
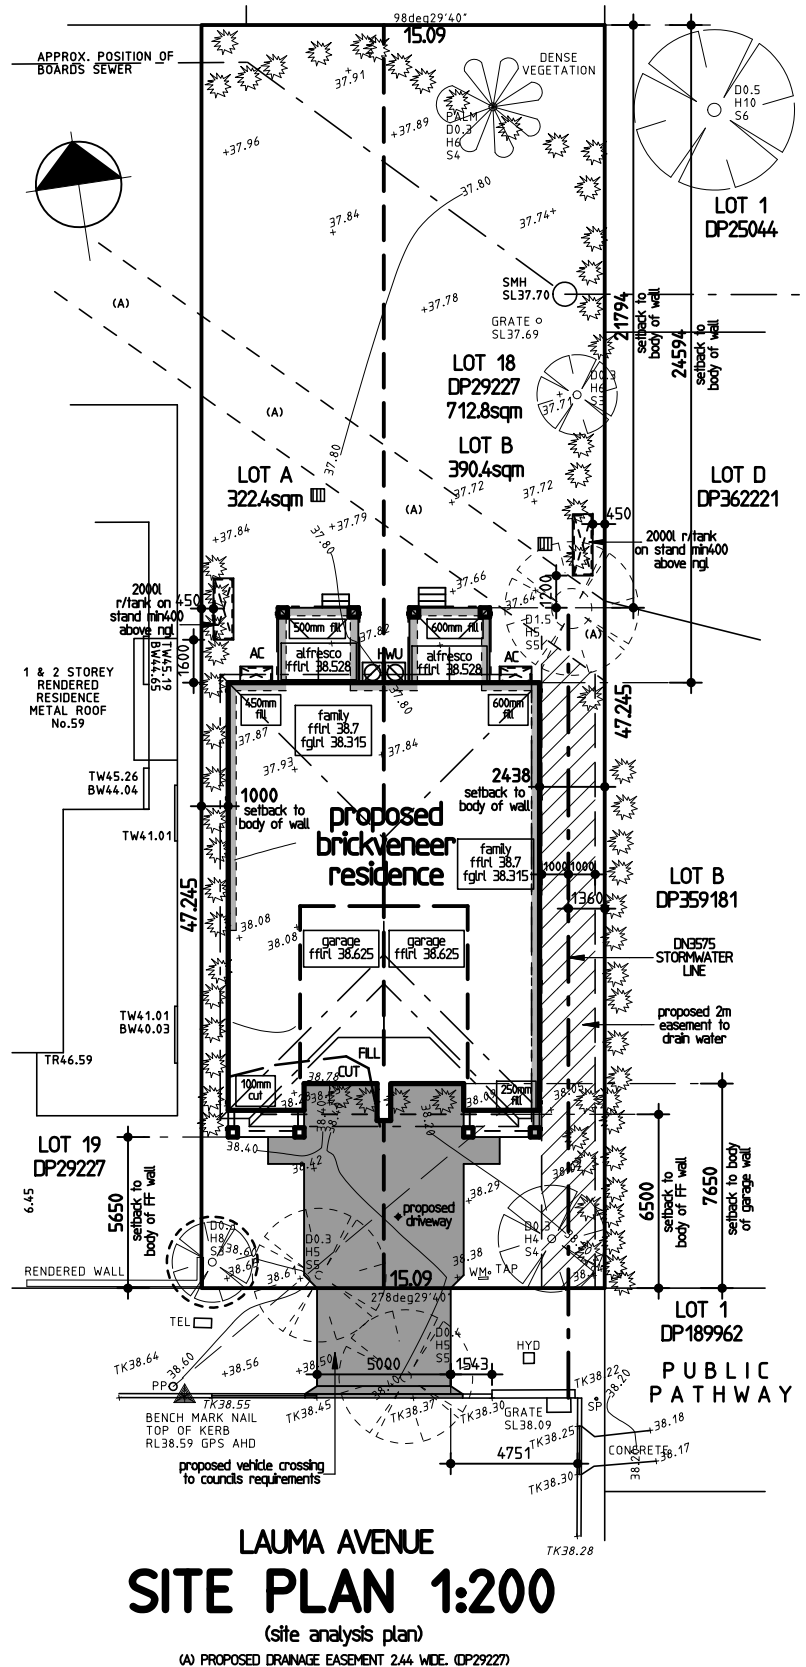


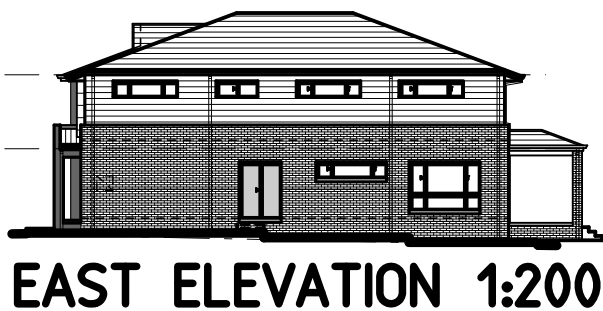

Unit 1 No. 28 Bernara Road Prestons NSW 2171
P: (02) 9826 9777 F: (02) 9826 9977
E: sales@lilyhomes.com.au
W: www.lilyhomes.com.au

FOR **Caterina Anne Giannetti & Linda Maria Buoro**
AT **Lot 18, No.61 Lauma Avenue, Greenacre DP29227**

COUNCIL **Canterbury-Bankstown** ESTATE **-----**

This document, including all designs, plans, drawings, and related materials, is the intellectual property of A&N Design Group Pty Ltd. It is protected under the Copyright Act 1968 (Cth), the Design and Building Practitioners Act 2020 (NSW) and all other applicable intellectual property laws. No part of this document may be reproduced, amended, distributed, disclosed or used for any purpose other than that expressly authorized in writing by A&N Design Group Pty Ltd. Unauthorised use, duplication, or modification of the content herein may result in legal action. All rights are reserved.

a&n 25-27 Solent Circuit,
Norwest - Level 2 Suite
216 - Macarthur Point
Phone: (02) 8824 3533
www.andesigns.com.au

C	Hydraulics	MJS	13.05.26
B1	Shadows	HS	6.05.26
B	CC Plan	HS	3.05.26
A	Siting Sketch	DC	12.03.26
REV	DESCRIPTION	DWN	DATE
house type	Bluebell 43	DRAWING N°:	AND-4-1773
facade	Executive	SHEET	
hand	CTR	JOB No.	04389
		Date	Mar 26