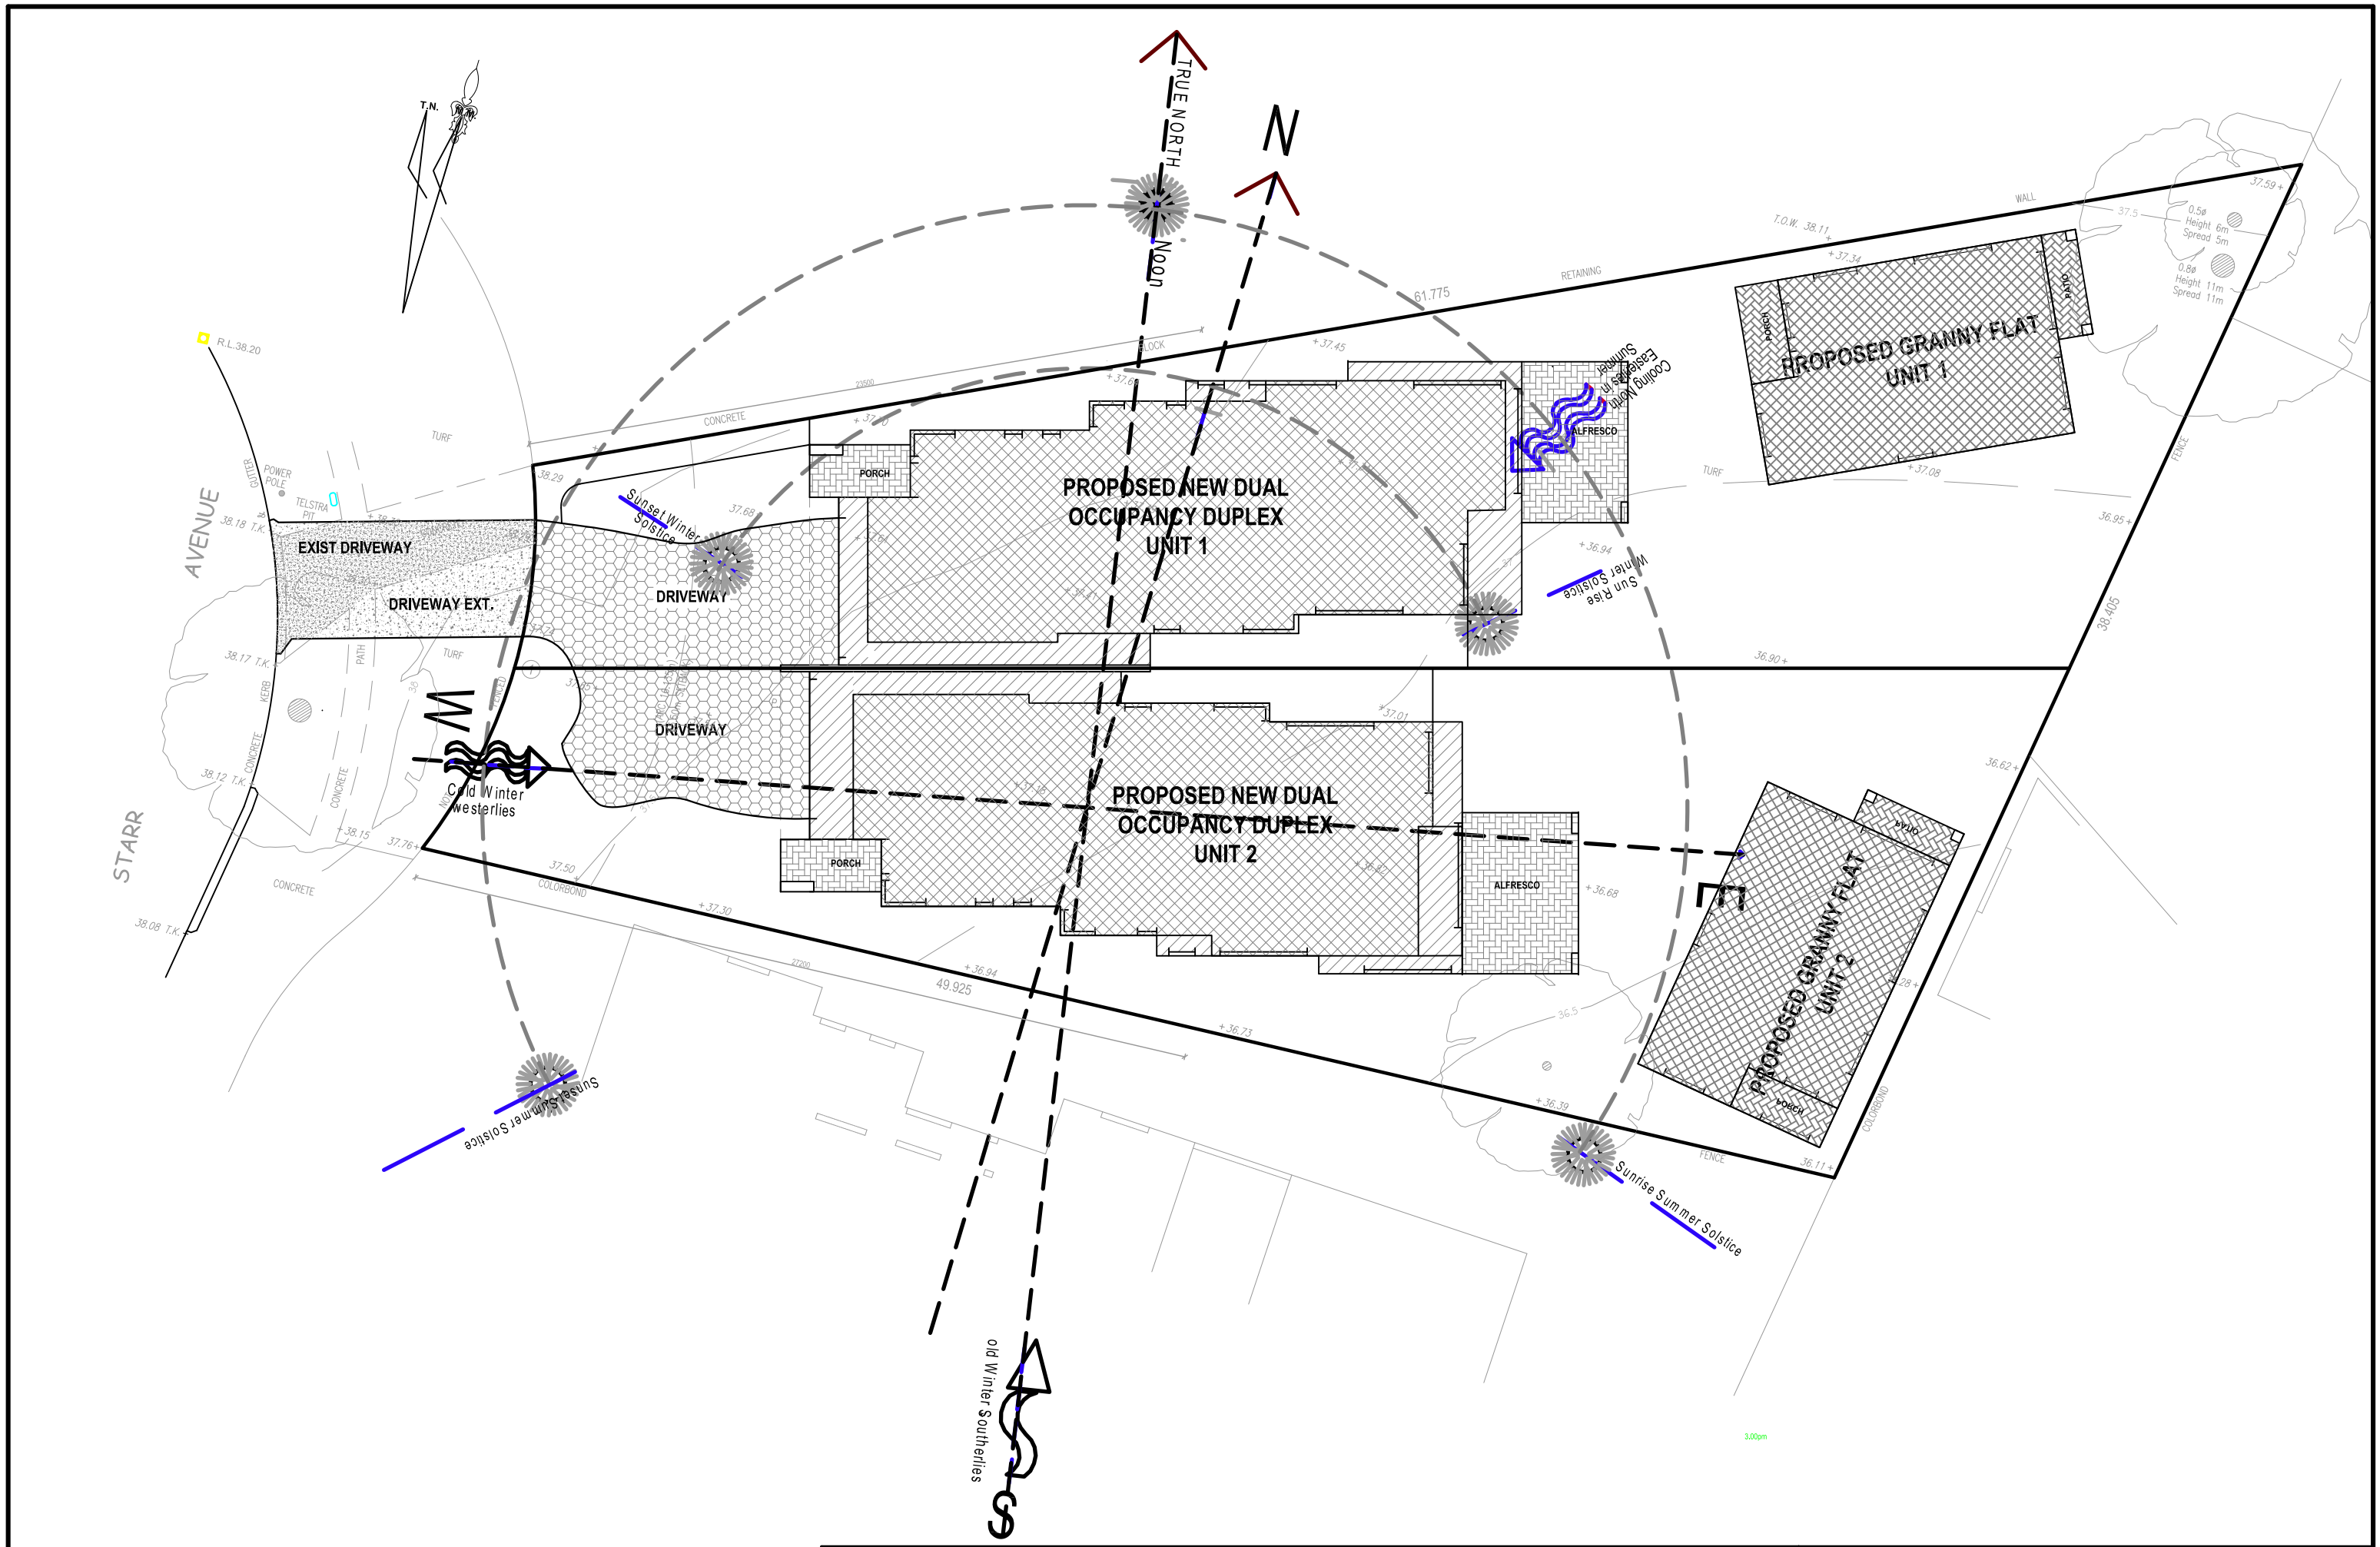


| Plan No | Date | Issue No | Scale | Sheet No |
|---|---|---|---|---|
| 269/19 | 26/09/2019 | C | 1:200 | 5C |

| Rev. | Date | Description |
|---|---|---|
| C | 12/12/2021 | SECTION 4.55 APPLICAITON |
| B | 14/08/2020 | DA AMENDMENTS |
| A | 26/09/2019 | DA APPLICATION |

OWNER: Mr

**RAFLA ARCH**
*Architectural Design & Drafting Services*

Ph: 0409 701 575
Email:info@raflaarch.com

**PROPOSED NEW DUEL OCCUPANCY DUPLEX + GRANNY**

SITE: 17 STARR AVENUE PADSTOW

SHEET: SITE ANALYSIS PLAN

COUNCIL: CANGERBURY BANKSTOWN CITY COUNCIL