


LEGEND

- New Structure
- Demolished
- Window Number
- Fixed Glazing

Existing Site Level - by Survey

Finished Floor Level

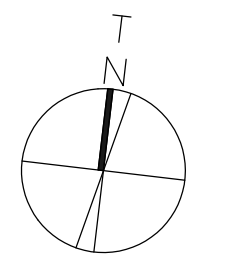

DEVELOPMENT APPLICATION

Alex AI Dokkik
17 Hoig Avenue
Georges Hill
DA03


paladeum

DesignStudio
c/o 213A Homer Street Edinburgh,
e: o2m@paladeum.com.au

20-07-2026

As noted to be by the Council, the drawing is a copy of the drawing as submitted to the Council for consideration. The drawing is copyright of the DesignStudio.

GROUND FLOOR PLAN

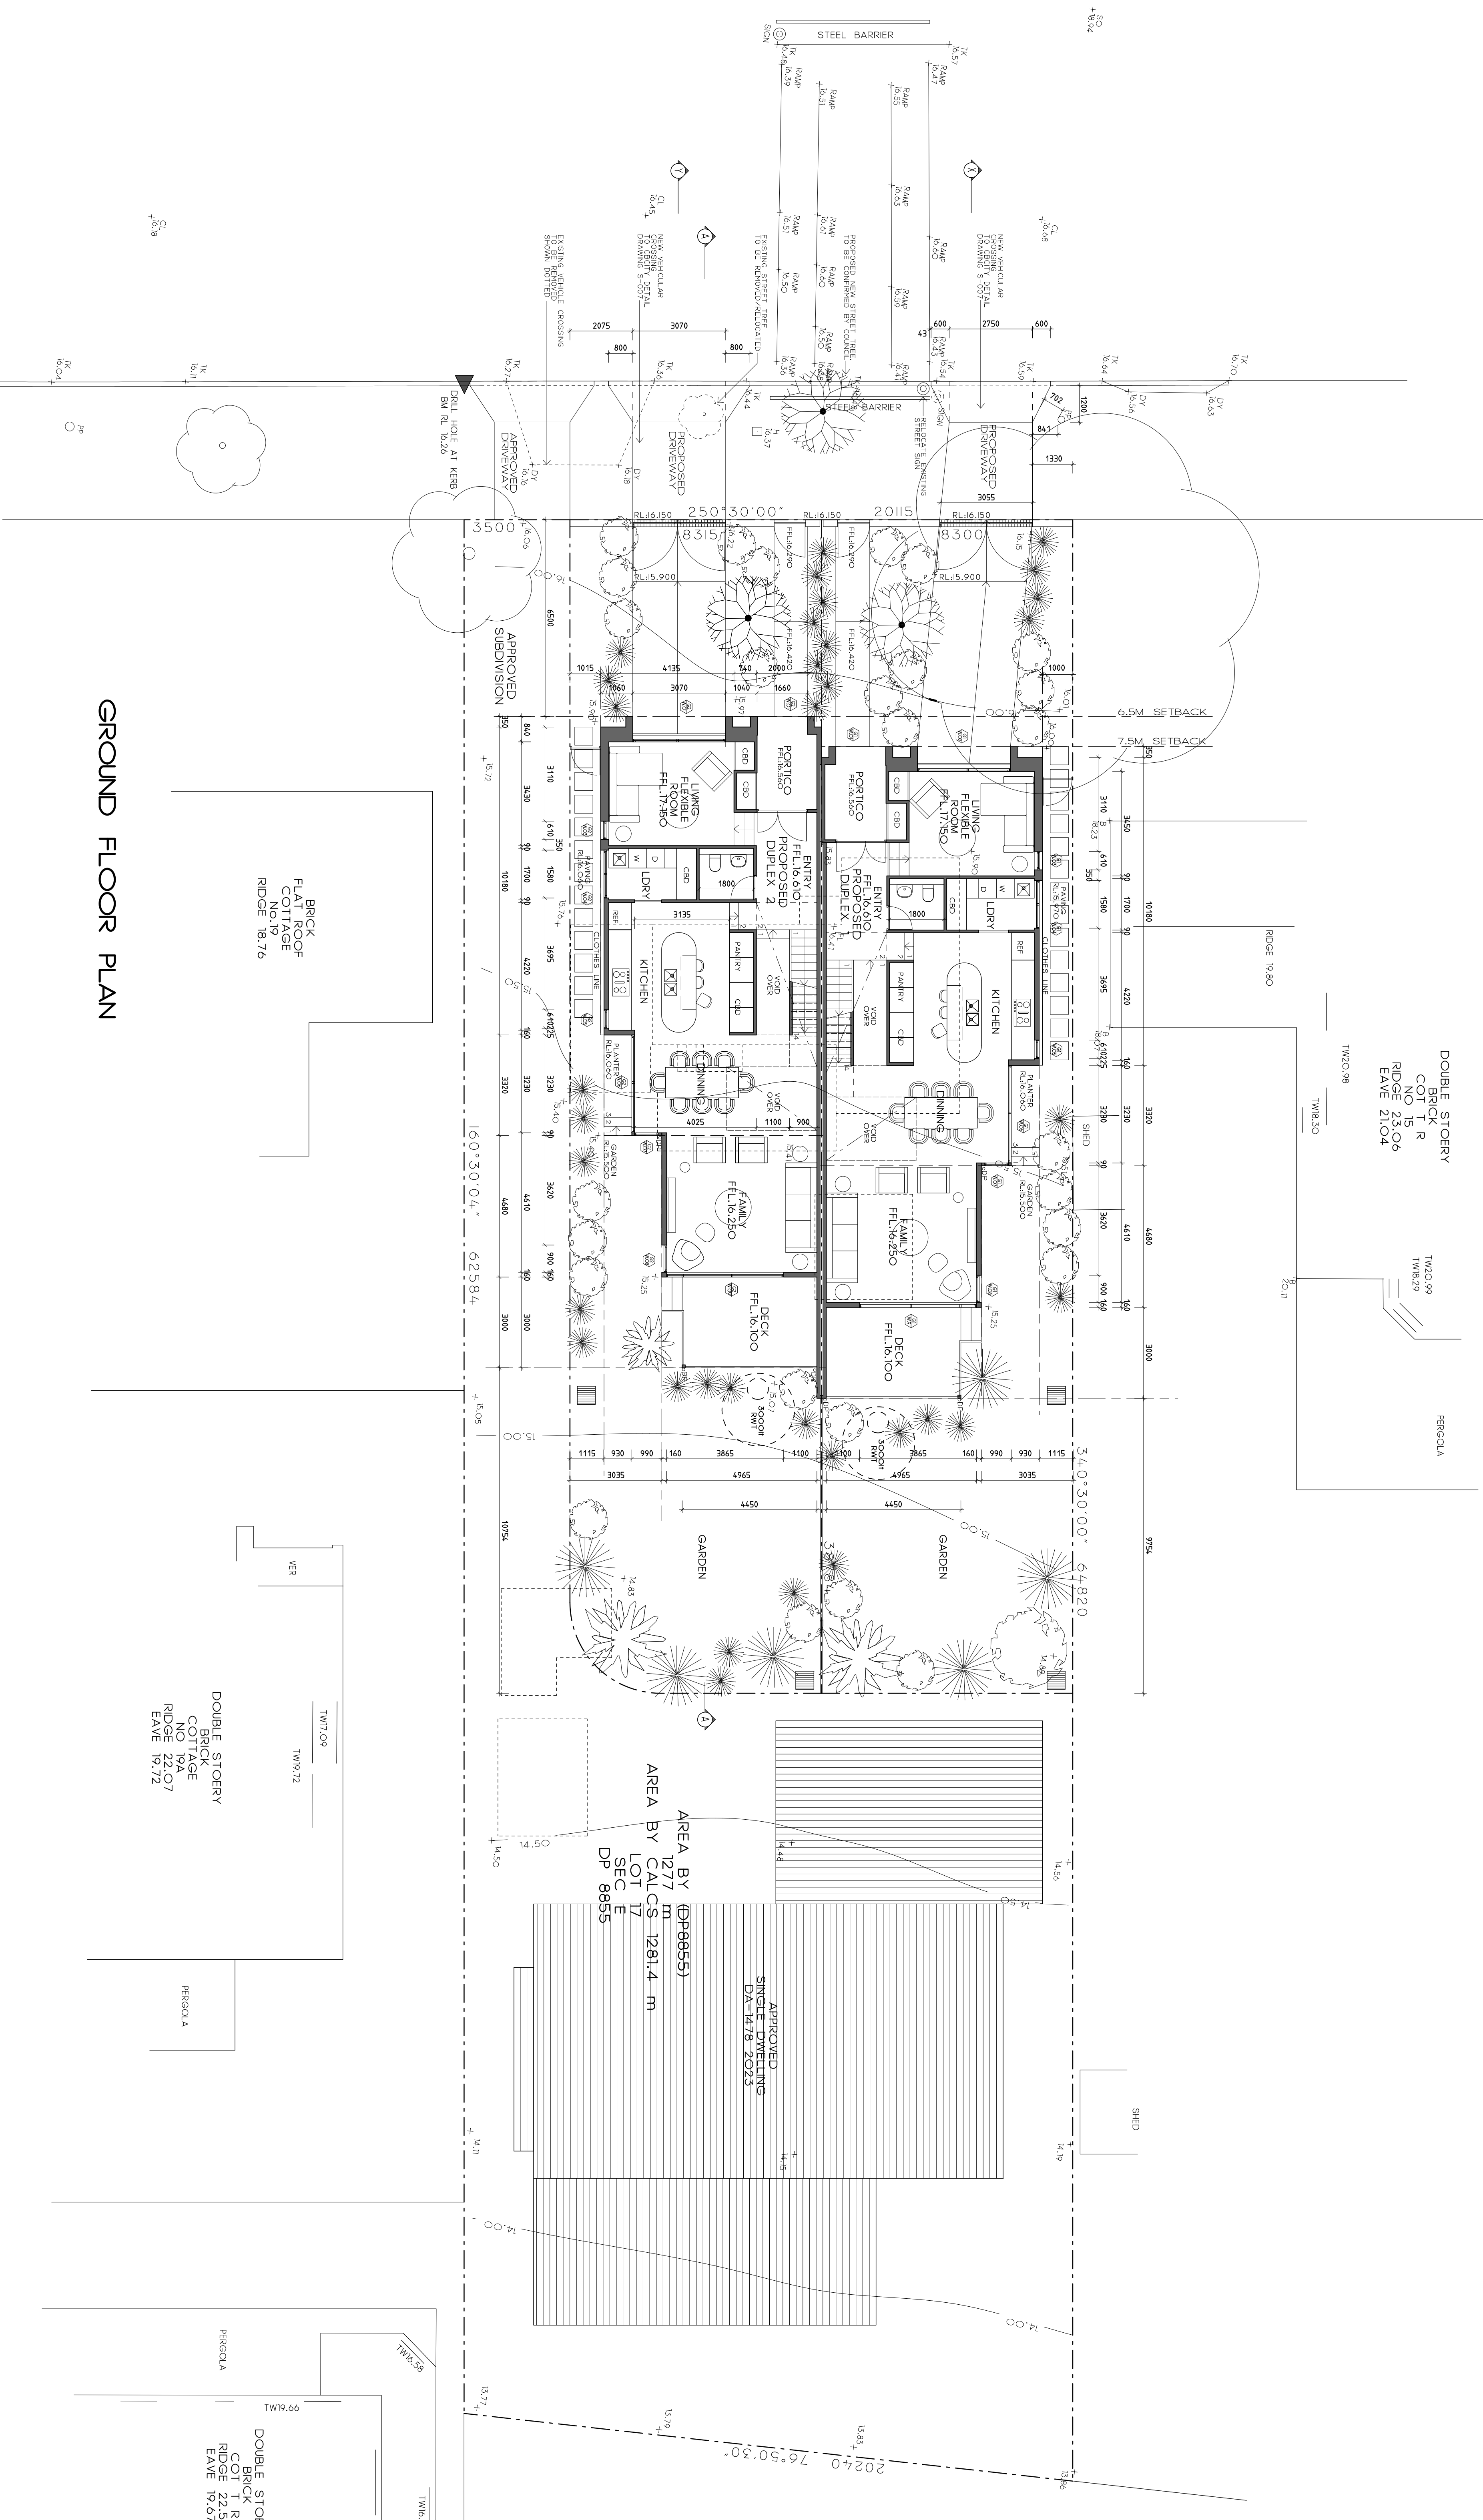

A COUNCIL SUBMISSION

AMENDMENTS

20-07-2026