



NORTH ELEVATION - HAIG AVENUE

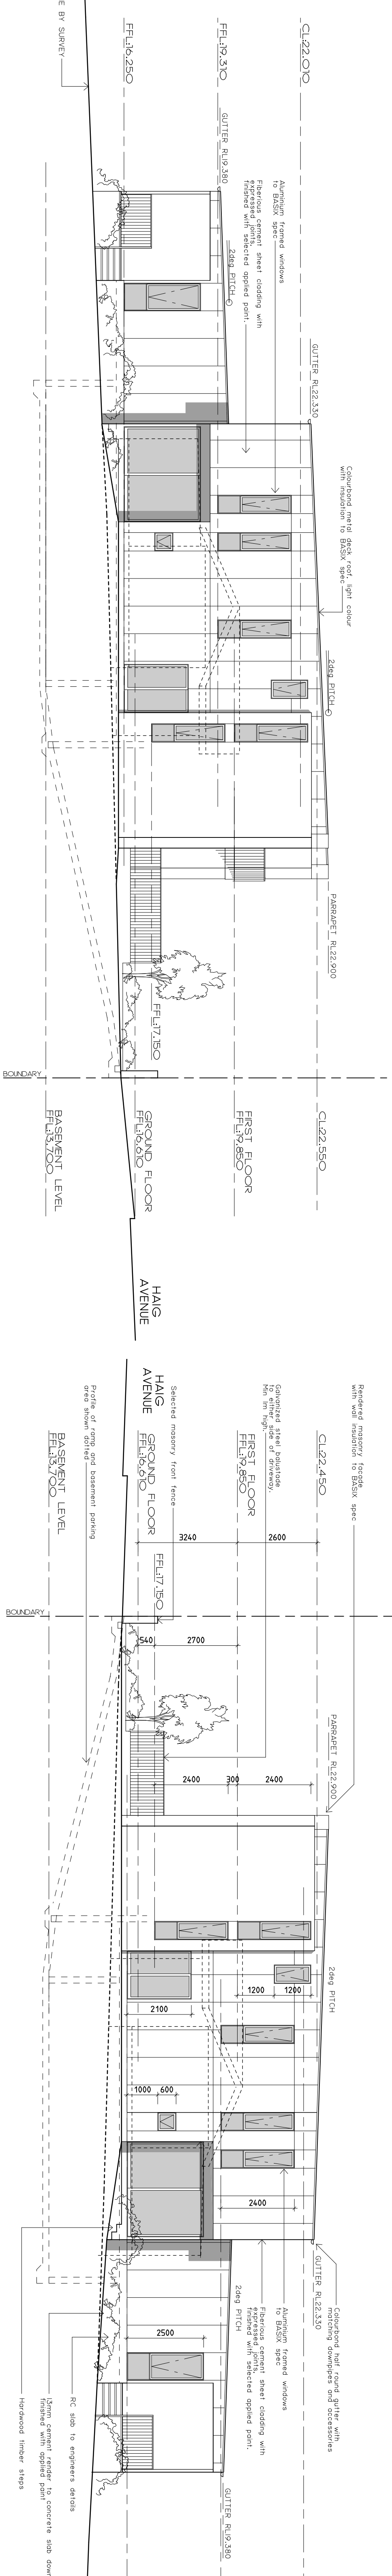

SOUTH ELEVATION

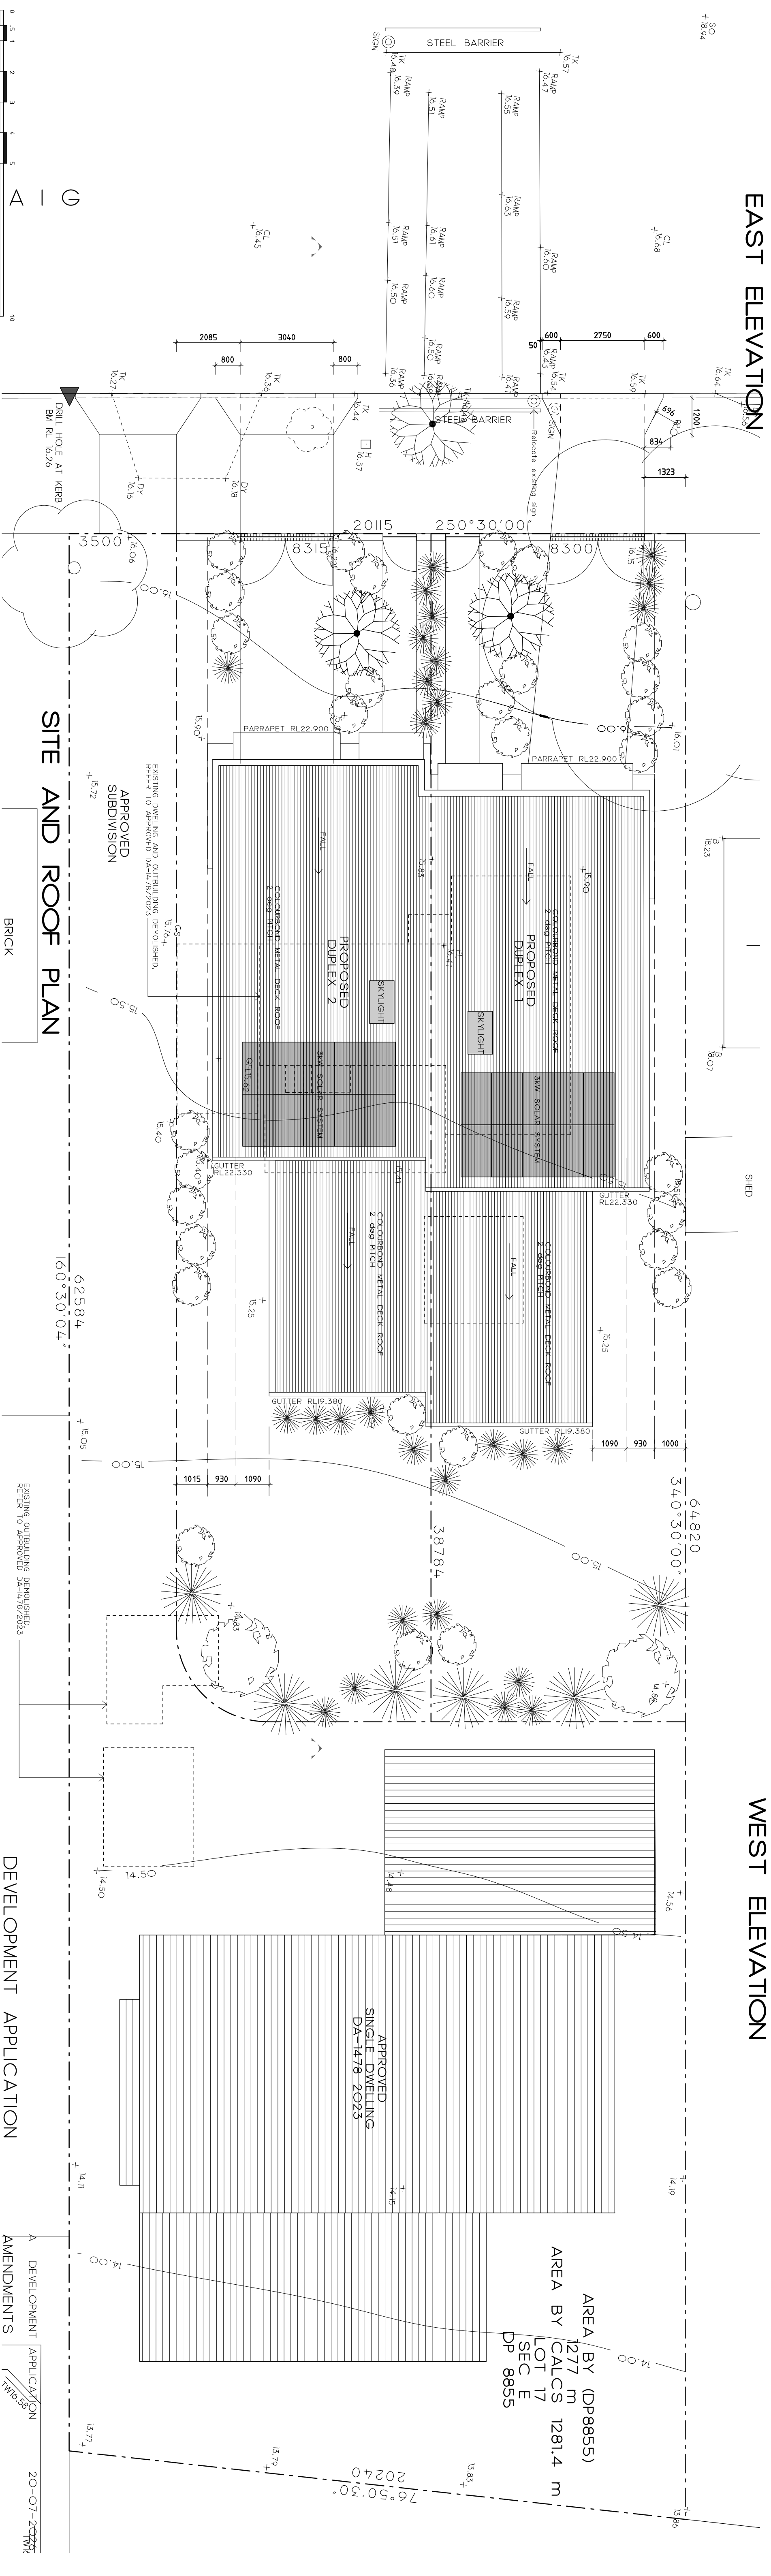

WEST ELEVATION

