
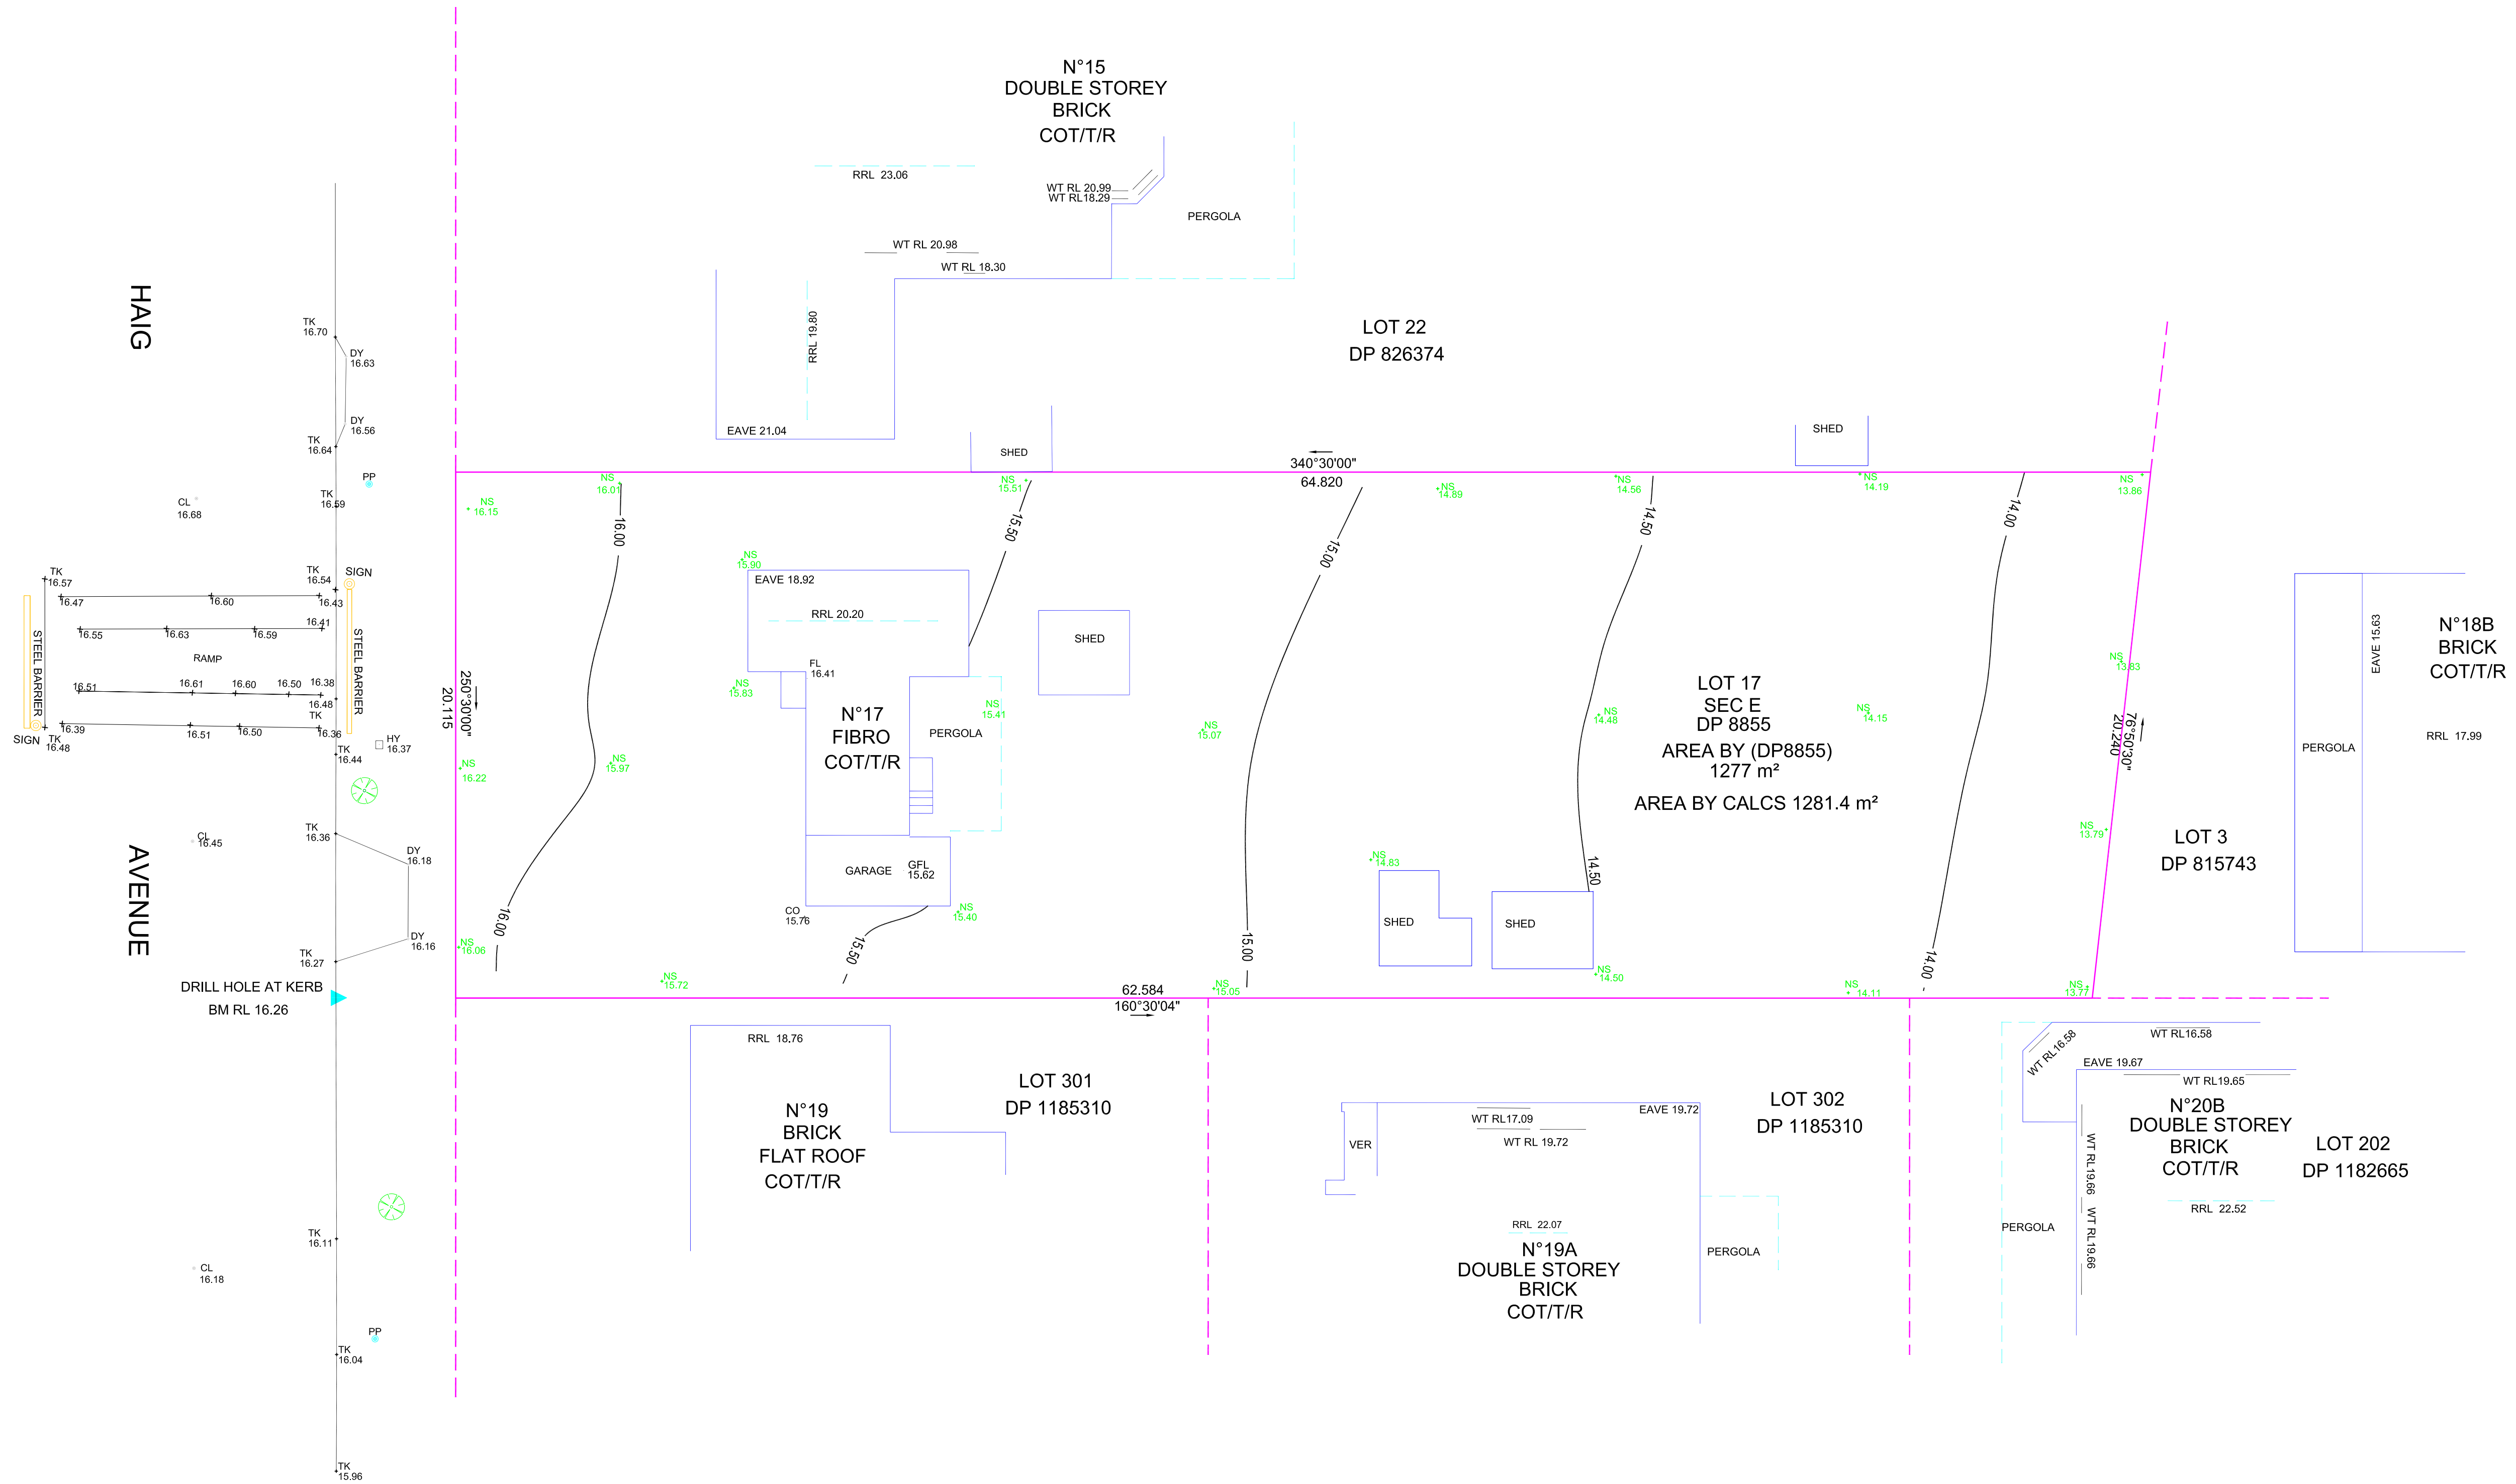


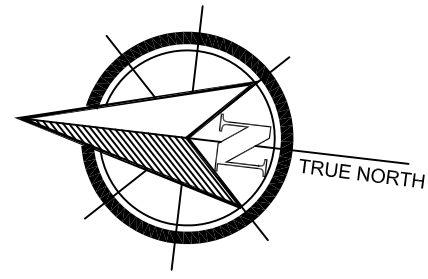

| REV | BY | DATE     | DESCRIPTION            | APPD. |
|-----|----|----------|------------------------|-------|
| A   | SS | 20/1/15  | ISSUED FOR INFORMATION |       |
| B   | SS | 19/1/20  | ISSUED FOR INFORMATION |       |
| C   | SS | 17/11/23 | ISSUED FOR INFORMATION |       |
| D   | DC | 23/7/26  | ISSUED FOR INFORMATION | DC    |

| SCALES                         |  |
|--------------------------------|--|
|                                |  |
| Vertical Datum Origin: PM51675 |  |

| NOTES   |  |
|---|--|
| <ol style="list-style-type: none"><li>BOUNDARY SURVEY HAS BEEN DONE. DIMENSIONS AND AREAS ARE FROM THE TITLE AND SURVEY.</li><li>CRITICAL FEATURES ON THIS PLAN MUST BE VERIFIED BY USER AS TO THE ACCURACY REQUIRED FOR INTENDED PURPOSE.</li><li>ONLY VISIBLE SERVICES HAVE BEEN LOCATED.</li><li>SPOT HEIGHTS INDICATE GENERAL TOPOGRAPHY.</li><li>ONLY MAJOR TREES HAVE BEEN LOCATED.</li><li>MAJOR CONTOURS ARE IN 0.5m INTERVALS AND MINOR CONTOURS ARE IN 0.1m INTERVALS.</li></ol> |  |

| LEGEND   |  |
|---|--|
| AHD: AUSTRALIAN HEIGHT DATUM<br>BM: BENCHMARK<br>CO: CONCRETE<br>FL: FINISHED FLOOR LEVEL<br>NS: NATURAL SURFACE<br>RR: ROOF RIDGE<br>WT: TOP OF WINDOW<br>TK: TOP OF KERB<br>HY: HYDRANT<br>PP: POWER POLE |  |

| Orion Surveying PTY LTD<br>Land & Engineering Surveyors                                                    |  |
|---|--|
| D&C Surveying PTY LTD<br>Land & Engineering Surveyors<br>Strata & Subdivision Consultants                  |  |
| Dragomir Catlic<br>B.E. M.I.S.N.S.W<br>NSW Registered Surveyor (8671)                                      |  |
| Suite 3, 267-277 Norton Street<br>Leichhardt, NSW 2040<br>PH: (02) 9568 6918<br>E: alex@dcsurveying.com.au |  |

|               |    |
|---------------|----|
| SURVEYED      | SS |
| DRAWN         | DC |
| SURVEY CHECK  | DC |
| DRAWING CHECK | DC |
| APPROVED      | DC |
| 23/7/2026     |    |

| DETAIL SURVEY                                                                                      |                 |              |
|---|-----------------|--------------|
| Address: 17 Haig Avenue Georges Hall NSW 2198<br>LGA: Canterbury Bankstown<br>Lot 17 Sec E DP 8855 |                 |              |
| CLIENT: NEVIO CASALI                                                                               |                 |              |
| STATUS: ISSUED FOR INFORMATION                                                                     | SCALE: 1:150@A1 | SHEET 1 OF 1 |
| DWG #                                                                                              | REV.            | D            |