


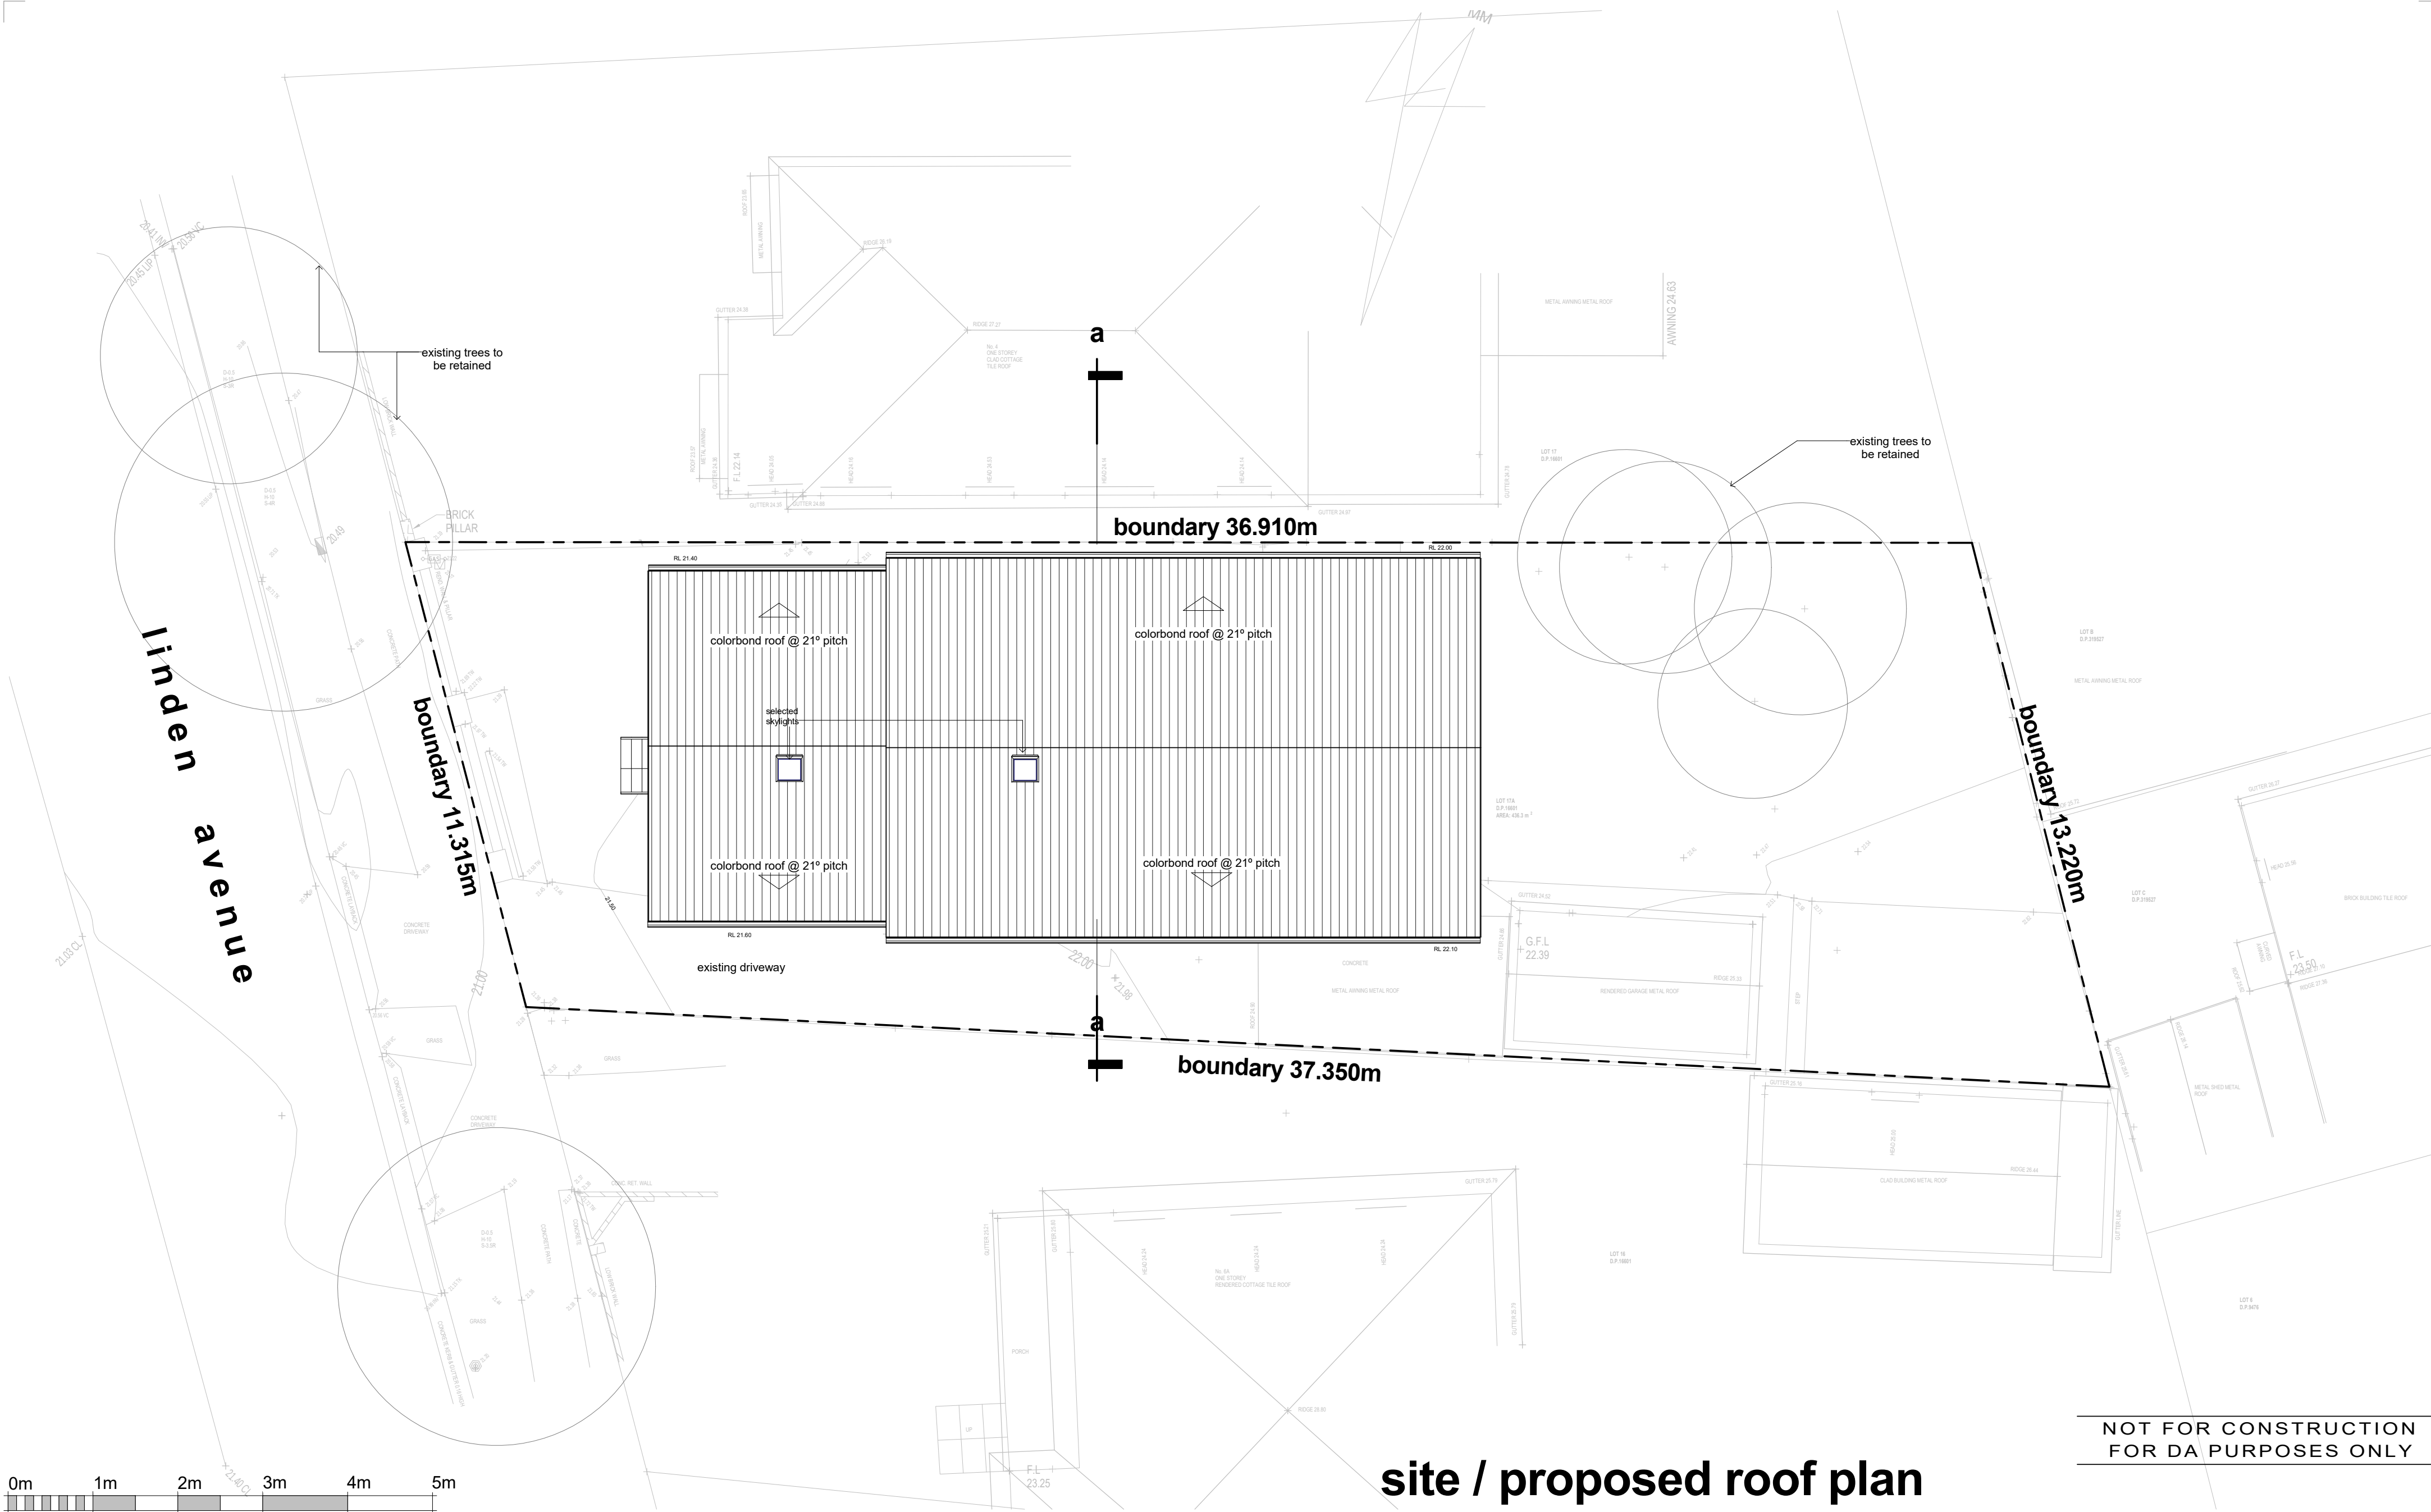

site / proposed roof plan