

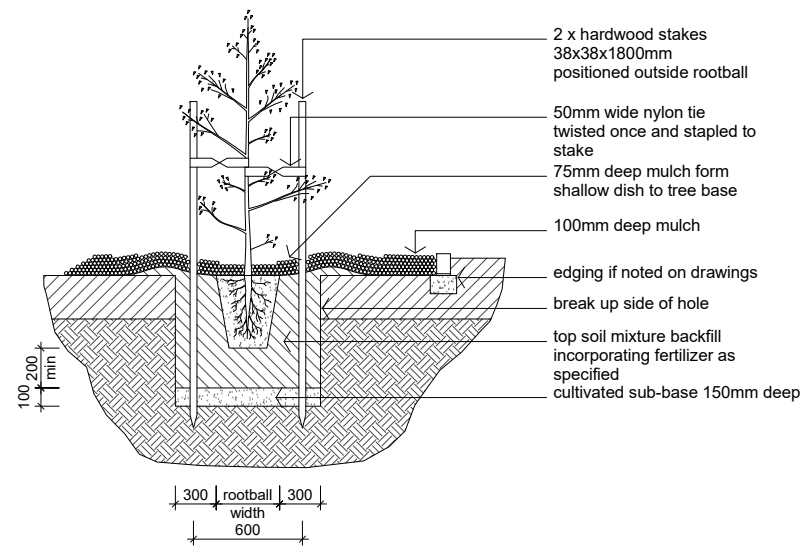
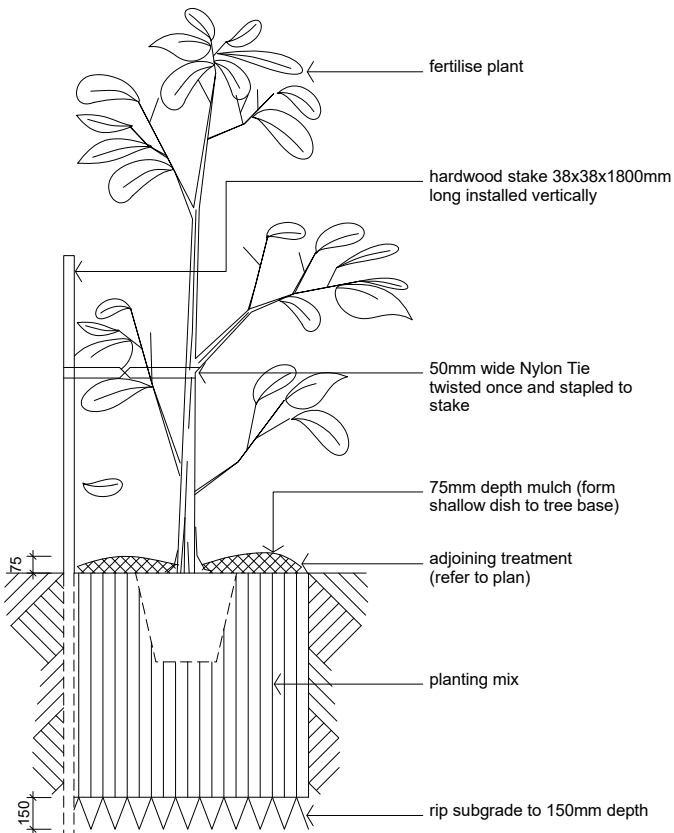
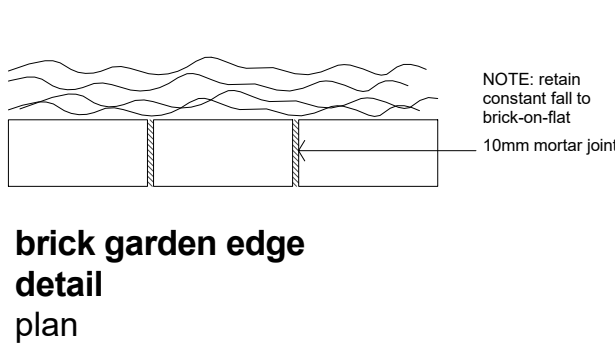
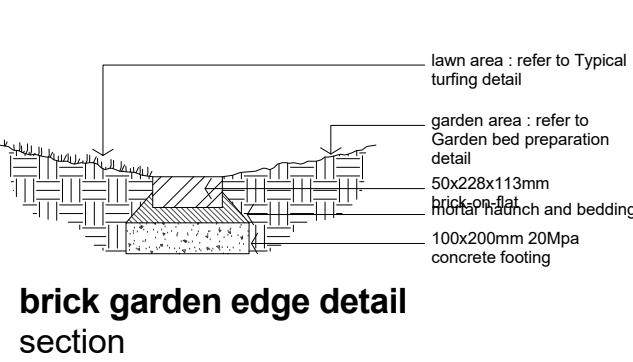


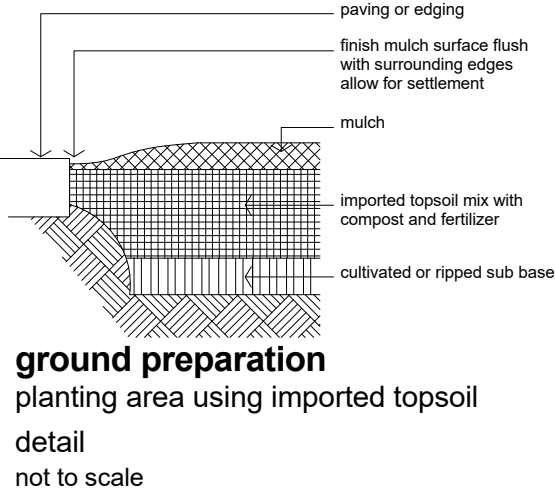


planting detail in garden beds

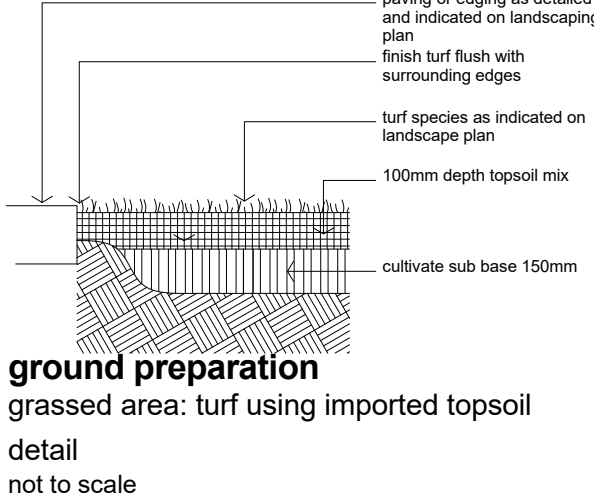

15-35 tree planting detail
not to scale

legend

- paraline
- rubbish bin
- precast concrete stepping stones in decorative gravel mulch
- brick garden edging
- existing trees to be retained
- existing trees to be removed

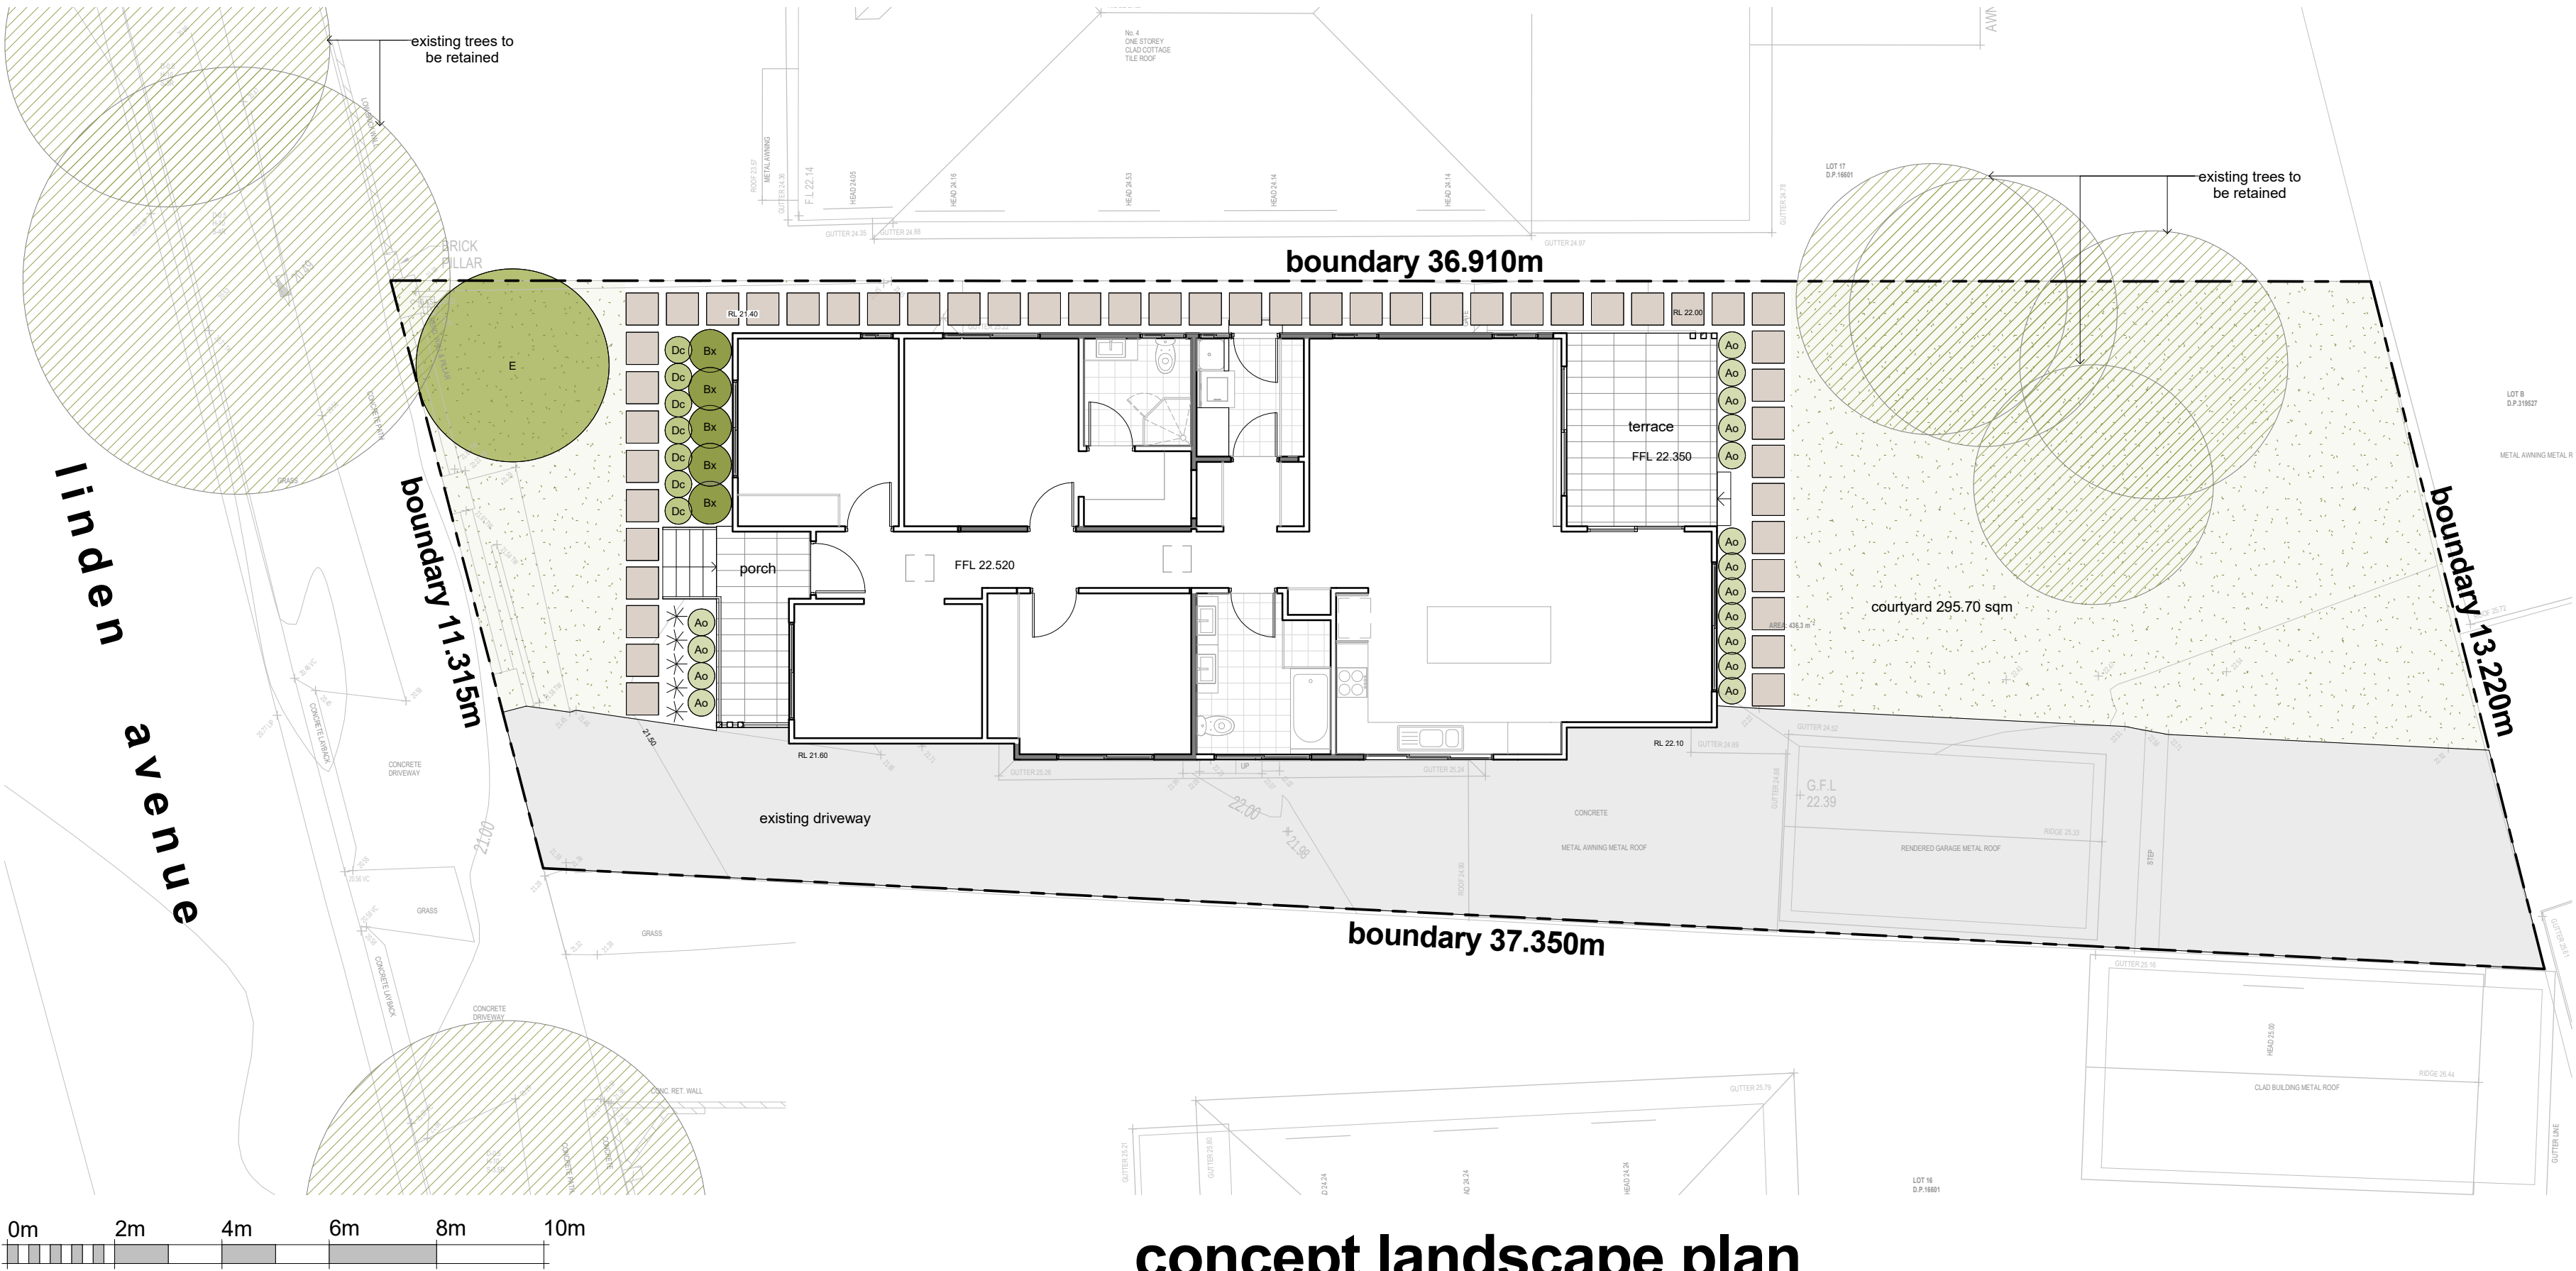

concept landscape plan

NOT FOR CONSTRUCTION
FOR DA PURPOSES ONLY

