
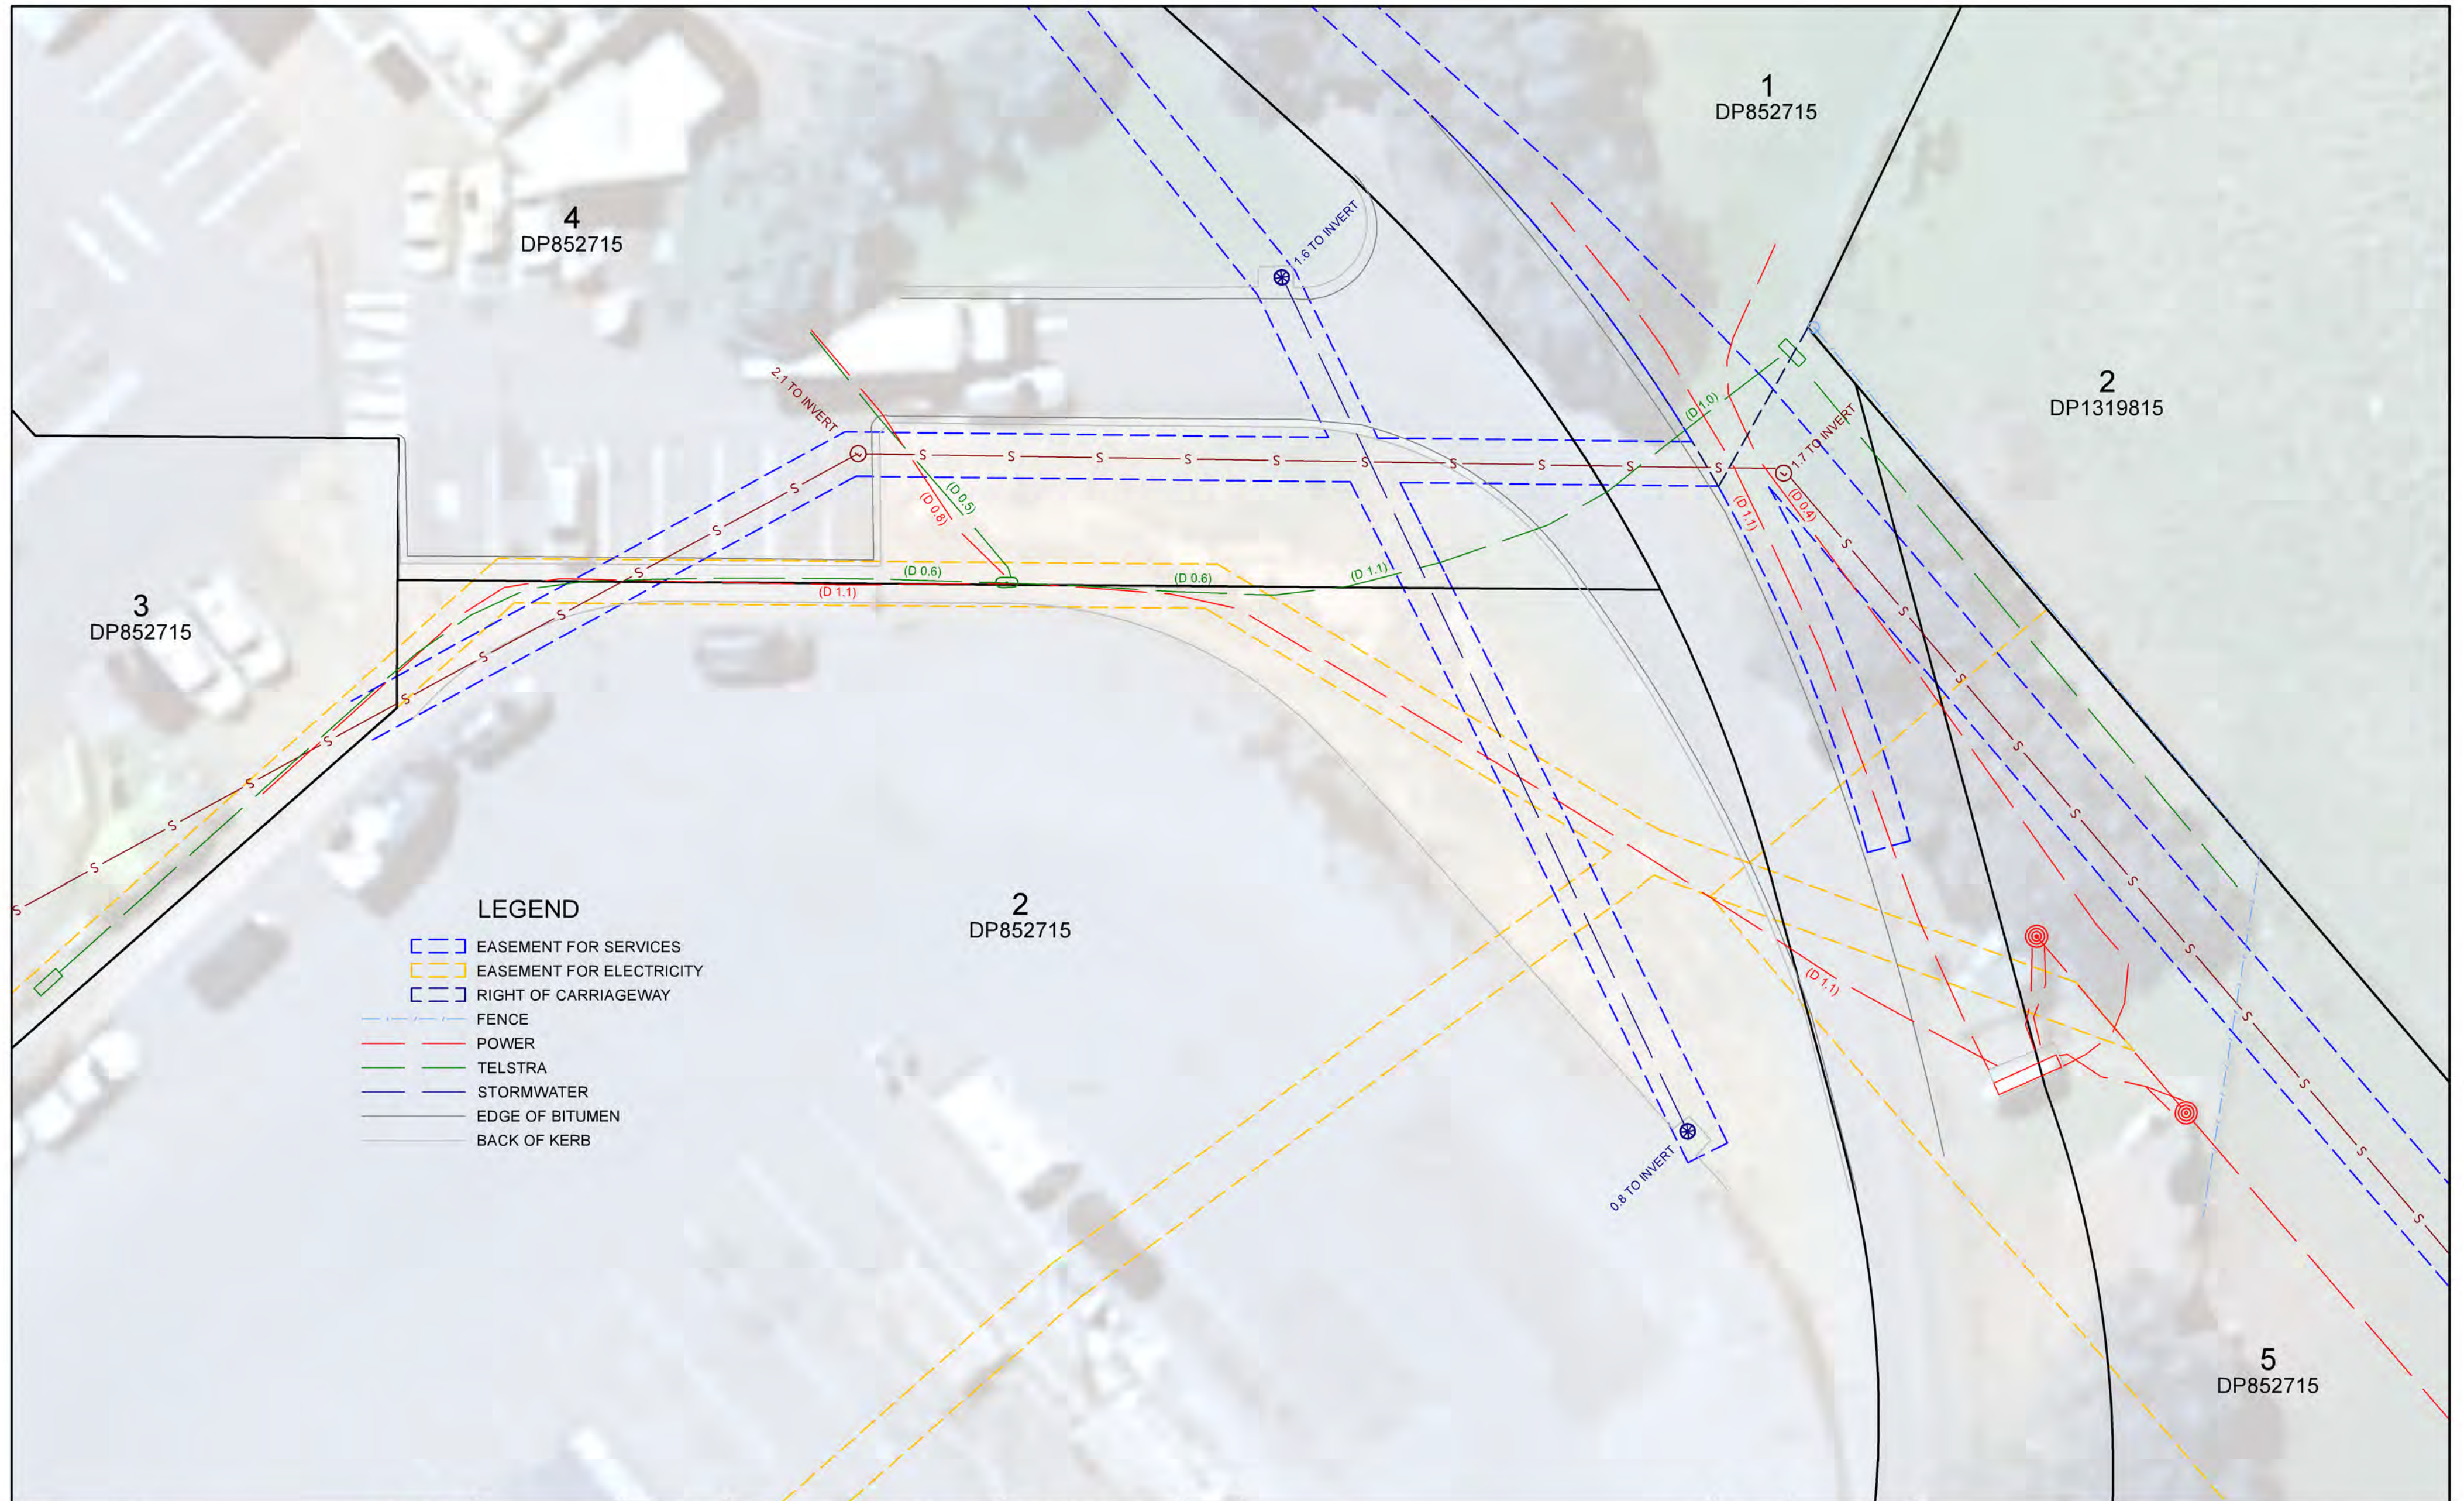


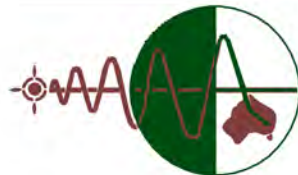

G P S Geomatic & Property Services AUSTRALIA PTY LTD CONSULTING SURVEYORS 284 Comur Street YASS NSW 2582 Ph: 02 6226 3200 Email: gps@gpsaustralia.net.au			NAME	DATE	DATUM	GDA94 AHD				DETAIL PLAN OF PADMOUNT SITE LOT 2 & 4 DP852715 1711 & 1715 YASS VALLEY WAY YASS NSW 2582	
		SURVEYED	SJH	9/03/2026	CSF	0.999881					
		DRAWN	TPW	10/04/2026	CONTOUR	-					
		CHECKED	SJH	10/04/2026	SCALE	1:200 @ A2	1	Depths & Inverts	TPW		16/04/2026
		APPROVED	SJH	10/04/2026	REFERENCE	260306	No.	AMENDMENT	BY		DATE