


DETAIL & LEVEL PLAN

MEREDITH STREET

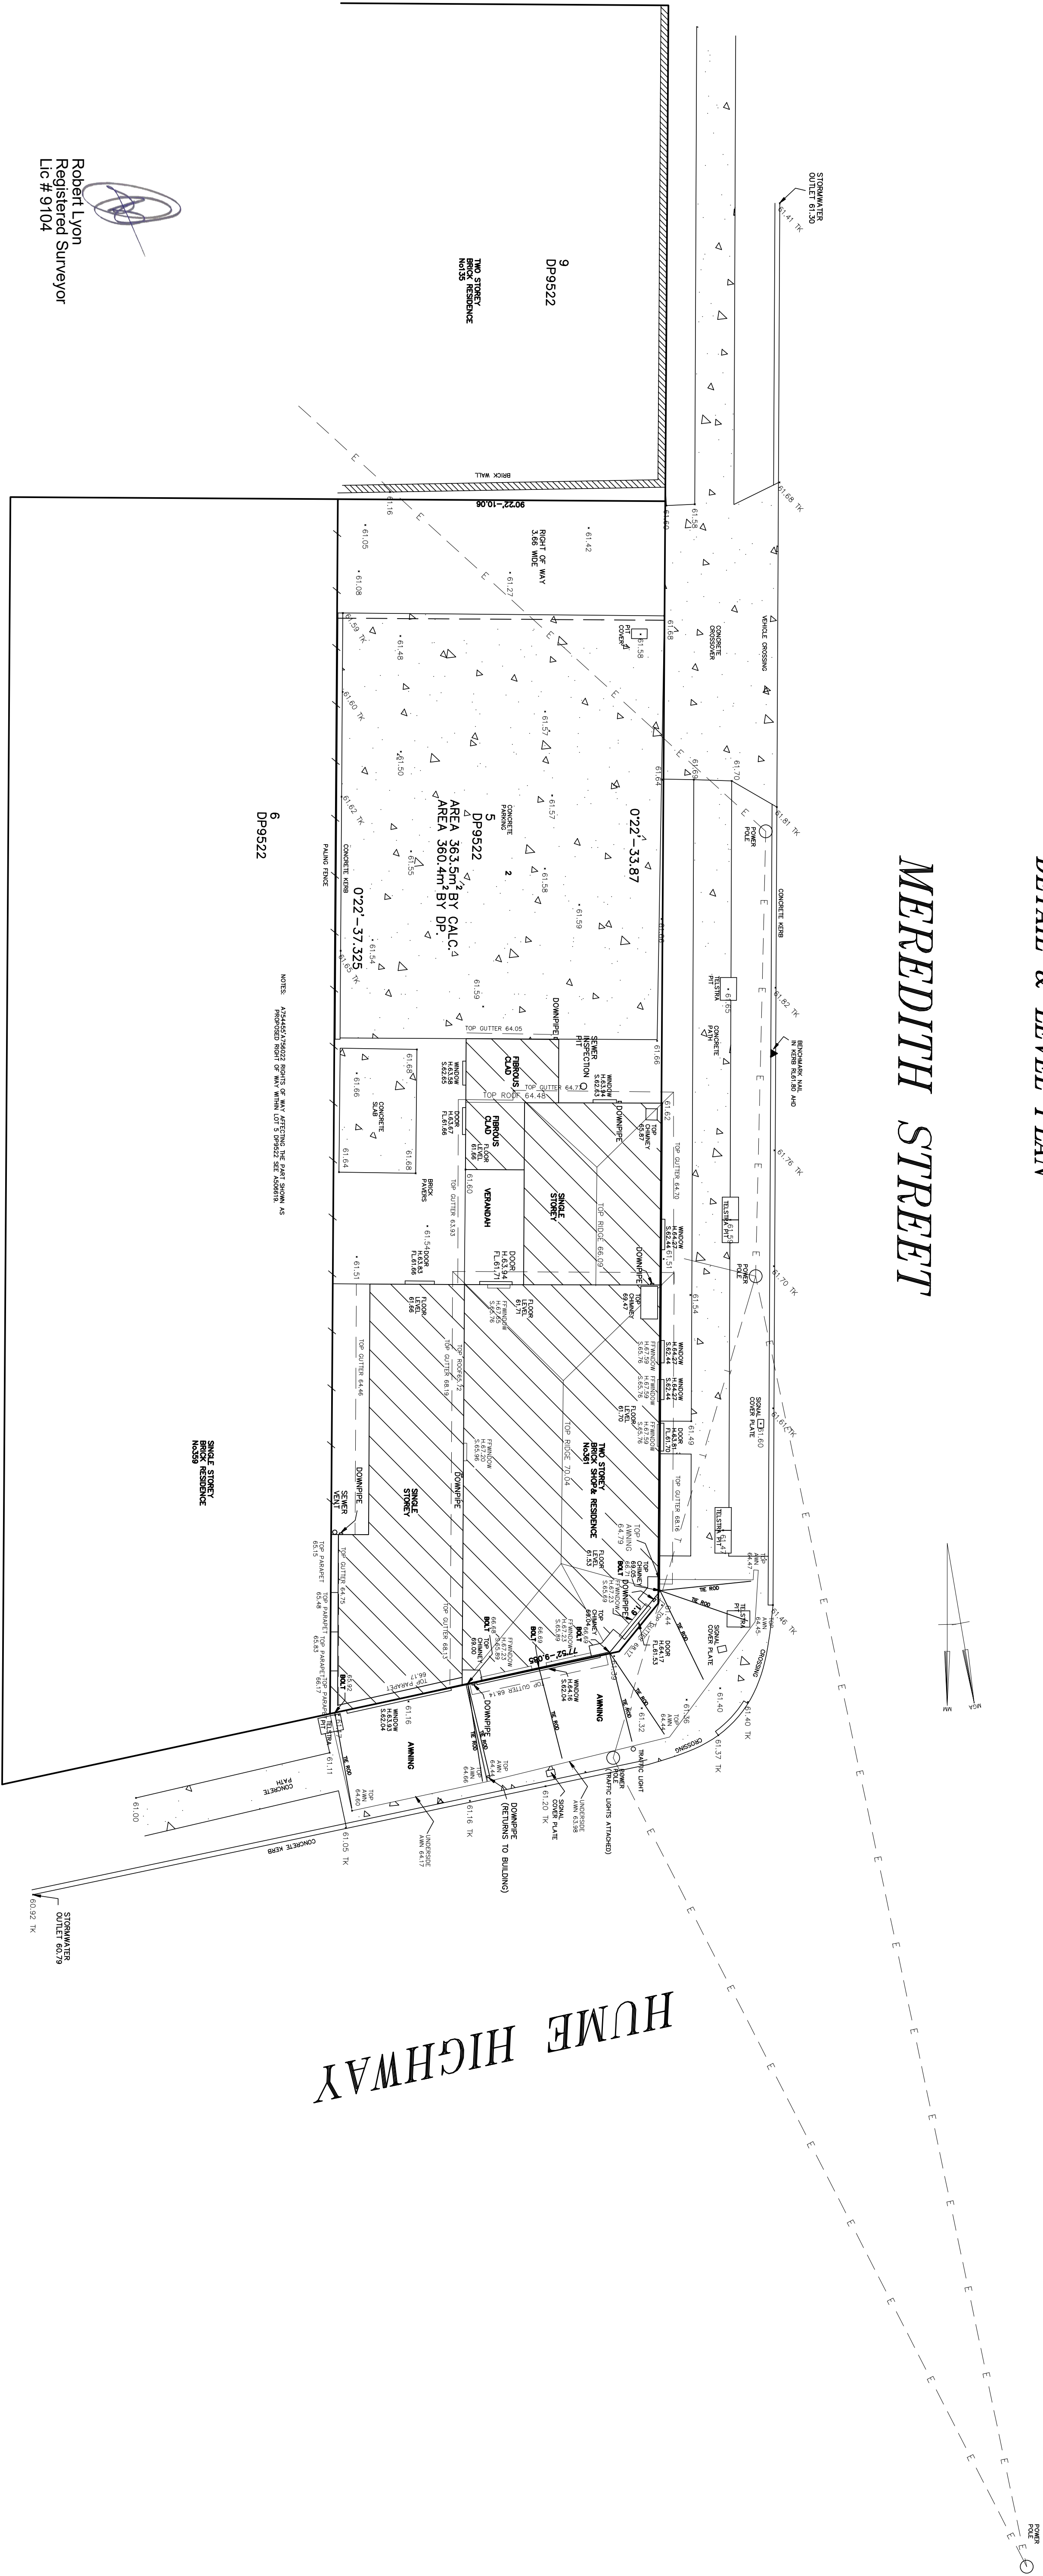

Robert Lyon
Registered Surveyor
Lic # 9104


6
DP9522

9
DP9522

THIS DRAWING IS THE PROPERTY OF A.R.P. SURVEYORS PTY. LTD. AND NO PART OF IT MAY BE REPRODUCED OR TRANSMITTED IN ANY FORM OR BY ANY MEANS, WITHOUT THE WRITTEN PERMISSION OF THE COMPANY.
THE BOUNDARIES OF THE SITE HAVE BEEN IDENTIFIED BY FIELD SURVEY DO NOT SCALE OFF THIS DRAWING, WHERE OFFSETS ARE CRITICAL, THEY SHOULD BE DETERMINED BY A PARTNER SURVEY.
SERVICES SHOWN HEREON HAVE BEEN DETERMINED BY VISUAL EVIDENCE ONLY. SURVEYORS ACCEPT NO LIABILITY FOR THE ACCURACY OF SUCH SERVICES. ANY USER OF THIS DRAWING SHOULD BE CONTACTED TO ESTABLISH DETAILED LOCATION AND DEPTH.

SCALE 1:100
DATUM : AHD71
ORIGIN :SSM1504
SURVEYED : RJ
DRAWN : RJ
DATE: 21/07/2026

REVISION NO. DATE

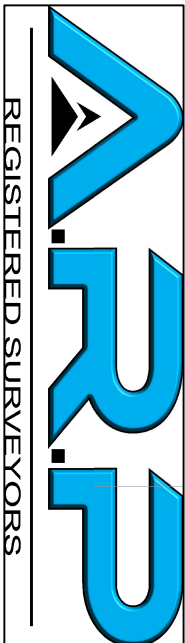

27/19-251 Central Road
Miranda, NSW 2228
Tel: 0422 816 957
Email: info@arpsurveyors.com.au

TITLE DESCRIPTION
LOT 5 DP9522

LGA
CANTERBURY-
BANKSTOWN

361 HUME HIGHWAY
BANKSTOWN

CLIENT: STRUCTURALITY CONSULTING ENGINEERS

REF NO. 4612

SHT 1