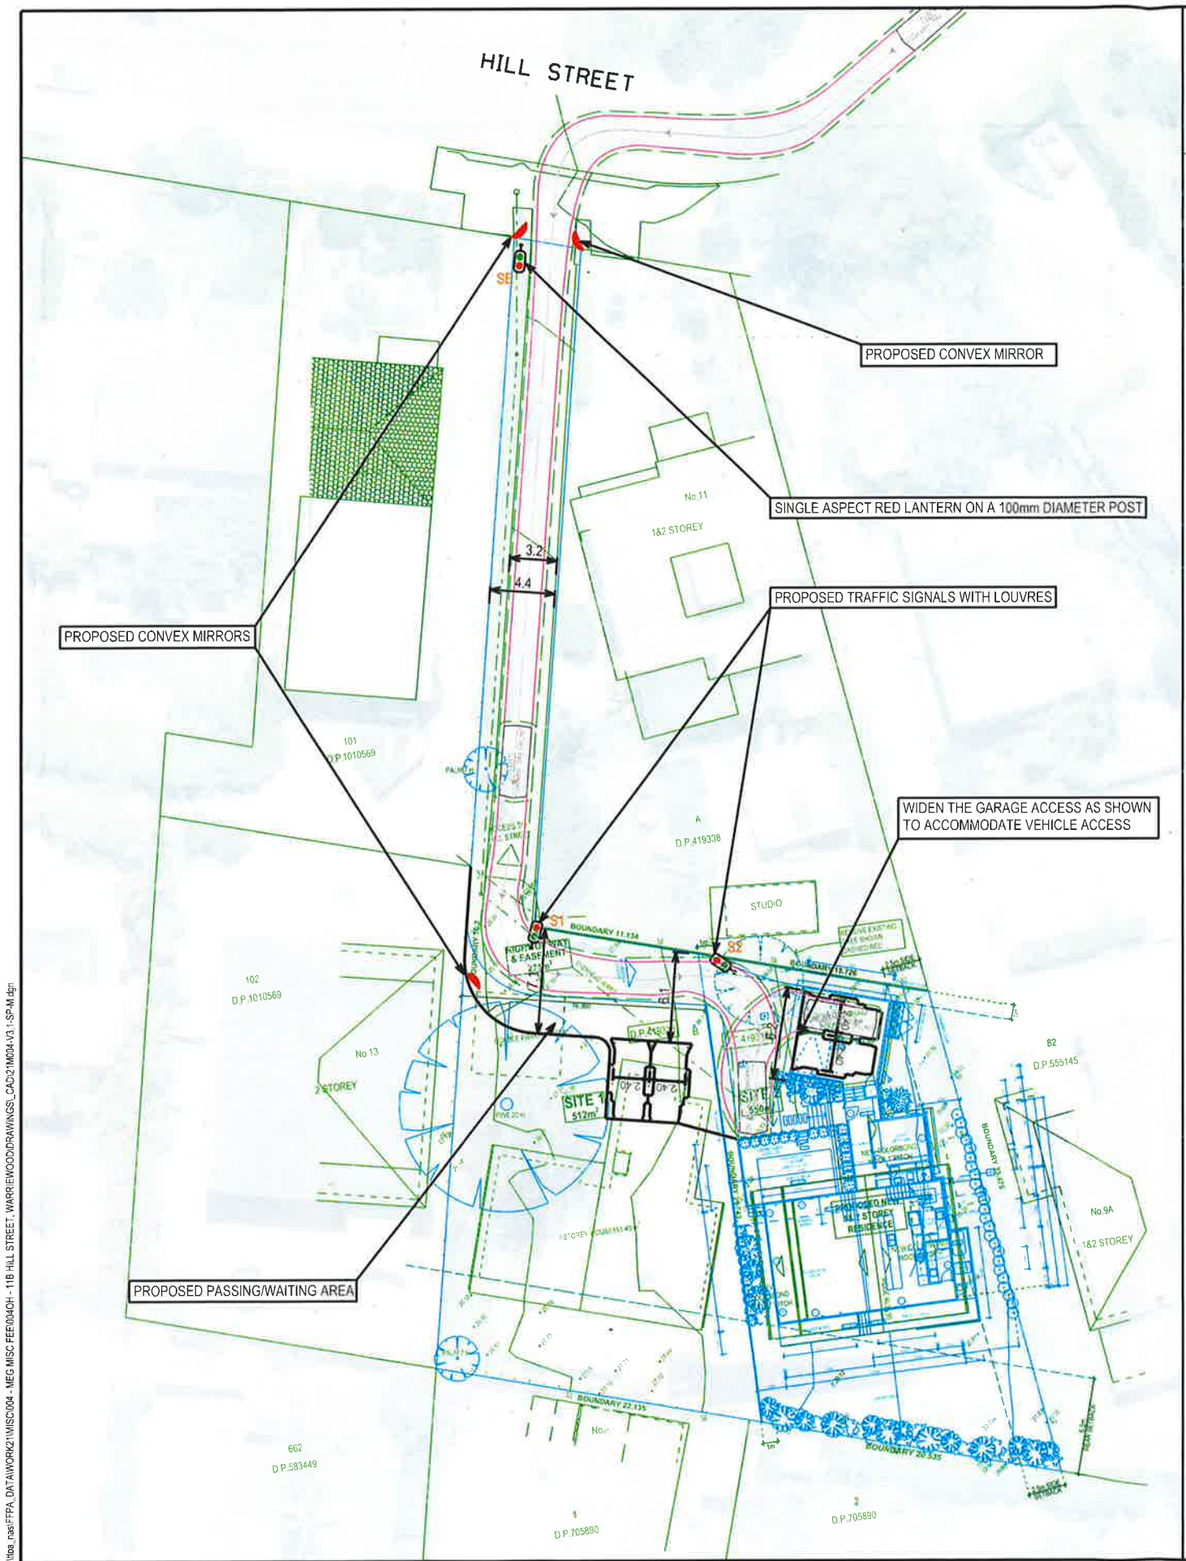

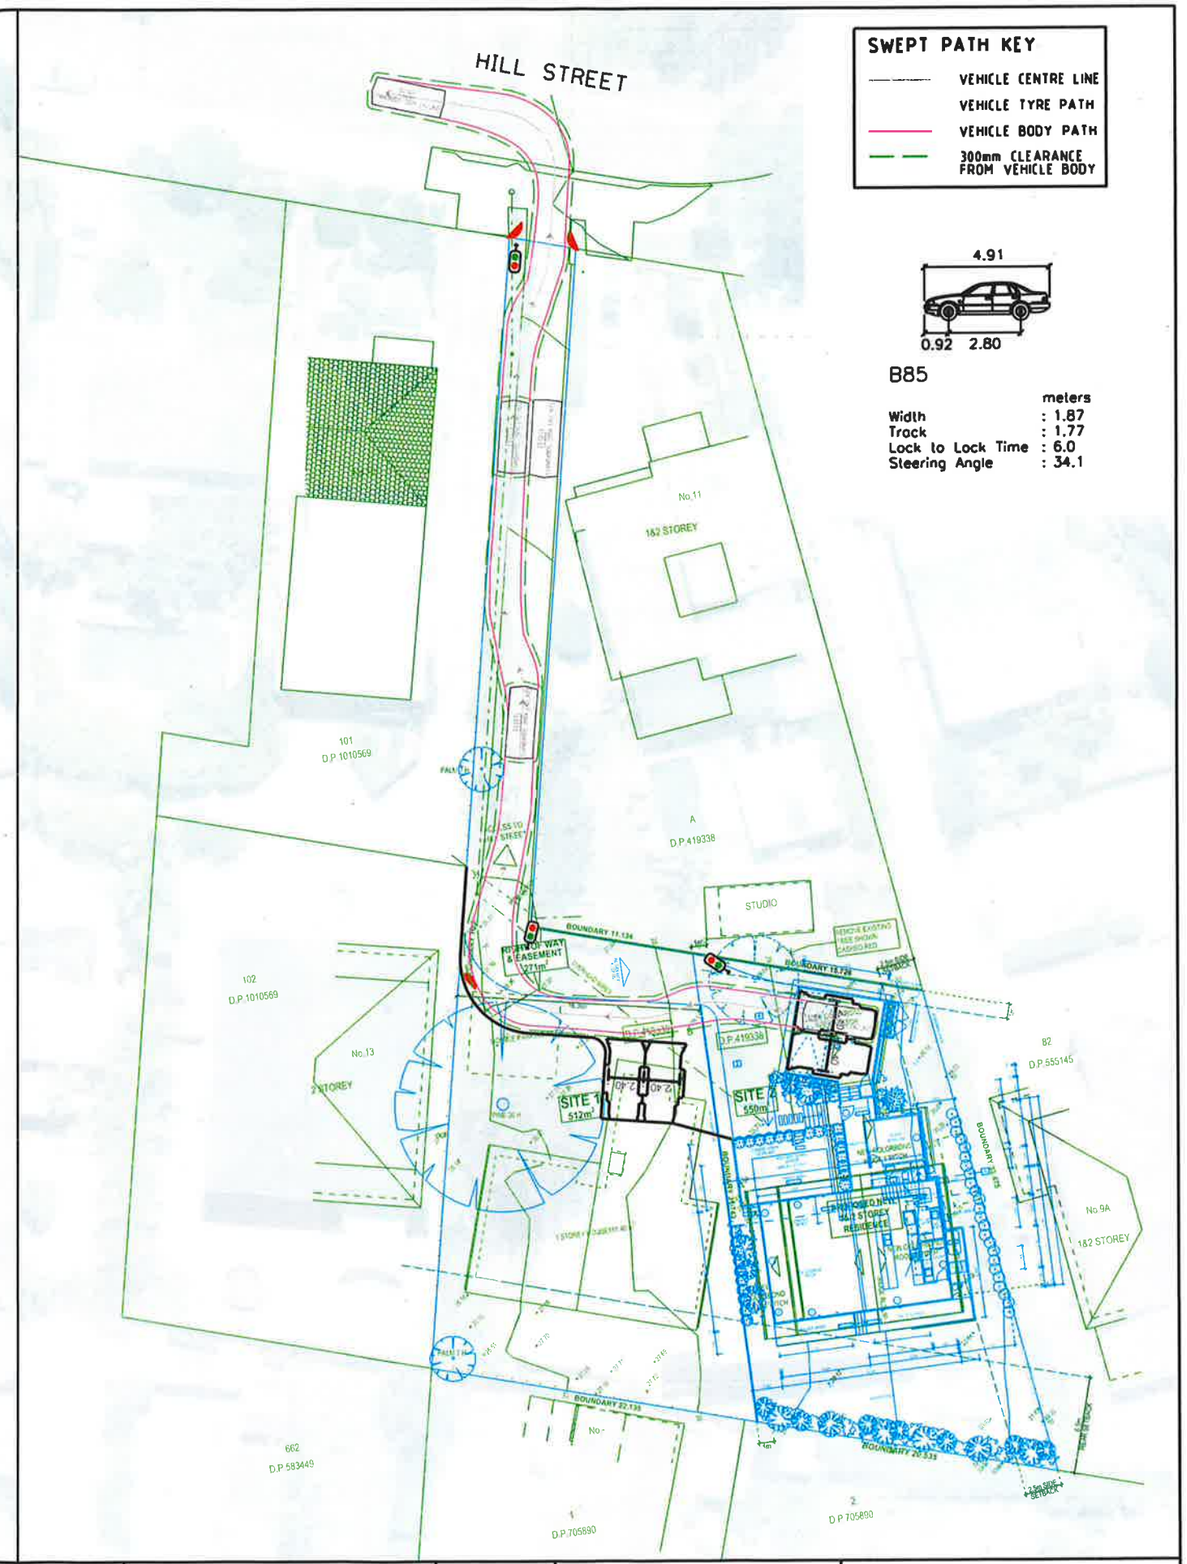

SWEPT PATH KEY

- VEHICLE CENTRE LINE
- VEHICLE TYRE PATH
- VEHICLE BODY PATH
- 300mm CLEARANCE FROM VEHICLE BODY

B85

	meters
Width	: 1.87
Track	: 1.77
Lock to Lock Time	: 6.0
Steering Angle	: 34.1

11B HILL STREET, WARRIEWOOD

SWEPT PATH ASSESSMENT

DRAWING REF NO. 21M004-V3.1-SP-M

SHEET NO. 01 OF 03

ISSUE DATE 5 MAY 2022

DESIGNED BY S.YOU

REVIEWED BY M.KONG

SCALE A3 1:400

PRELIMINARY PLAN
FOR DISCUSSION PURPOSES ONLY SUBJECT TO CHANGE WITHOUT NOTIFICATION

WARNING

ttpa TRANSPORT AND TRAFFIC PLANNING ASSOCIATES
Established 1994
Address: Level 5 Suite 502 / 282 Victoria Ave, Chatswood NSW 2067
P: 02 9411 5660 E: info@ttpa.com.au W: www.ttpa.com.au

\\ttpa_nas\FTPA_DATA\WORK21\MISC\004 - MEG MISC FEE\004OH - 11B HILL STREET, WARRIEWOOD\DRAWINGS_CAD\21M004-V3.1-SP-M.dgn
Plot by sherlock