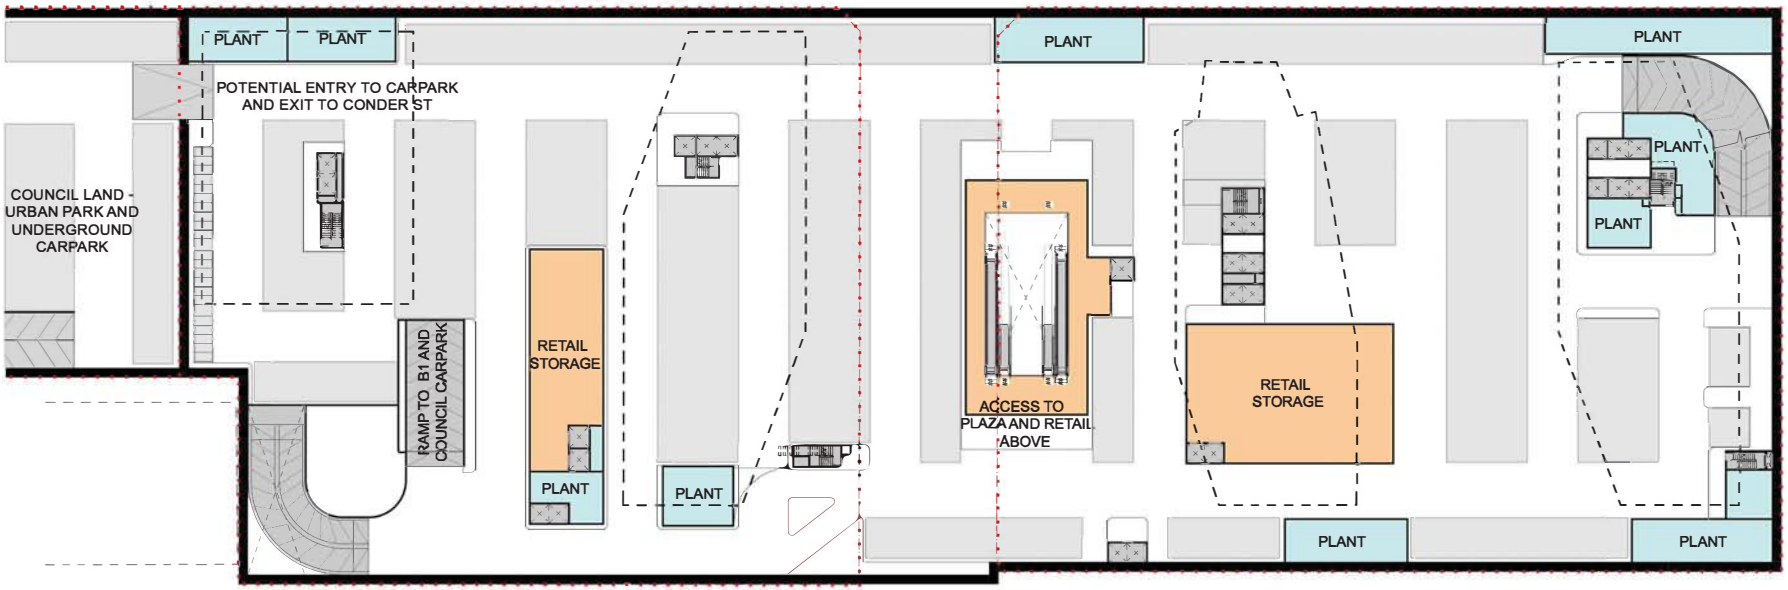

RETAIL | COMMERCIAL | RESIDENTIAL | PLANT ROOMS | CARPARK | SERVICED APARTMENTS

BASEMENT LEVEL 1

architectus™ COX

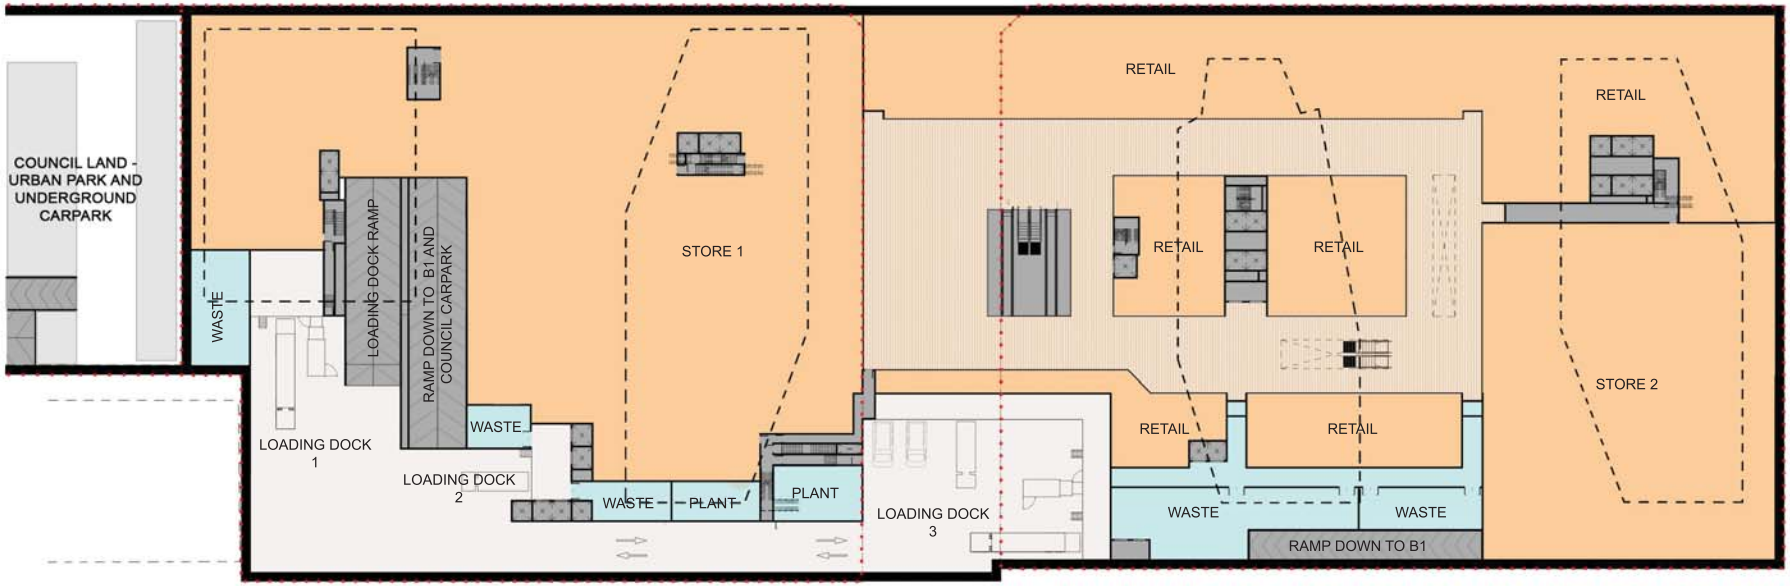

RETAIL COMMERCIAL RESIDENTIAL PLANT ROOMS CARPARK SERVICED APARTMENTS

LOWER GROUND LEVEL

architectus COX

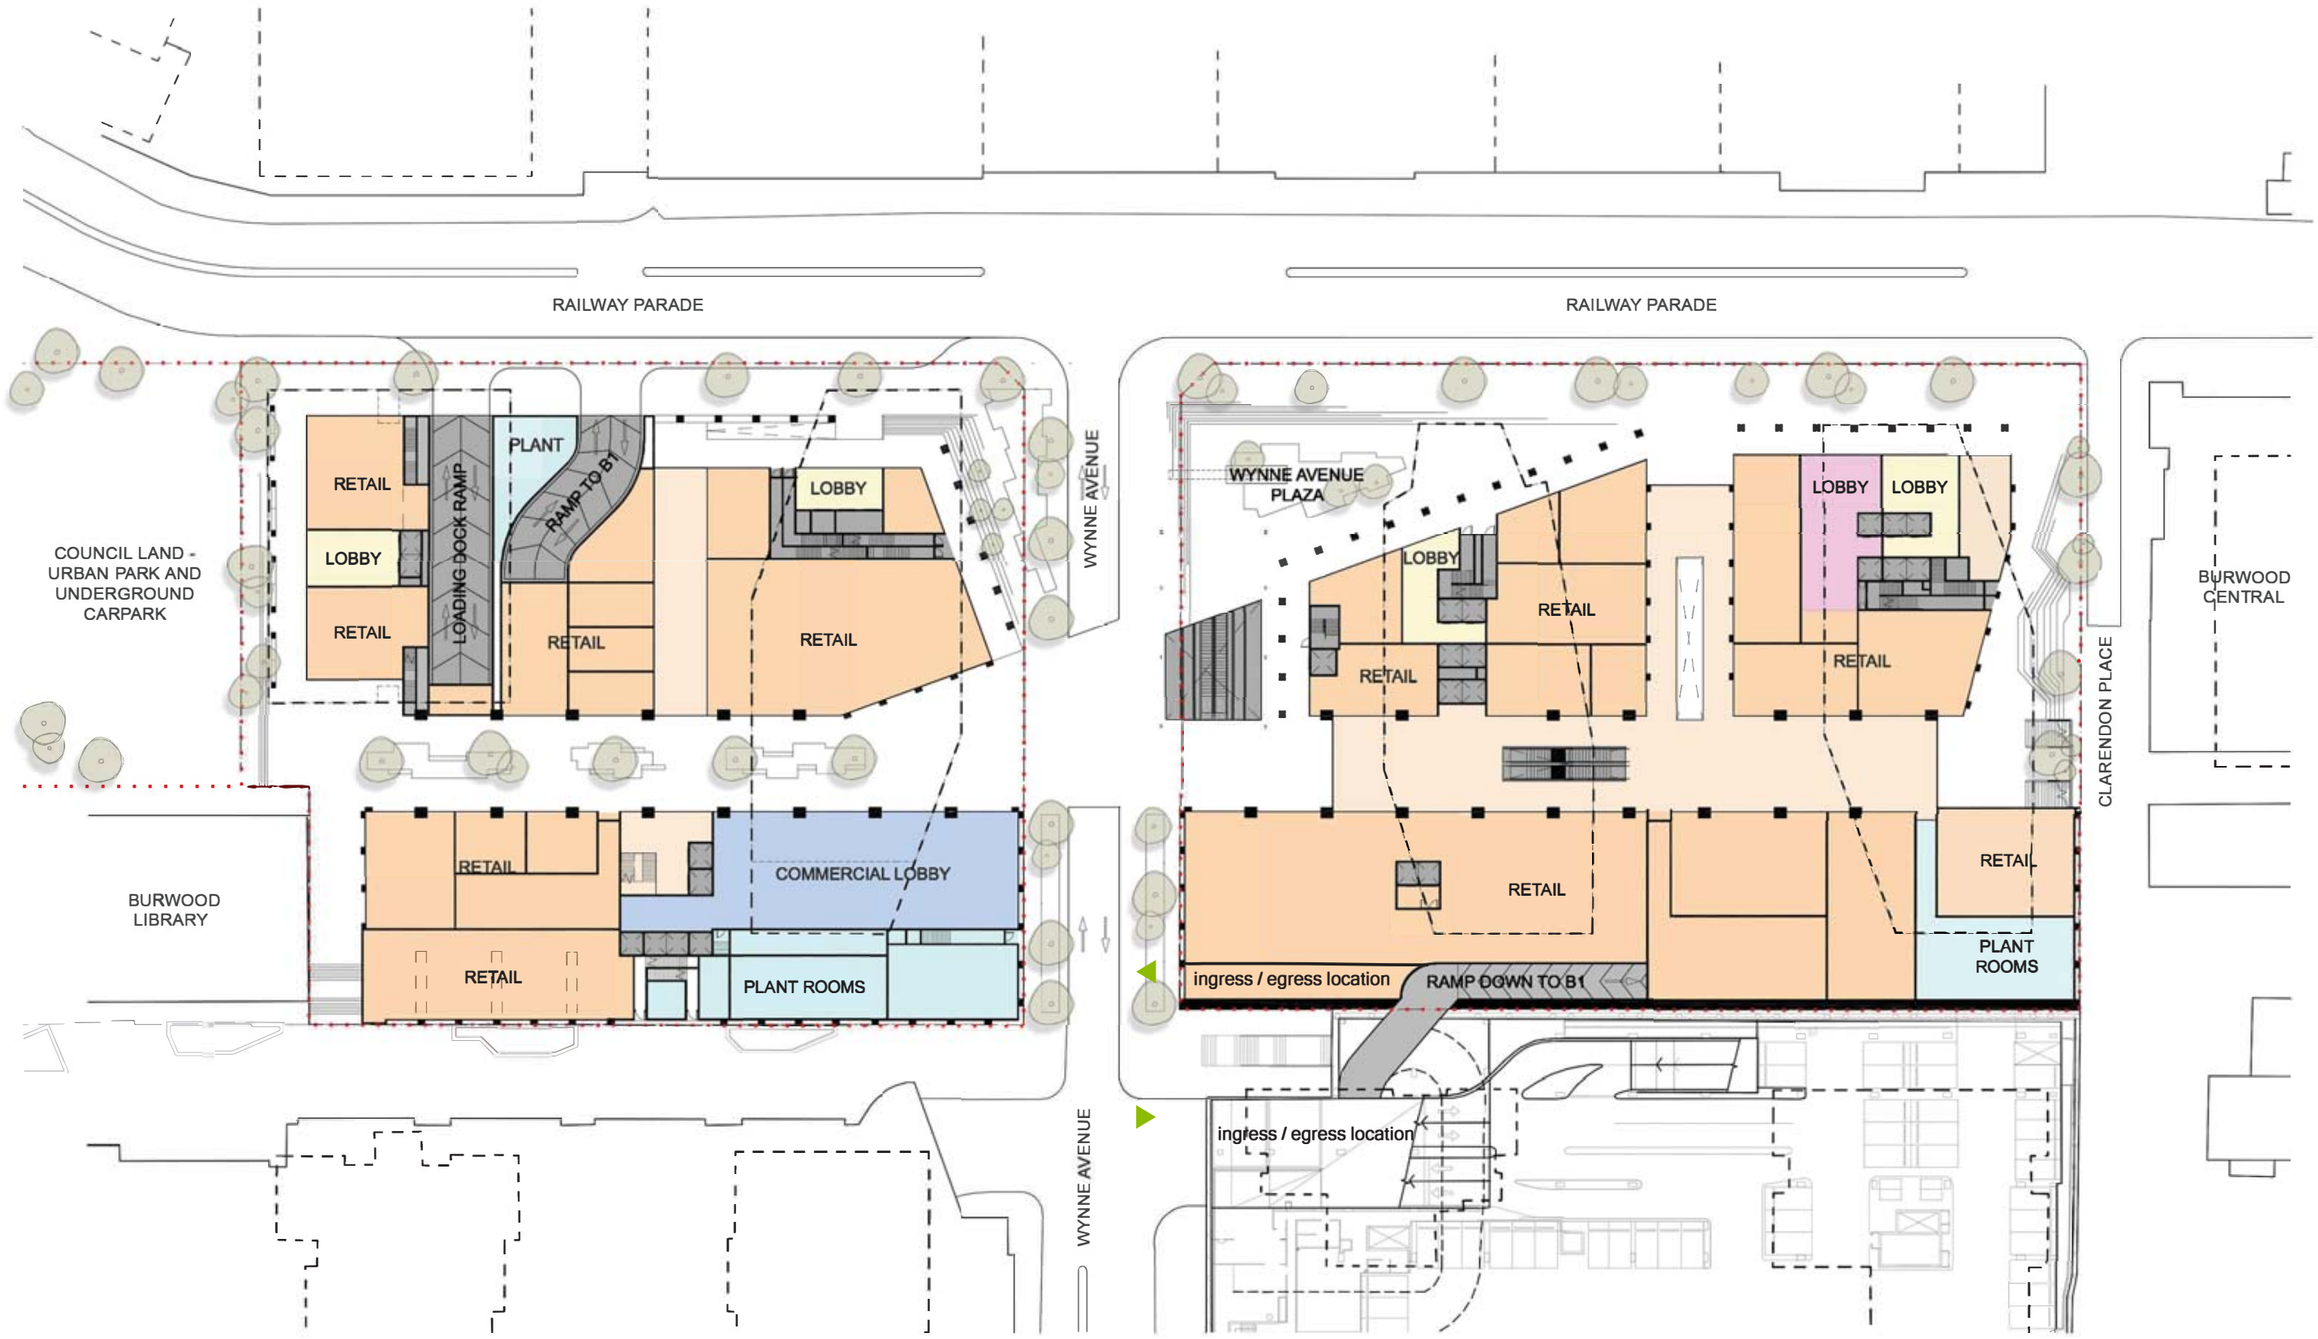

RETAIL | COMMERCIAL | RESIDENTIAL | PLANT ROOMS | CARPARK | SERVICED APARTMENTS

Potential Vehicular Ingress/Egress - Light vehicles only

PODIUM GROUND LEVEL

architectus™ COX

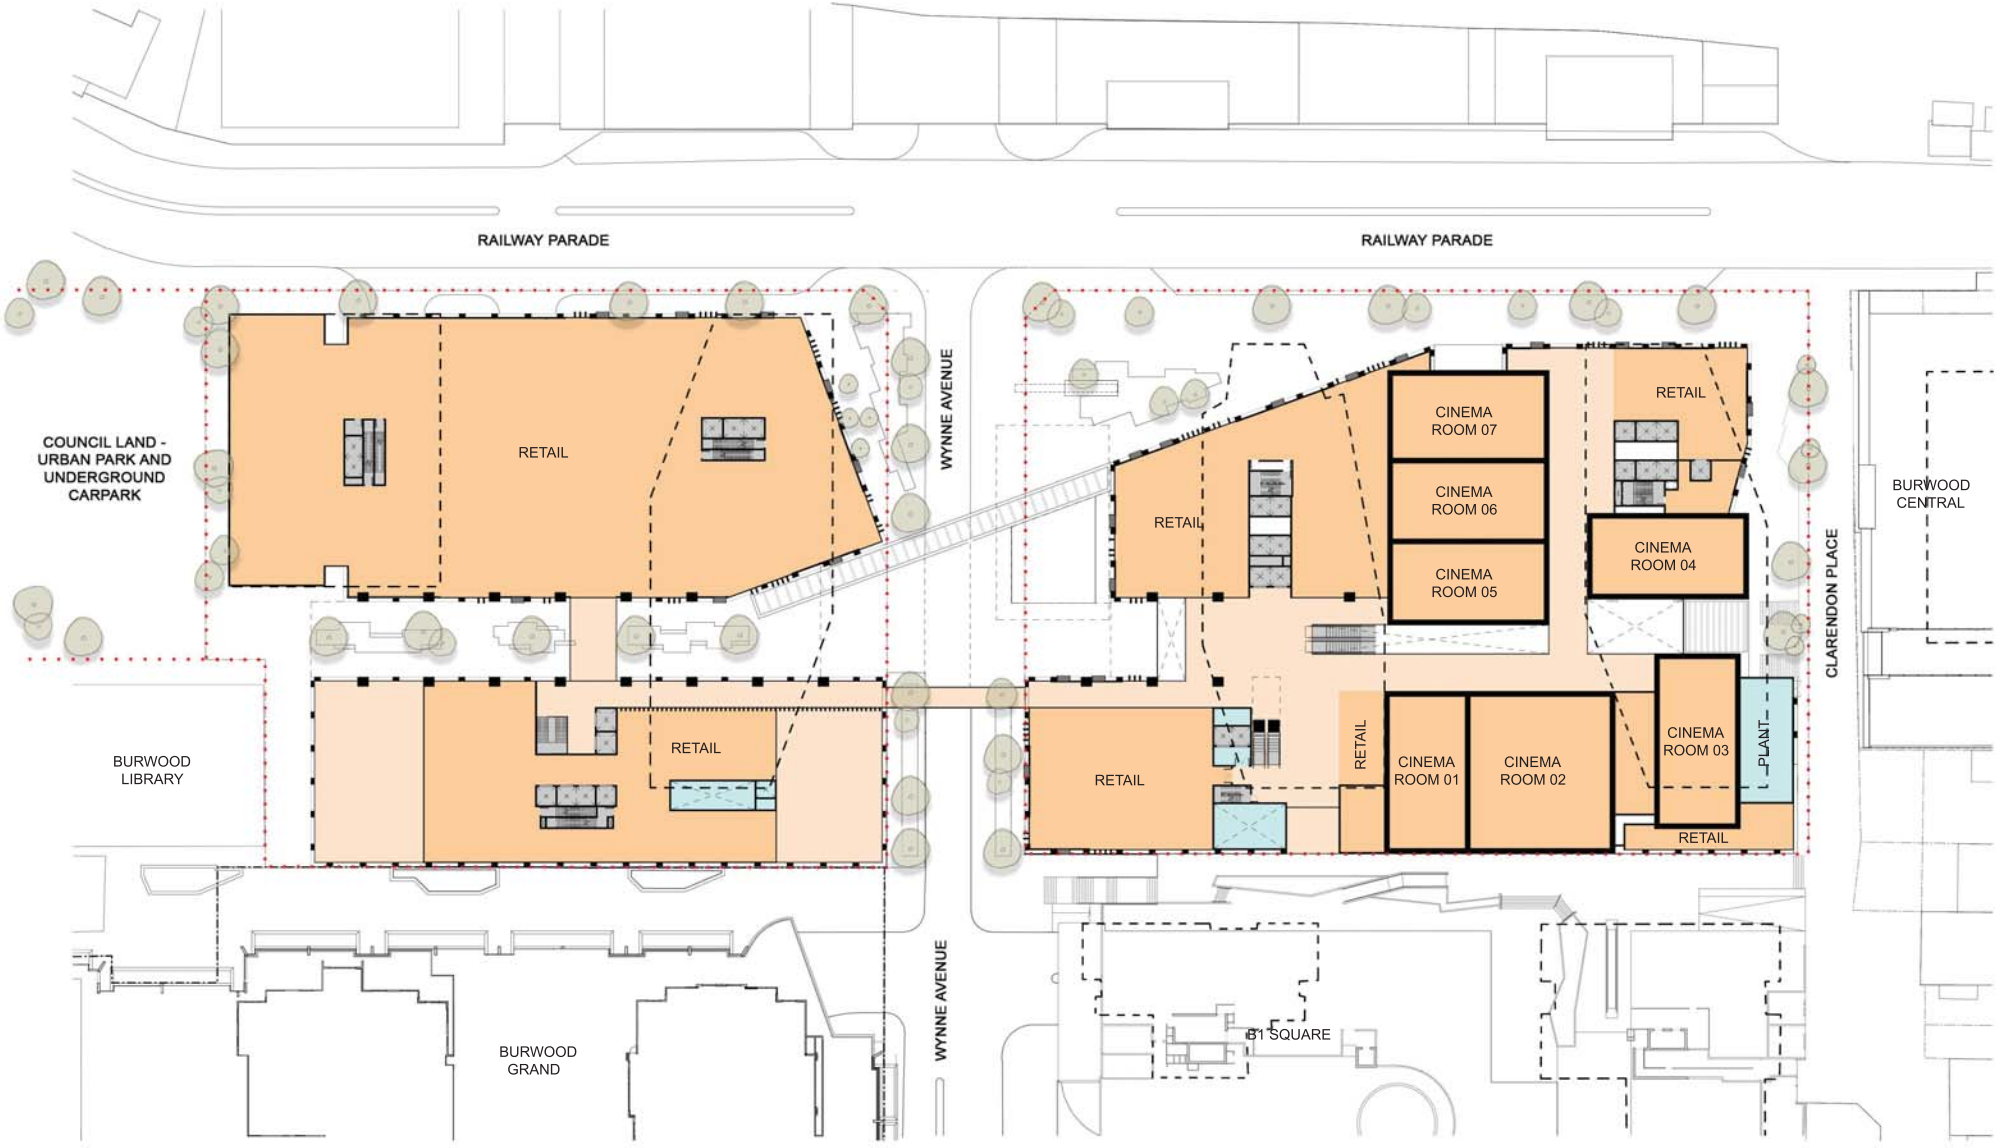

PODIUM LEVEL 1

architectus COX

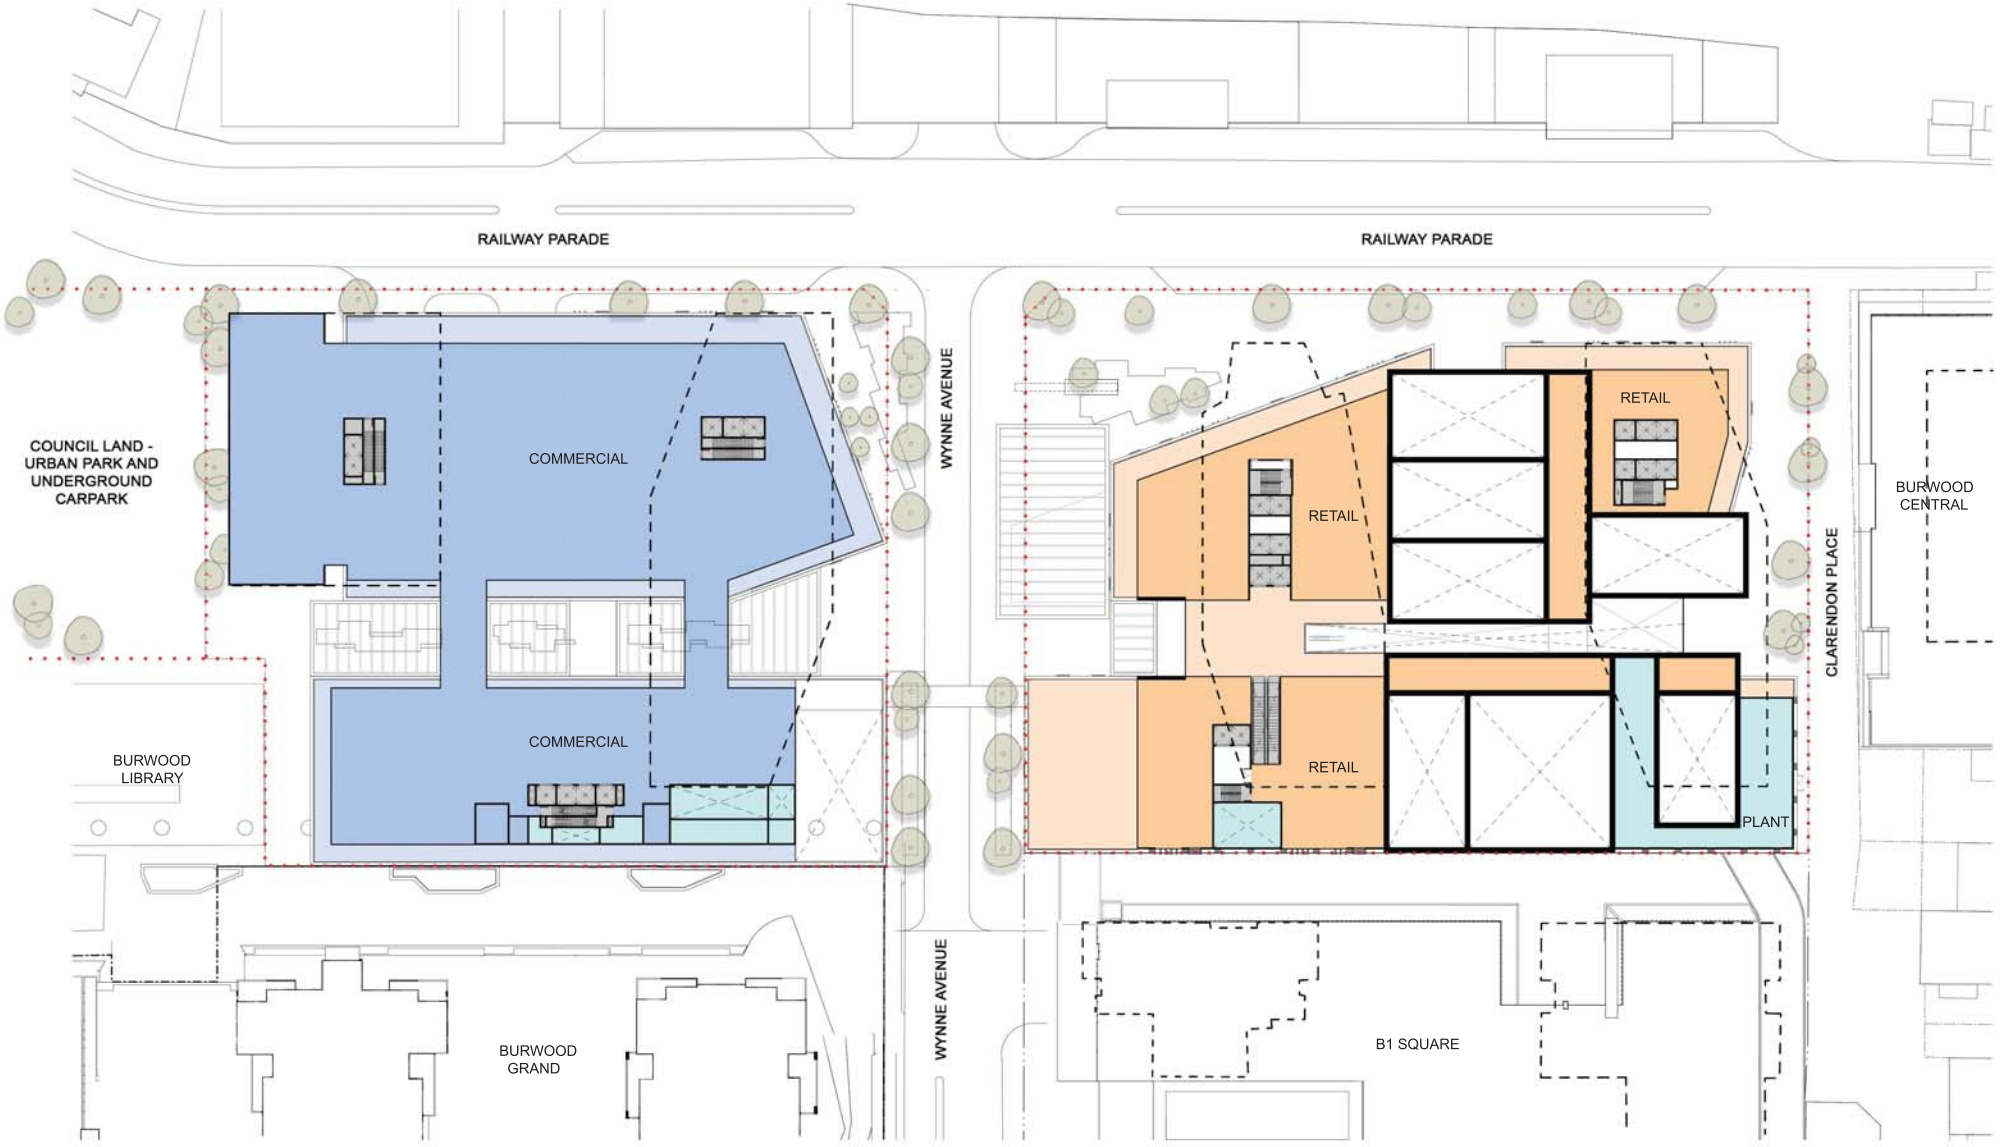

PODIUM LEVEL 2

architectus COX

TOWER TYPICAL LEVEL

architectus COX

TOWER A

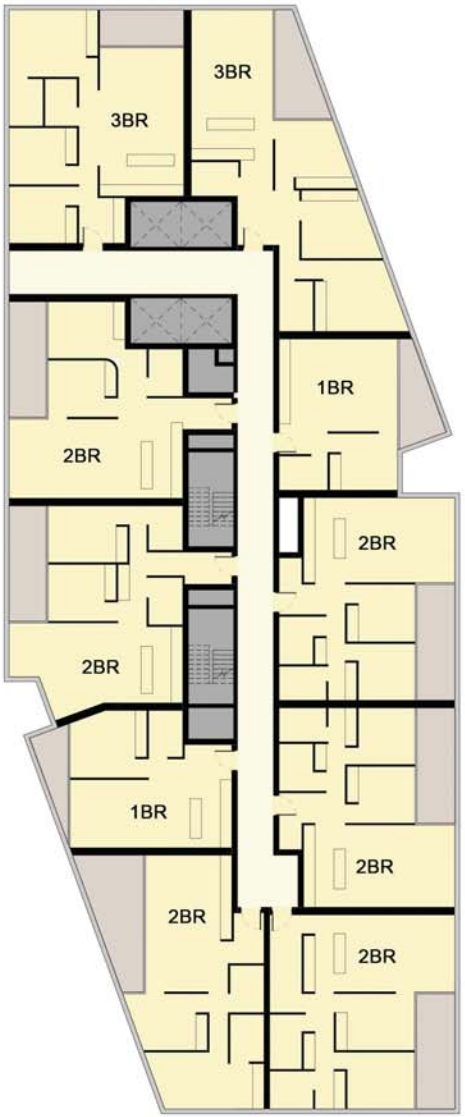

TOWER D

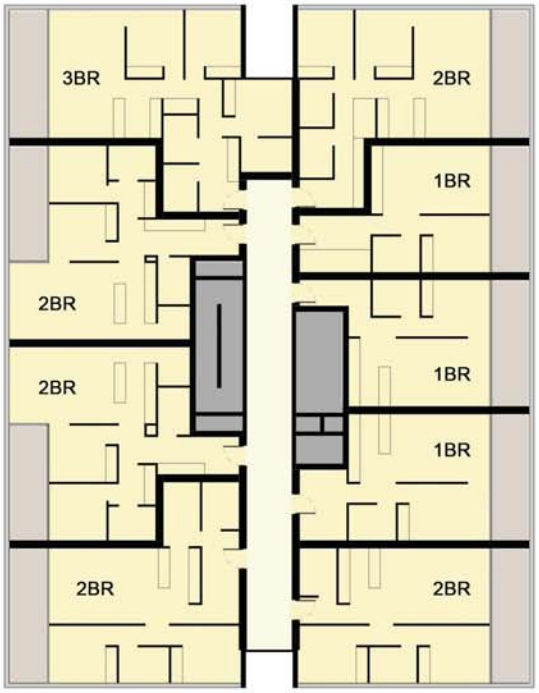

INDICATIVE TYPICAL RESIDENTIAL TOWER FLOOR PLAN

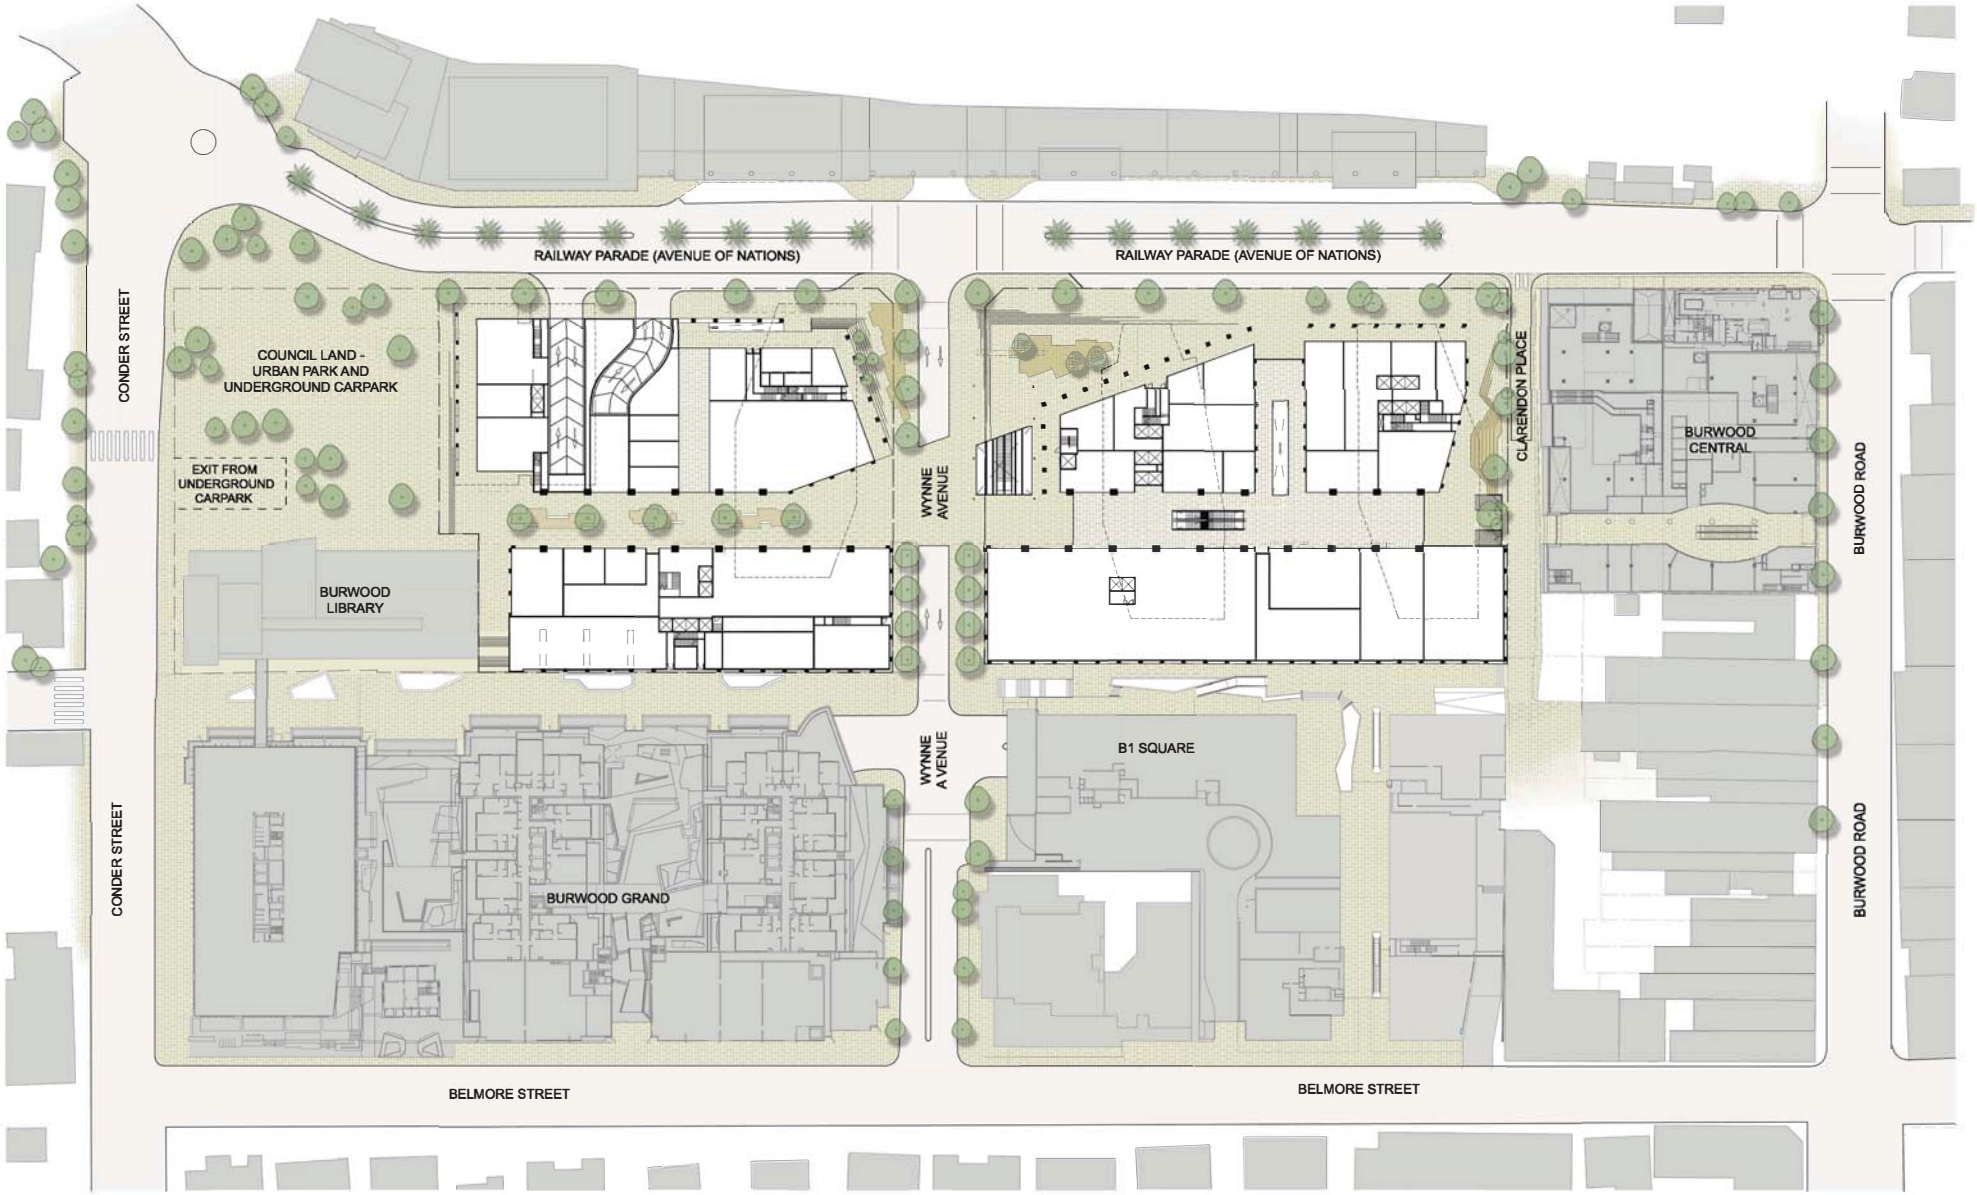

PUBLIC DOMAIN PLAN

architectus™ COX

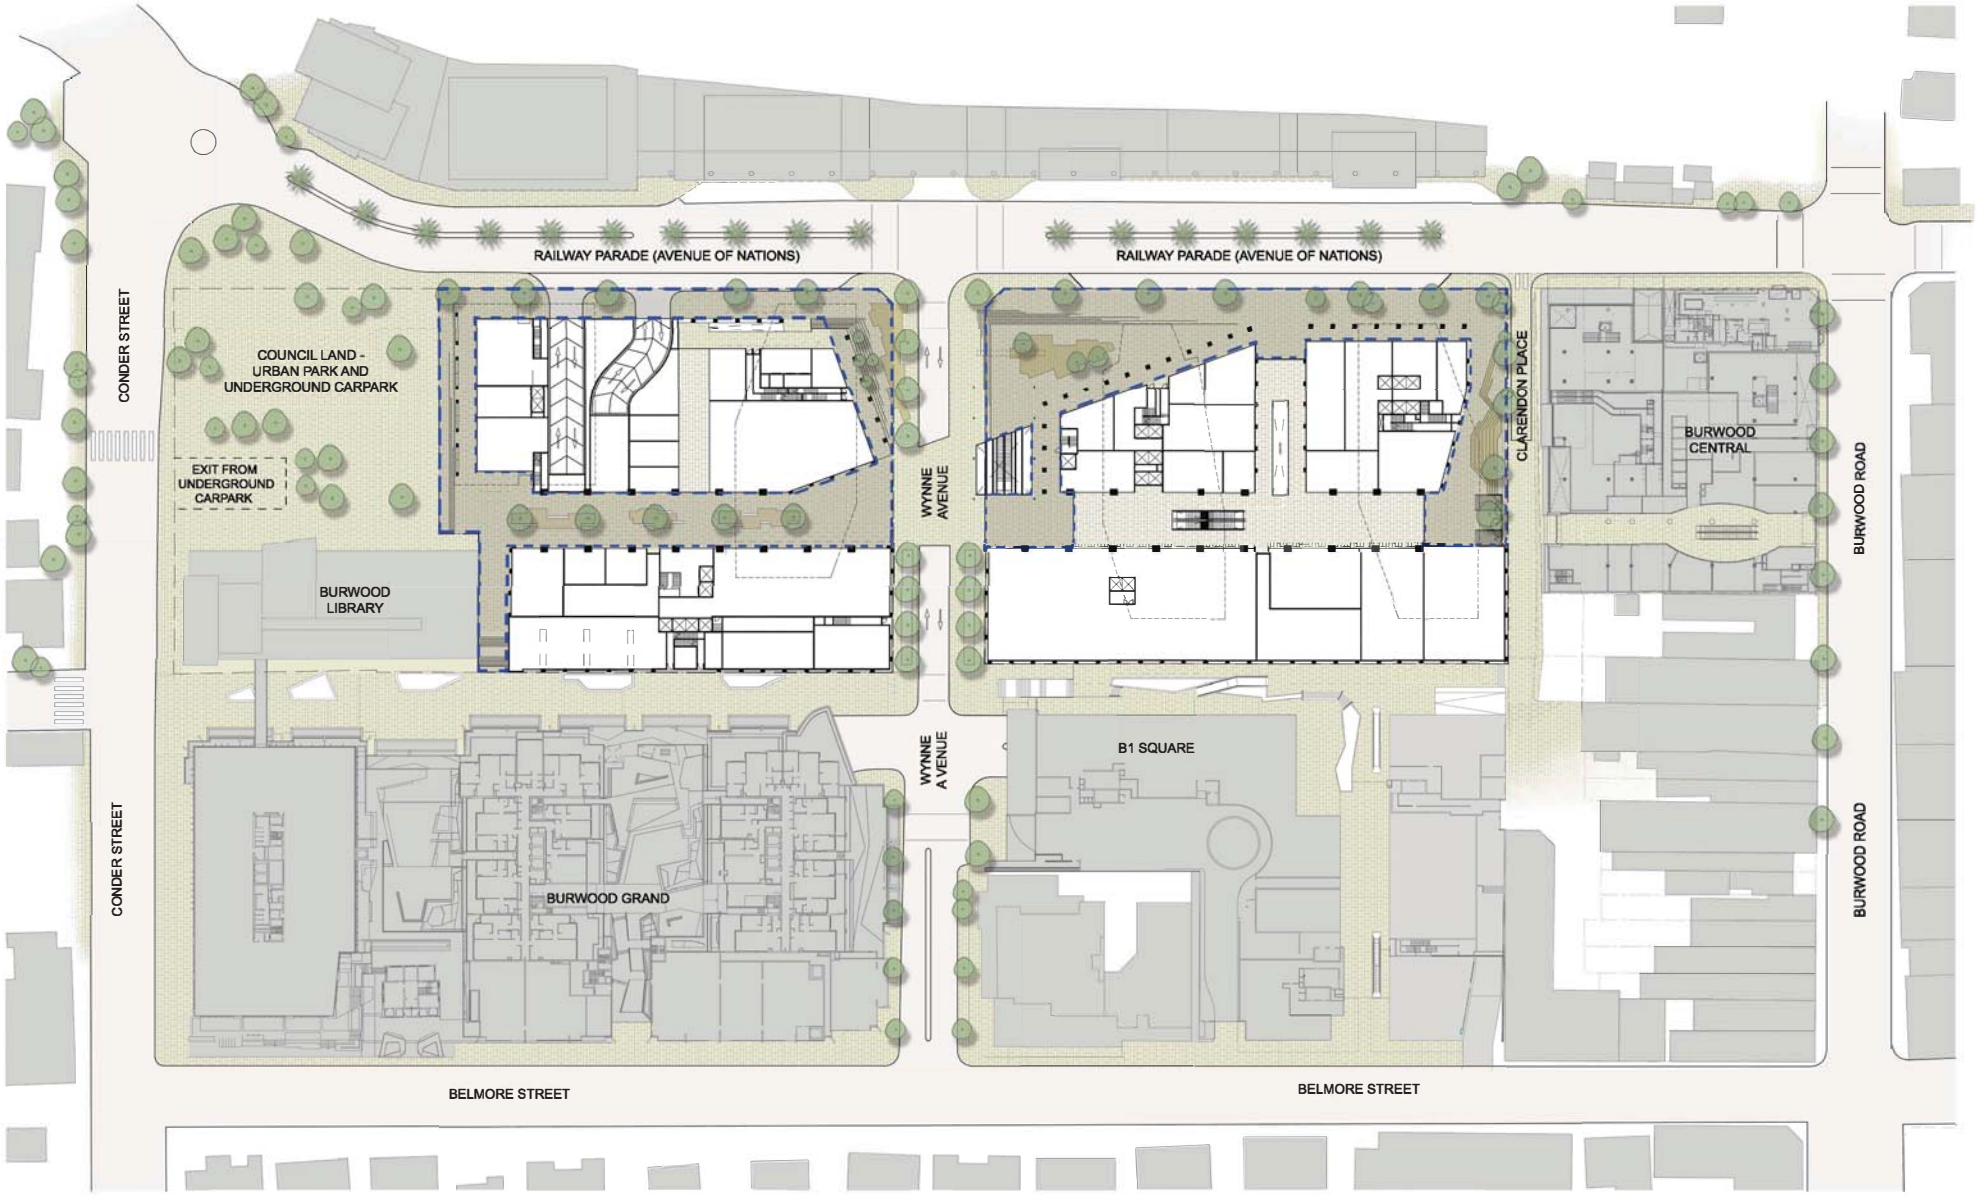

PUBLIC DOMAIN PLAN ON PRIVATE LAND

architectus™ COX