






ROADS - 7361 SQM



PROPOSED EXTENSION OF
BAITUL HUDA MOSQUE 45 HOLLINSWORTH ROAD
MARSDEN PARK

INTERNAL ROAD NETWORK


SCALE 1:500 @ A1, 1:1000 @ A3

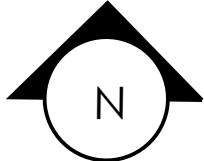


ARCHIDROME
SUITE 601, 90 GEORGE STREET, HORNSBY, N.S.W 2077 TARUNCHADHA@ARCHIDROME.NET ARCHITECT'S REG. NO. 8777

DRWG. NO.
A02
R-00

11/11/19

 


WALKWAYS - 3874 SQM

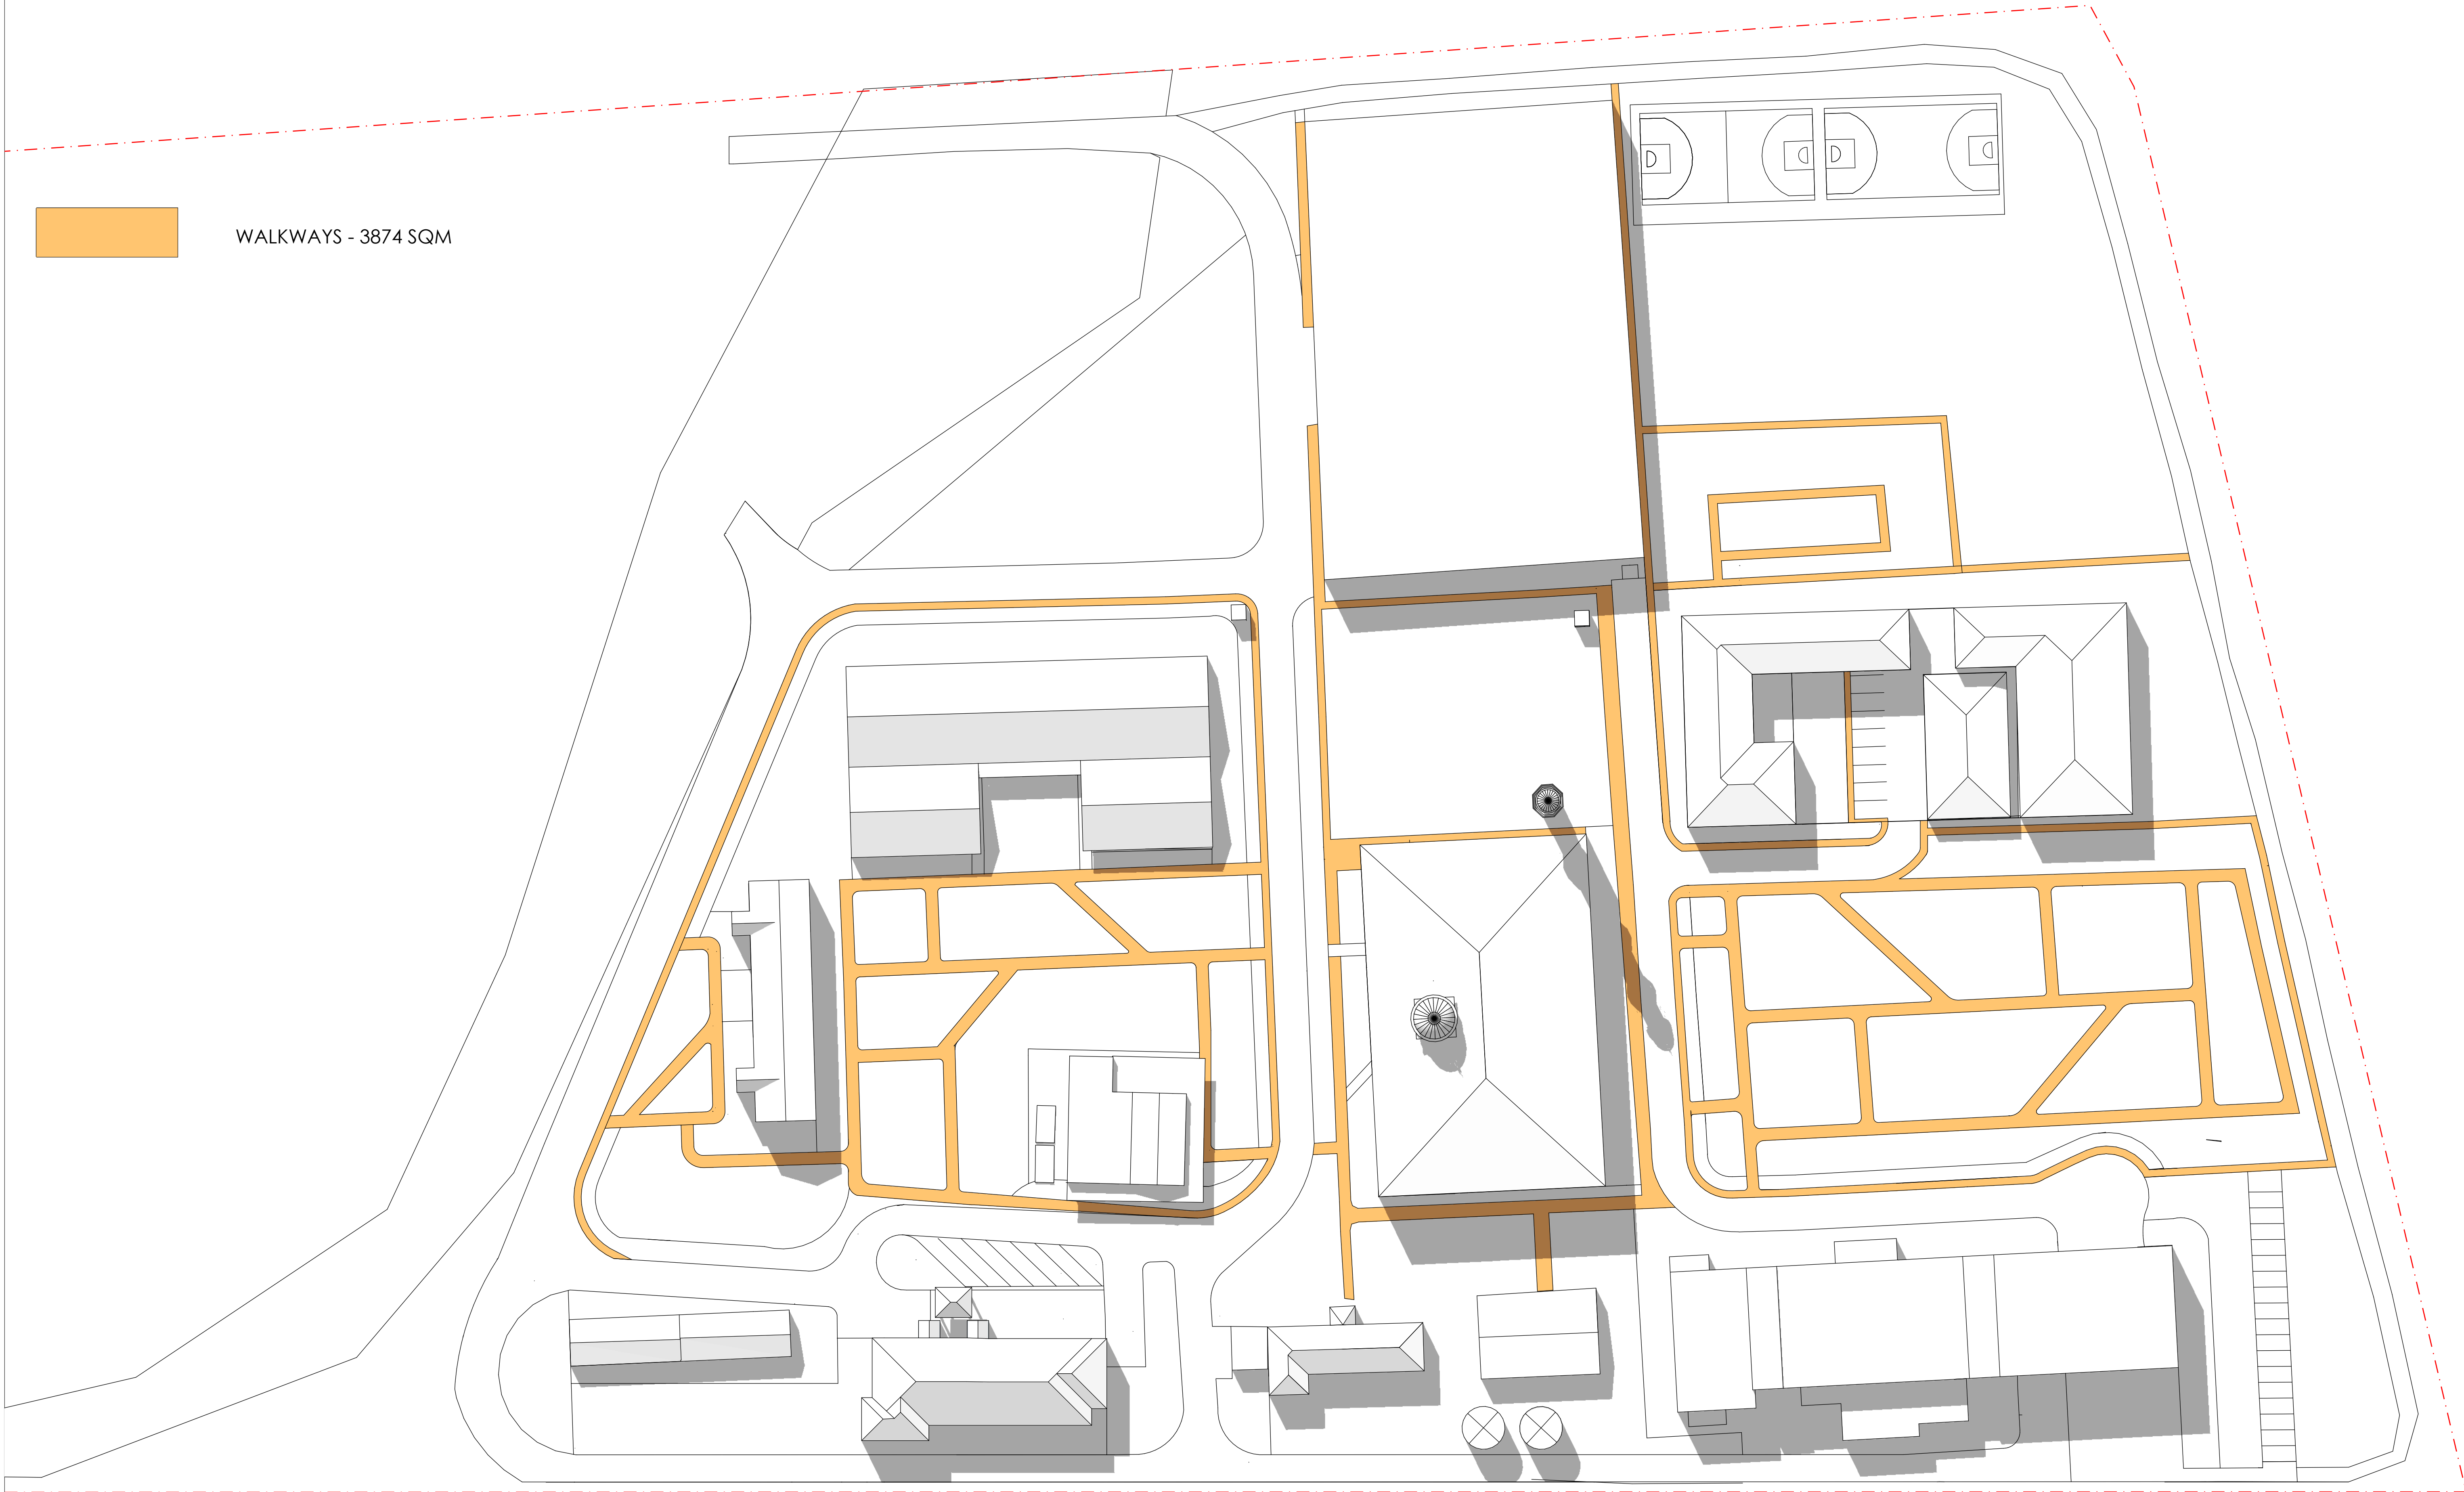

PROPOSED EXTENSION OF
BAITUL HUDA MOSQUE 45 HOLLINSWORTH ROAD
MARSDEN PARK

INTERNAL WALKWAYS

SCALE 1:500 @ A1, 1:1000 @ A3

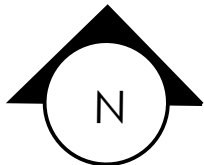


ARCHIDROME
SUITE 601, 90 GEORGE STREET, HORNSBY, N.S.W 2077 TARUNCHADHA@ARCHIDROME.NET ARCHITECT'S REG. NO. 8777

DRWG. NO.
A03
R-00

11/11/19




ORGANIZED LANDSCAPING - 7000 SQM

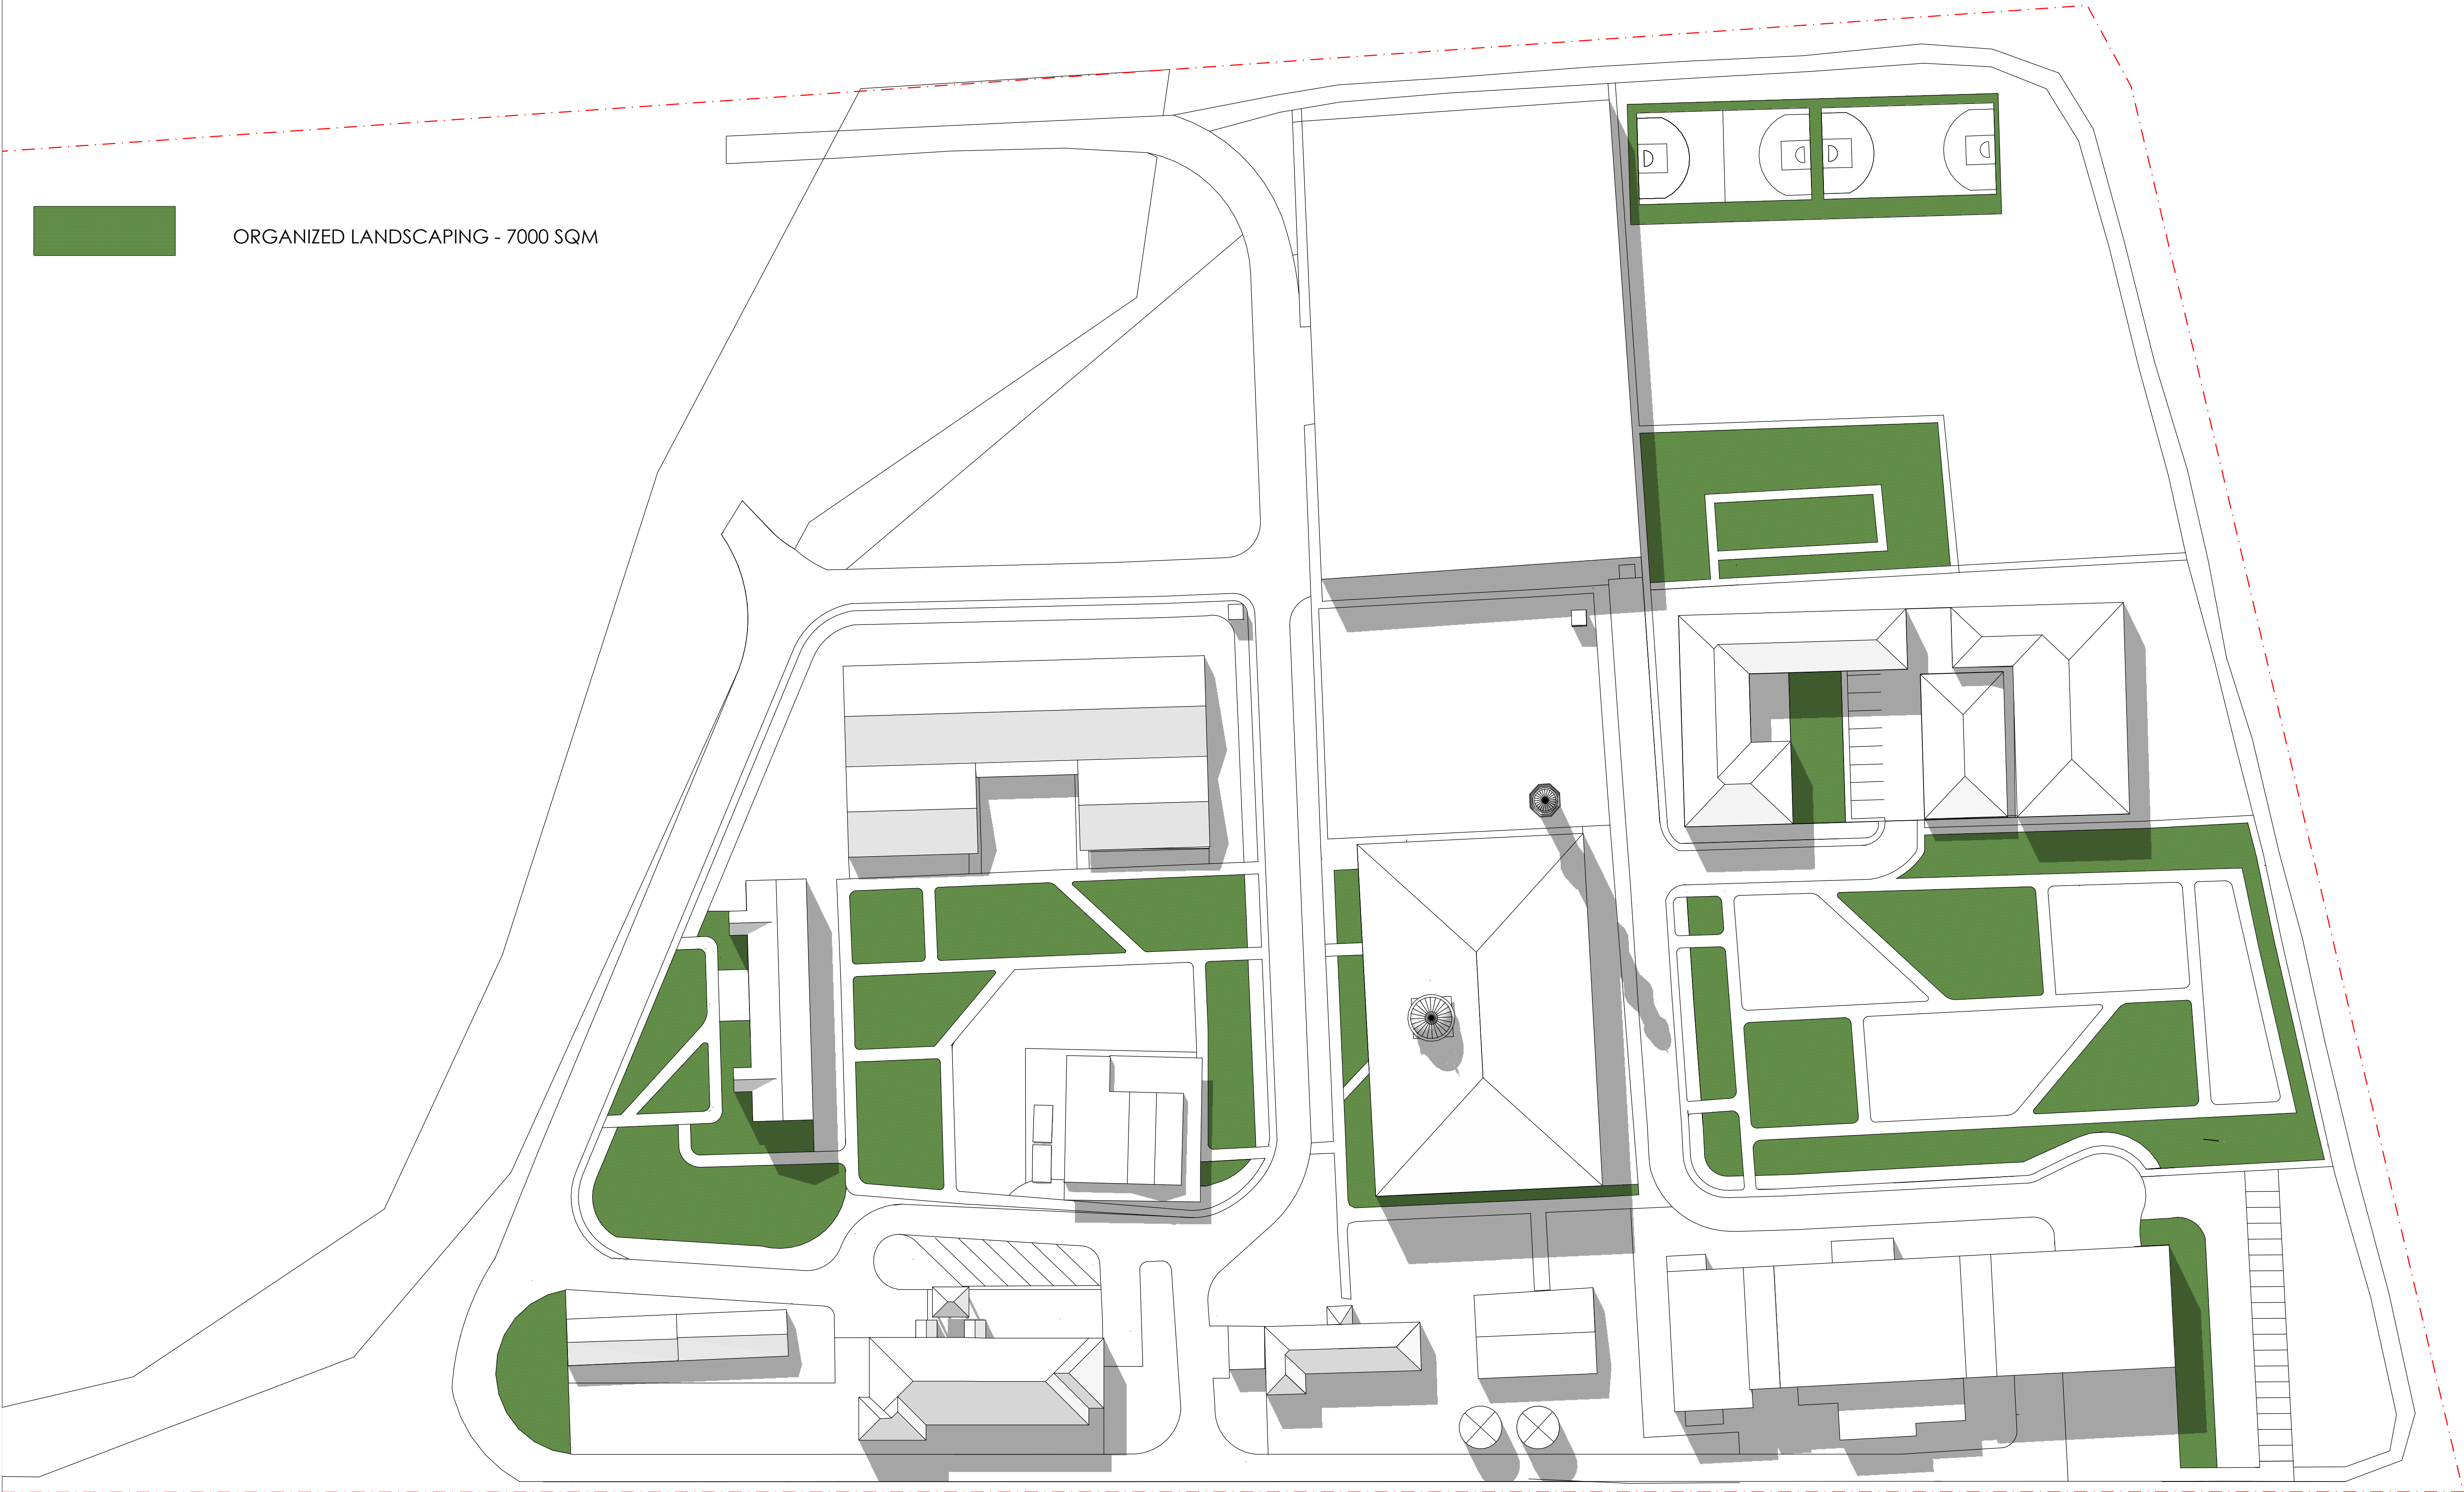

PROPOSED EXTENSION OF
BAITUL HUDA MOSQUE 45 HOLLINSWORTH ROAD
MARSDEN PARK

ORGANIZED LANDSCAPING

SCALE 1:500 @ A1, 1:1000 @ A3

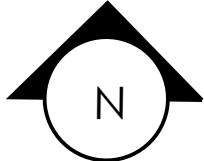


ARCHIDROME
SUITE 601, 90 GEORGE STREET, HORNSBY, N.S.W 2077 TARUNCHADHA@ARCHIDROME.NET ARCHITECT'S REG. NO. 8777

DRWG. NO.
A04
R-00

11/11/19




UNORGANIZED LANDSCAPING - 16072 SQM

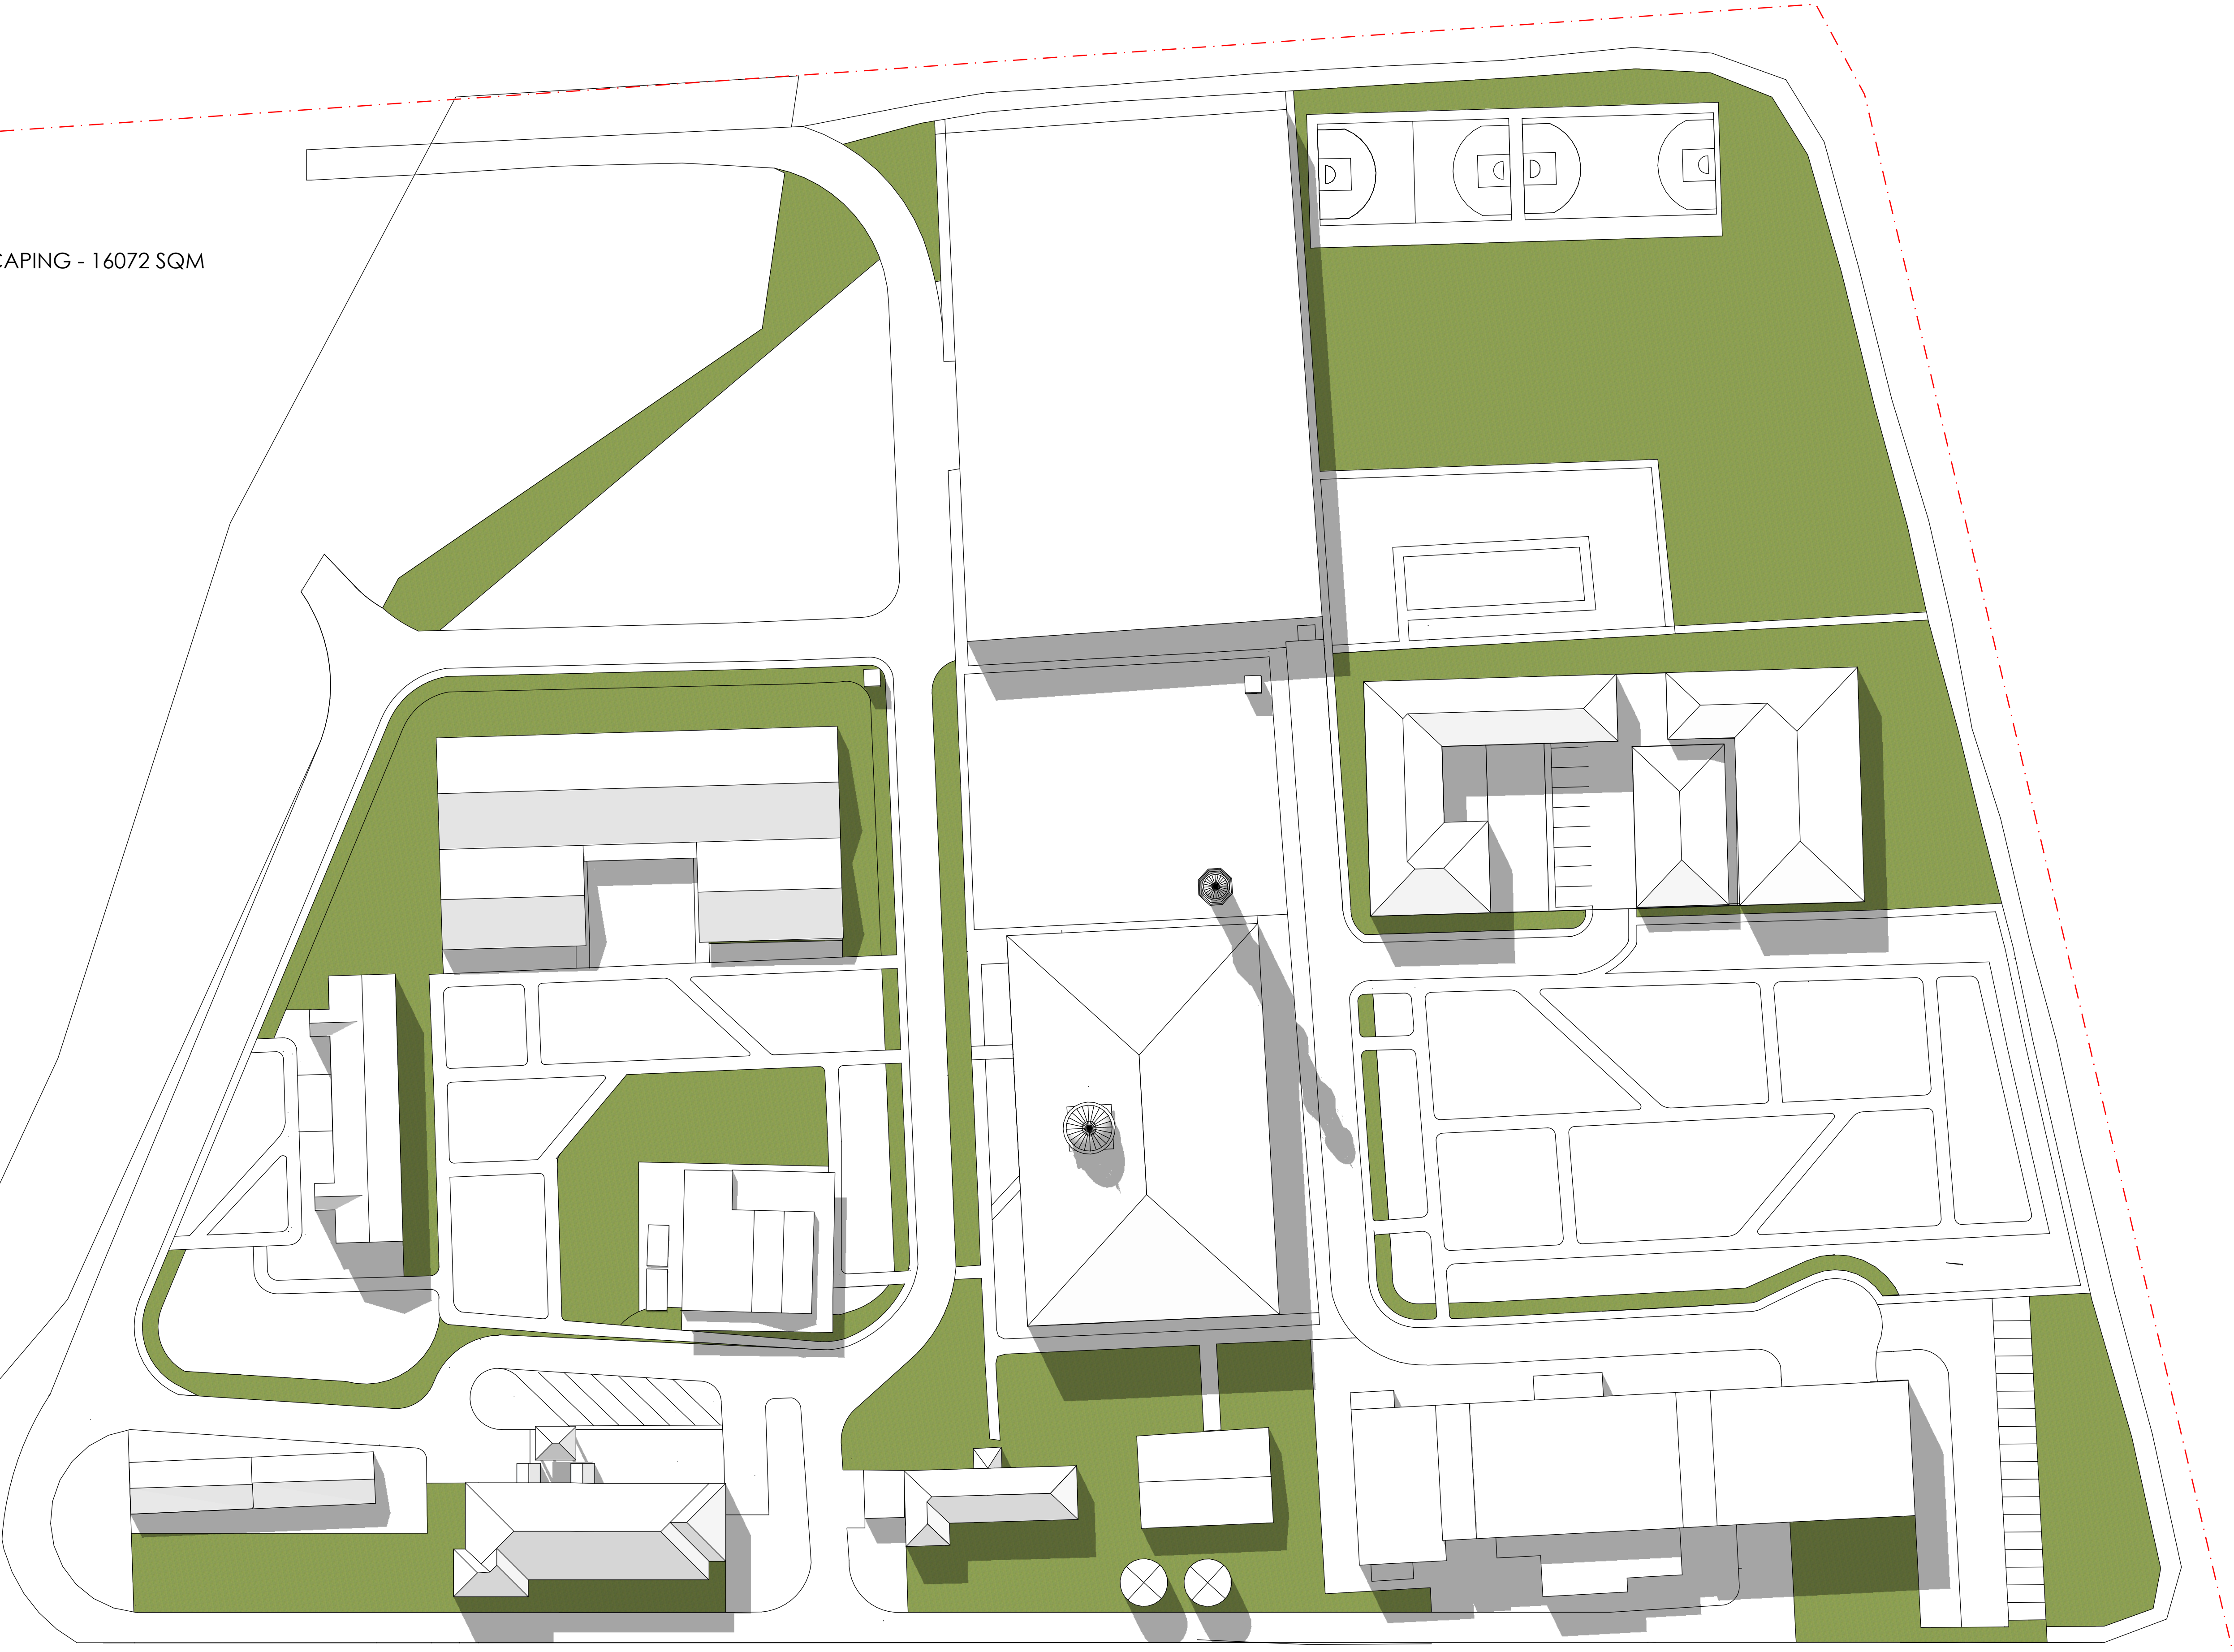

PROPOSED EXTENSION OF
BAITUL HUDA MOSQUE 45 HOLLINSWORTH ROAD
MARSDEN PARK

UNORGANIZED LANDSCAPING

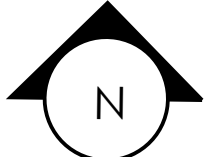

ARCHIDROME
SUITE 601, 90 GEORGE STREET, HORNSBY, N.S.W 2077 TARUNCHADHA@ARCHIDROME.NET ARCHITECT'S REG. NO. 8777


DRWG. NO.
A05
R-00

SCALE 1:500 @ A1, 1:1000 @ A3

11/11/19




HARD PAVED AREA - 7262 SQM

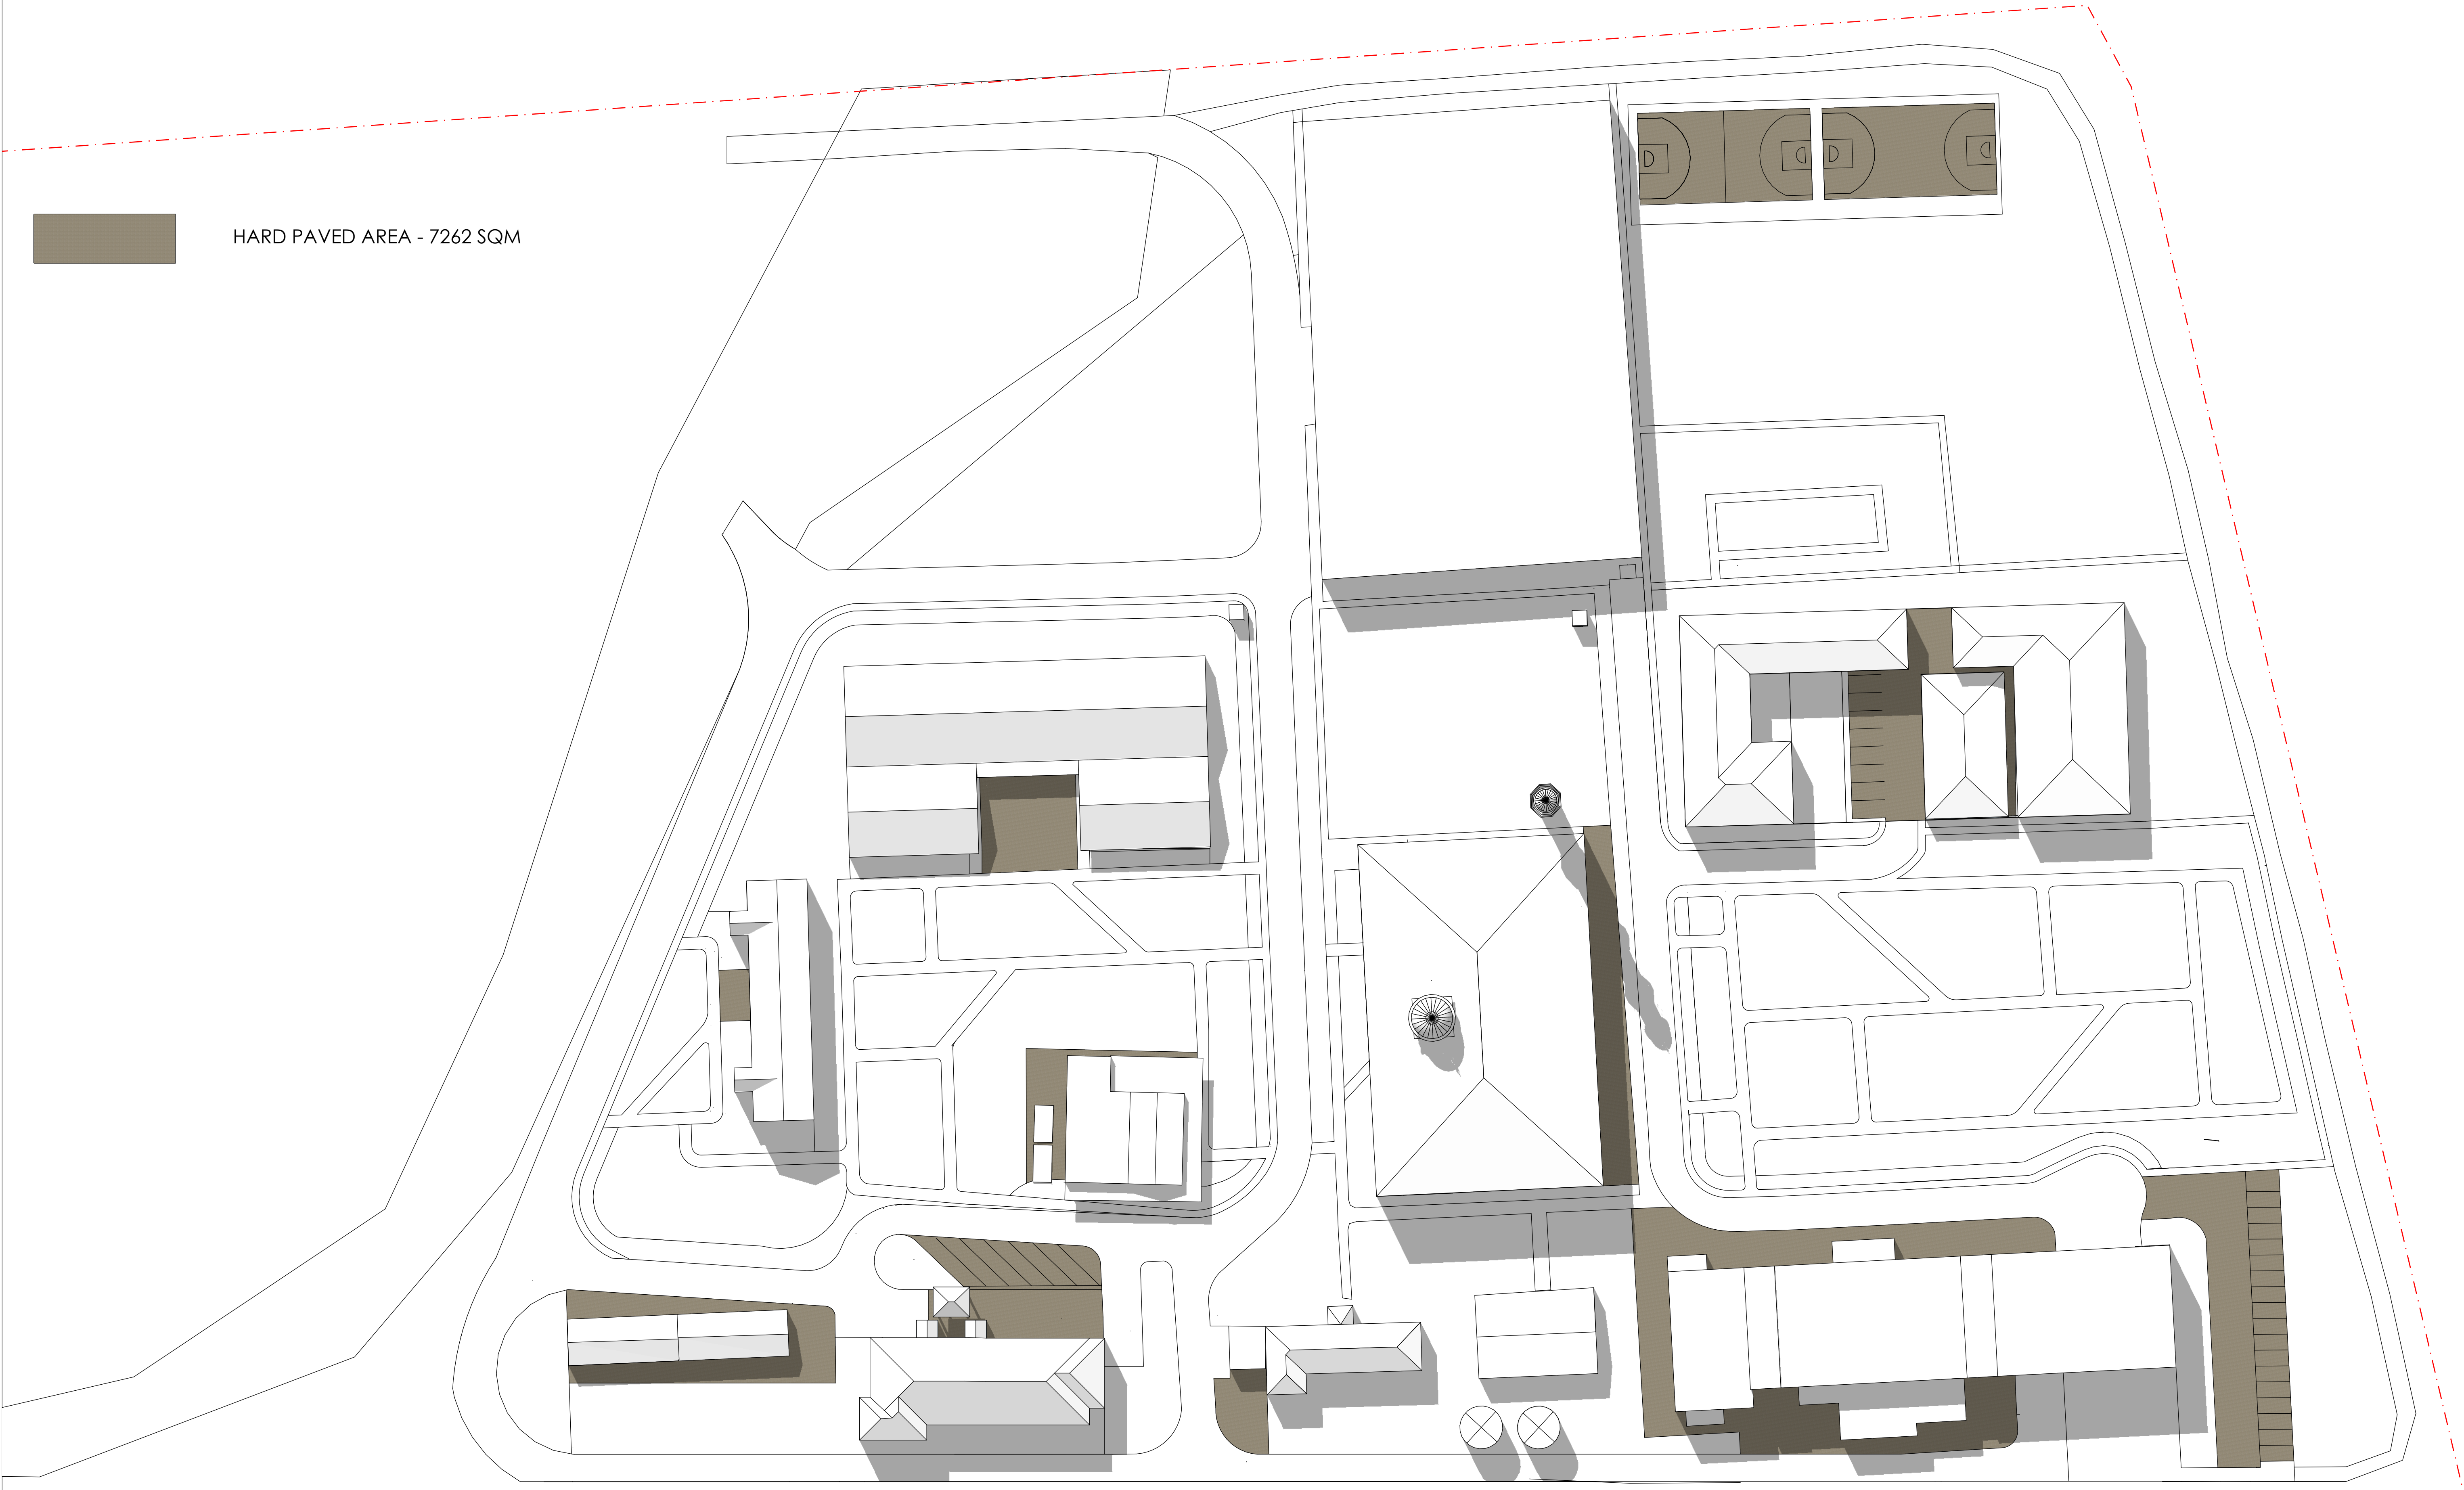

PROPOSED EXTENSION OF
BAITUL HUDA MOSQUE 45 HOLLINSWORTH ROAD
MARSDEN PARK

HARD PAVED AREAS

SCALE 1:500 @ A1, 1:1000 @ A3

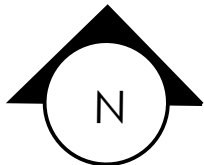


ARCHIDROME
SUITE 601, 90 GEORGE STREET, HORNSBY, N.S.W 2077 TARUNCHADHA@ARCHIDROME.NET ARCHITECT'S REG. NO. 8777

DRWG. NO.
A06
R-00

11/11/19




OPEN SPACES - 5223 SQM

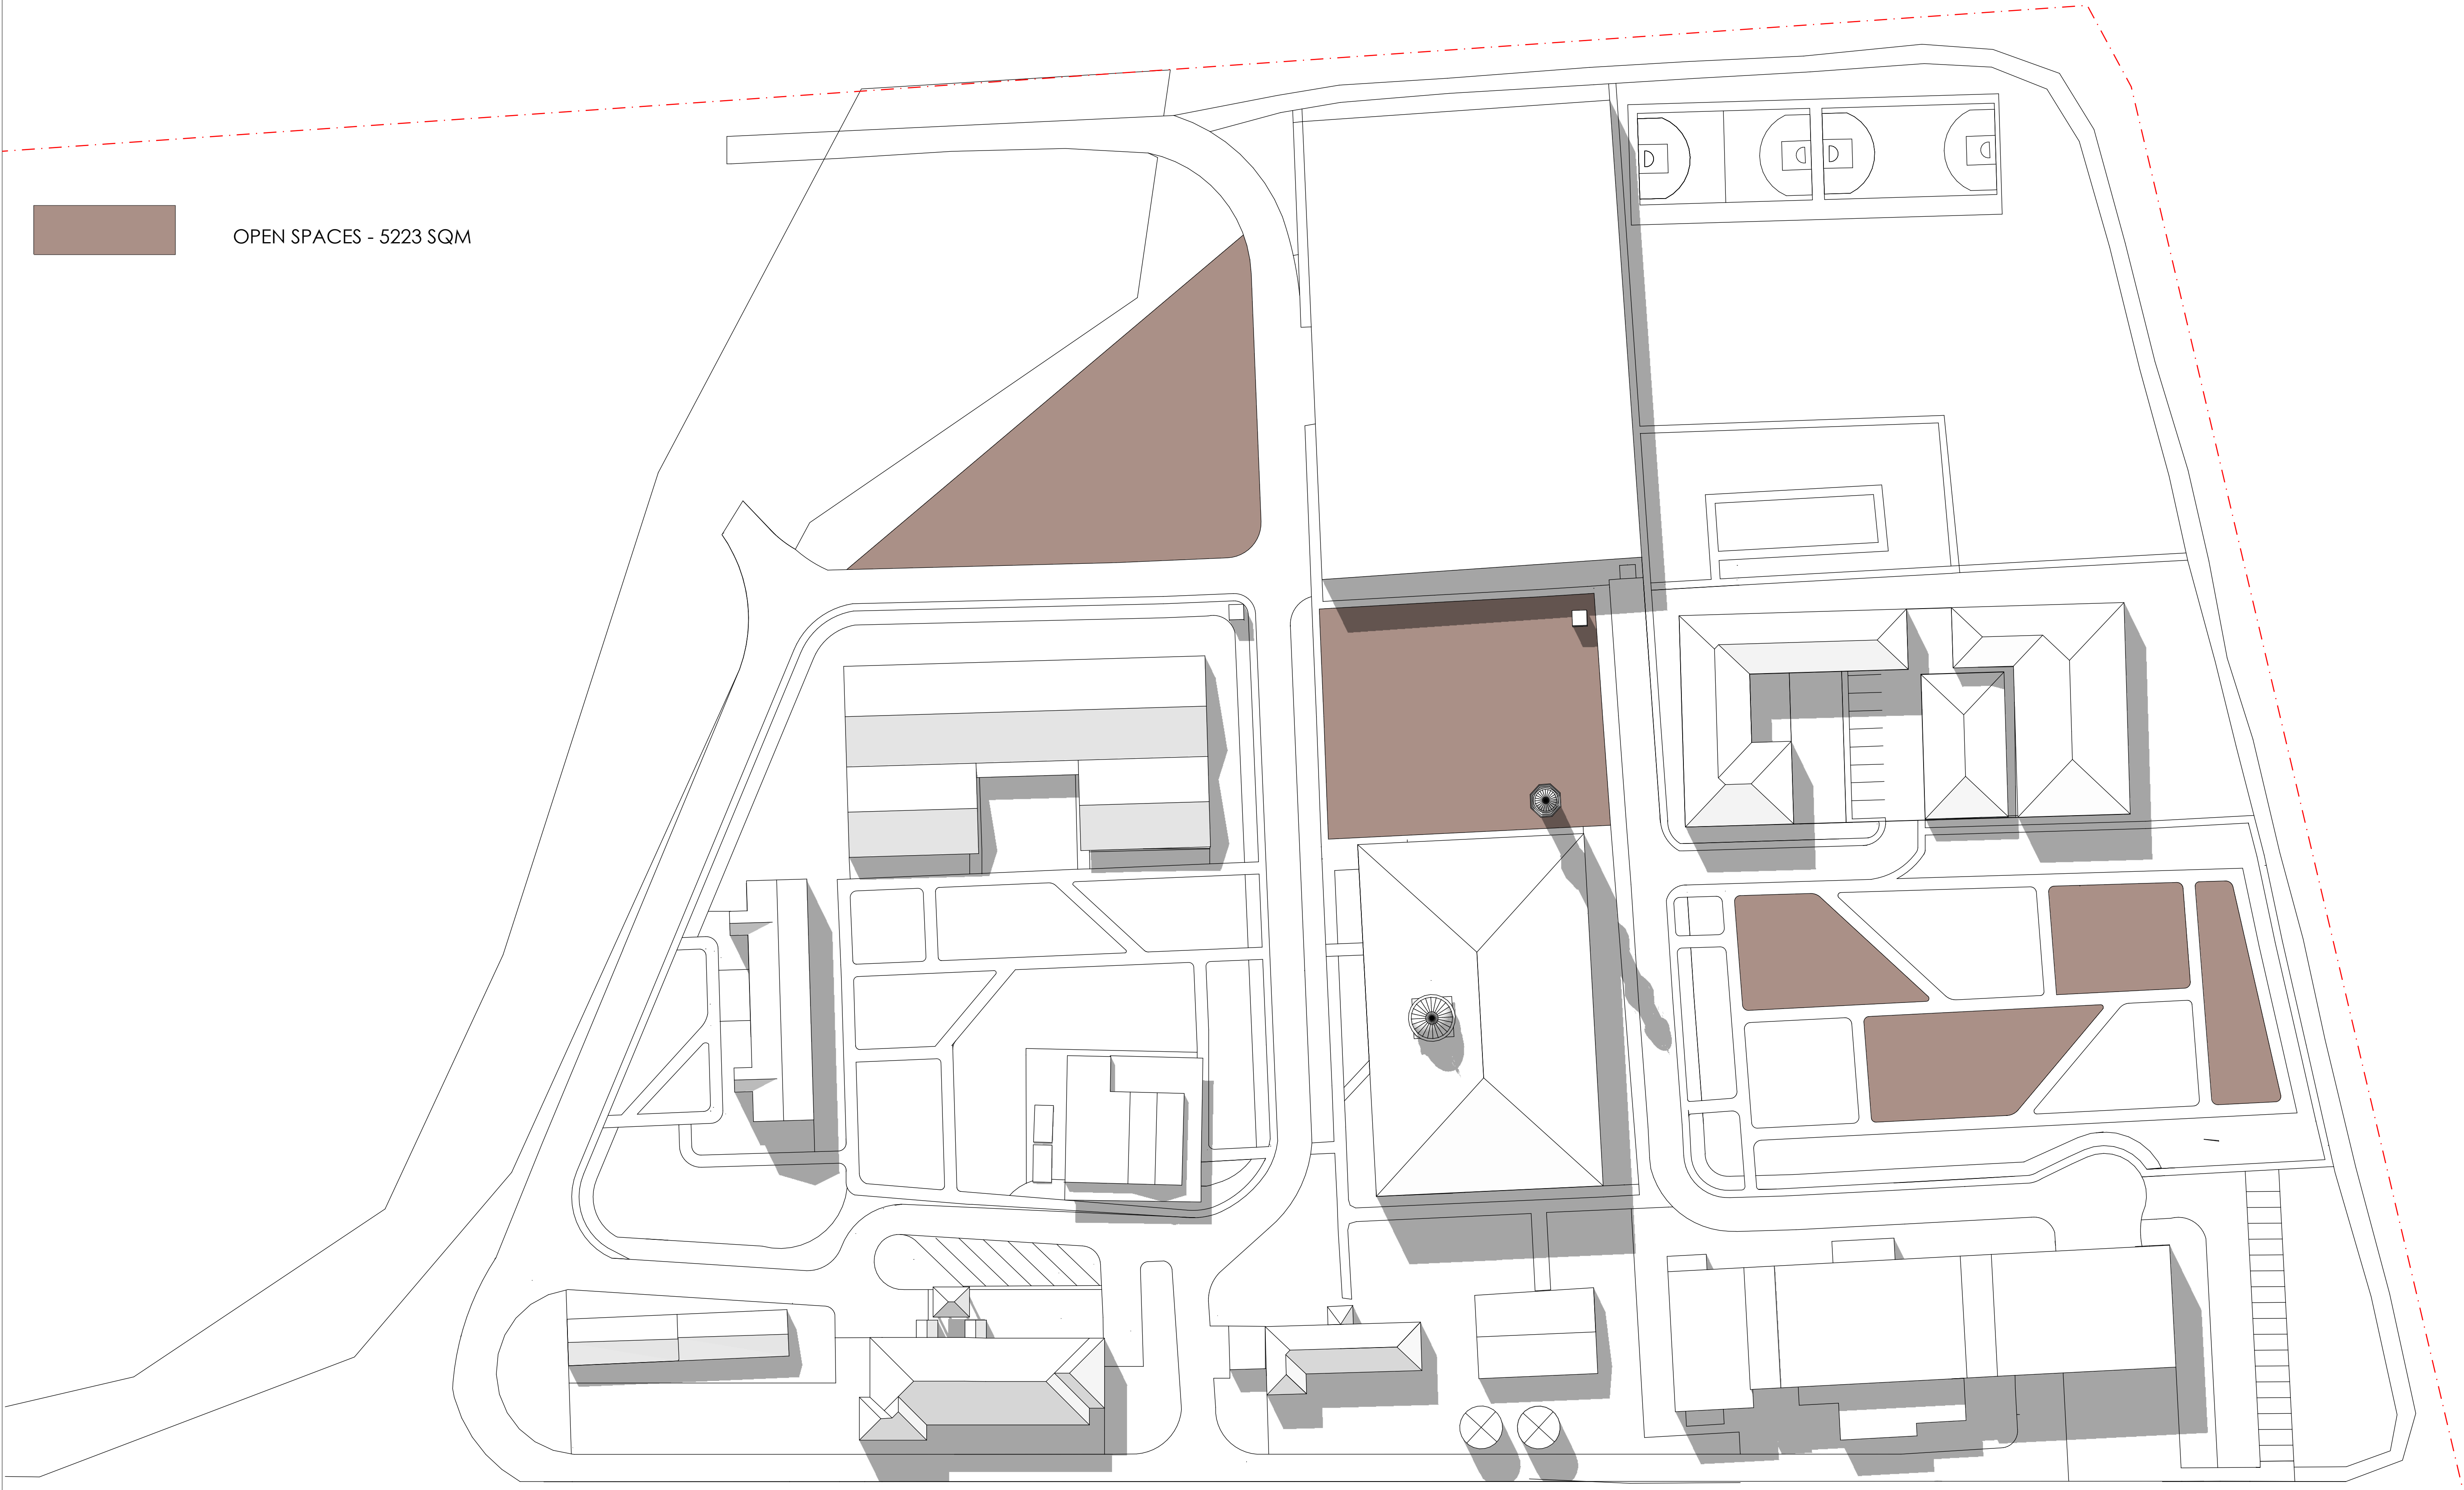

PROPOSED EXTENSION OF
BAITUL HUDA MOSQUE 45 HOLLINSWORTH ROAD
MARSDEN PARK

OPEN SPACES


SCALE 1:500 @ A1, 1:1000 @ A3

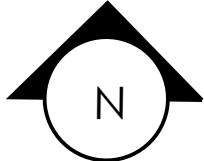

ARCHIDROME
SUITE 601, 90 GEORGE STREET, HORNSBY, N.S.W 2077 TARUNCHADHA@ARCHIDROME.NET ARCHITECT'S REG. NO. 8777

DRWG. NO.
A07
R-00

11/11/19

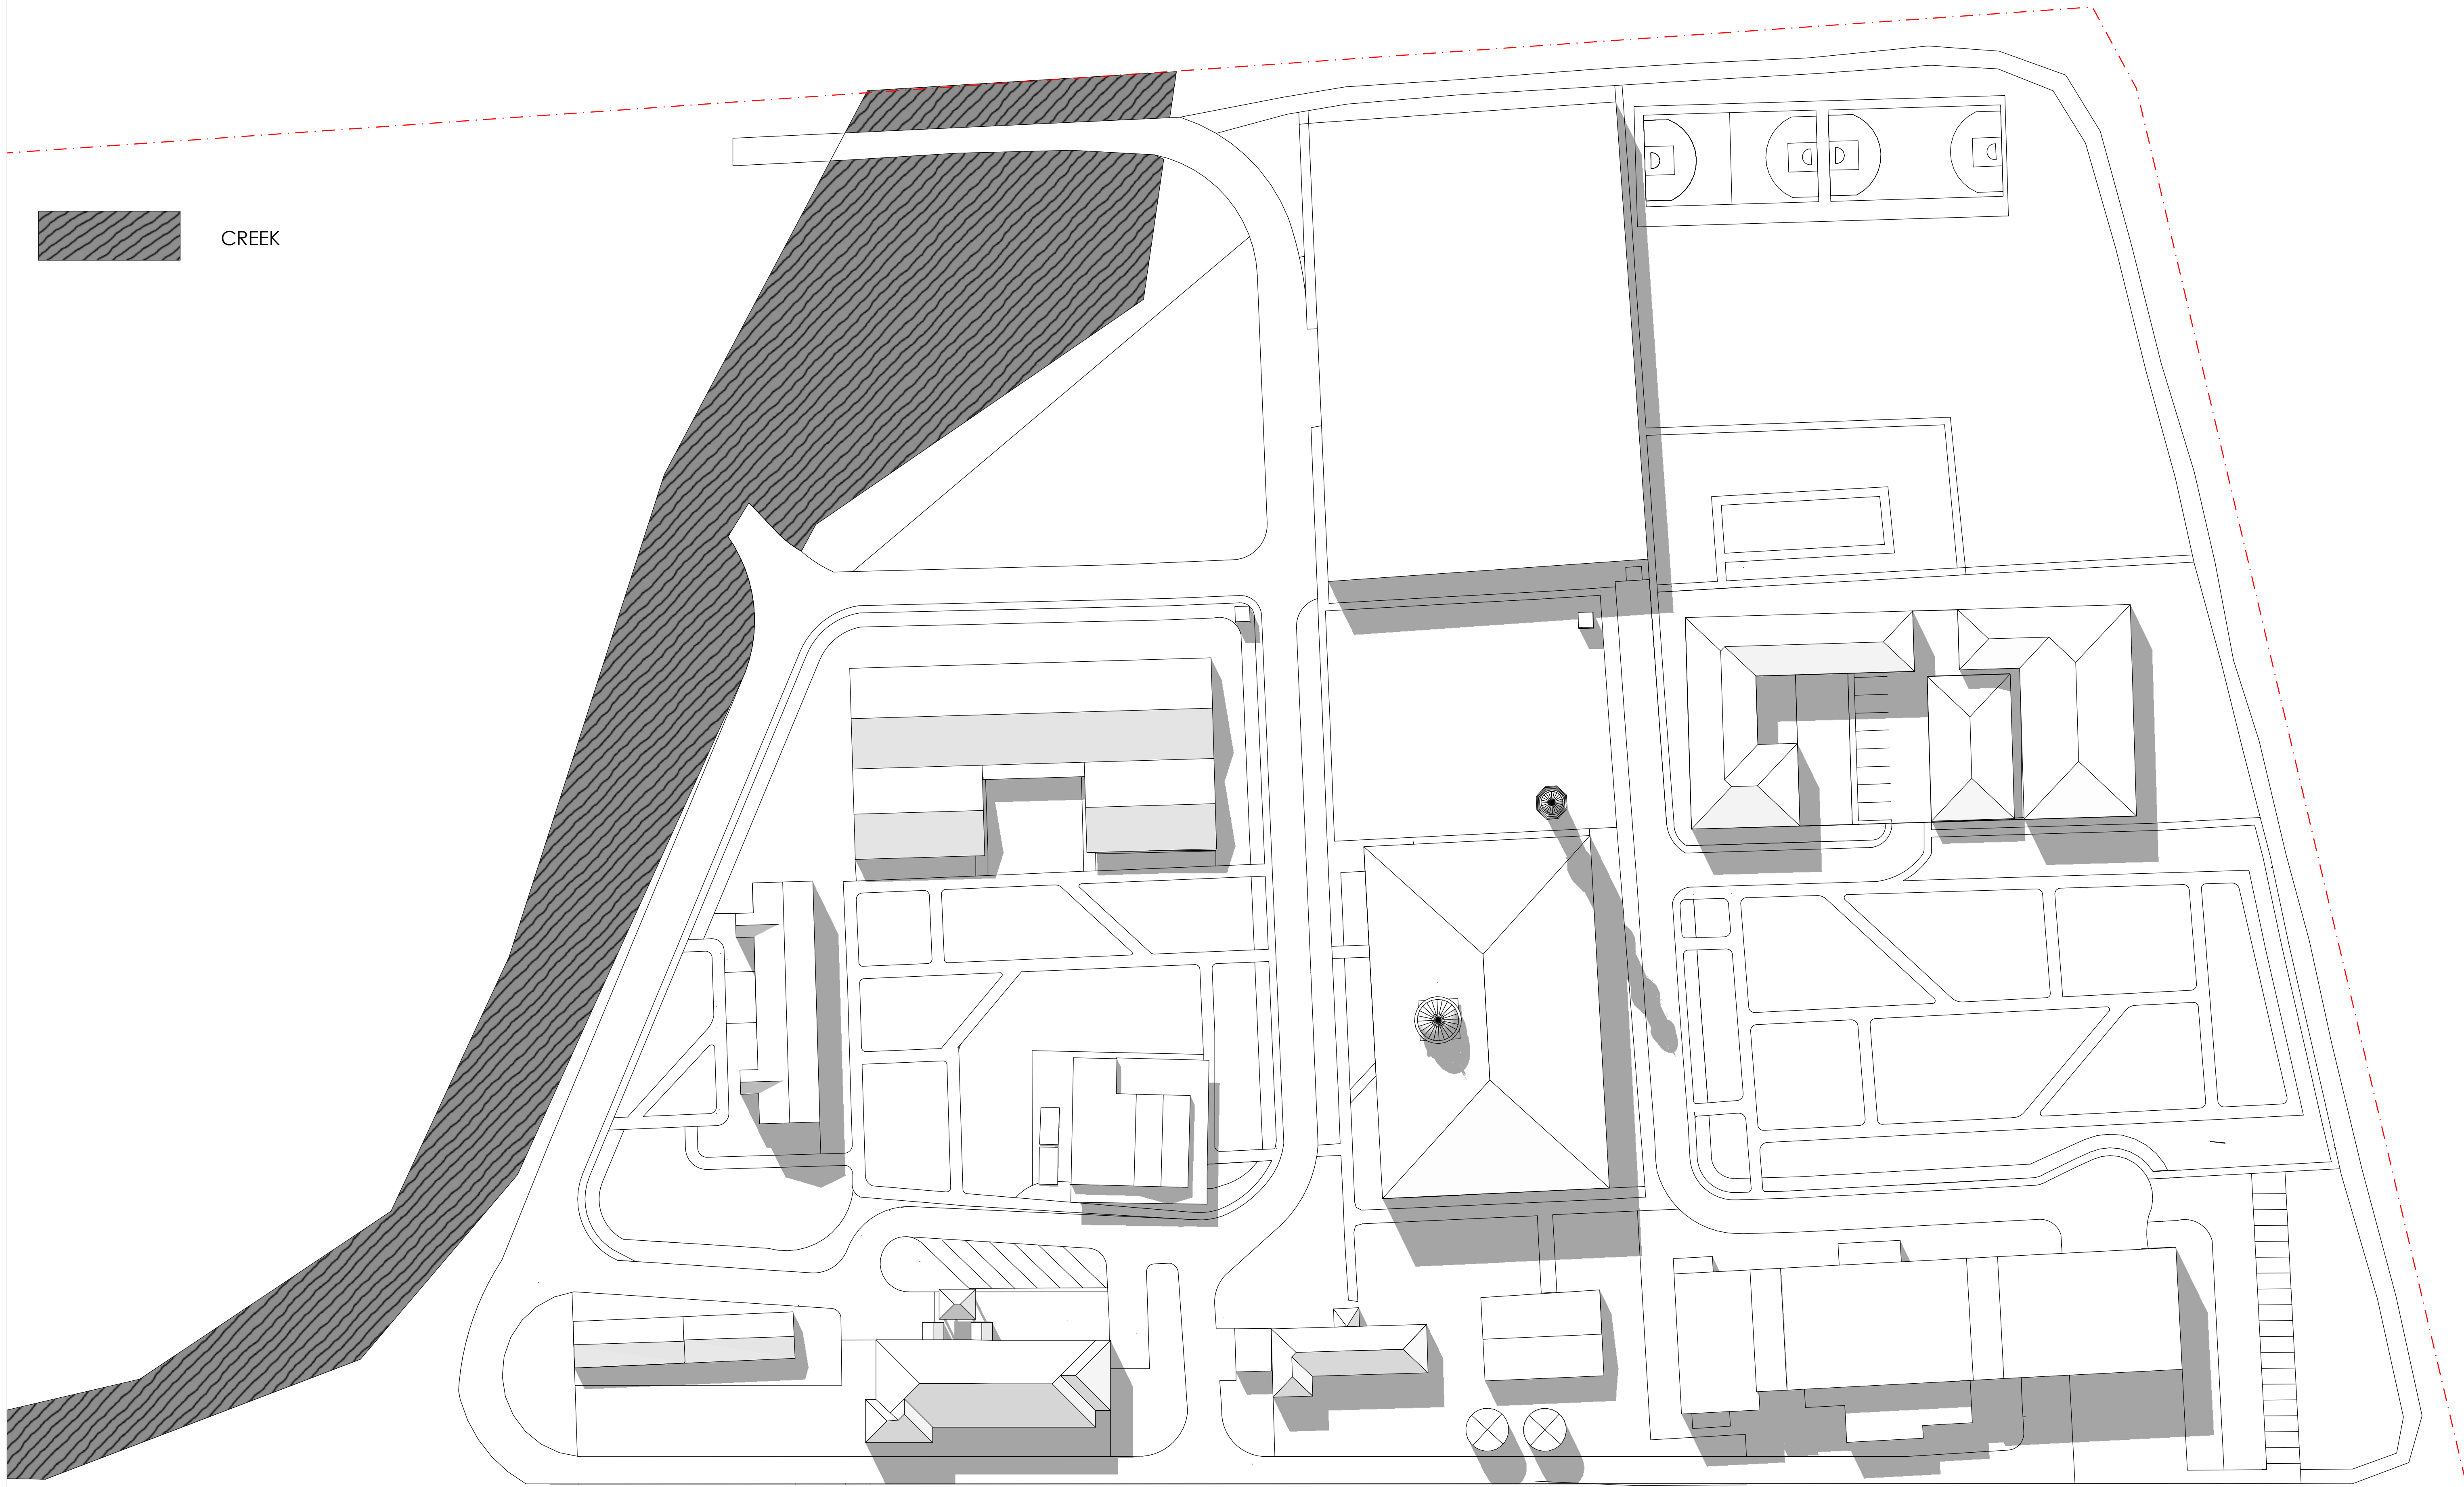


CREEK

PROPOSED EXTENSION OF
BAITUL HUDA MOSQUE 45 HOLLINSWORTH ROAD
MARSDEN PARK

ZONE DRAINAGE CHANNEL

SCALE 1:500 @ A1, 1:1000 @ A3

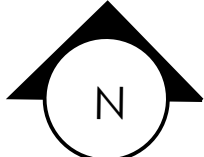


ARCHIDROME
SUITE 601, 90 GEORGE STREET, HORNSBY, N.S.W 2077 TARUNCHADHA@ARCHIDROME.NET ARCHITECT'S REG. NO. 8777

DRWG. NO.
A08
R-00

11/11/19

- EXISTING BUILDING FOOTPRINT
- PROPOSED BUILDING FOOTPRINT

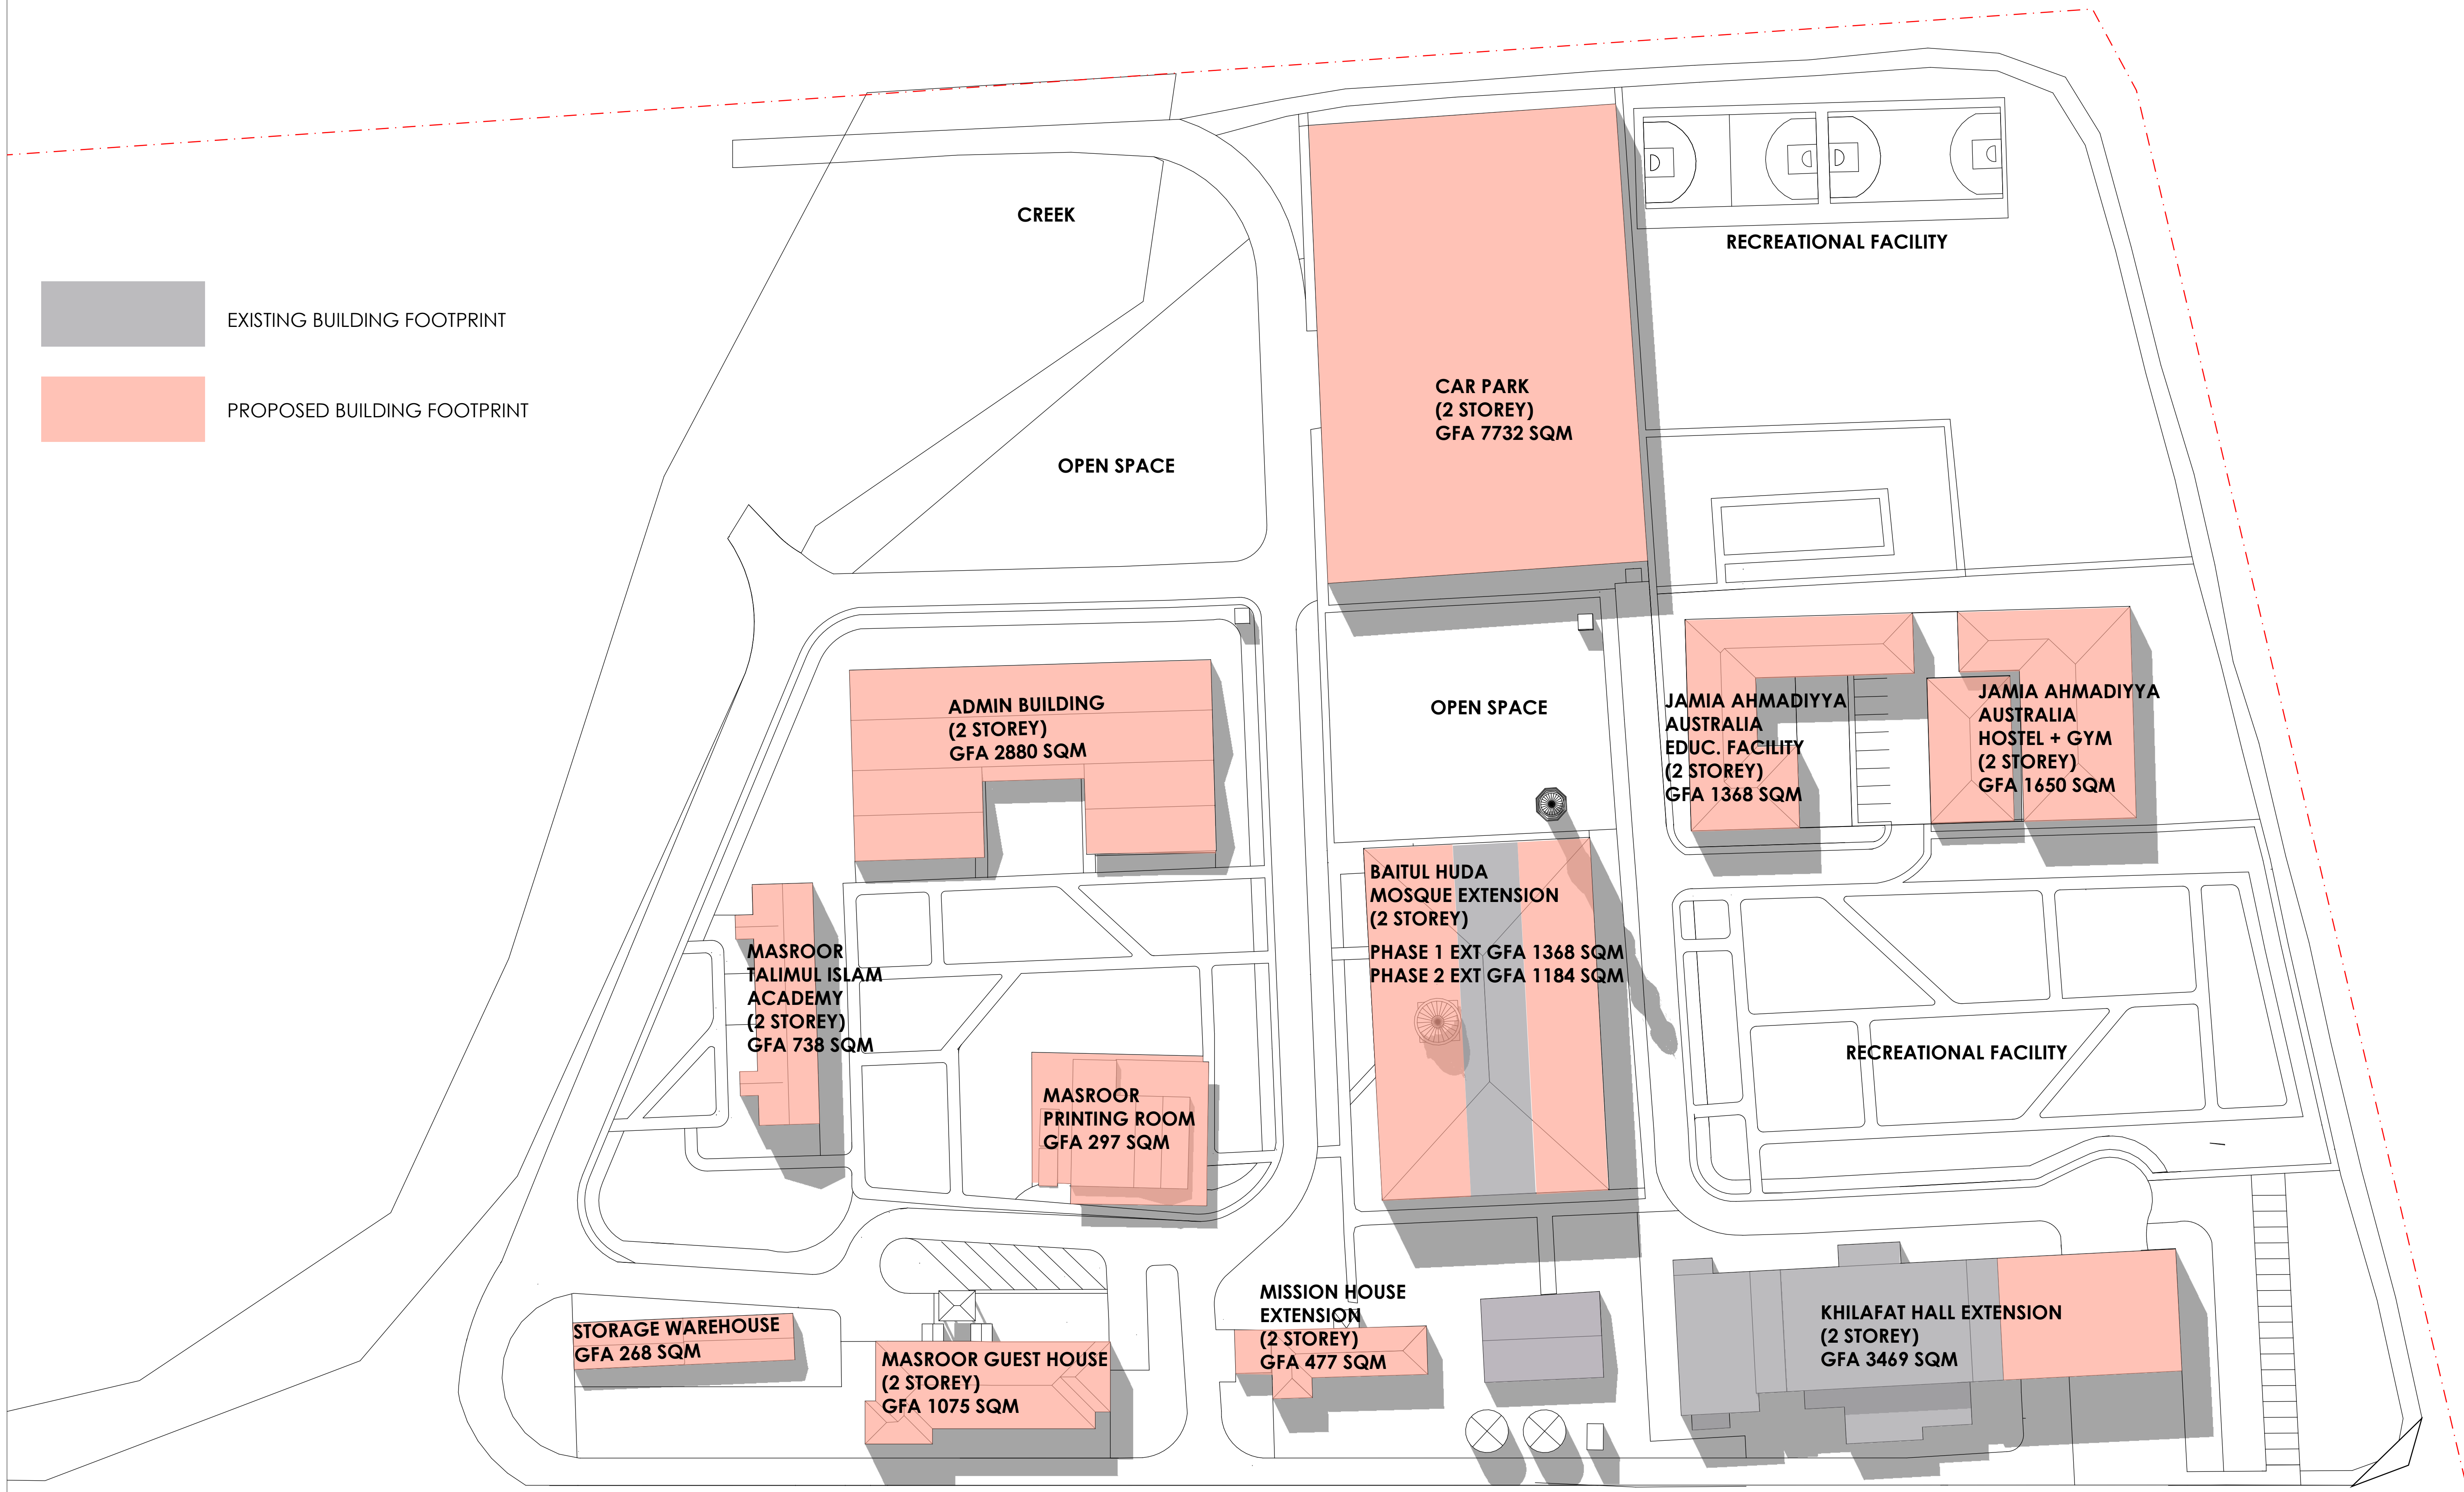

PROPOSED EXTENSION OF
BAITUL HUDA MOSQUE 45 HOLLINSWORTH ROAD
MARSDEN PARK

SCALE 1:500 @ A1, 1:1000 @ A3


GFA STATEMENT




ARCHIDROME
SUITE 601, 90 GEORGE STREET, HORNSBY, N.S.W 2077 TARUNCHADHA@ARCHIDROME.NET ARCHITECT'S REG. NO. 8777

DRWG. NO.
A09
R-00


11/11/19

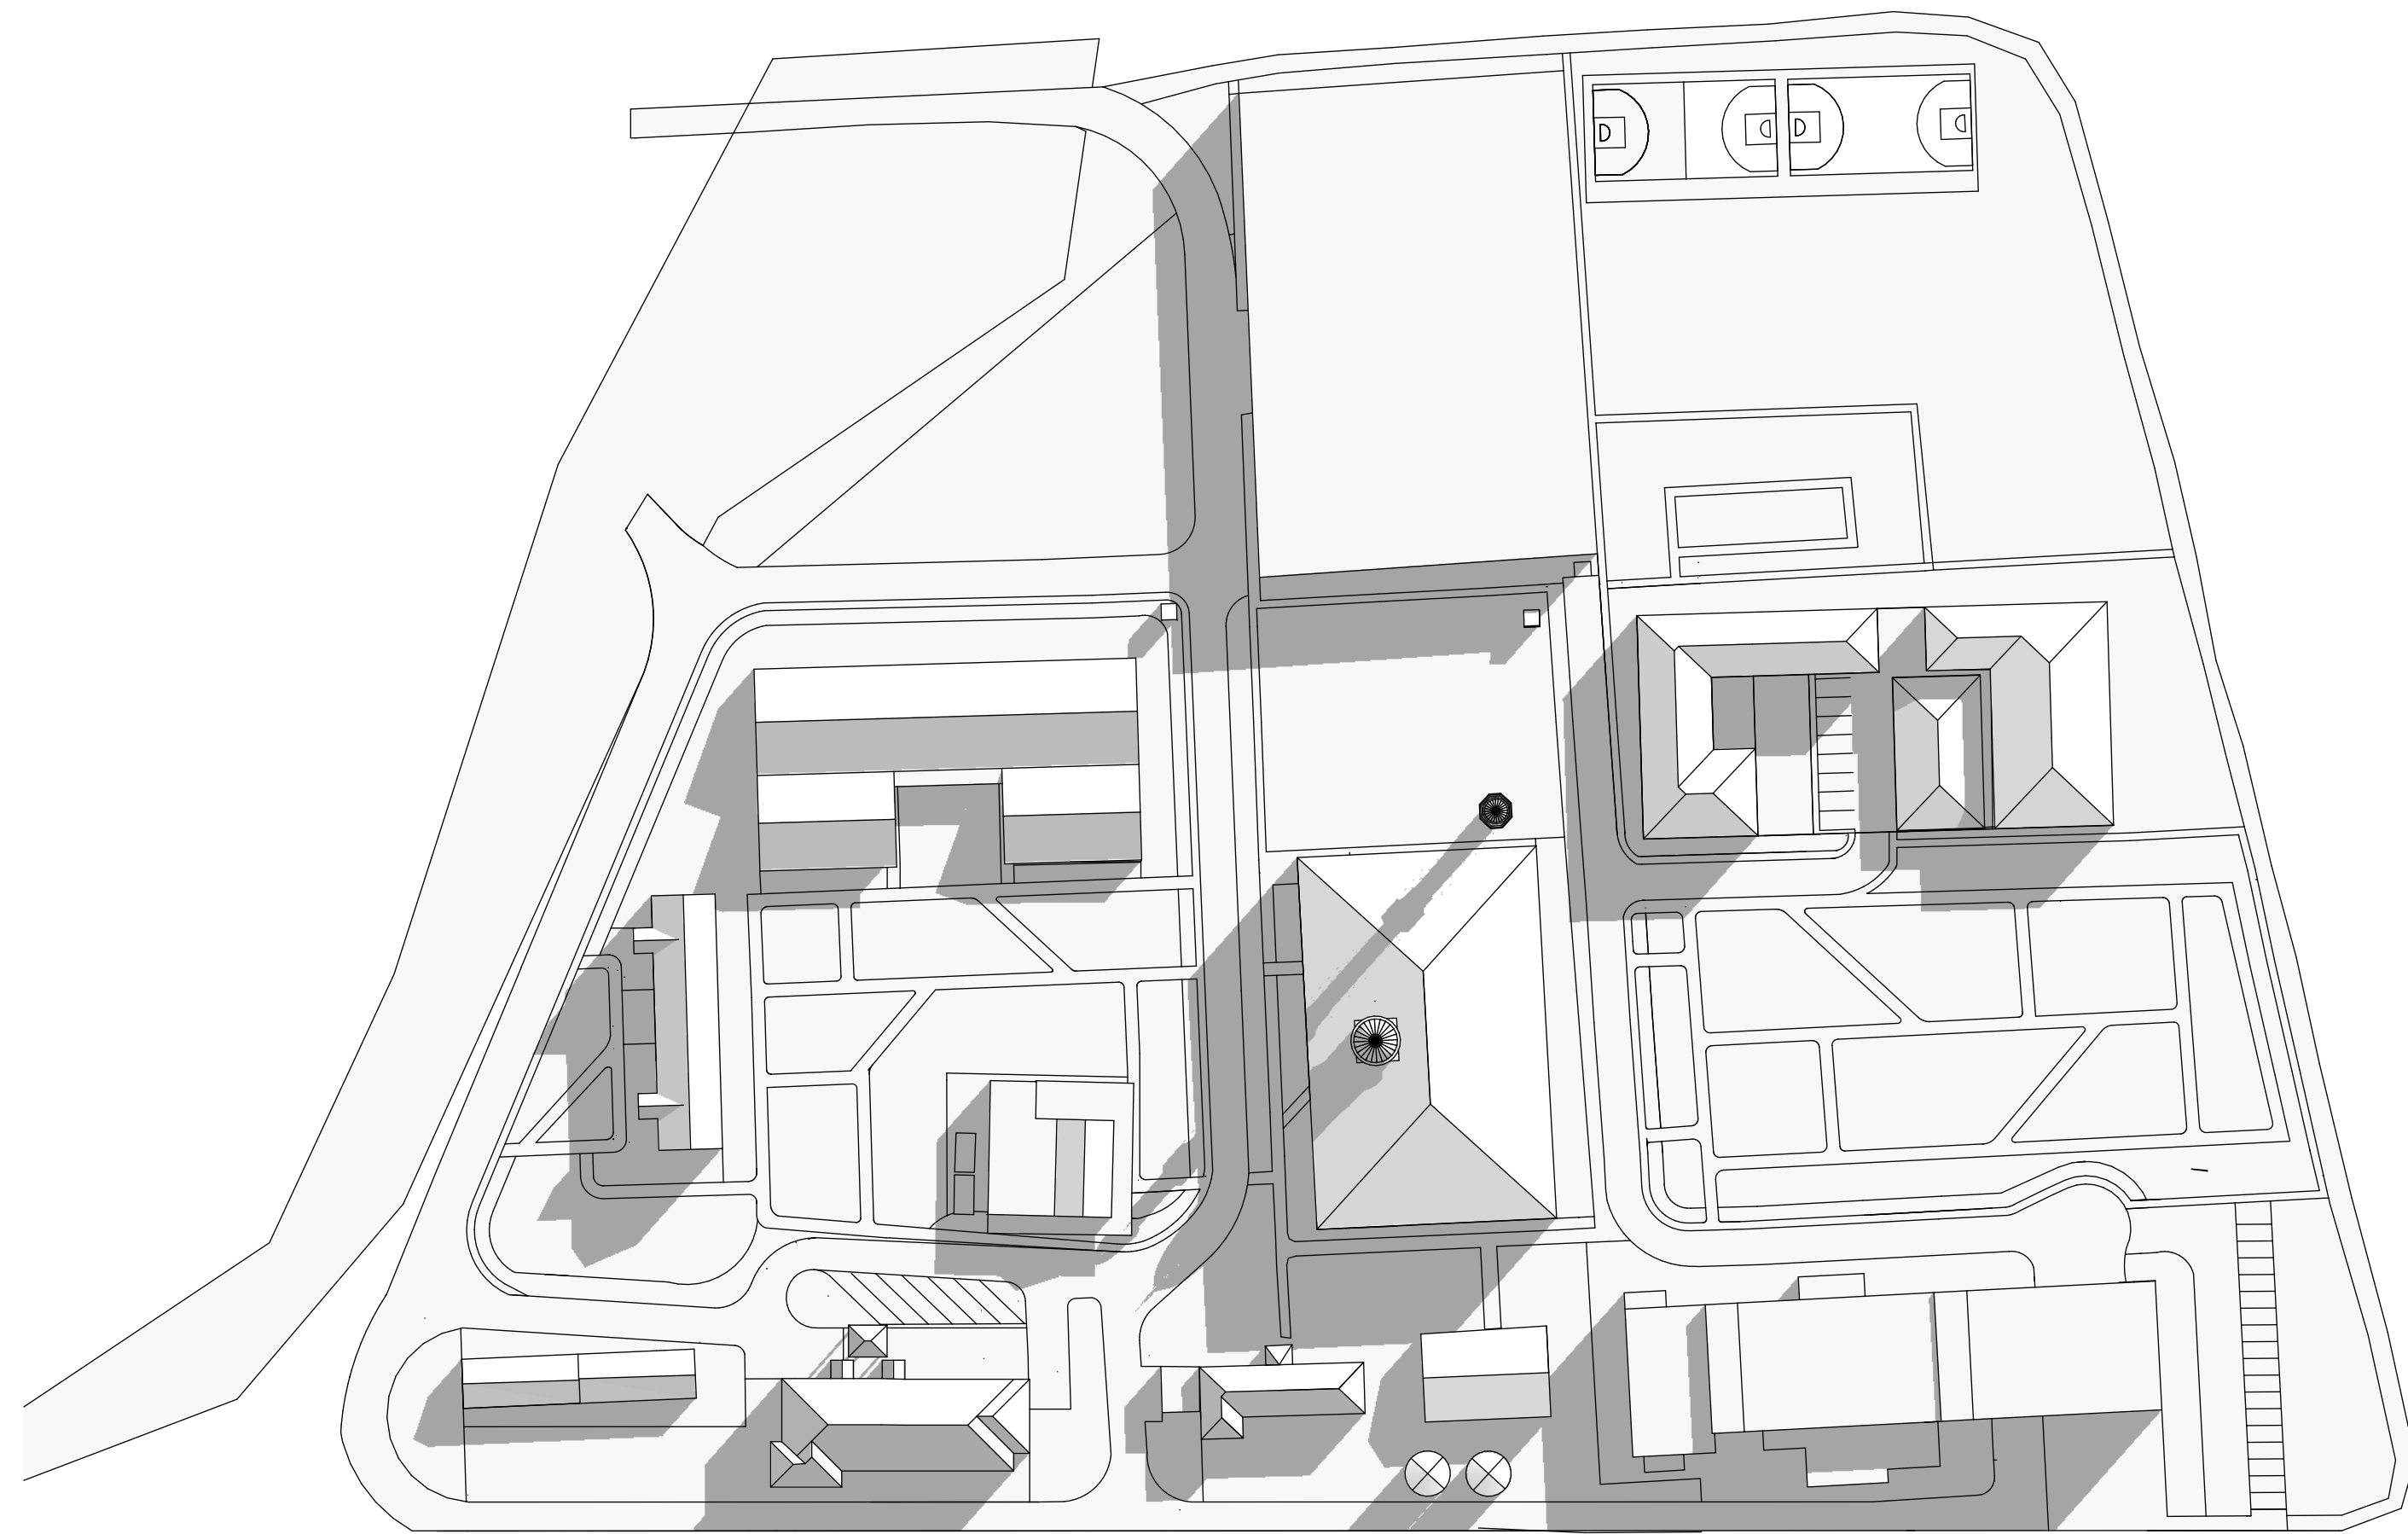

SHADOW DIAGRAM AT 9:00 AM
21ST JUNE

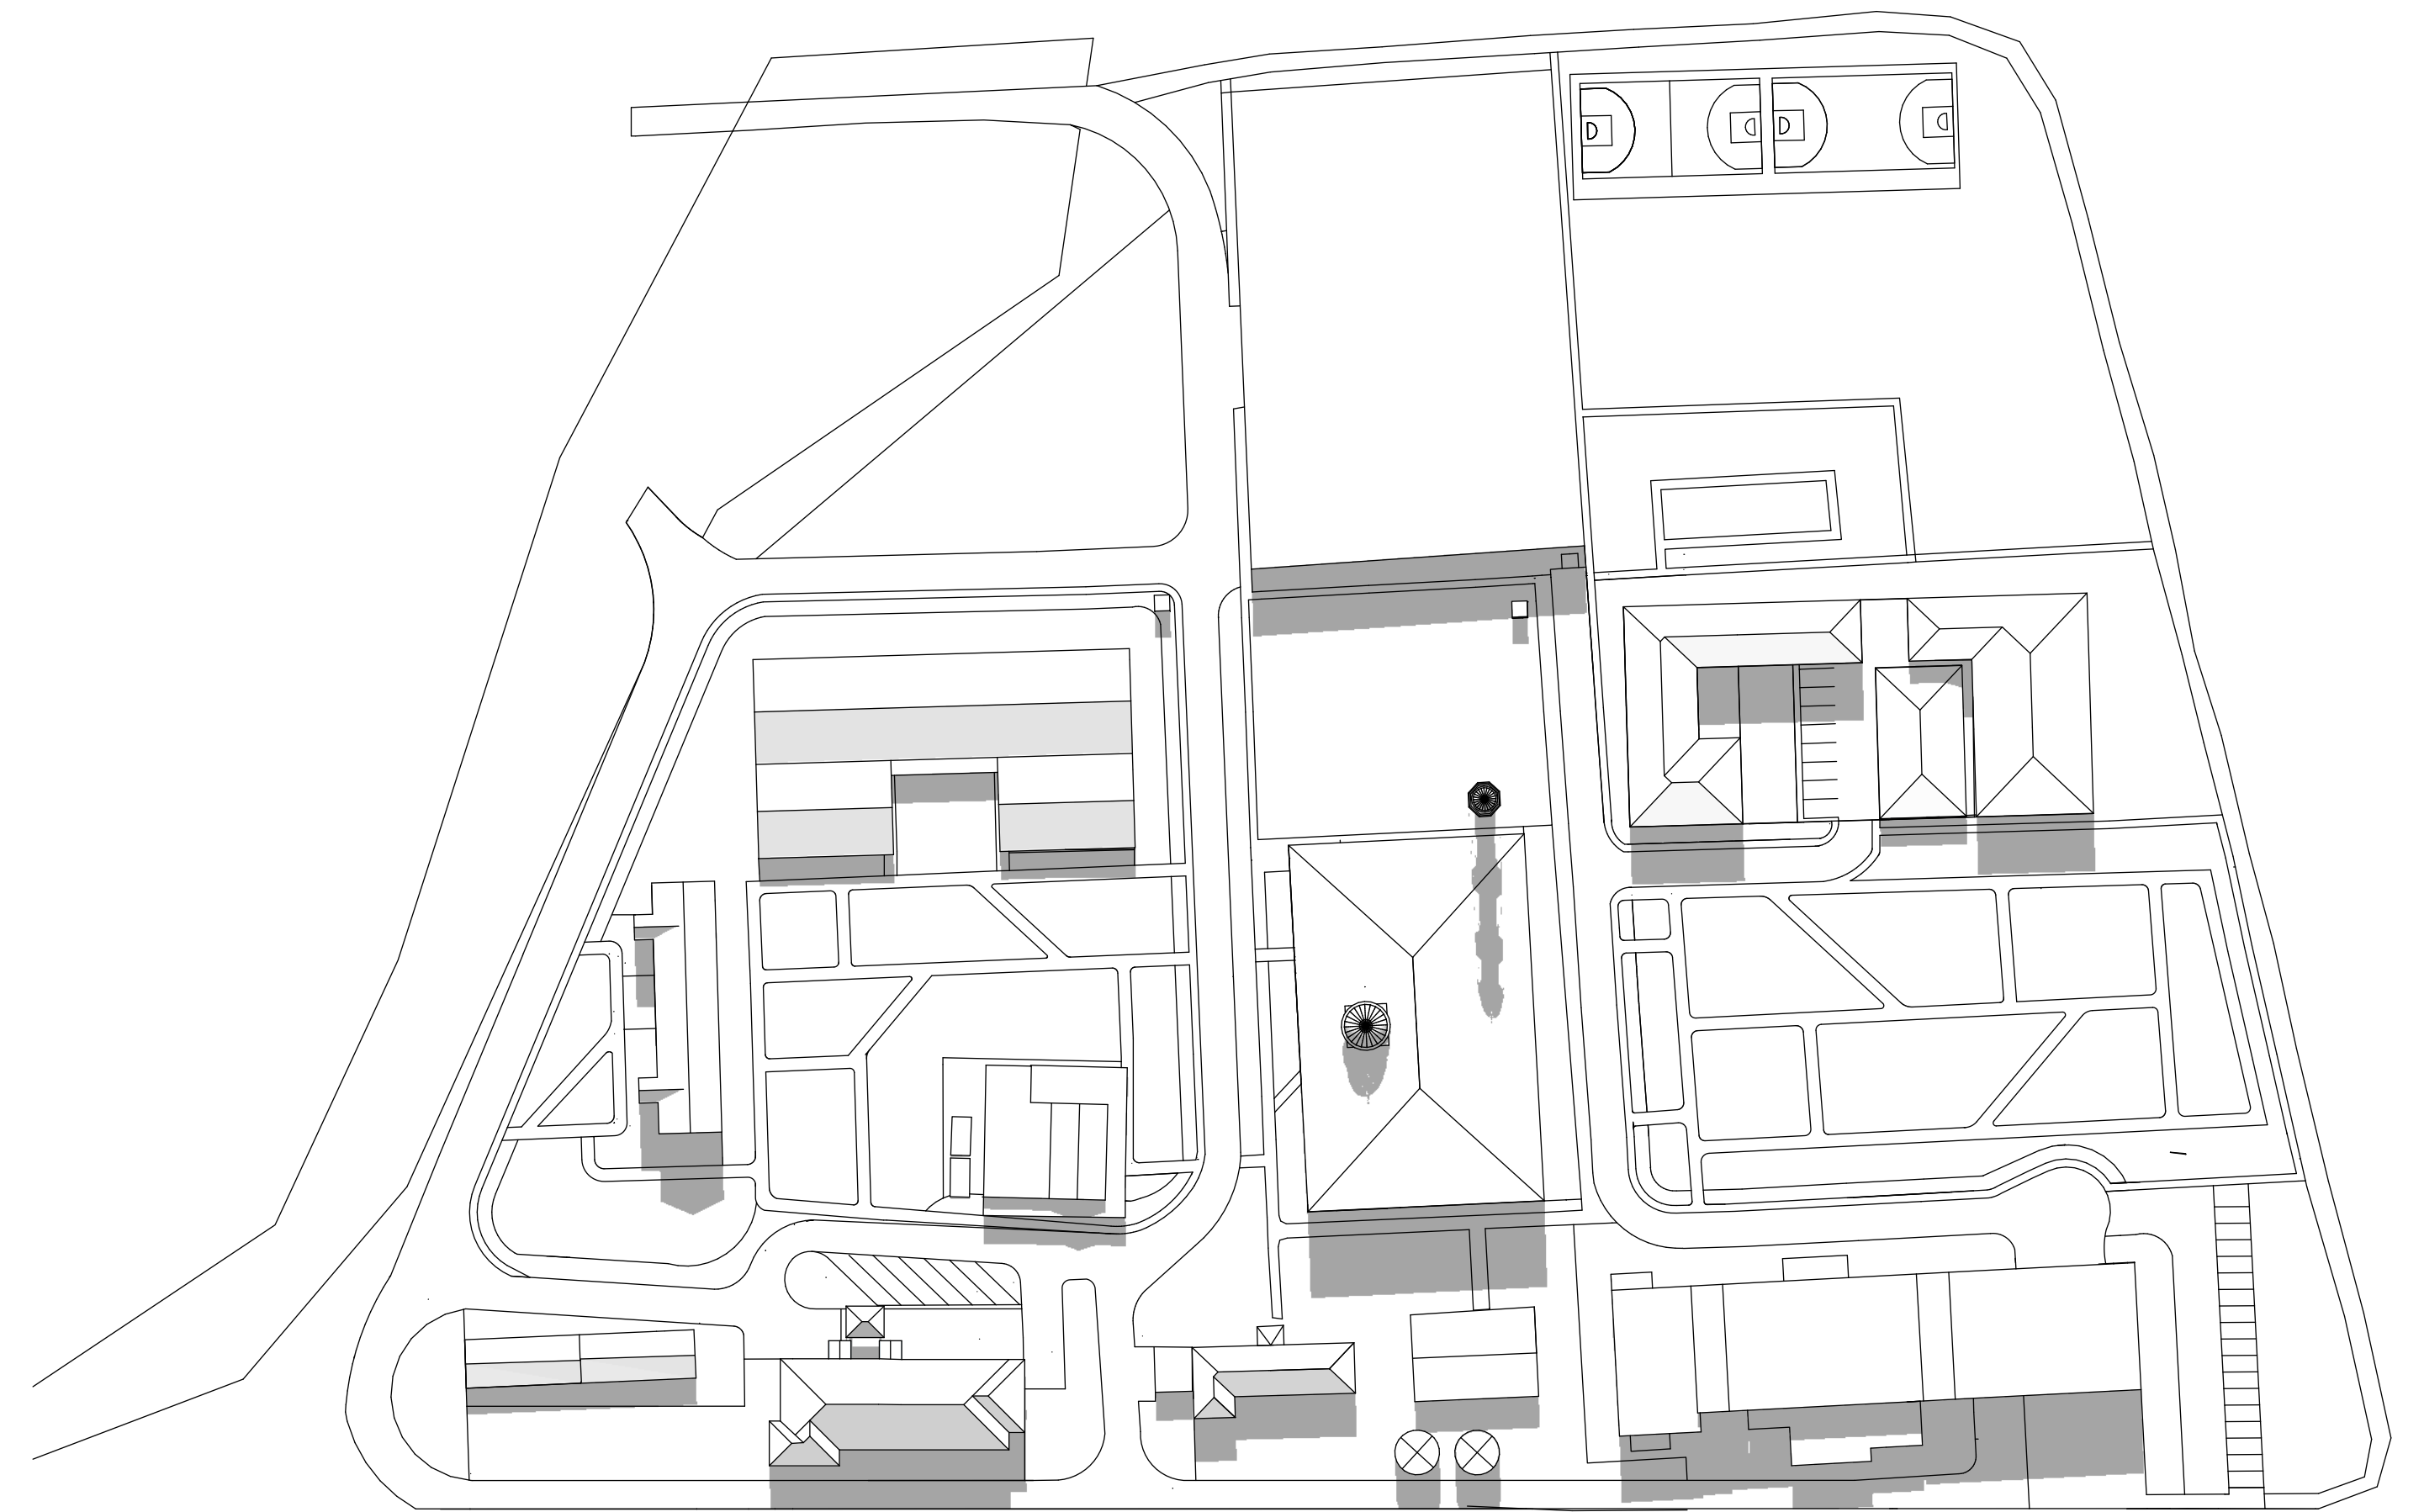


SHADOW DIAGRAM AT 12:00 PM
21ST JUNE

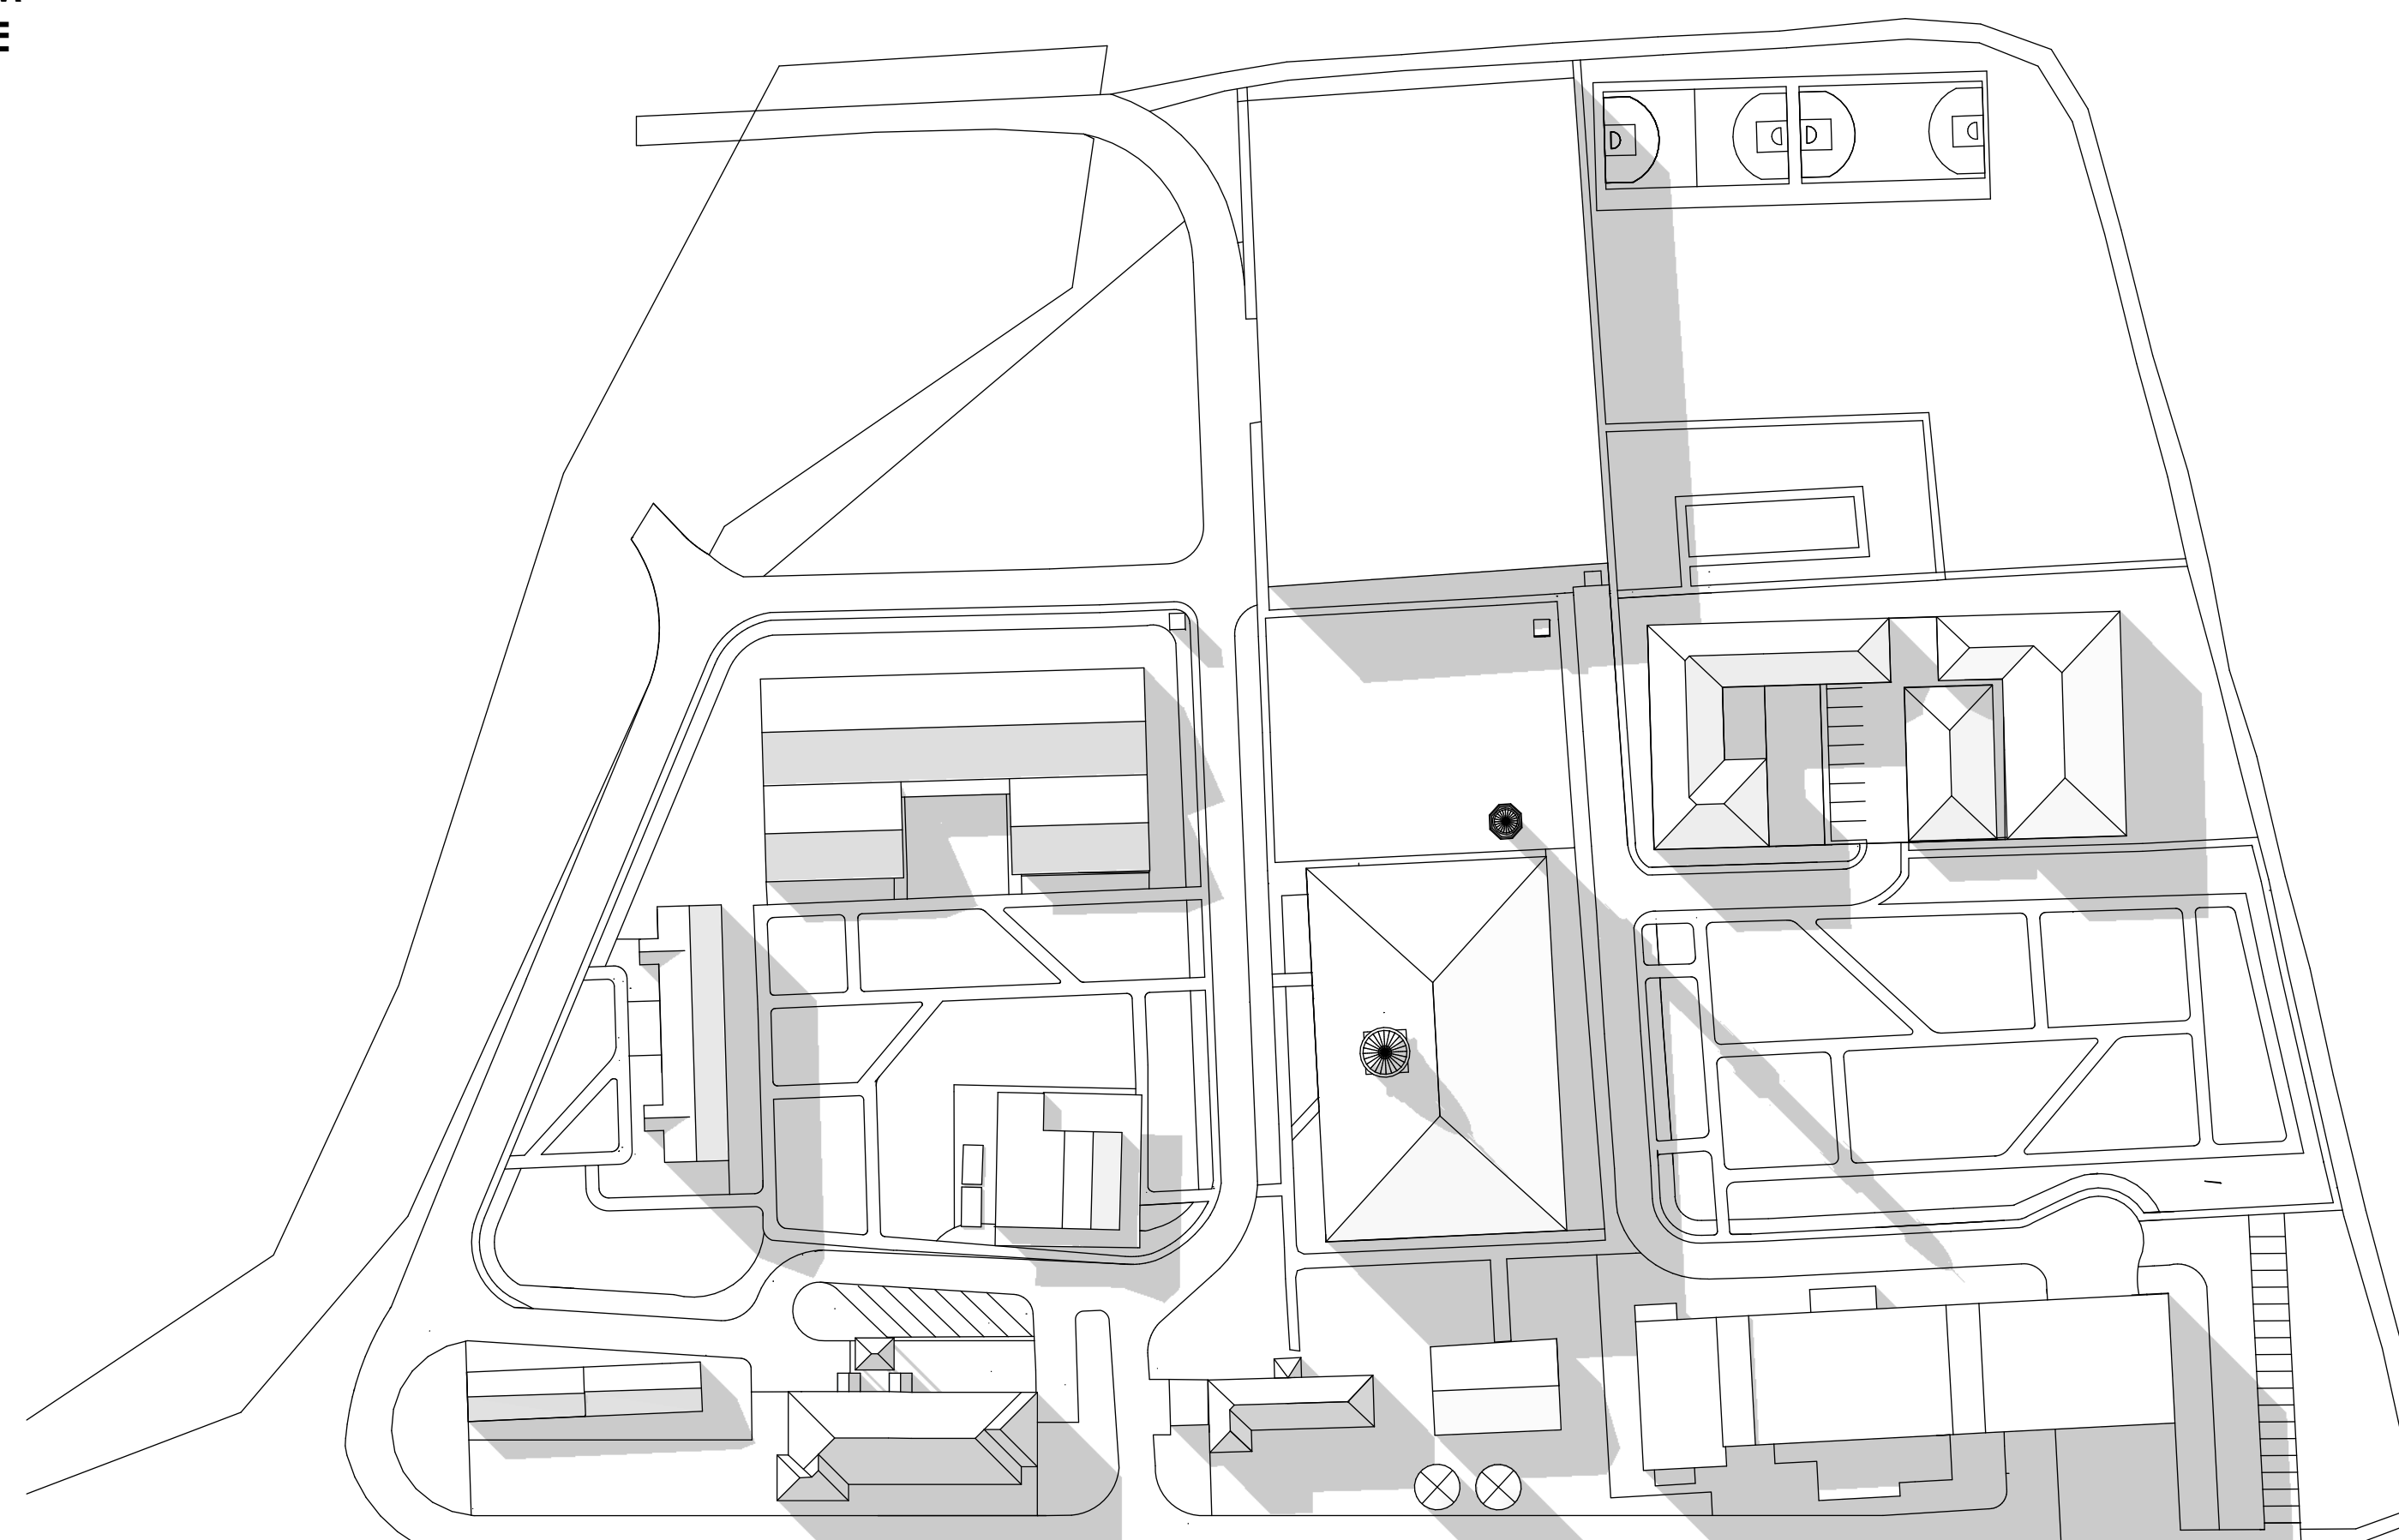

SHADOW DIAGRAM AT 3:00 PM
21ST JUNE


PROPOSED EXTENSION OF
BAITUL HUDA MOSQUE 45 HOLLINSWORTH ROAD
MARSDEN PARK

SHADOW DIAGRAM

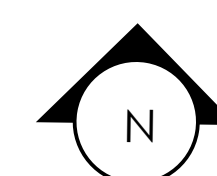

ARCHIDROME
SUITE 601, 90 GEORGE STREET, HORNSBY, N.S.W 2077 TARUNCHADHA@ARCHIDROME.NET ARCHITECT'S REG. NO. 8777

DRWG. NO.
A10
R-00

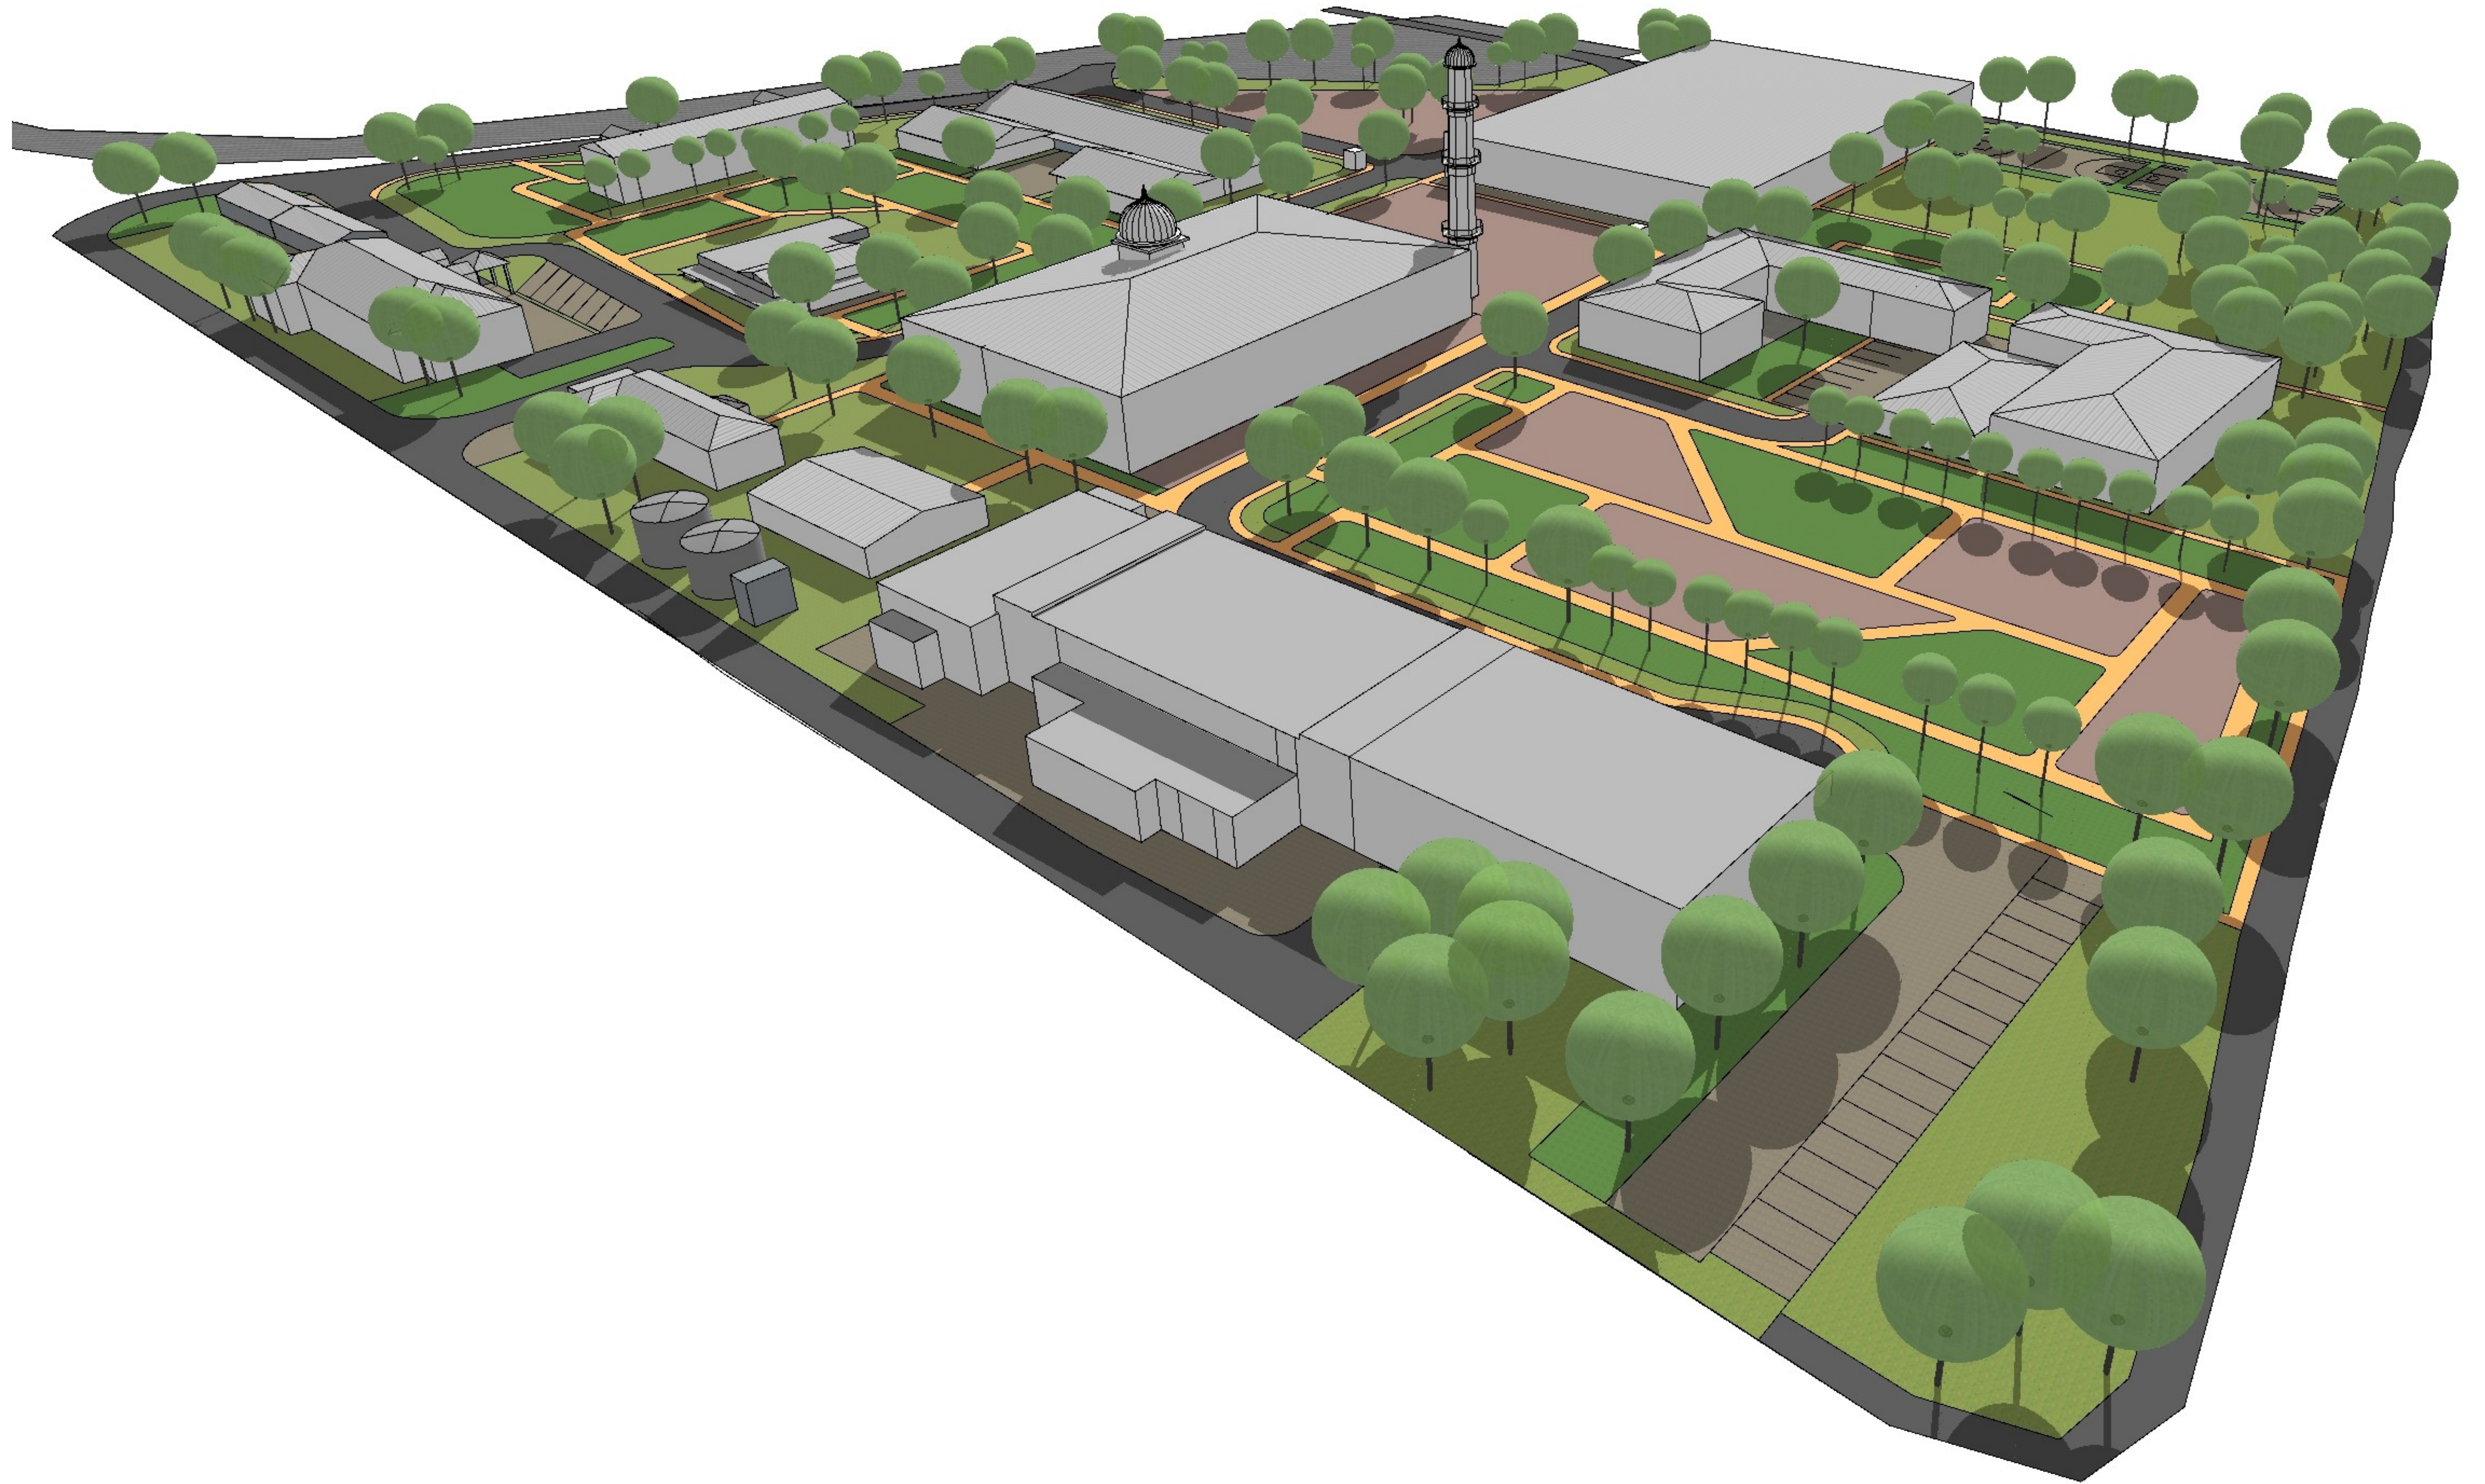

PROPOSED EXTENSION OF
BAITUL HUDA MOSQUE 45 HOLLINSWORTH ROAD
MARSDEN PARK

3D VIEW

SCALE N/A @ A1



PROPOSED EXTENSION OF
BAITUL HUDA MOSQUE 45 HOLLINSWORTH ROAD
MARSDEN PARK

3D VIEW

SCALE N/A @ A1


ARCHIDROME
SUITE 601, 90 GEORGE STREET, HORNSBY, N.S.W 2077 TARUNCHADHA@ARCHIDROME.NET ARCHITECT'S REG. NO. 8777

DRWG. NO.

A12

R-00


11/11/19

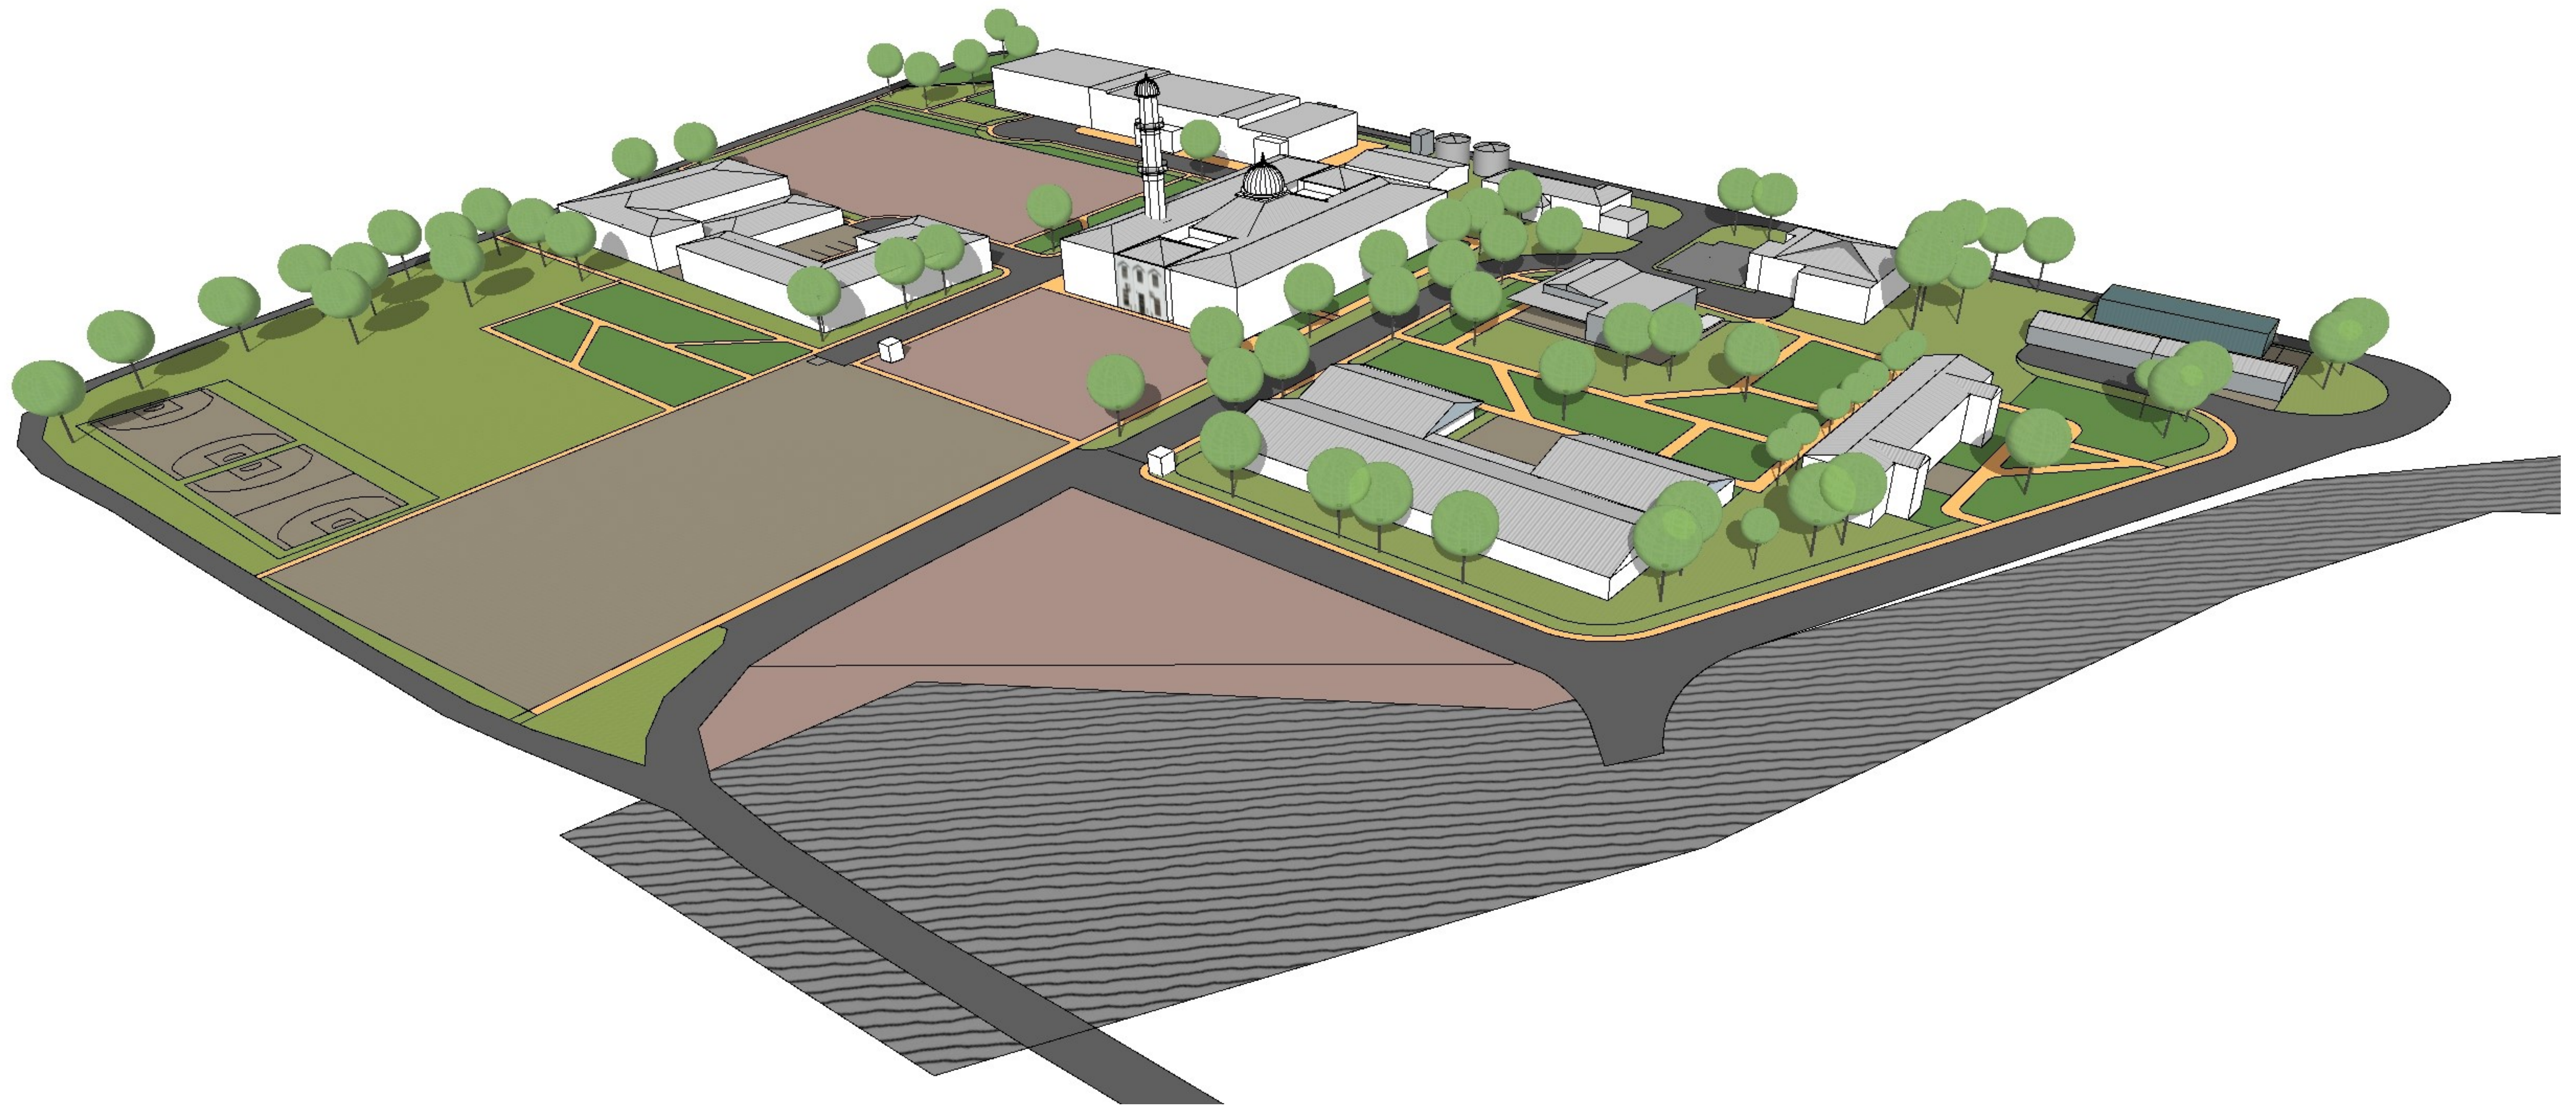

PROPOSED EXTENSION OF
BAITUL HUDA MOSQUE 45 HOLLINSWORTH ROAD
MARSDEN PARK

3D VIEW

SCALE N/A @ A1

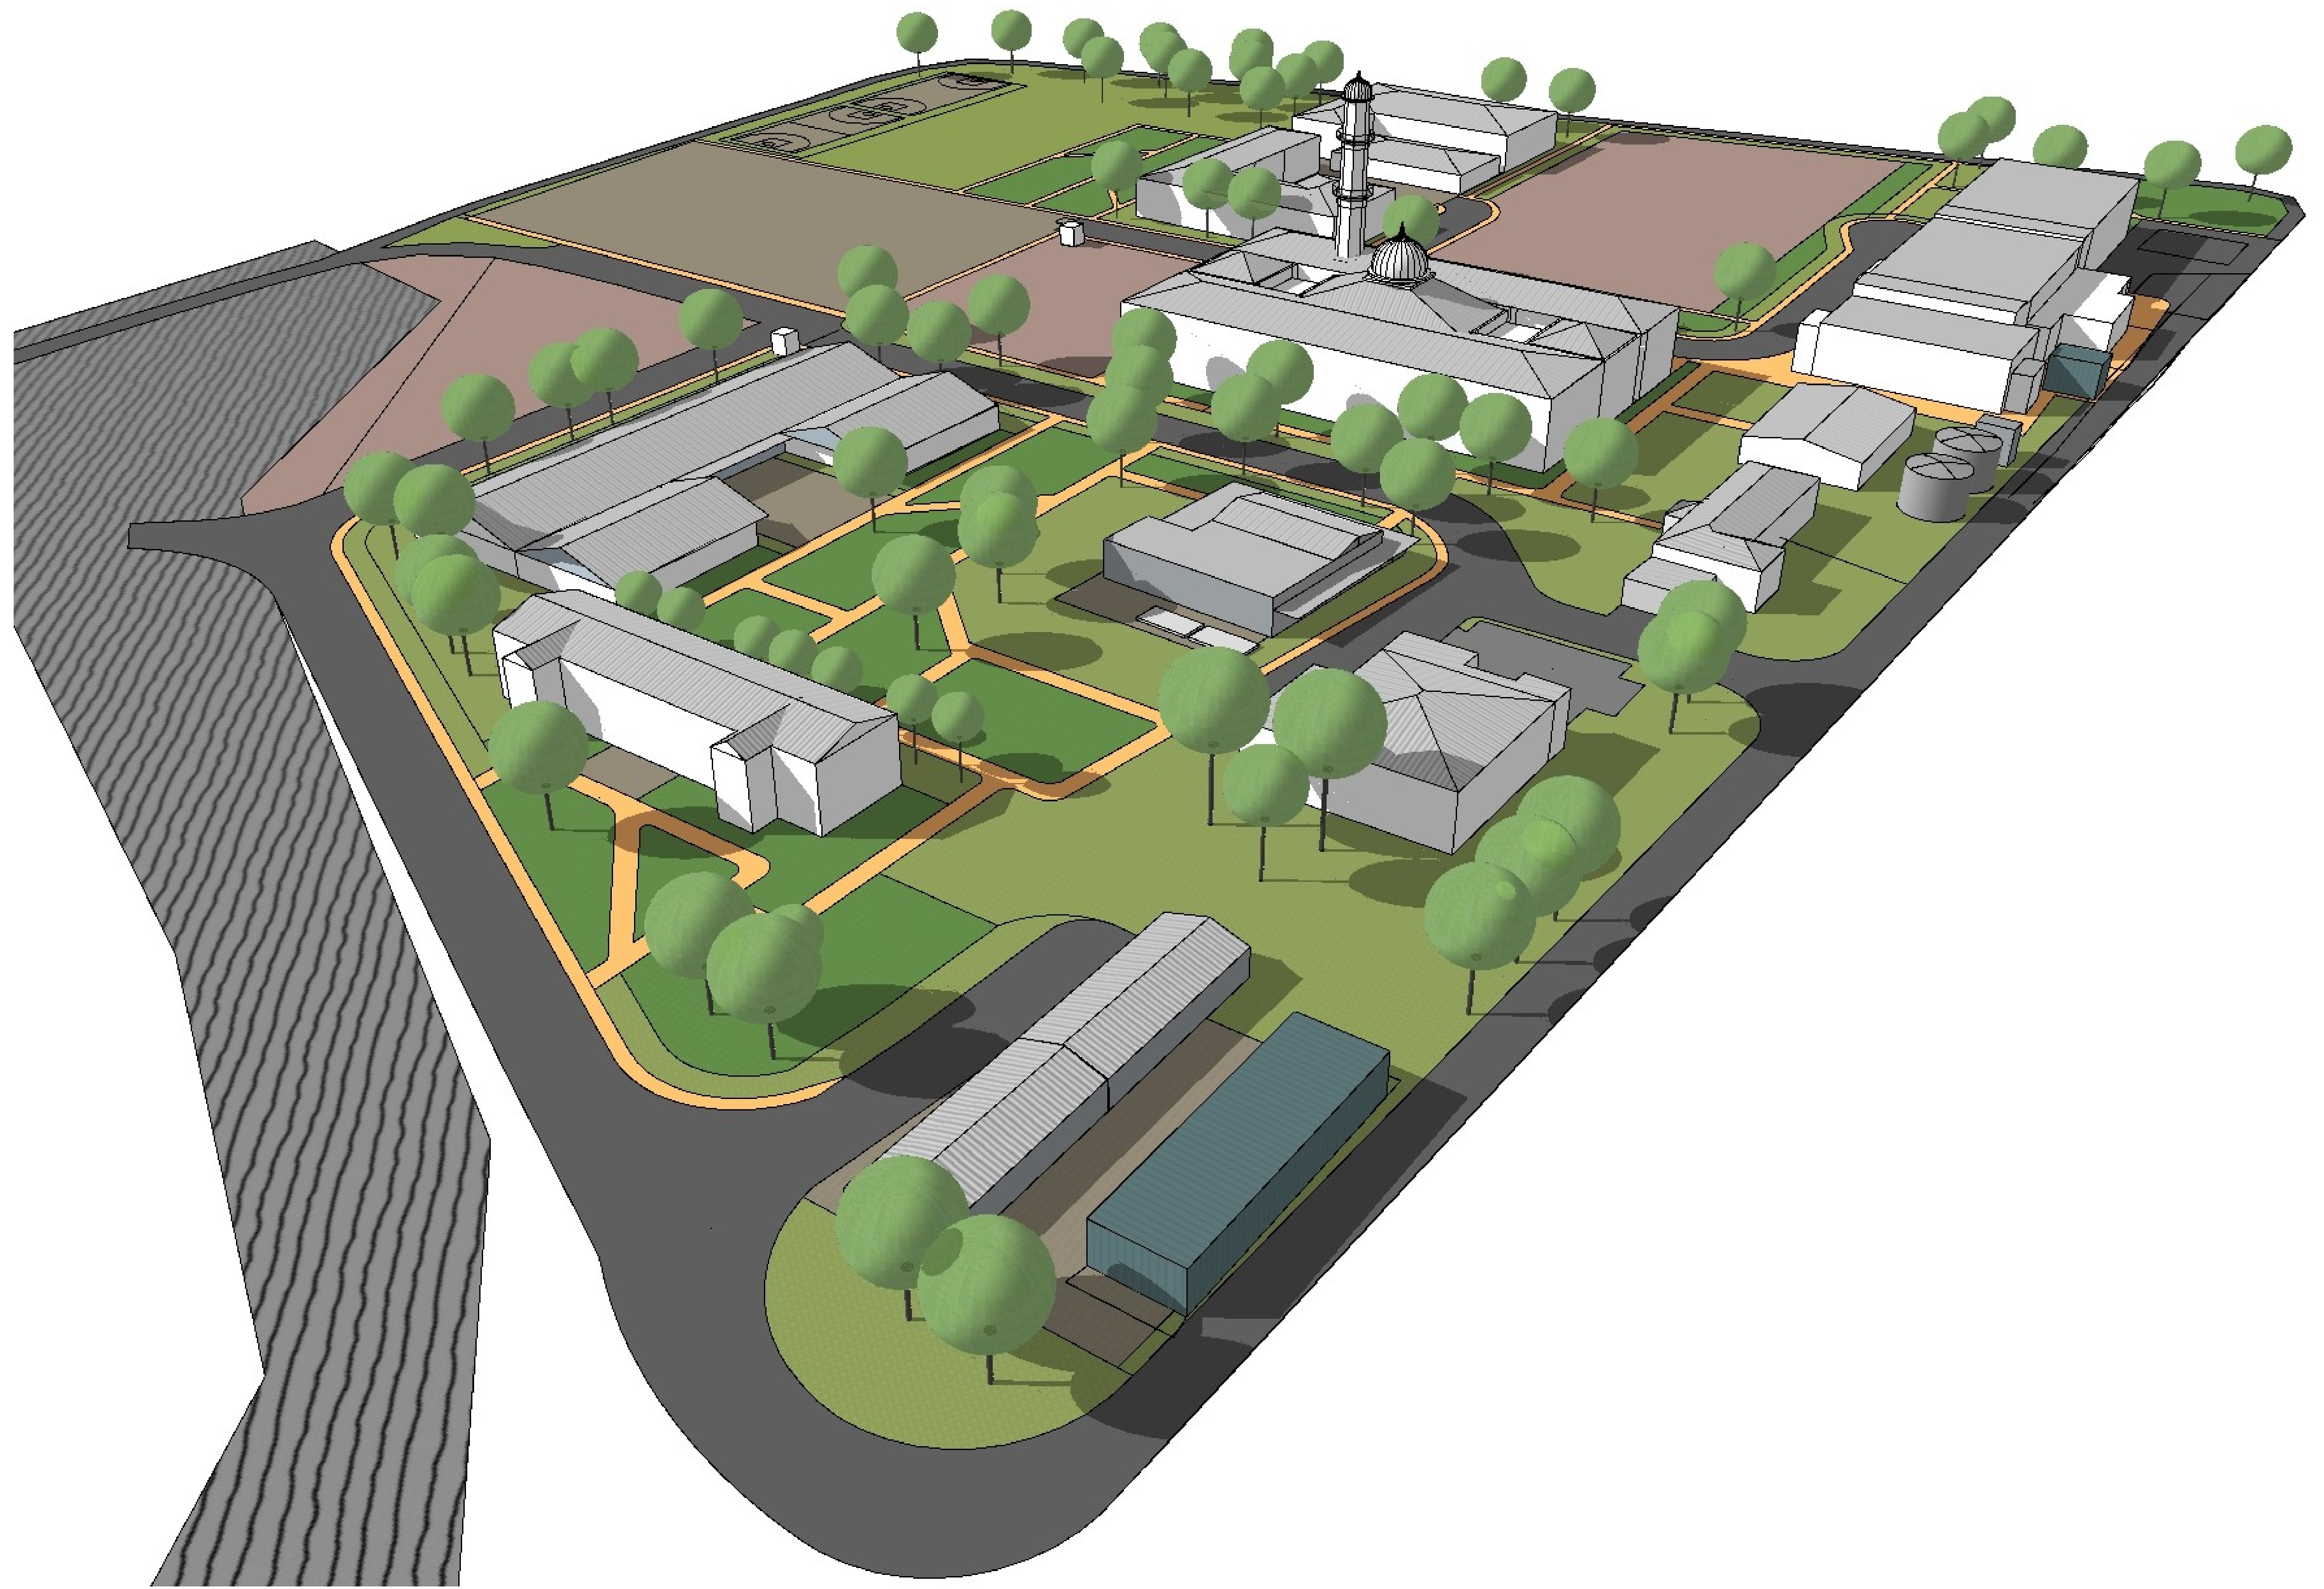

PROPOSED EXTENSION OF
BAITUL HUDA MOSQUE 45 HOLLINSWORTH ROAD
MARSDEN PARK

3D VIEW

SCALE N/A @ A1