ATTACHMENT 4

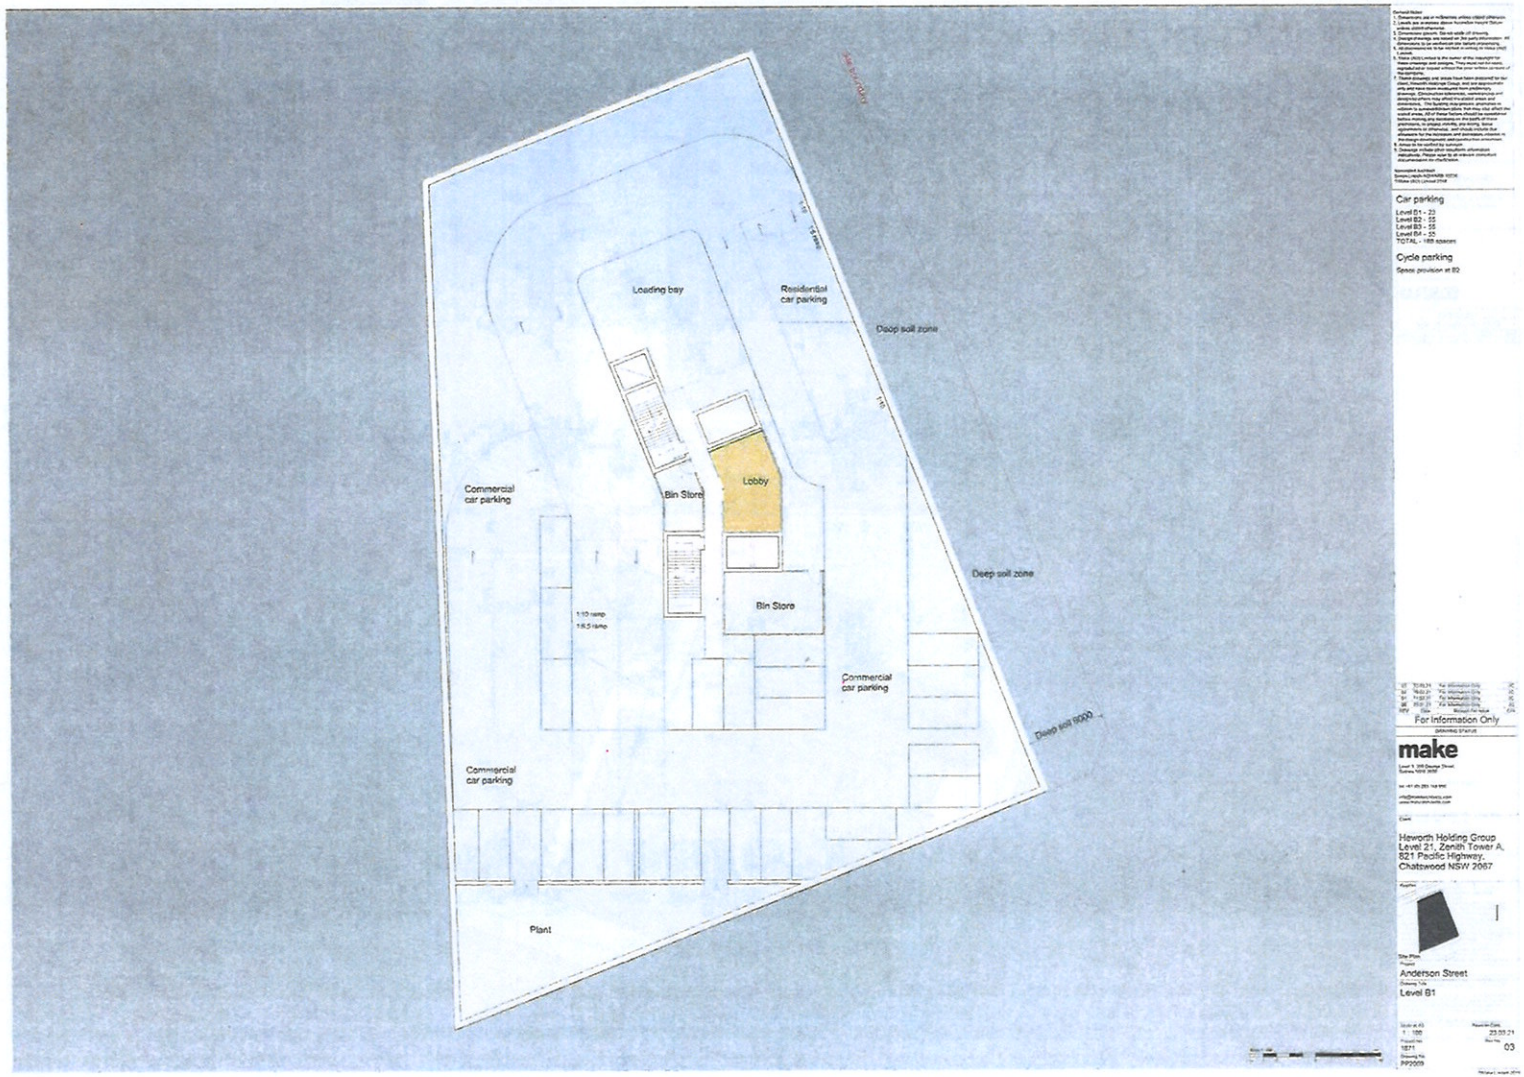

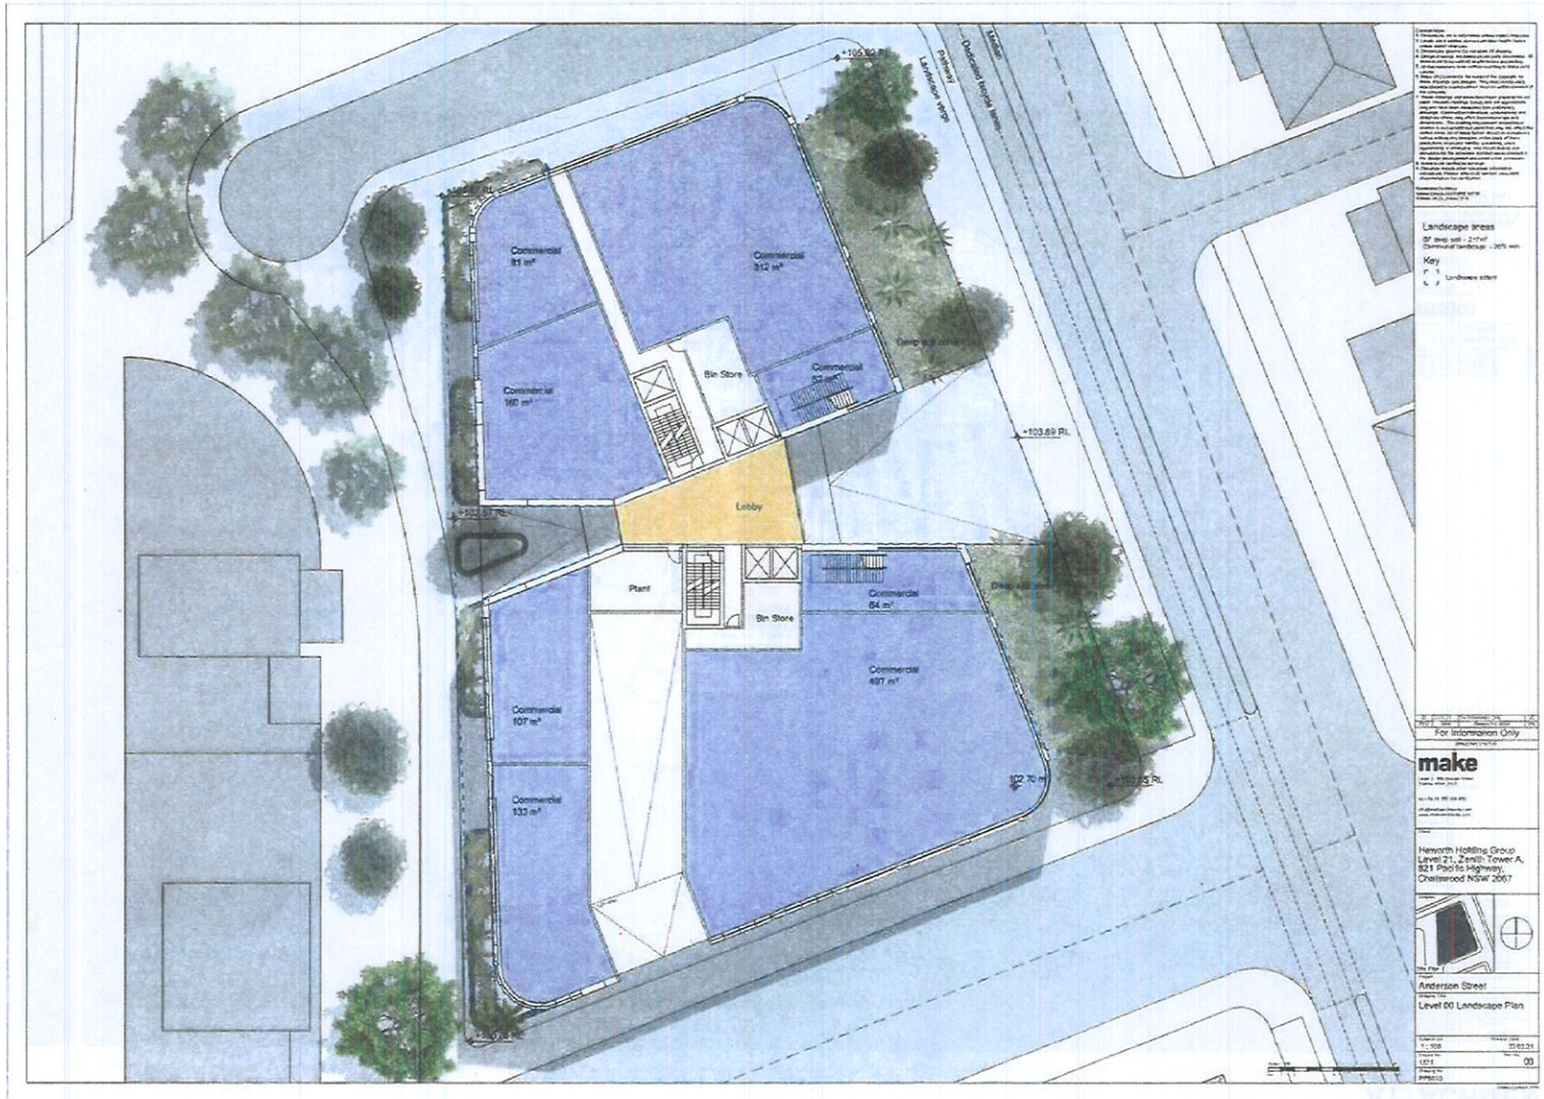
Commercial 81 m²
Commercial 312 m²
Commercial 160 m²
Bin Store
Commercial 52 m²
Lobby
Plant
Bin Store
Commercial 84 m²
Commercial 497 m²
Commercial 107 m²
Commercial 133 m²
+103.69 RL
Landscape areas
Key
For Information Only
make
Heworth Holding Group
Level 21, Zenith Tower A,
821 Pacific Highway,
Chatswood NSW 2067
Anderson Street
Level 00 Landscape Plan
00

Landscape areas
Key
Open air lobby
For Information Only
make
Hewarth Holdings Group
Level 21, Zenith Tower A,
821 Pacific Highway,
Chatswood NSW 2067
Anderson Street
Level 02 Landscape Plan

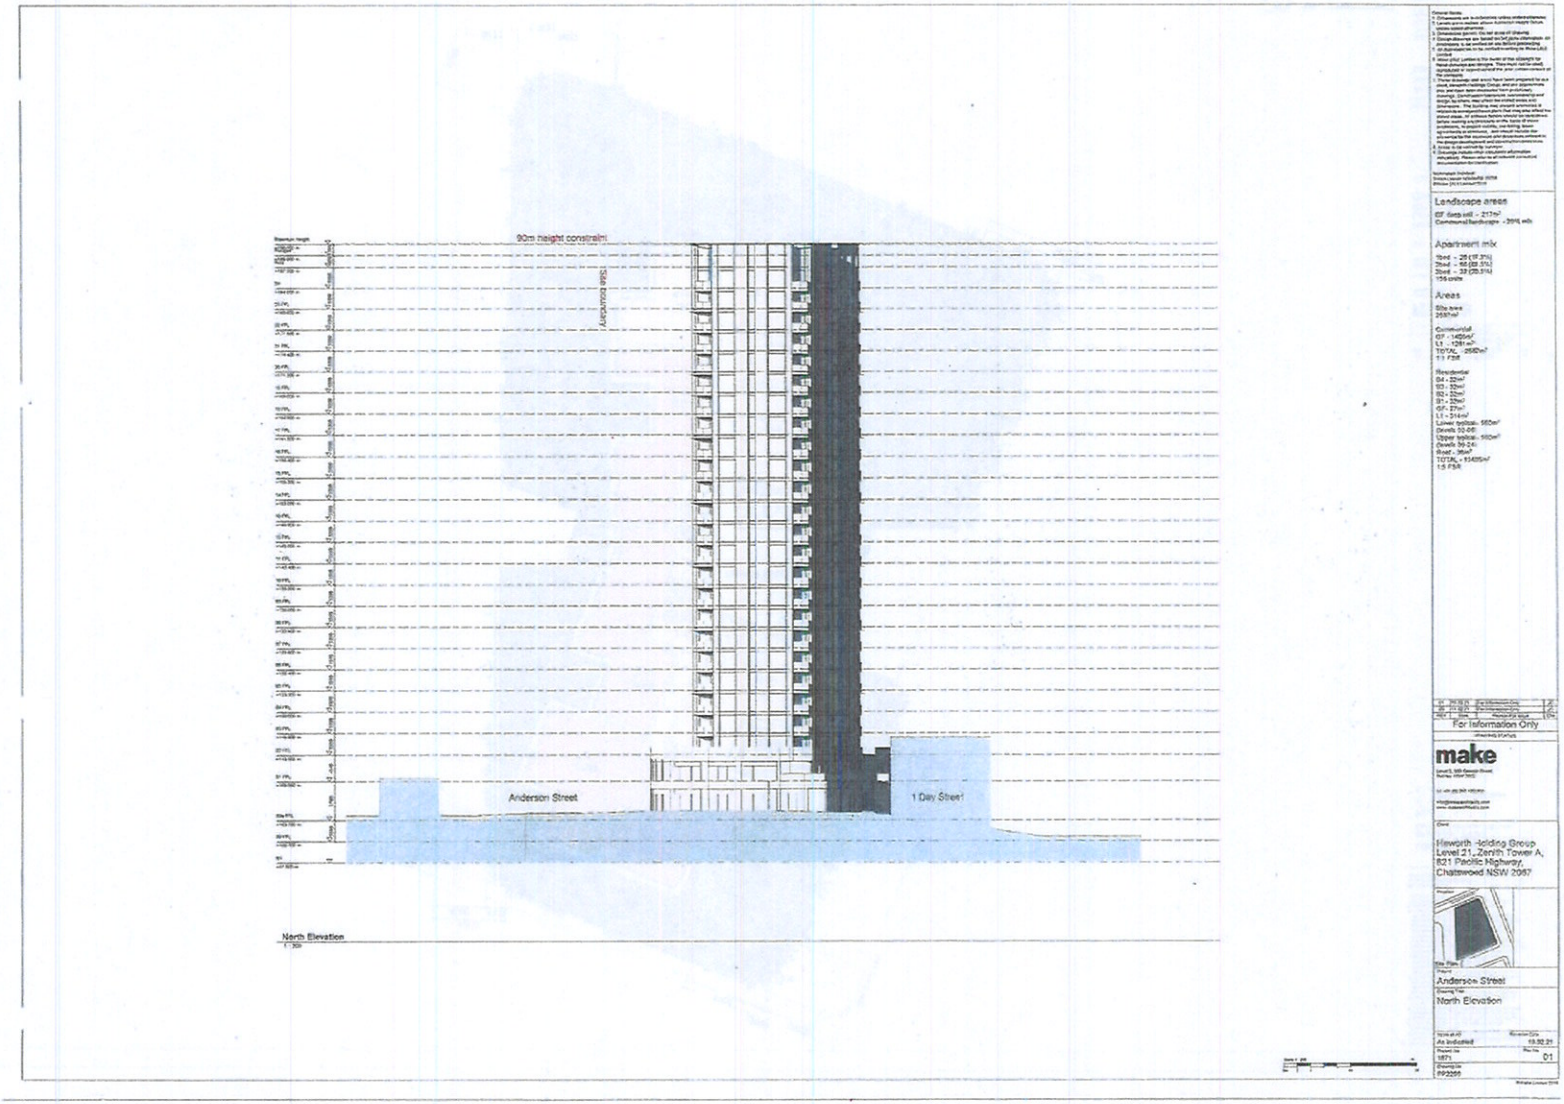
90m height constraint
Site boundary
Anderson Street
1 Day Street
North Elevation
Landscape areas
Apartment mix
Areas
For Information Only
make
Hawarth Holding Group
Level 21, Zenith Tower A,
821 Pacific Highway,
Chatswood NSW 2067
Anderson Street
North Elevation
As indicated
19.02.21
1871
01

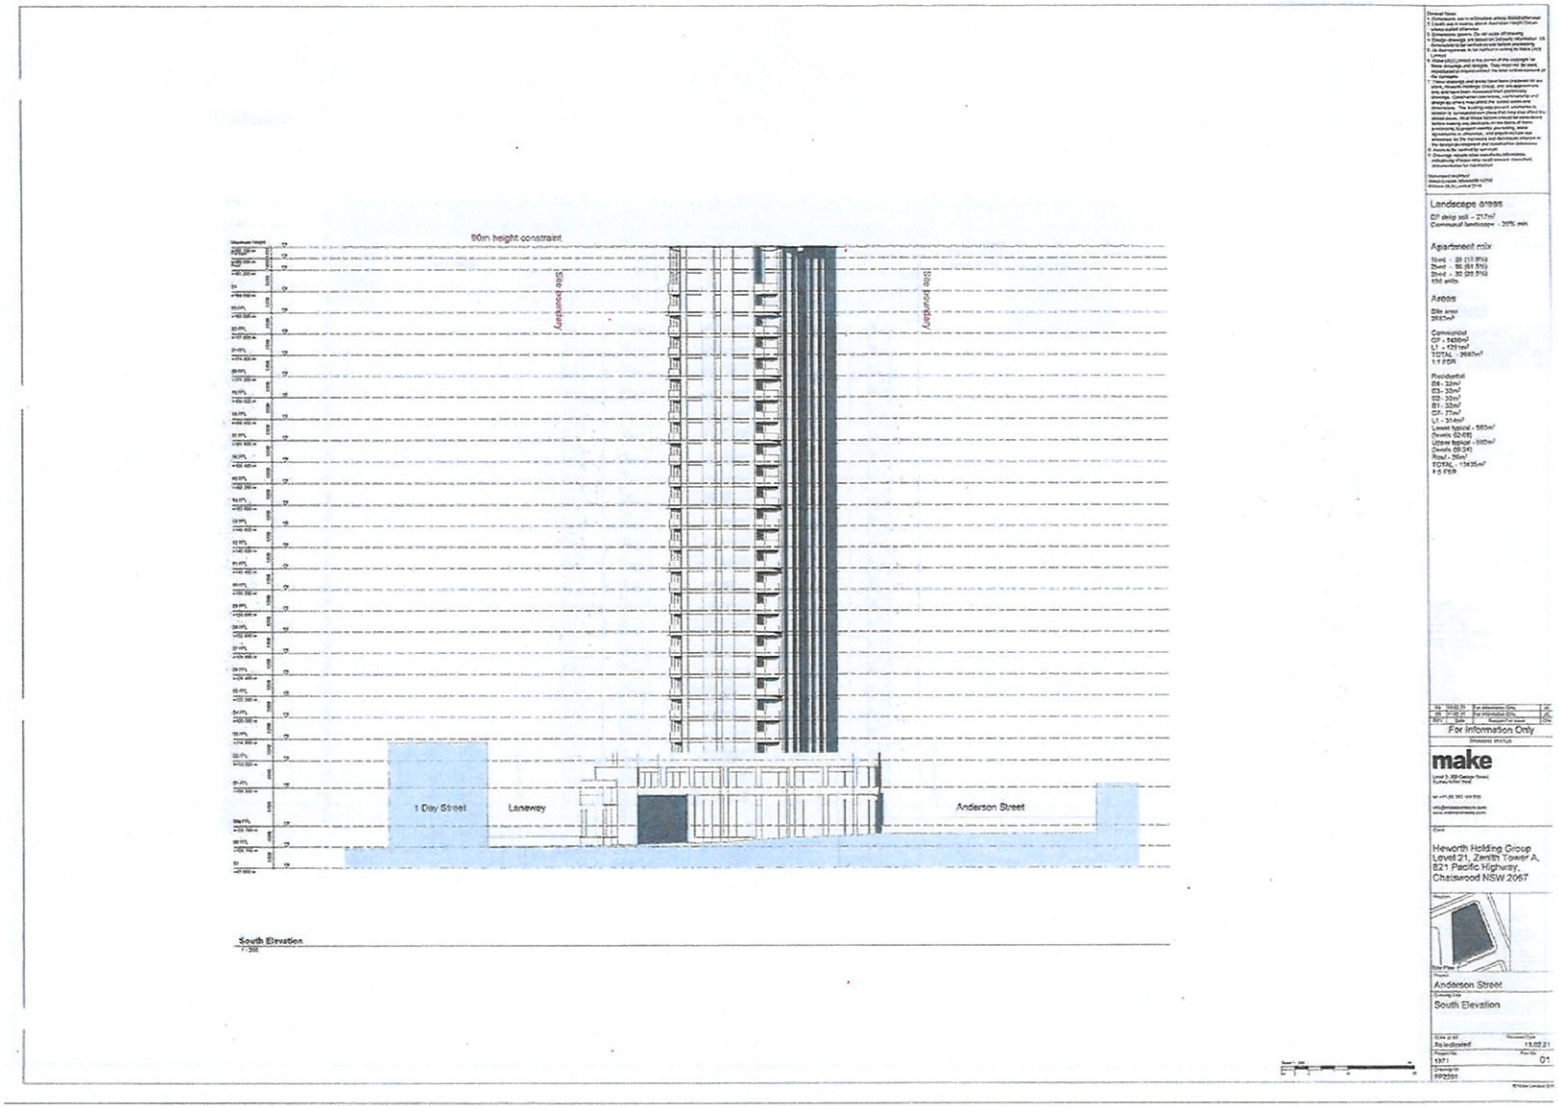
90m height constraint
Site boundary
Site boundary
1 Day Street
Laneway
Anderson Street
South Elevation
Landscape areas
Apartment mix
Areas
For Information Only
make
Hexworth Holding Group
Level 21, Zenith Tower A,
821 Pacific Highway,
Chatswood NSW 2067
Anderson Street
South Elevation
As indicated
01

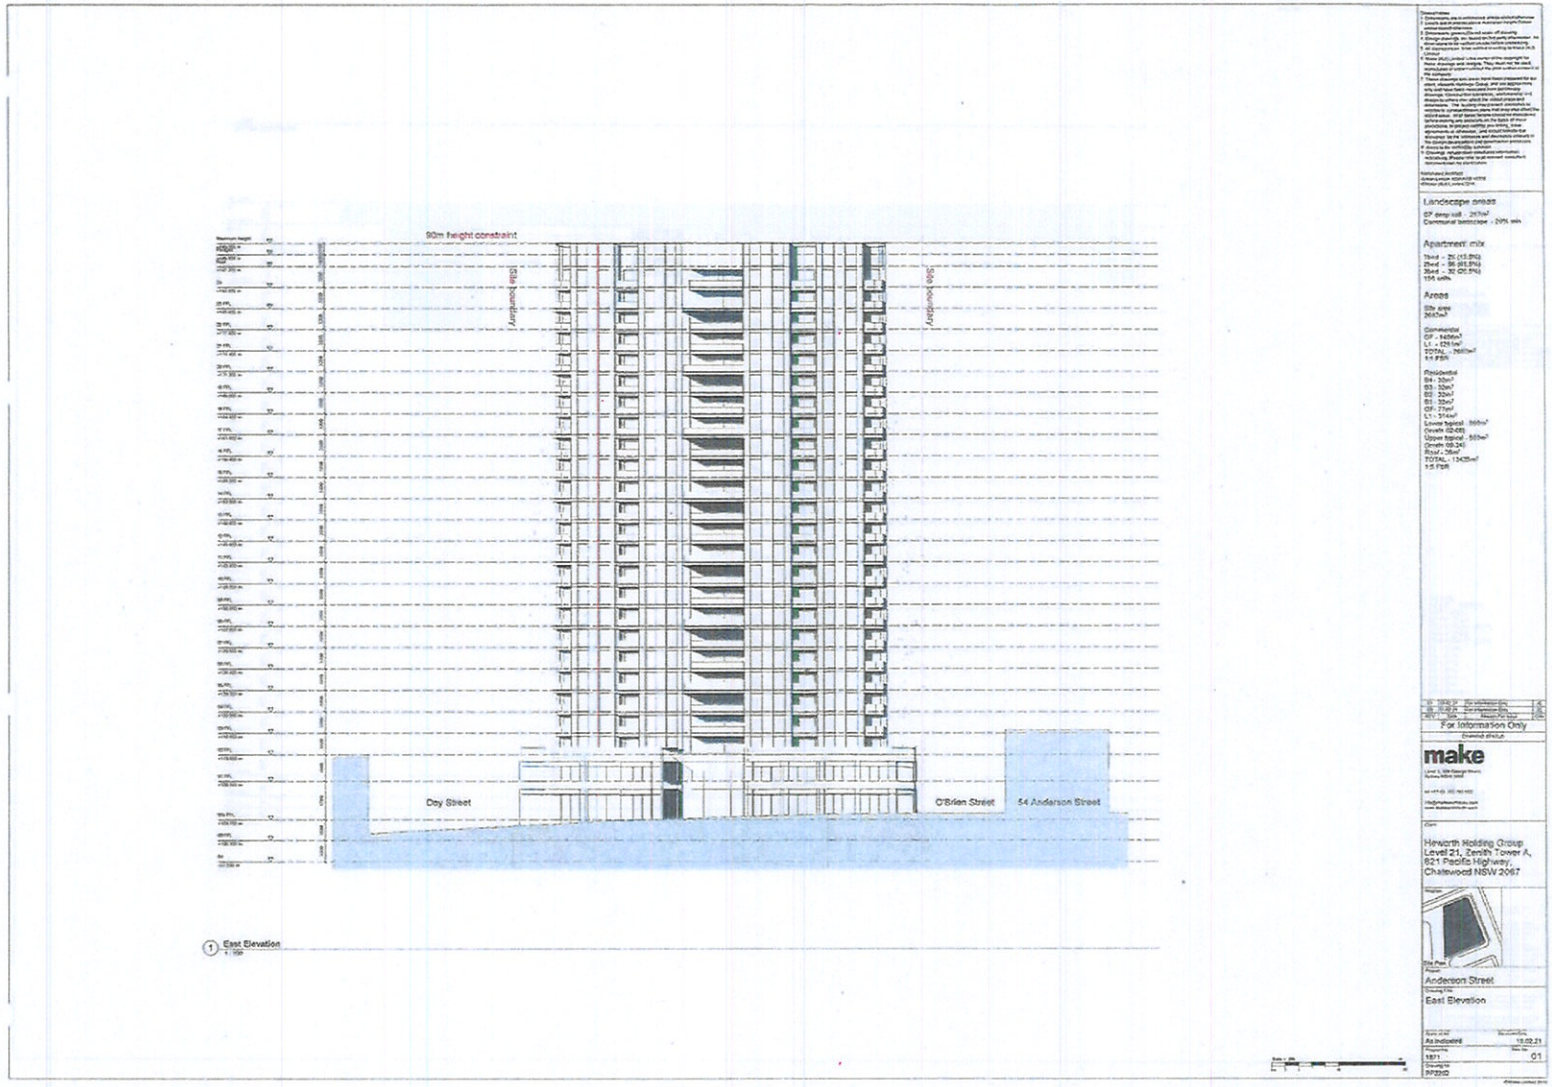
90m height constraint
Site boundary
Site boundary
Day Street
O'Brien Street
54 Anderson Street
East Elevation
Landscape areas
Apartment mix
Areas
For Information Only
make
Heworth Holding Group
Level 21, Zenith Tower A,
821 Pacific Highway,
Chatswood NSW 2067
Anderson Street
East Elevation
As indicated
1871
01

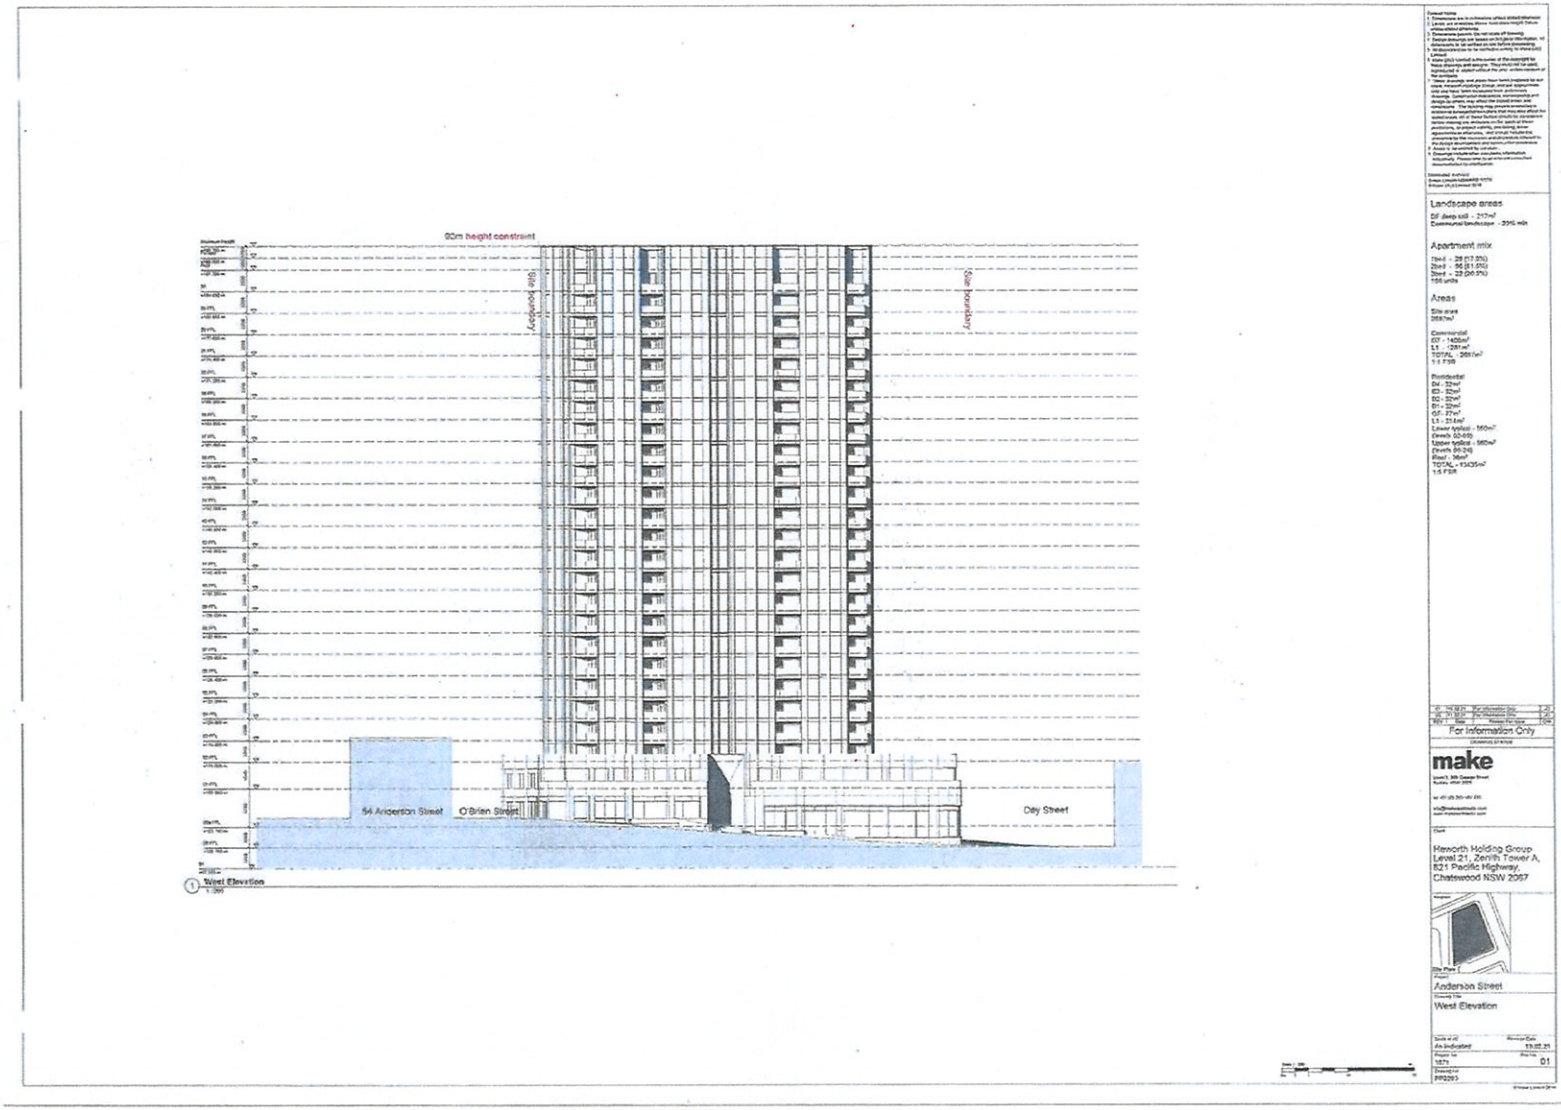
90m height constraint
Site boundary
Site boundary
54 Anderson Street
O'Brien Street
Day Street
West Elevation
Landscape areas
Apartment mix
Areas
For Information Only
make
Reworth Holding Group
Level 21, Zenith Tower A,
821 Pacific Highway,
Chatswood NSW 2067
Anderson Street
West Elevation
As Indicated
13.02.21
1871
01