


PLAN
OF PROPOSED SUBDIVISION OF
LOT 67 D.P.
CASTLE HILL ROAD, WEST PENNANT HILLS
L.G.A. THE HILLS

1:500

STAGE 2

OPTION 1A

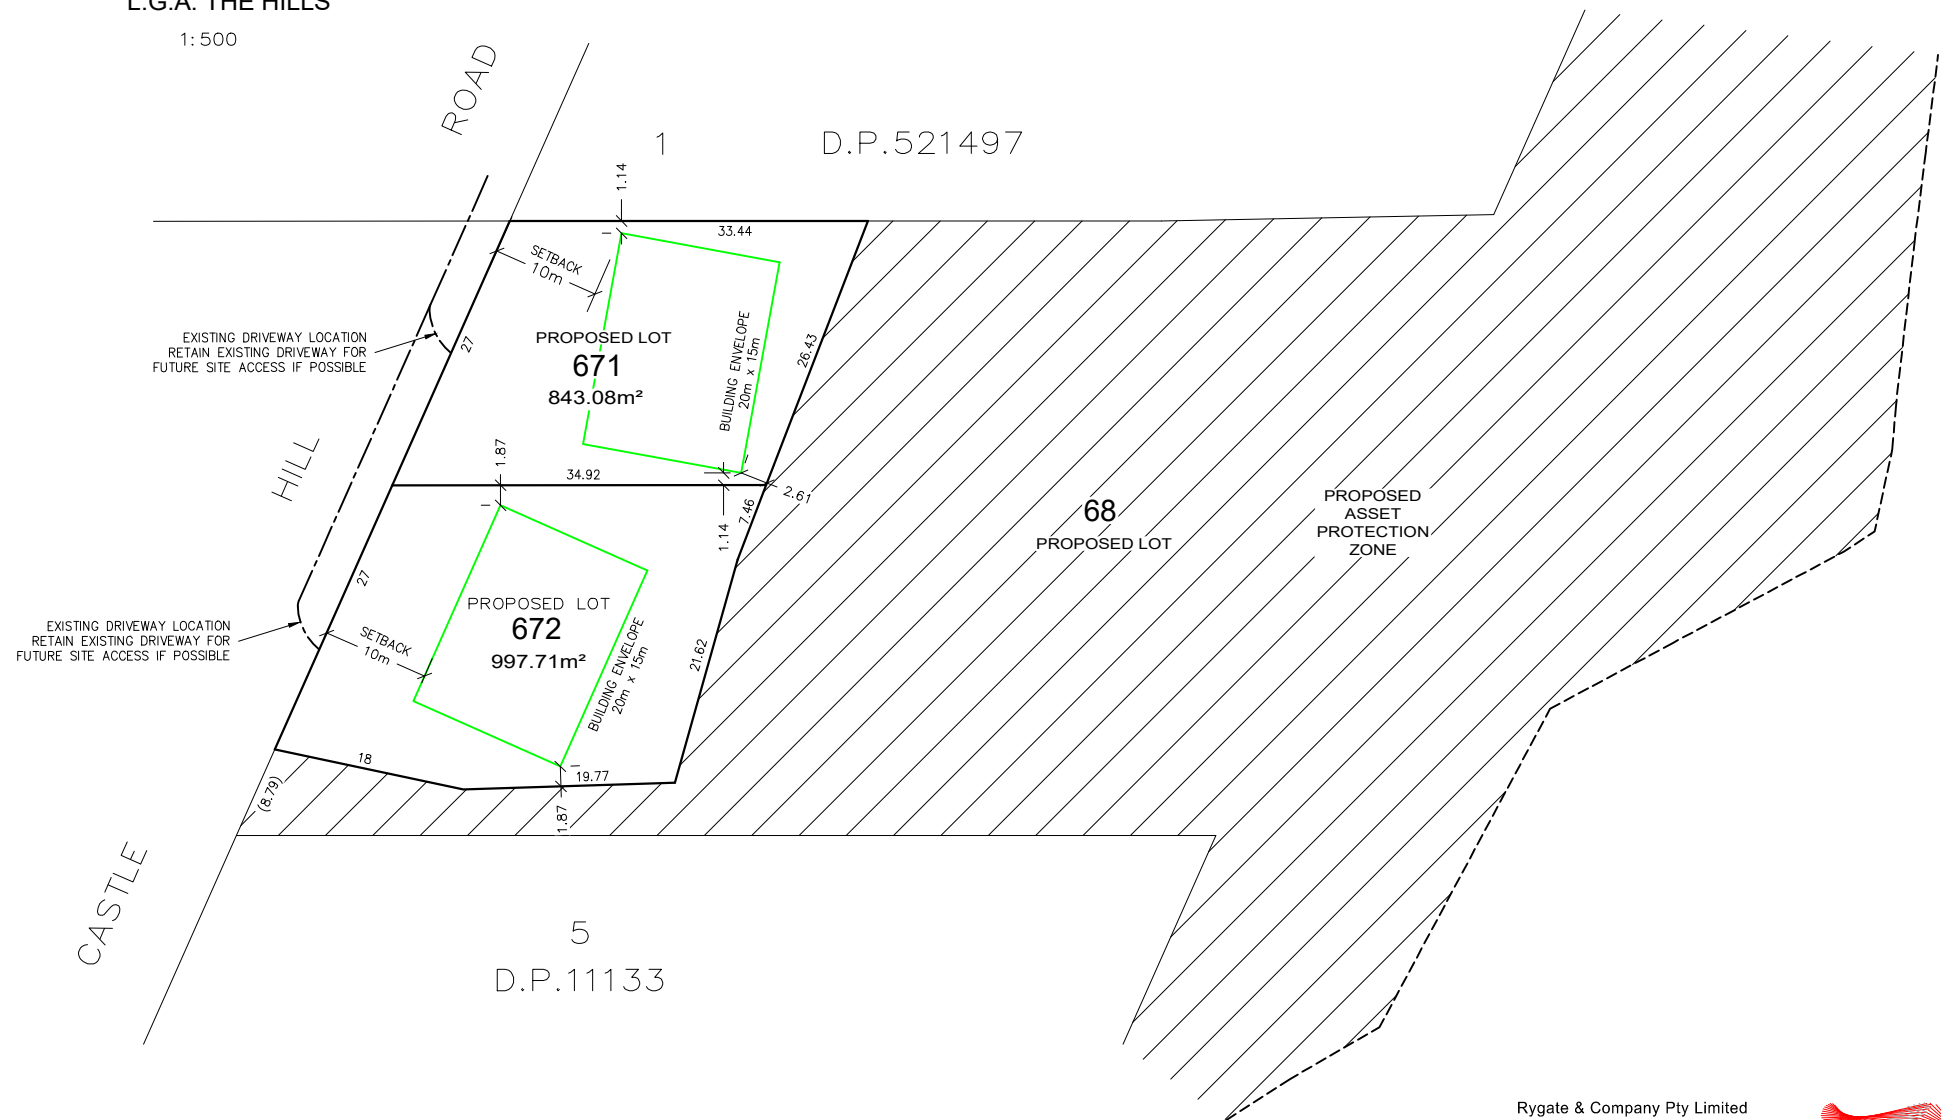

NOTE :
DIMENSIONS AND AREA SHOWN HEREON ARE
APPROXIMATE AND SUBJECT TO SURVEY.

Rygate & Company Pty Limited
P.W. Rygate & West
ABN 61 001 204 897

a Level 9, 89 York St, Sydney NSW 2000
p +61 2 9262 6800 f +61 2 9262 6843
e surveyors@rygate.com.au
w rygate.com.au



REF: 80839B_prop_sub_Stage-2


DATE: 25/08/2025

OPTION 2B

STAGE 2

PLAN OF PROPOSED SUBDIVISION OF LOTS 118 D.P. ORATAVA AVENUE, WEST PENNANT HILLS L.G.A. THE HILLS

1:600

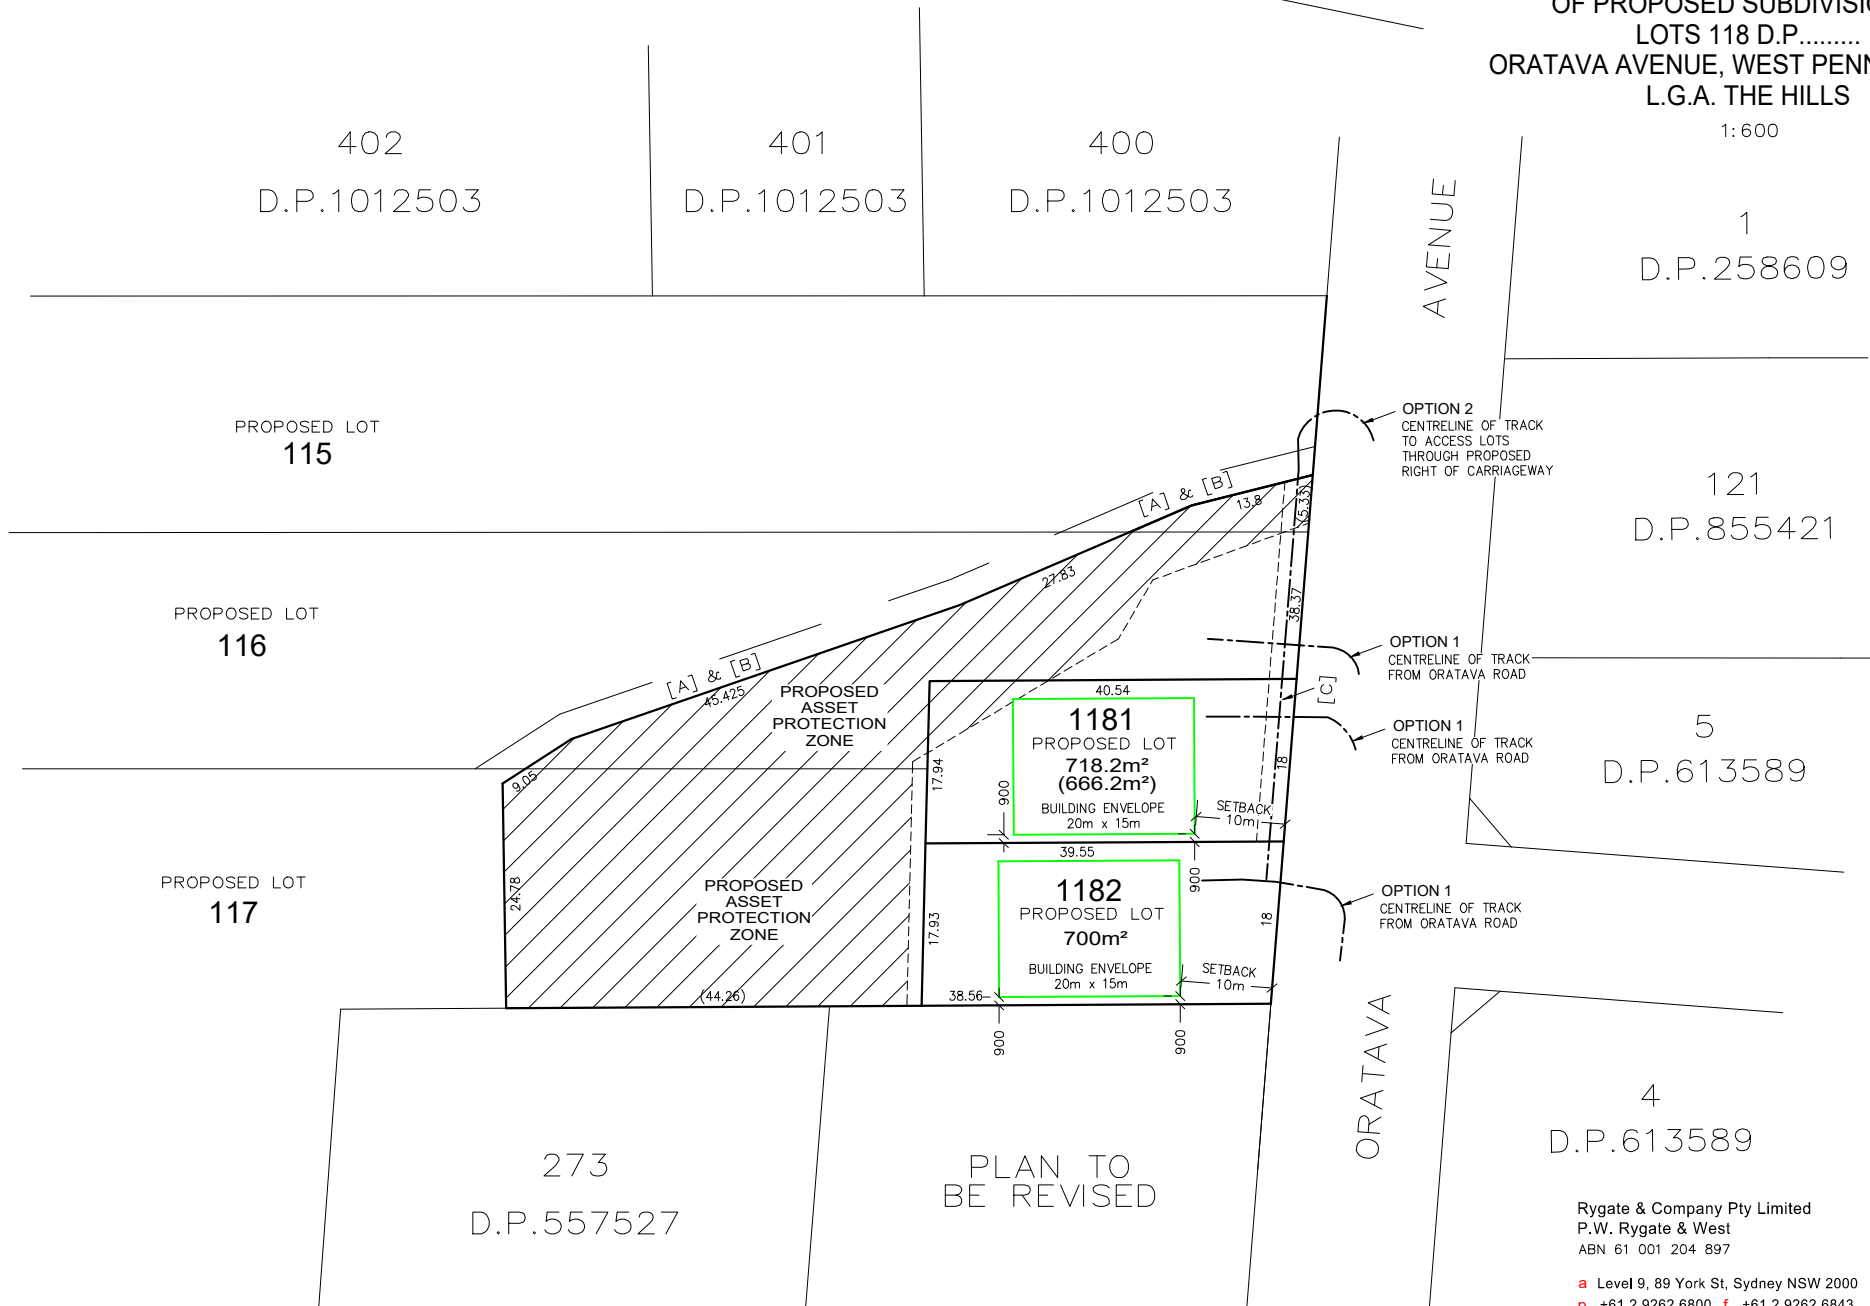

NOTE:
DIMENSIONS AND AREA SHOWN HEREON AREA
APPROXIMATE AND ARE SUBJECT TO SURVEY.

[A] - PROPOSED RIGHT OF CARRIAGEWAY 3 WIDE
[B] - PROPOSED EASEMENT FOR SERVICES 3 WIDE
[C] - PROPOSED RIGHT OF CARRIAGEWAY 3 WIDE

Rygate & Company Pty Limited
P.W. Rygate & West
ABN 61 001 204 897



a Level 9, 89 York St, Sydney NSW 2000
p +61 2 9262 6800 f +61 2 9262 6843
e surveyors@rygate.com.au
w rygate.com.au

REF: 80839a_prop_sub_Stage-2 DATE: 10/07/2025