


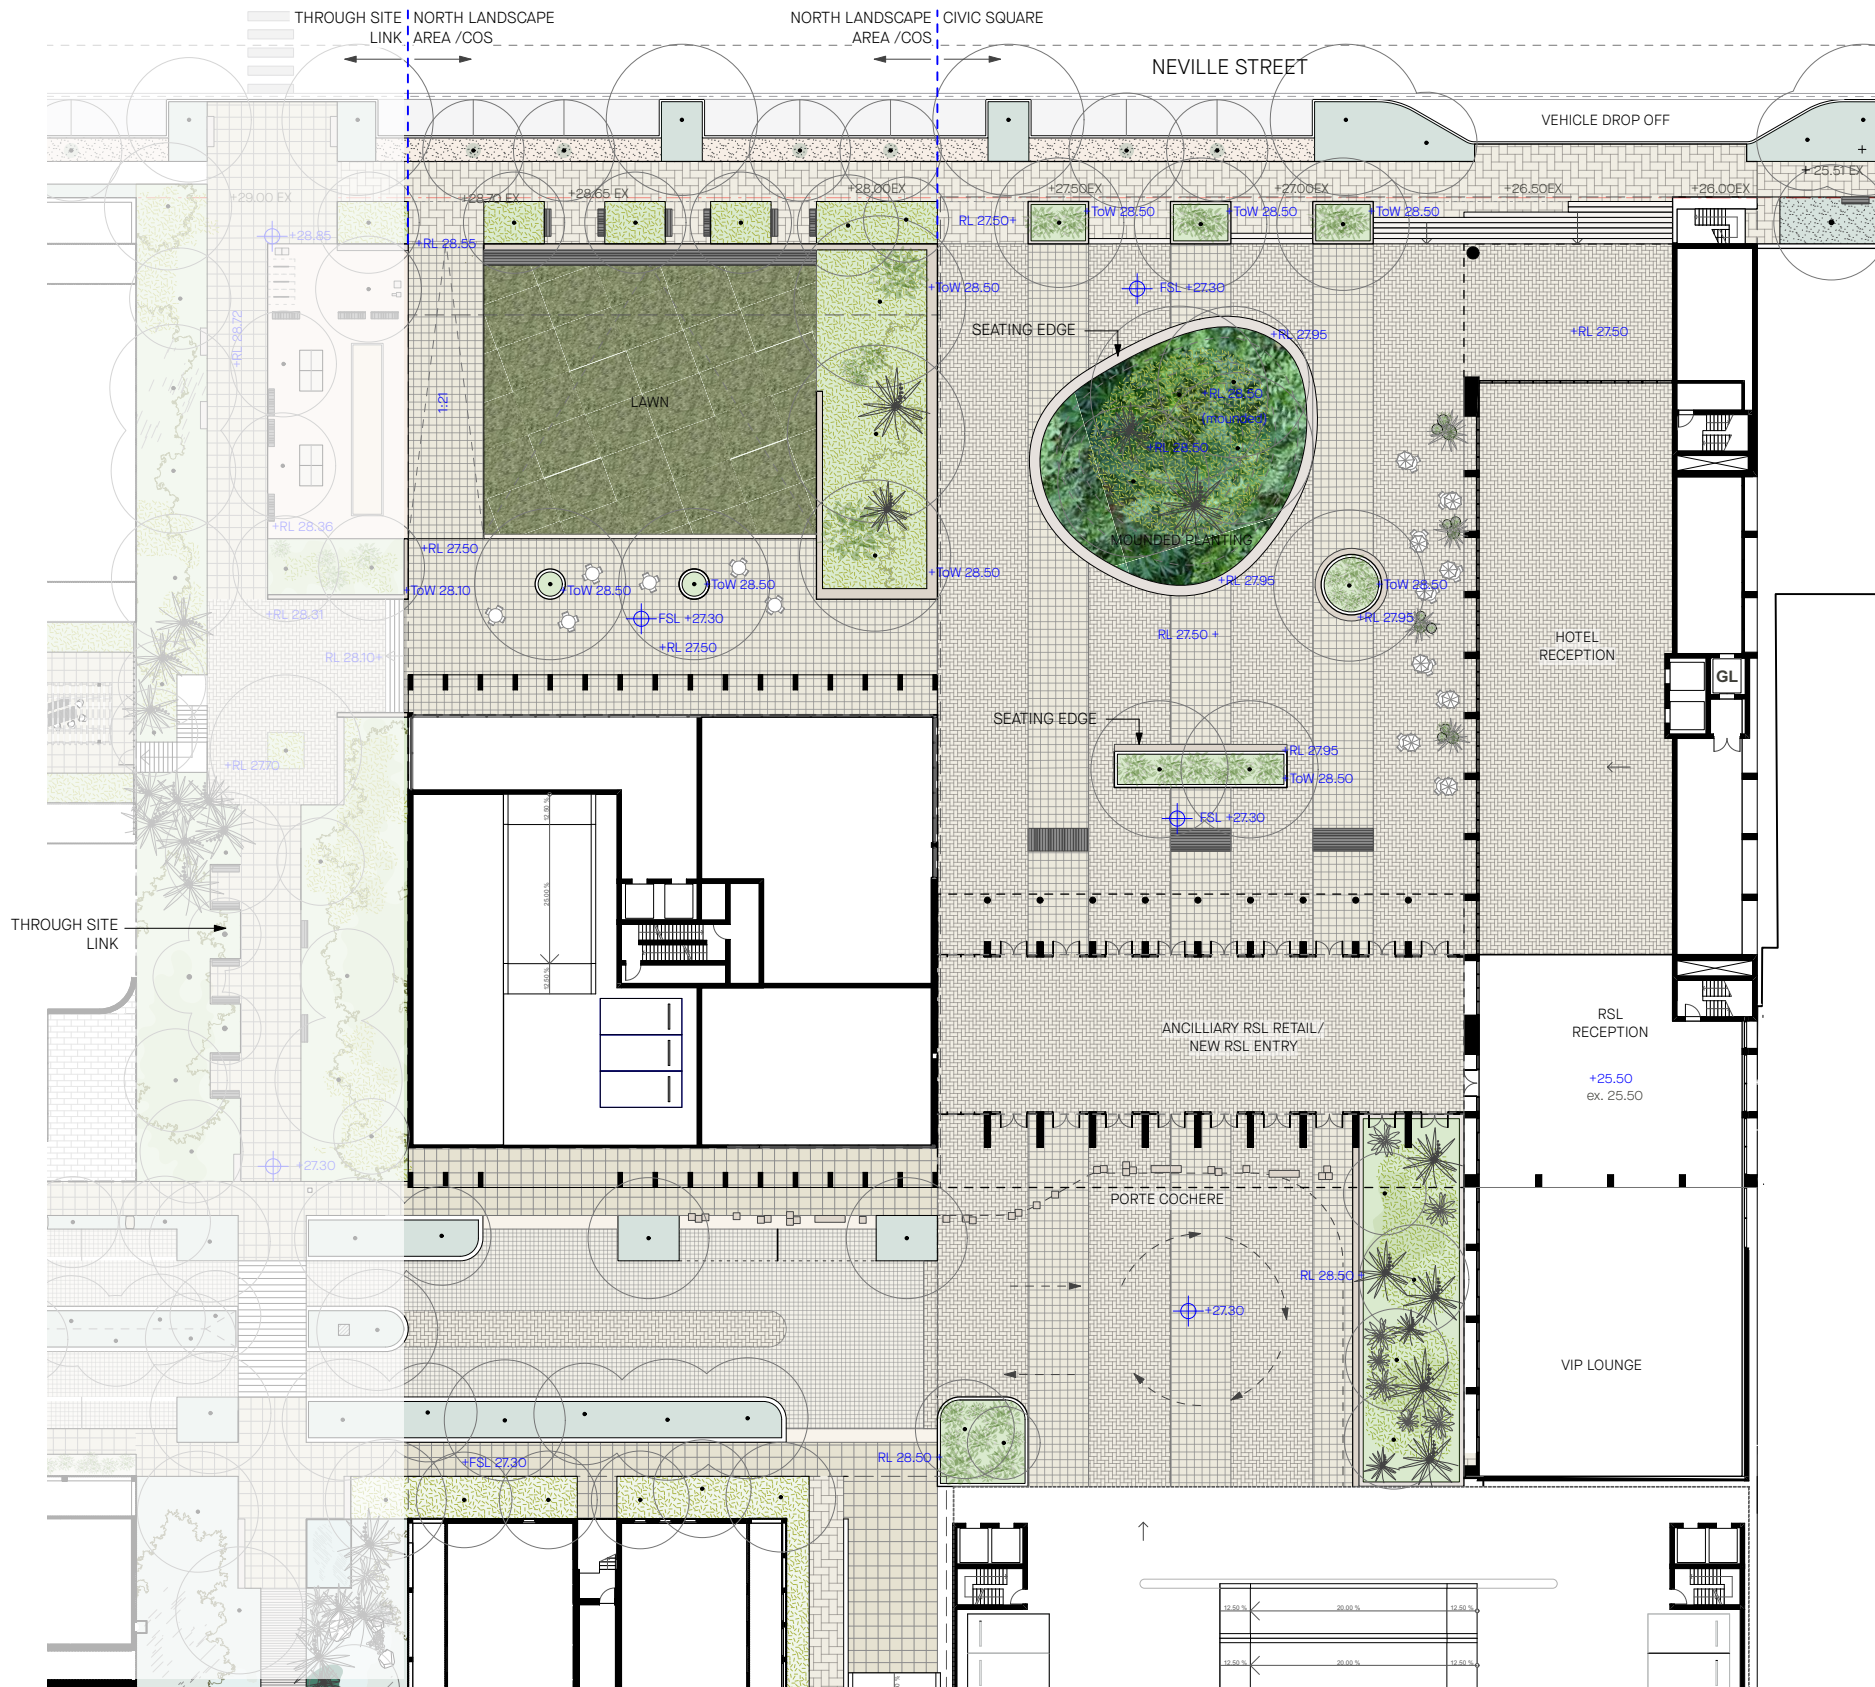

1 PLAN - CIVIC SQUARE & NORTH LANDSCAPE AREA/COS
Scale: 1:500

