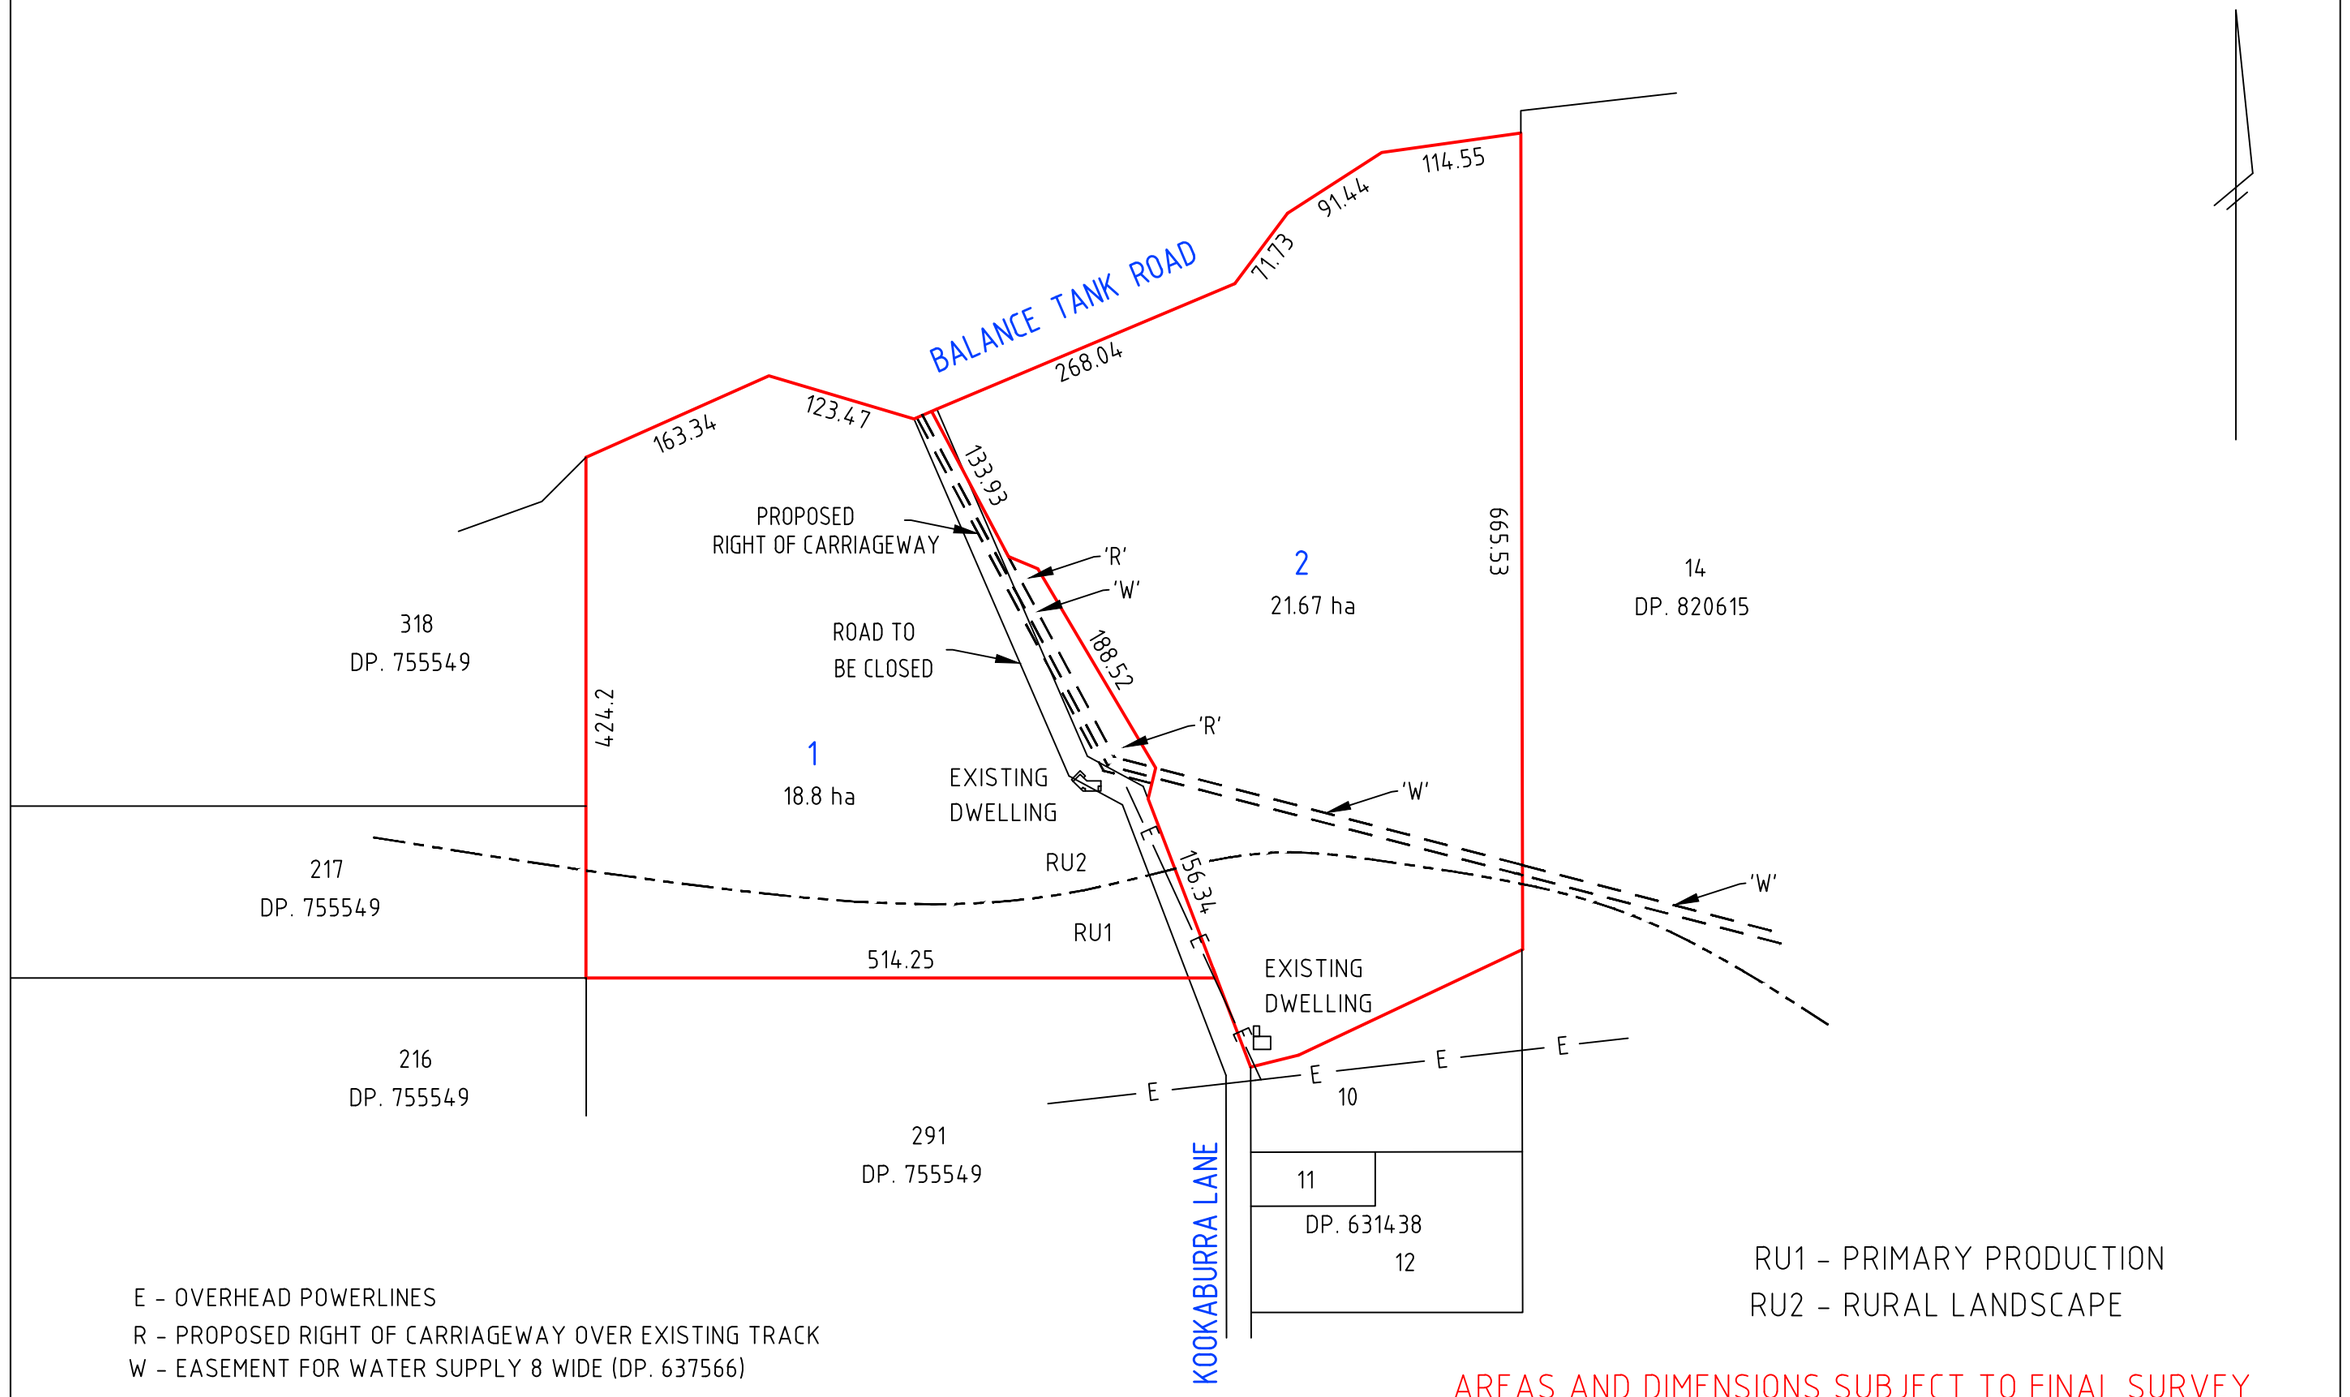

E - OVERHEAD POWERLINES
R - PROPOSED RIGHT OF CARRIAGEWAY OVER EXISTING TRACK
W - EASEMENT FOR WATER SUPPLY 8 WIDE (DP. 637566)

RU1 - PRIMARY PRODUCTION
RU2 - RURAL LANDSCAPE

AREAS AND DIMENSIONS SUBJECT TO FINAL SURVEY

PLAN OF PROPOSED SUBDIVISION
LOT 2 DP. 609465
KOOKABURRA LANE BOWRAVILLE SHEET 1 OF 2

CLIENT: RON & DALE HAWKINS

AMOS & McDONALD

SURVEYORS &
DEVELOPMENT CONSULTANTS

9 McKAY STREET (P.O. BOX 610)
MACKSVILLE NSW 2447
Ph. 02 6568 1683
Email. bill@mcdonaldsurveyors.com.au

REF: 24046
DATE: 2/4/2024
SCALE: 1:500 (A3)