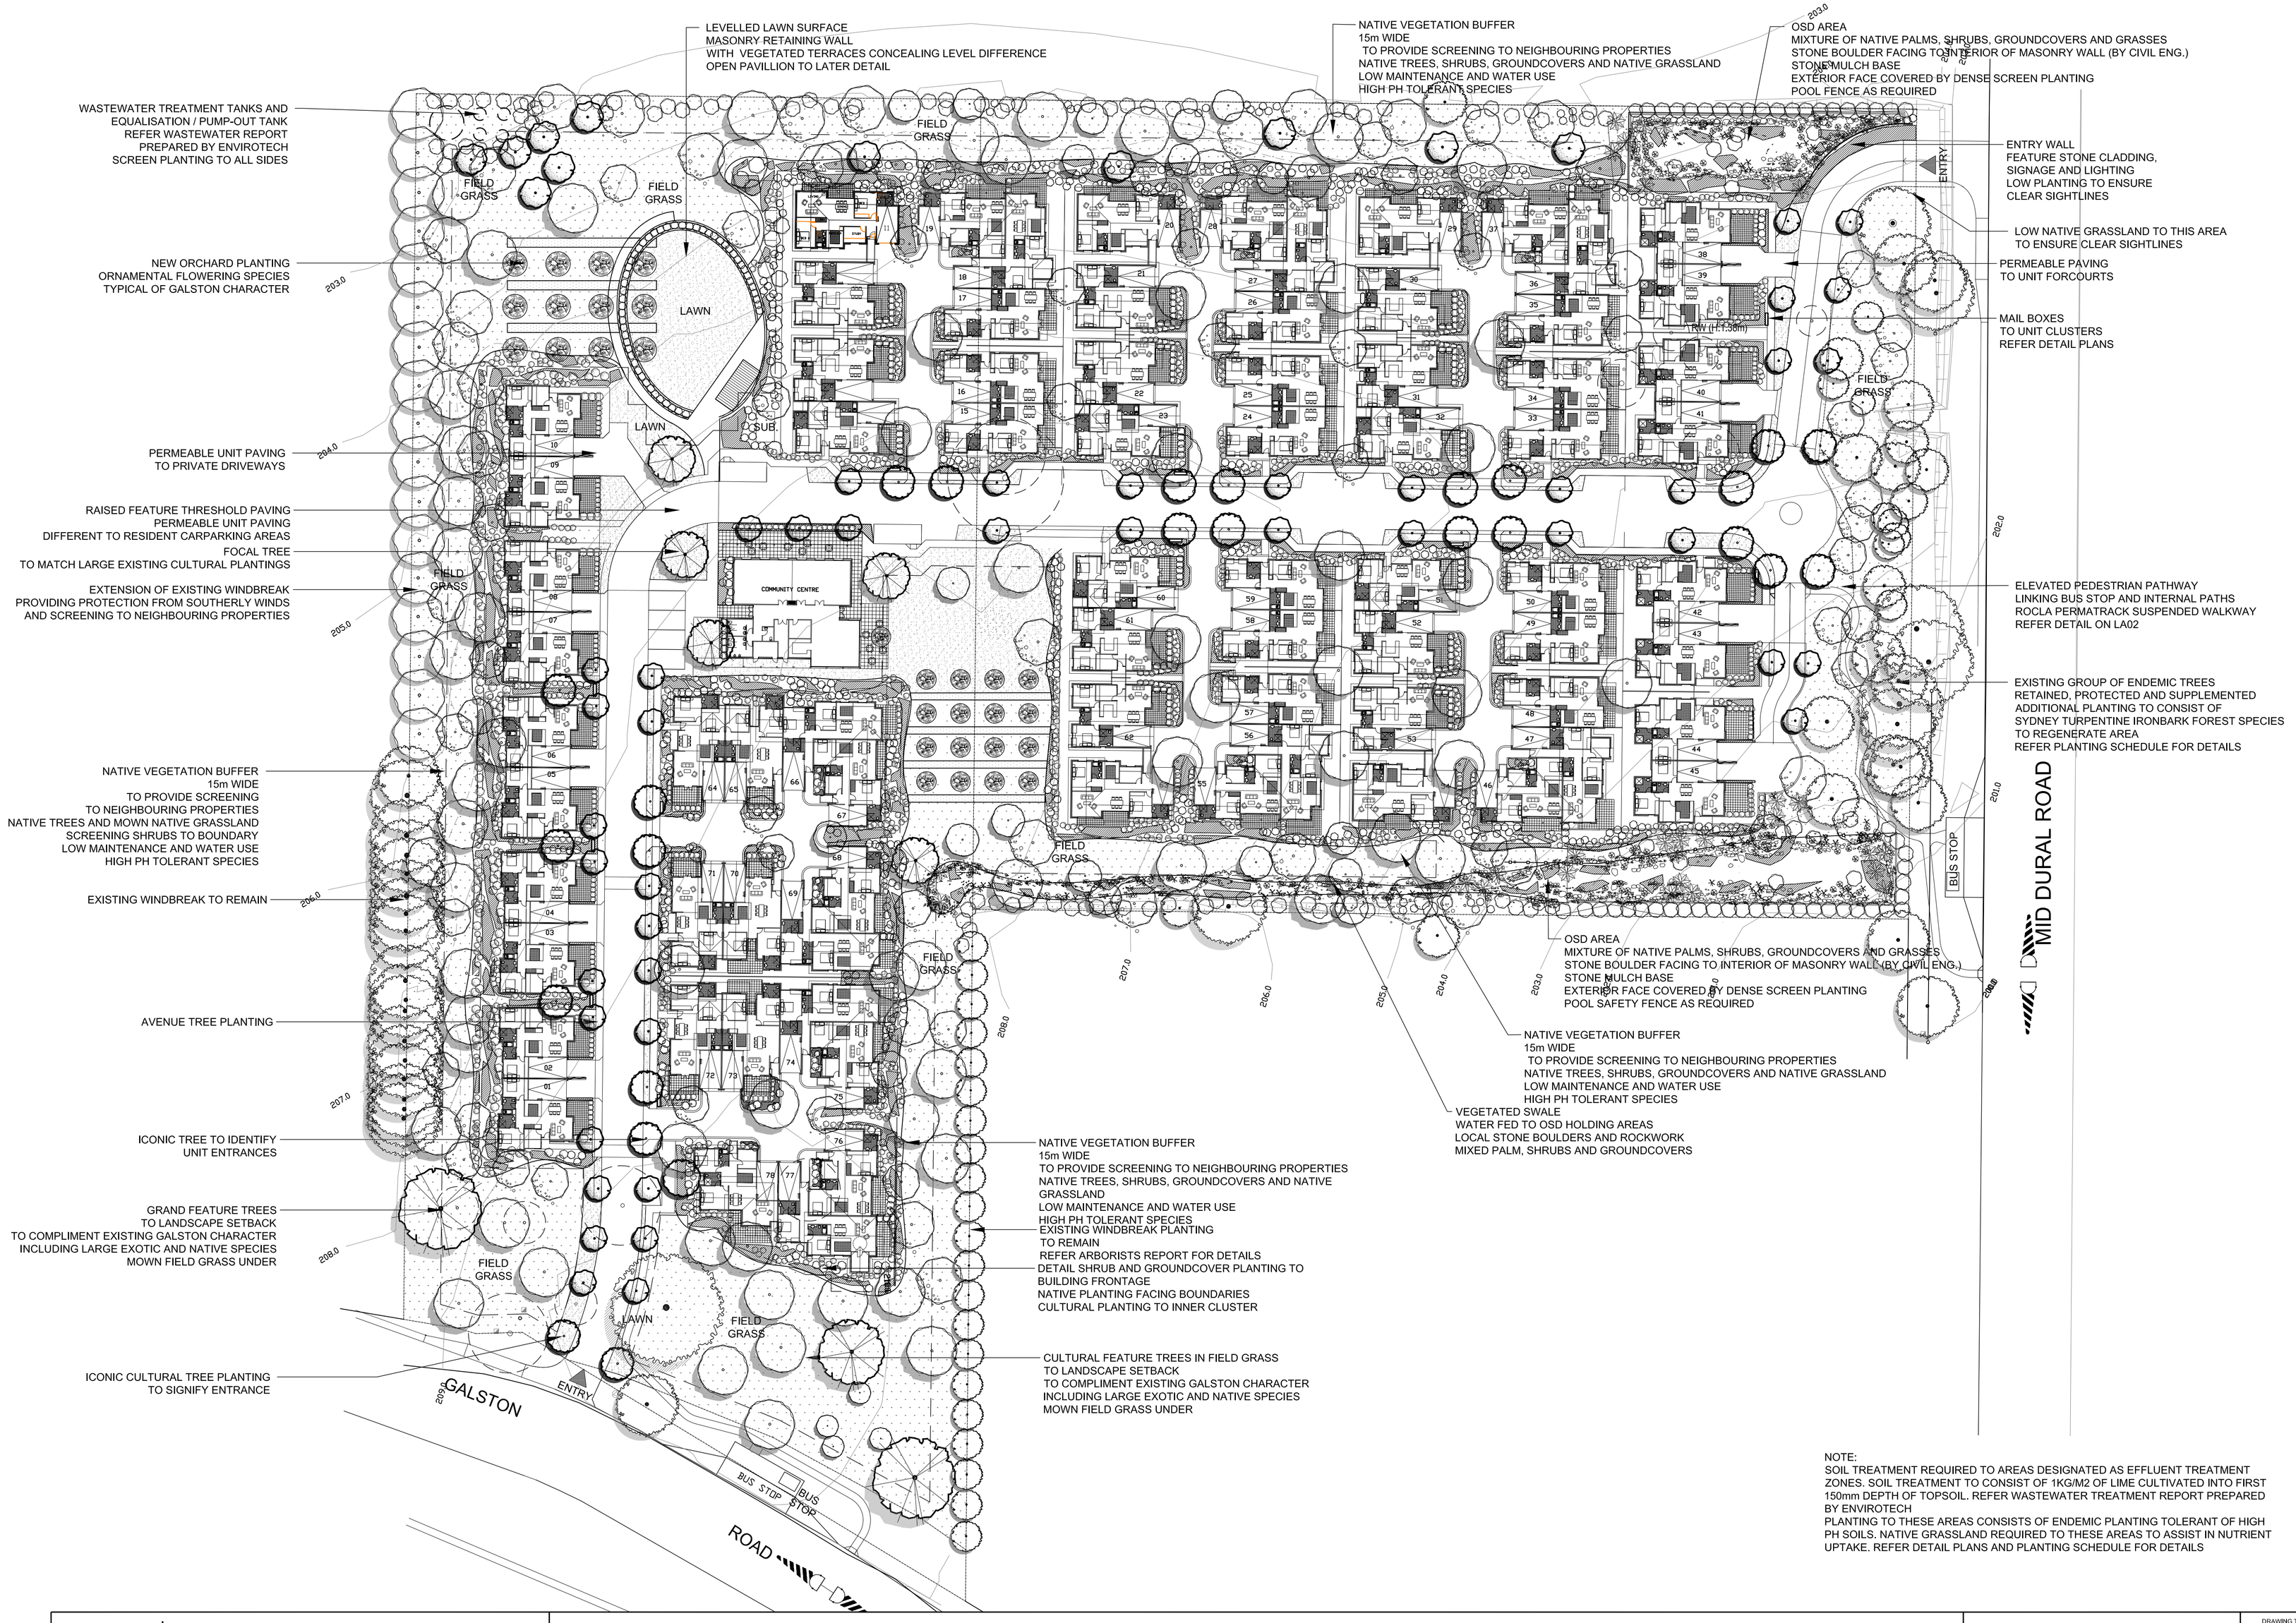

LEGEND

- SITE BOUNDARY
- EXISTING CONTOURS
- EXISTING TREE RETAINED REFER ARBORISTS REPORT
- EXISTING TREE REMOVED REFER ARBORISTS REPORT
- TREE PLANTING
- ORNAMENTAL TREE
- DECORATIVE GRAVEL TRIM
- DETAILED SHRUB AND GROUNDCOVER PLANTING
- MOWN NATIVE GRASSLAND
- LAWN
- VEGETATED SWALE

NOTE:
SOIL TREATMENT REQUIRED TO AREAS DESIGNATED AS EFFLUENT TREATMENT ZONES. SOIL TREATMENT TO CONSIST OF 1KG/M2 OF LIME CULTIVATED INTO FIRST 150mm DEPTH OF TOPSOIL. REFER WASTEWATER TREATMENT REPORT PREPARED BY ENVIROTECH
PLANTING TO THESE AREAS CONSISTS OF ENDEMIC PLANTING TOLERANT OF HIGH PH SOILS. NATIVE GRASSLAND REQUIRED TO THESE AREAS TO ASSIST IN NUTRIENT UPTAKE. REFER DETAIL PLANS AND PLANTING SCHEDULE FOR DETAILS

taylor brammer
abu dhabi auckland sydney
218 Oxford Street, Woollahra, NSW, Australia, 2025
tel: (02) 9387 8855 fax: (02) 9387 8155
e: sydney@taylorbrammer.com.au
taylor brammer landscape architects pty ltd acn 61 098 724 988

GALSTON GRANGE, 392 GALSTON ROAD, GALSTON

0 5 10 20M

DRAWING TITLE
DA LANDSCAPE SITE PLAN

DRAWN	CHECKED	DATE CREATED	SCALE
AL	MT	27.08.2010	1:500 @ A1

DRAWING NUMBER: LS01
ISSUE: E