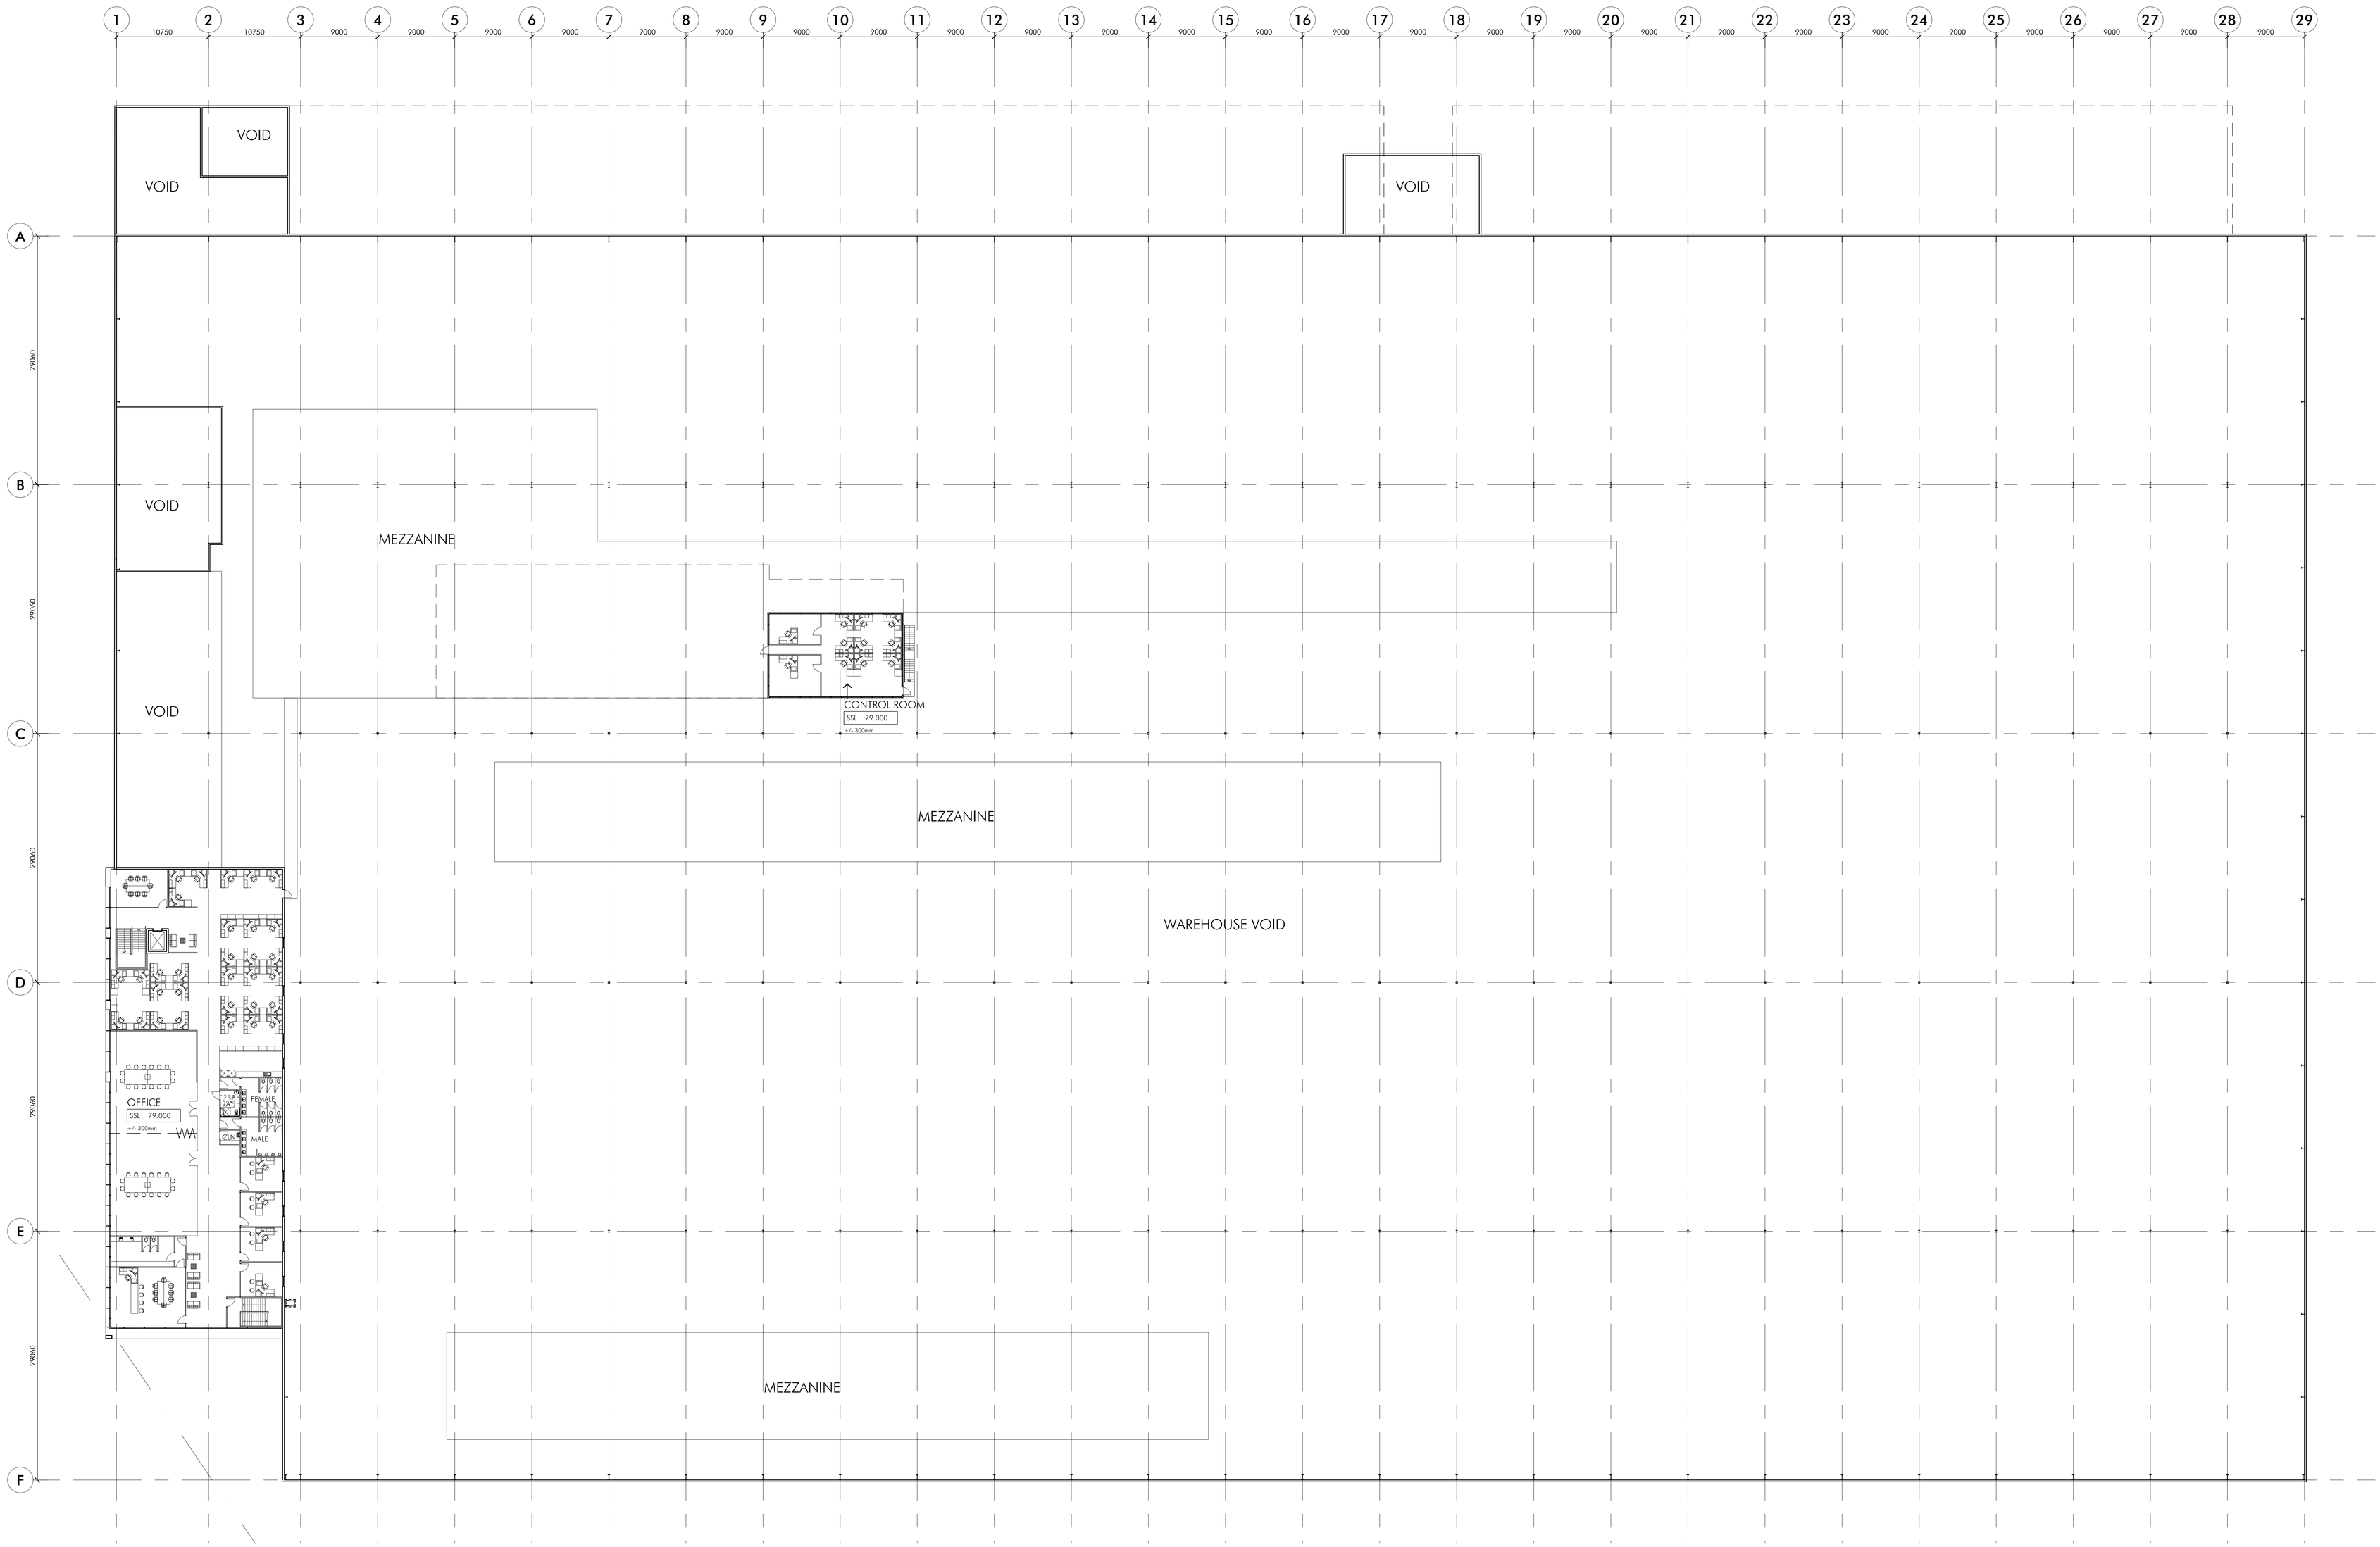

Client

ING REAL ESTATE INGRAM MICRO

Project

PROPOSED INGRAM MICRO FACILITY

interchange park

22-24Wonderland Drive, Eastern Creek
Lot 11 DP 1144025

Issue	Description	Date
A	ISSUED FOR FITOUT DEVELOPMENT APPLICATION	29.10.10

Title
Scale
Date
Number

0 2.5 5
12.5 25m

Level 1 Floor Plan
1:250 @ A0
29 October 2010
3776_062-A

© copyright nettleton tribe partnership pty ltd

nettleton tribe partnership pty ltd ABN 58 161 683 122
117 willoughby road crows nest nsw 2065
t 02 9431 6431 f 02 9439 7474
e sydney@nettletontribe.com.au w nettletontribe.com.au