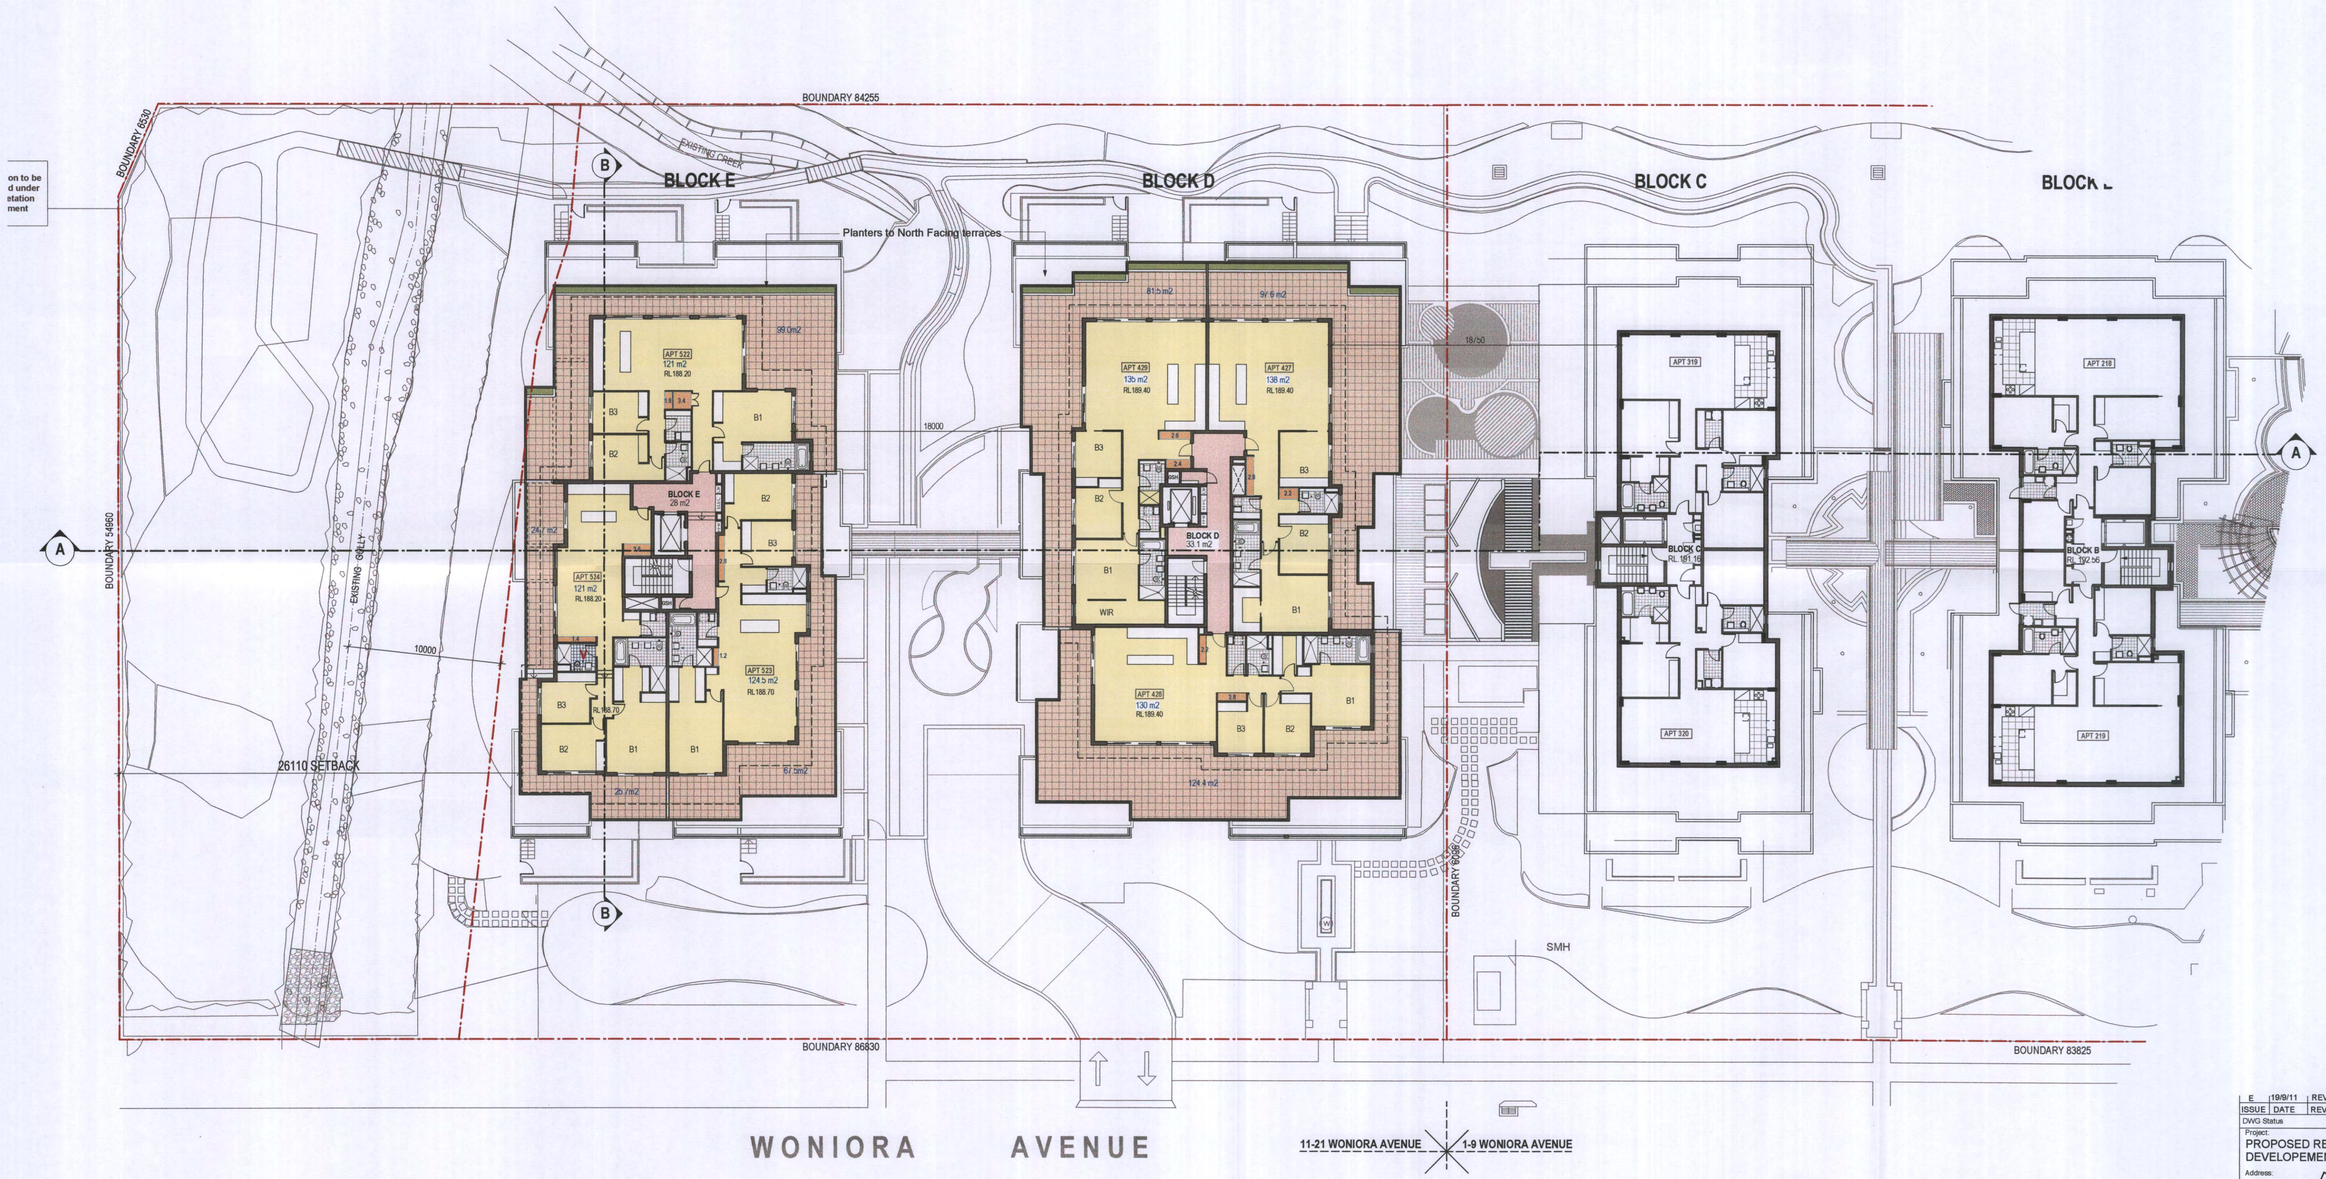

01 DA 05 LEVEL 4 GENERAL ARRANGEMENT

LEGEND

- ONE BEDROOM UNITS
- TWO BEDROOM UNITS
- THREE BEDROOM UNITS
- COMMON LOUNGES + ADMINISTRATION
- PASSAGES
- DEEP SOIL LANDSCAPING
- PLANTERS
- TERRACES
- PAVINGS

0 5 10 15 M

FOR COUNCIL ISSUE
19.09.11

ISSUE	DATE	REVISION
E	19/9/11	REVISED ISSUE.

DWG Status

Project:
PROPOSED RESIDENTIAL DEVELOPEMENT

Address:
1-21 Woniora Avenue
Wahroonga

Client:
BECTON Property Group

RECEIVED
22 SEP 2011
Ku-ring-gai Council

GILSENAN ASSOCIATES
ARCHITECTS
Studio 6, level 3, 53 Great Buckingham St Redfern NSW 2016
P : (02) 9690 0012 E : gaarch@bigpond.com.au

Drawing : LEVEL 4 GENERAL ARRANGEMENT

Scale : 1:200 @ A1
Date : 14-06-2008 Drawn : GAA
Job No. : 1075

Drawing # : DA08 Revision : E

Figured dimensions to be taken in preference to scale. Verify all dimensions on site (vcs). Copyright for the information contained herein remains the property of Gilsenan Associates Architects.