




IMPORTANT NOTES

- THIS PLAN HAS BEEN PREPARED FOR DEVELOPMENT APPLICATION PURPOSES ONLY
- ALL DIMENSIONS AND AREAS SHOWN ARE SUBJECT TO SURVEY
- DO NOT RELY ON THIS PLAN FOR THE LOCATION & TYPE OF EASEMENTS THAT MAY AFFECT THE LAND. THESE SHOULD BE ASCERTAINED BY SURVEY SEARCH AND/OR FIELD SURVEY.
- FUTURE EASEMENTS MAY BE REQUIRED FOR SERVICING OR OTHER REASONS, & AS SUCH ARE SUBJECT TO FINAL SURVEY AND/OR ENGINEERING DESIGN
- THE LOCATION OF BUILDINGS IS INDICATIVE ONLY AND TRUE POSITION IN RELATION TO BOUNDARIES IS SUBJECT TO SURVEY

SCALE

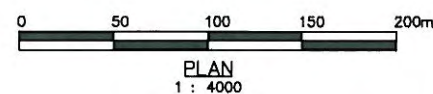

PROPOSED MINING SUPPORT FACILITY (INTEGRATED TECHNOLOGY CENTRE, EDUCATIONAL ESTABLISHMENT, OFFICE, LABORATORY AND LIGHT INDUSTRY)
LOTS 3, 4 AND 5 IN DP 255071, LEEWOOD DRIVE, ORANGE

FIGURE 1 - LOCALITY

DATE: 28.07.2010

REFERENCE: 10050DA

SHEET 1 OF 2

PETER BASHA

PLANNING & DEVELOPMENT
Phone : 6361 2955 Fax: 6360 4700
P.O. BOX 1827 ORANGE, NSW 2800


NEWCREST MINING INTEGRATED TECHNOLOGY CENTRE - ORANGE, NSW


peter hunt architect




A101

24TH AUGUST 2010

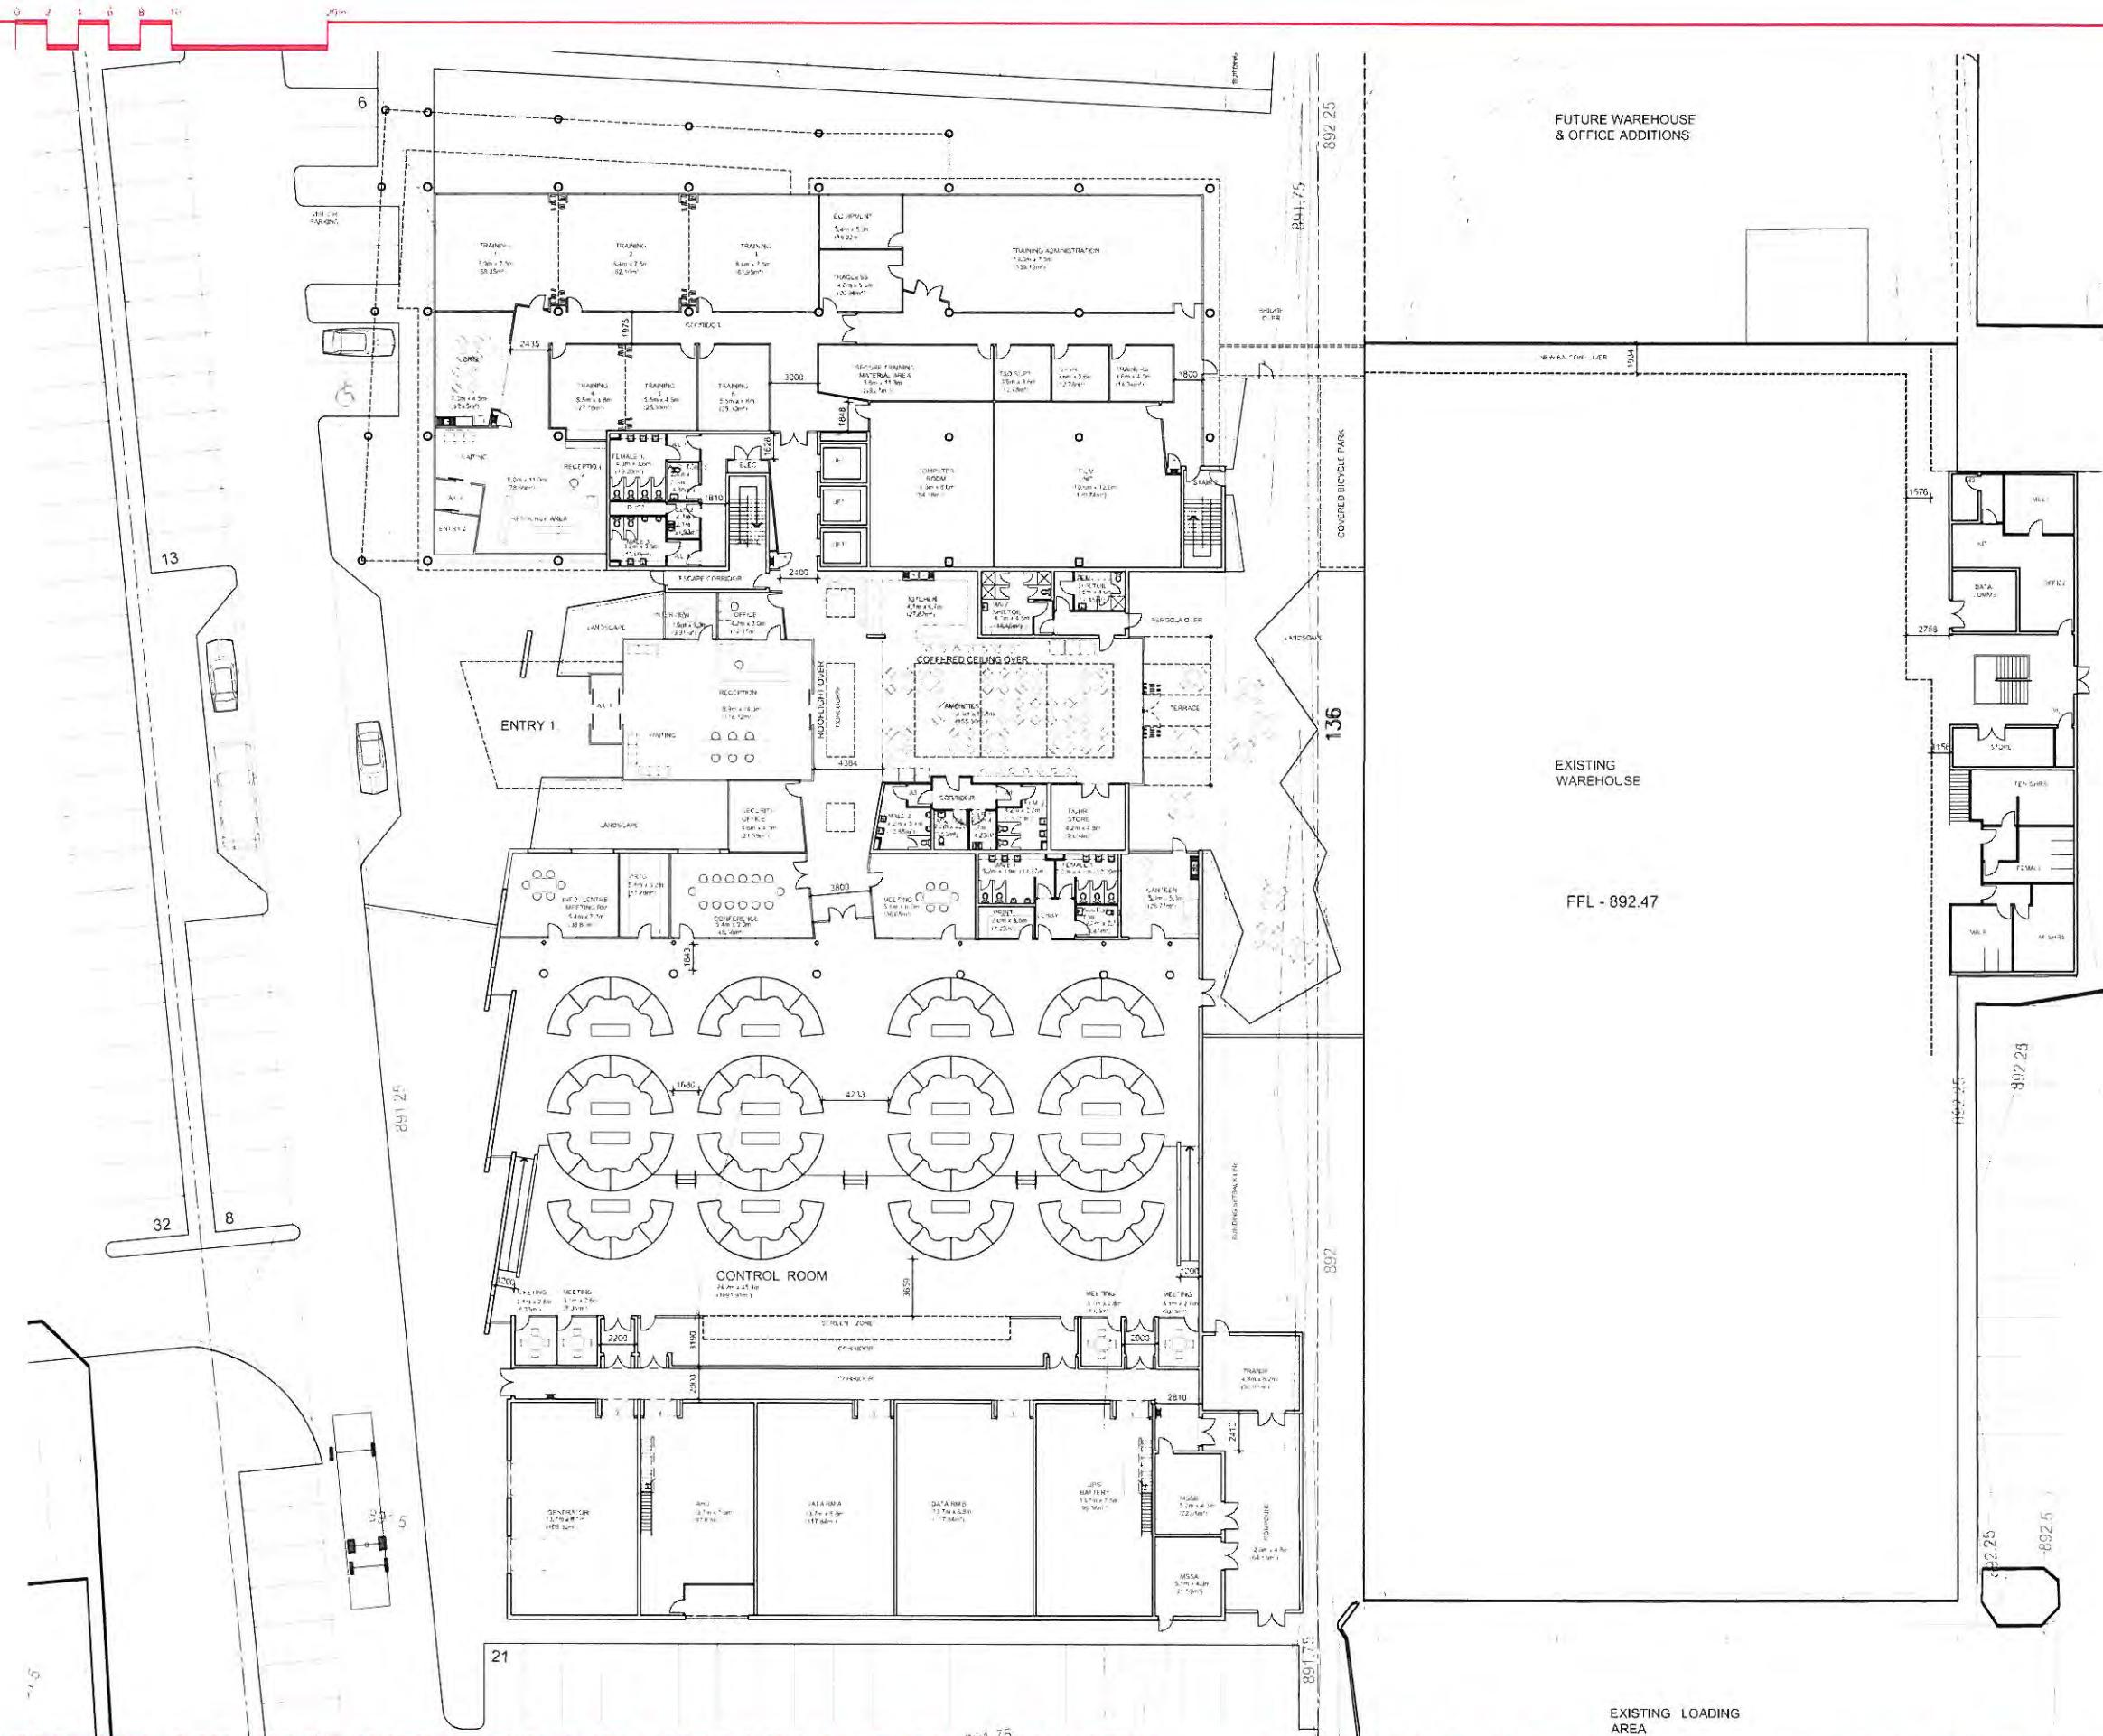

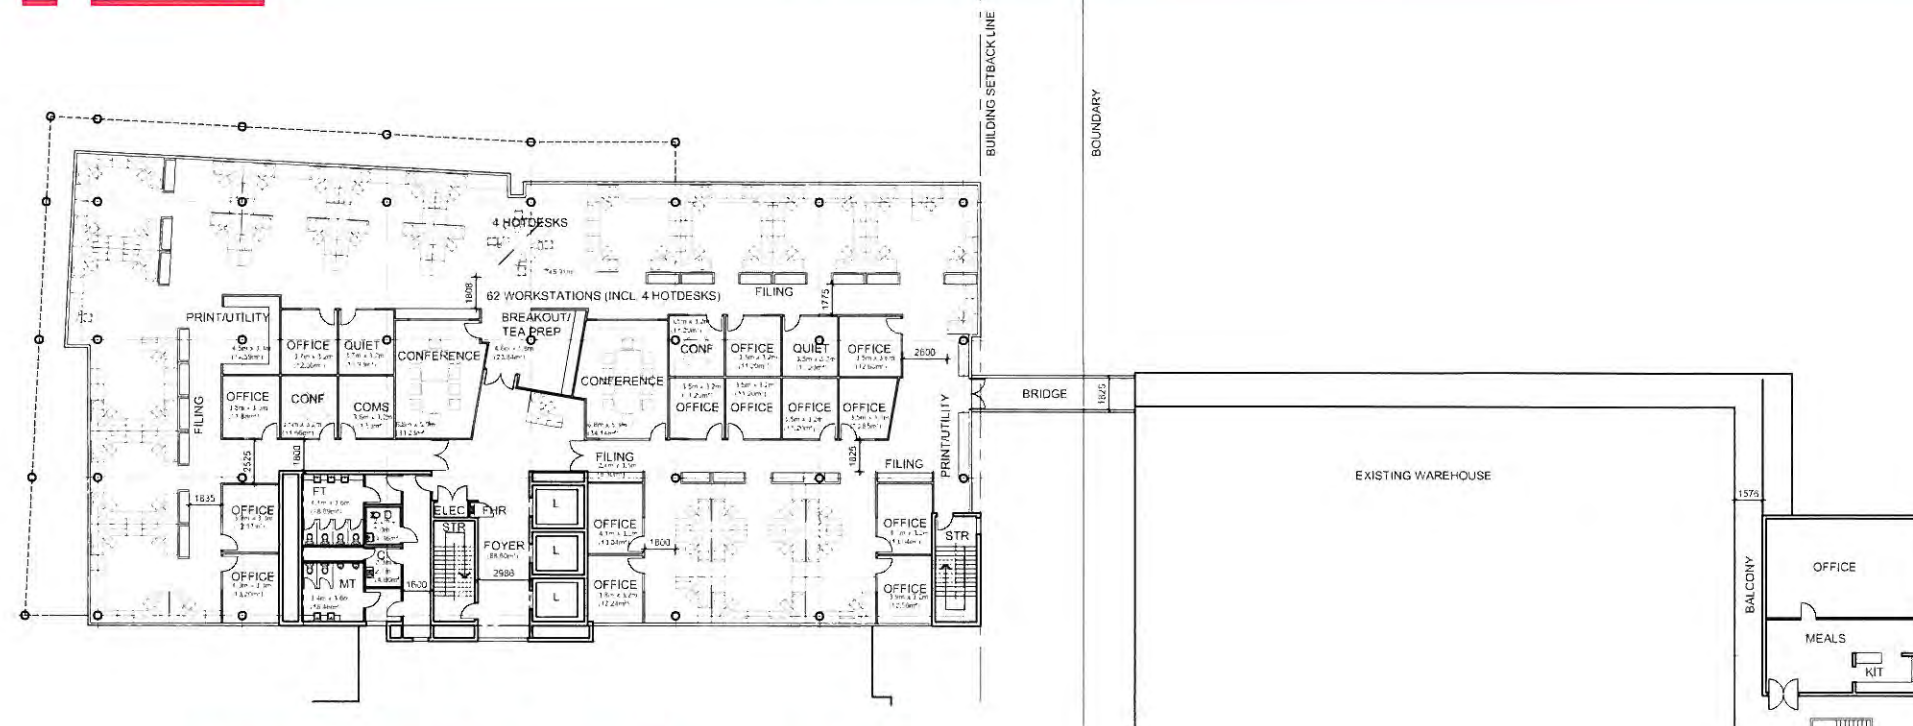


FIRST FLOOR PLAN - OFFICE

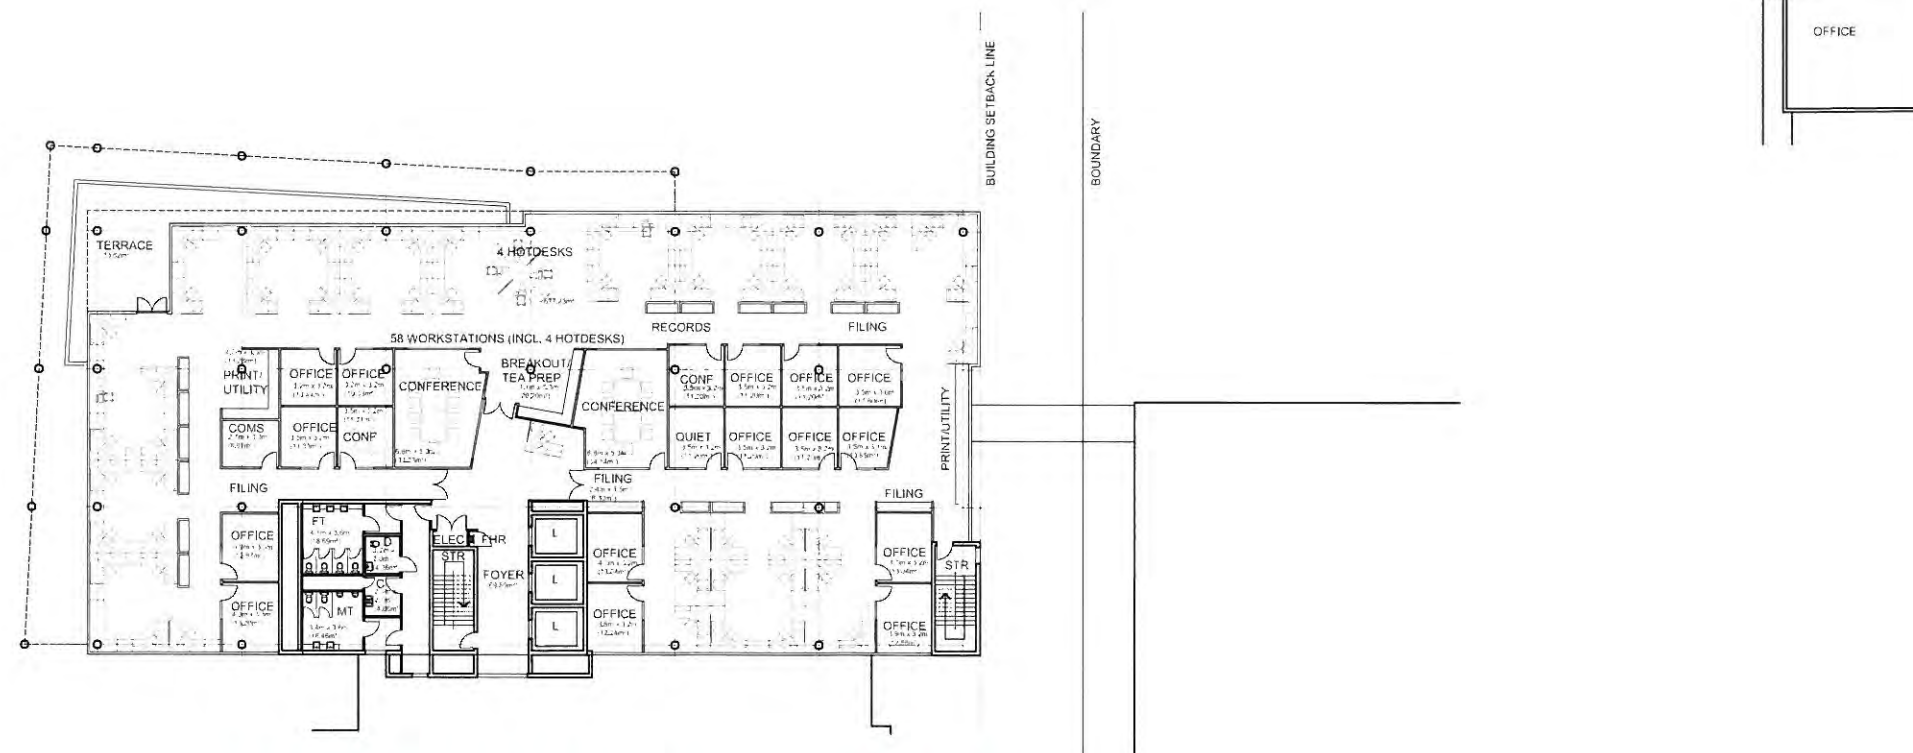

SECOND FLOOR PLAN - OFFICE



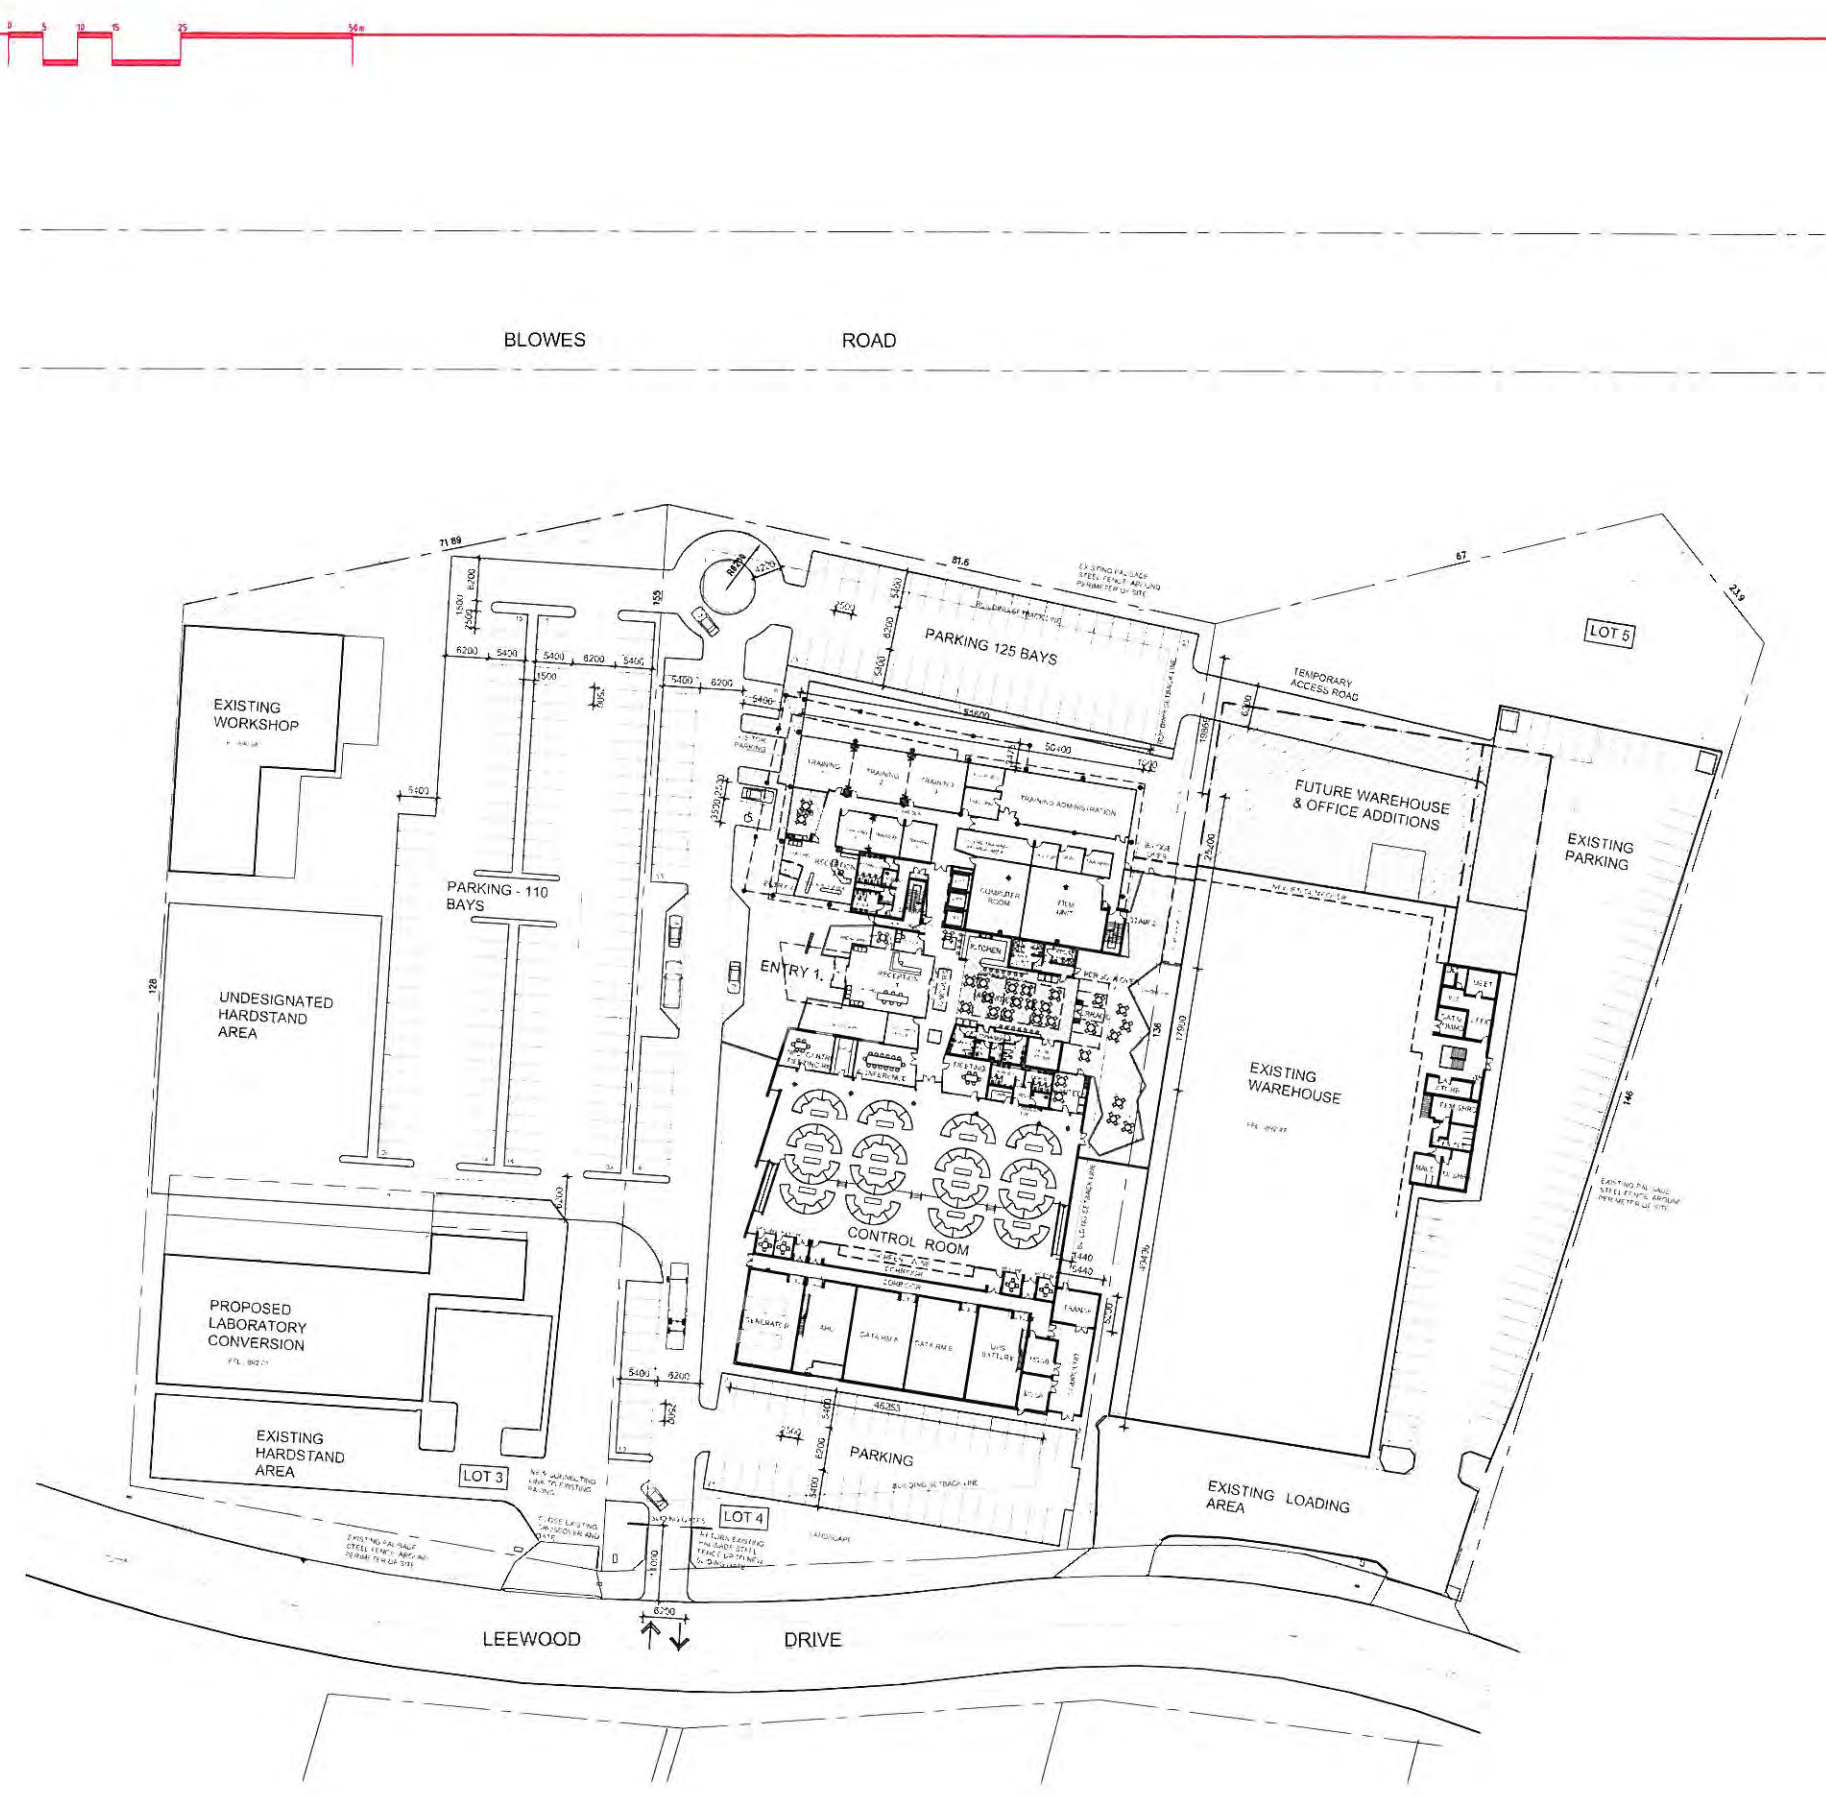



NEWCREST MINING INTEGRATED TECHNOLOGY CENTRE - ORANGE, NSW


peter hunt architect




A100

19TH AUGUST 2010

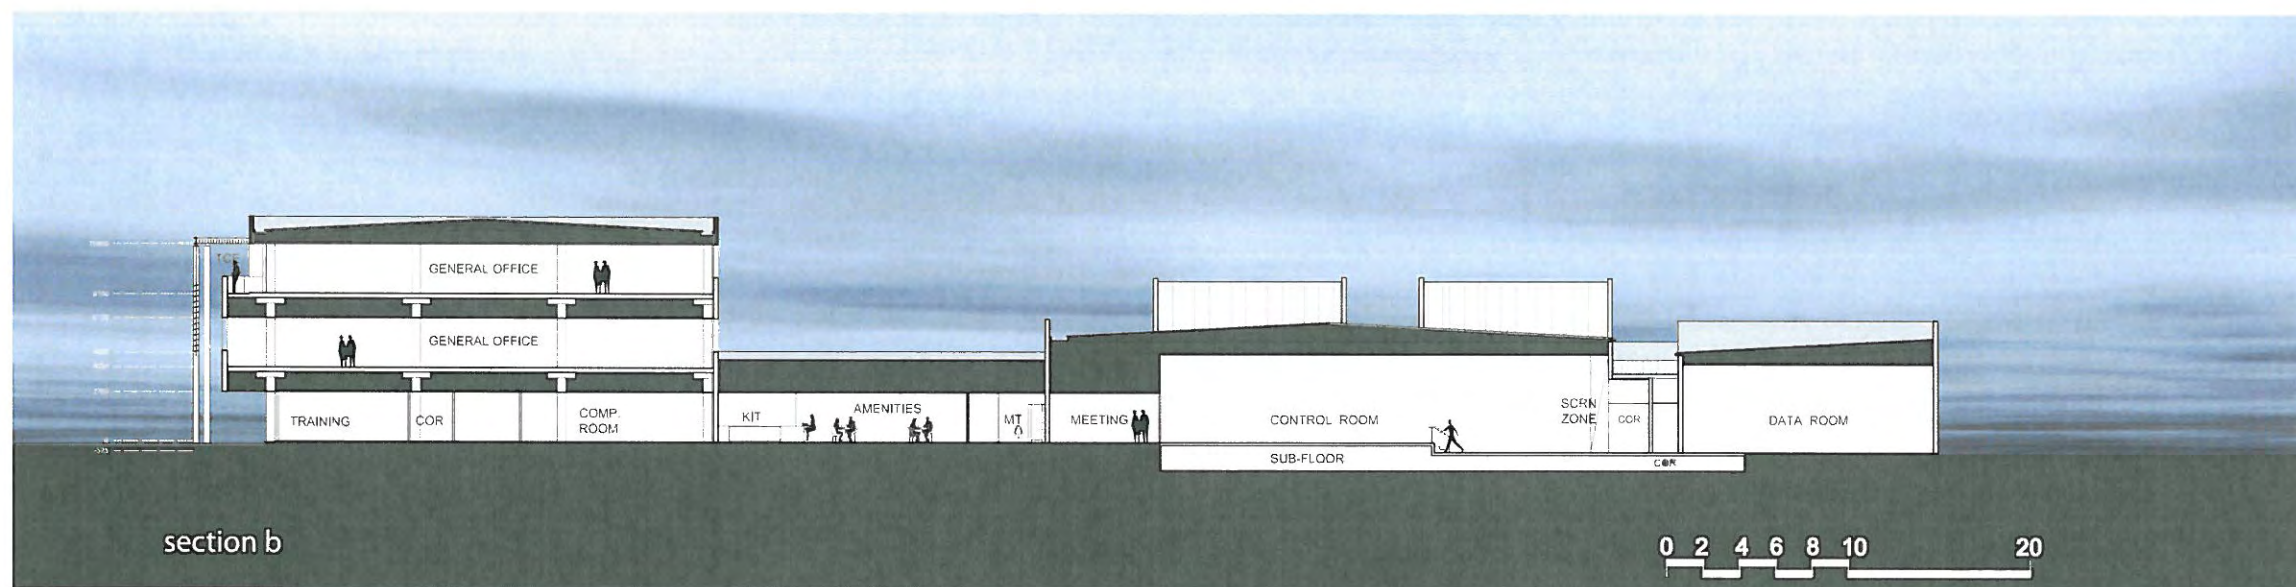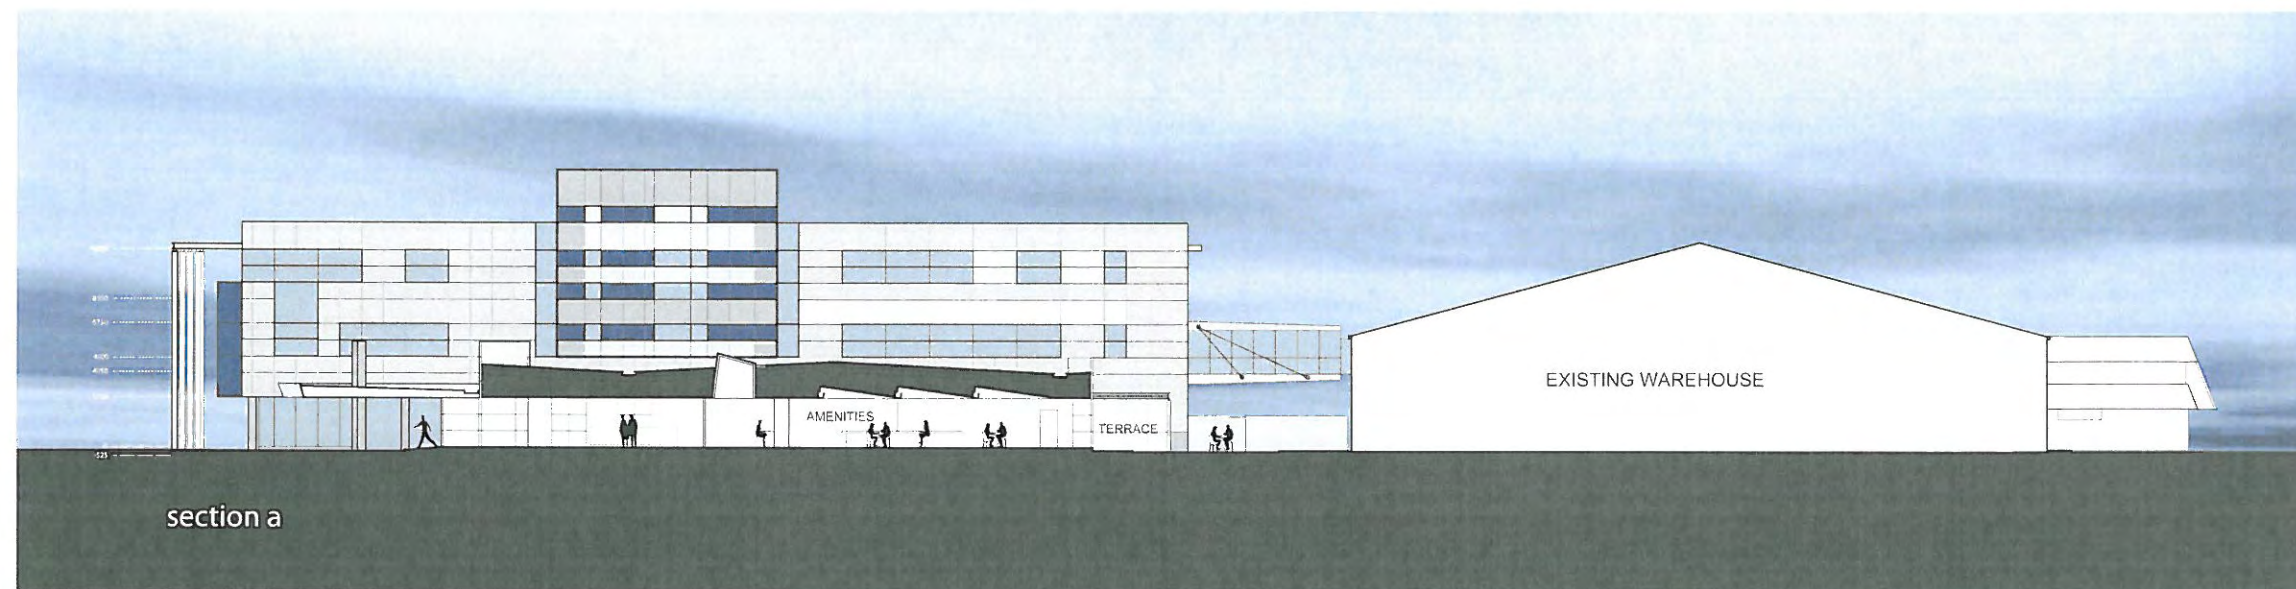


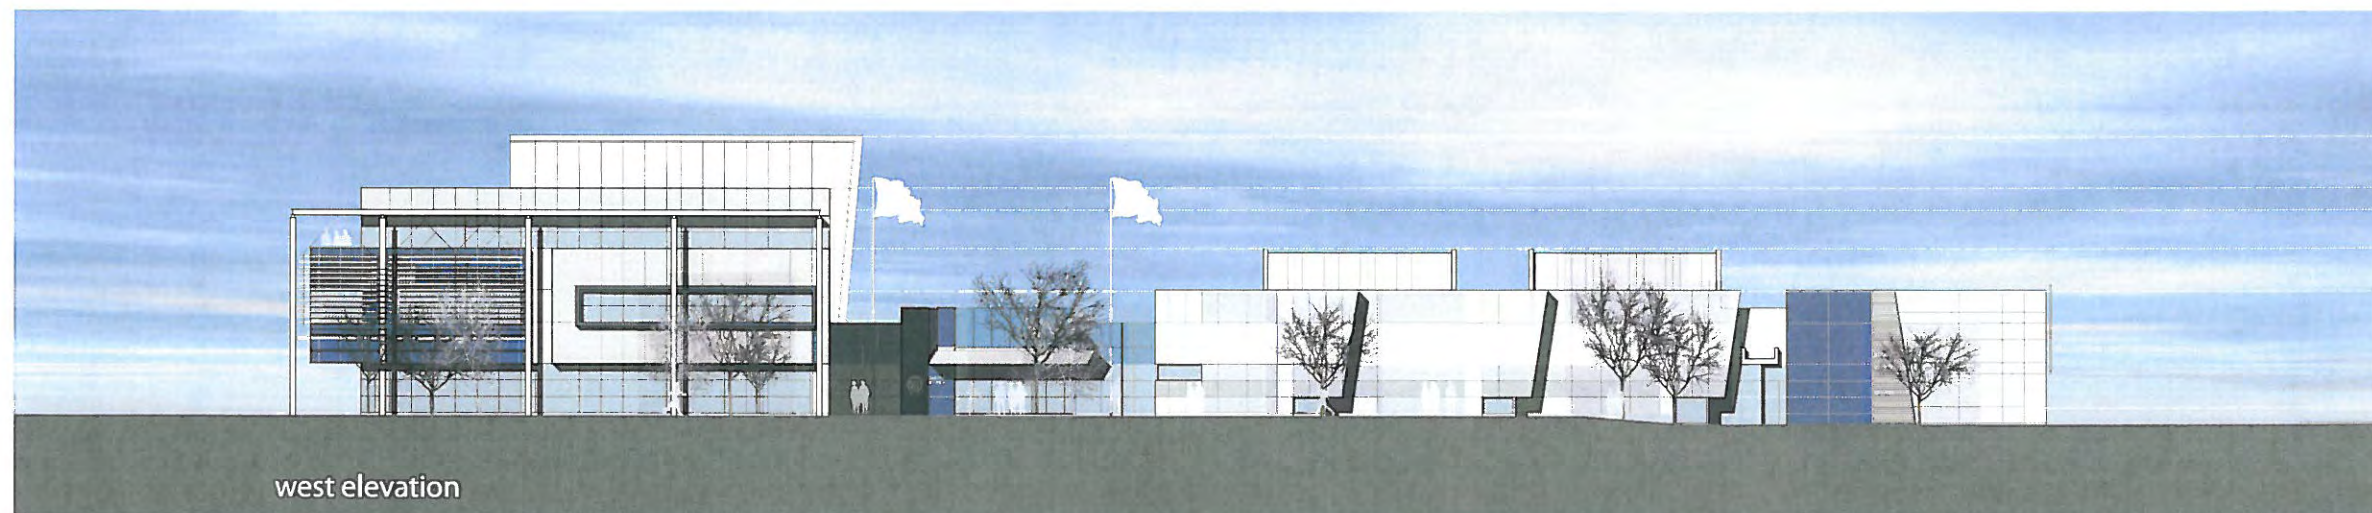


west elevation

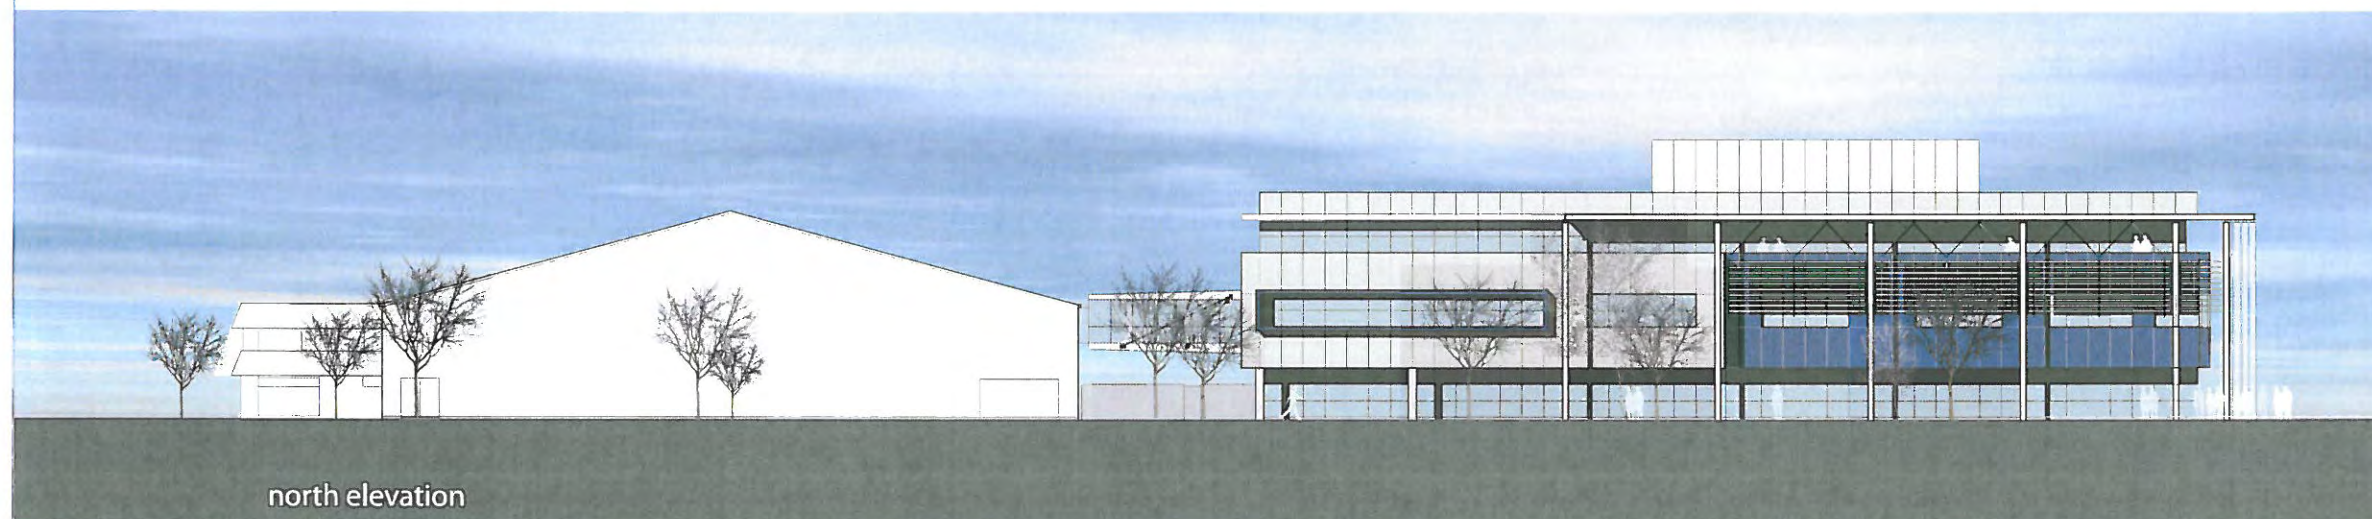

north elevation

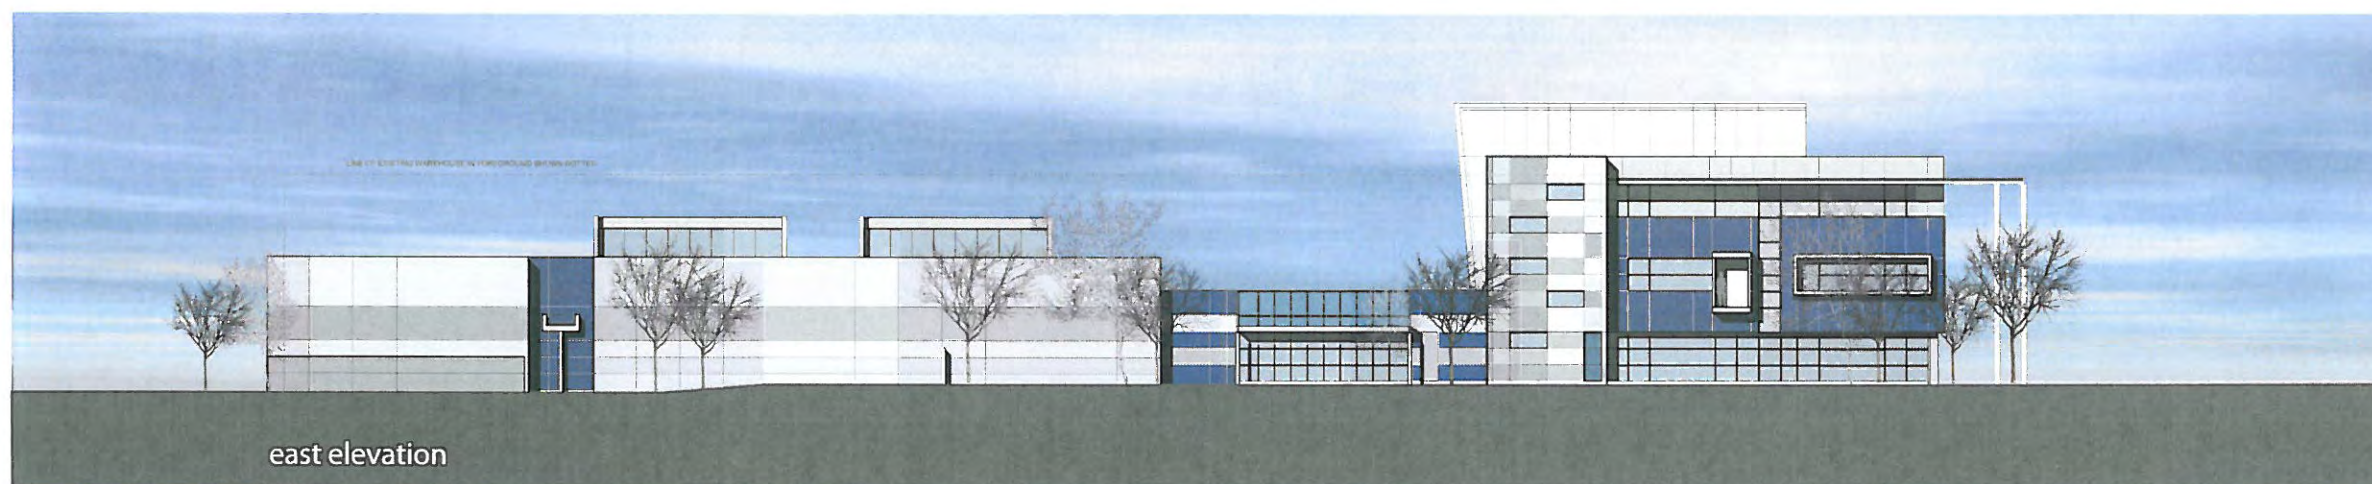


east elevation

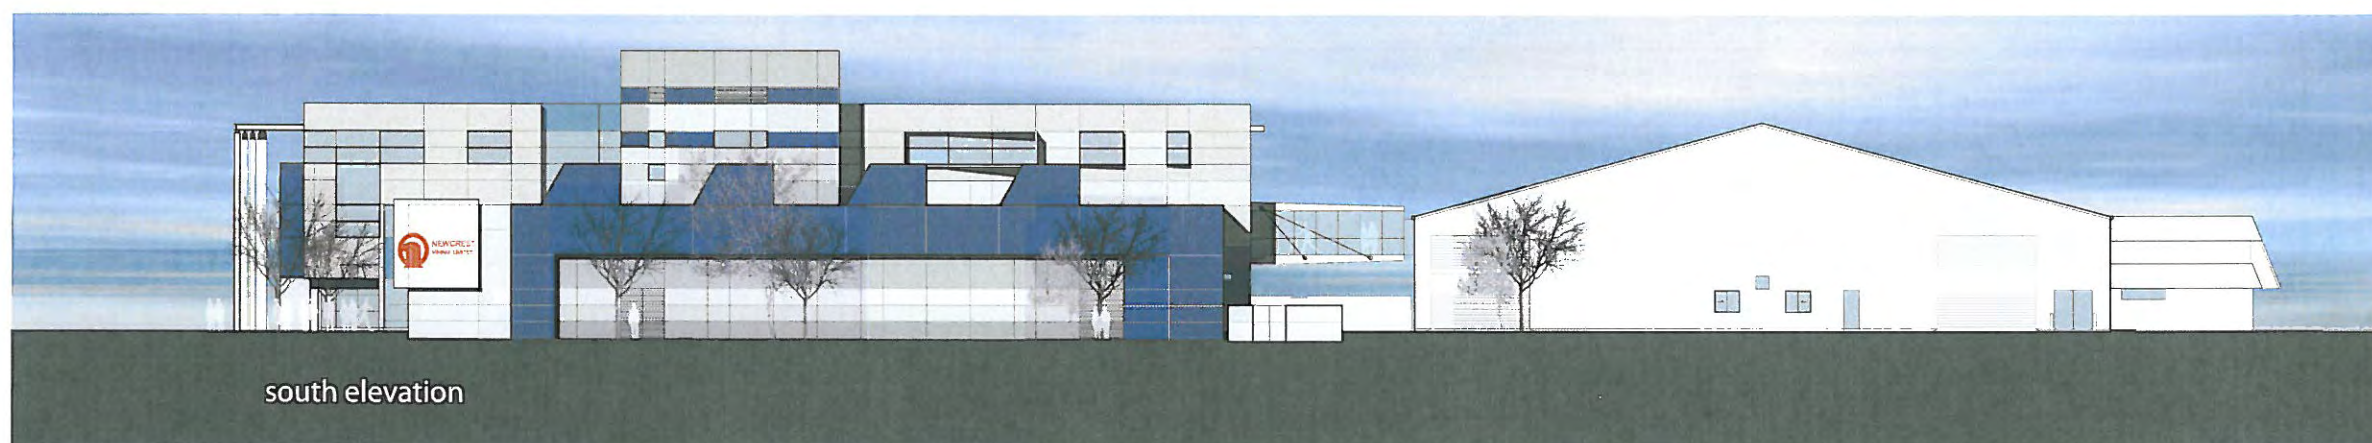

south elevation

0 2 4 6 8 10 20

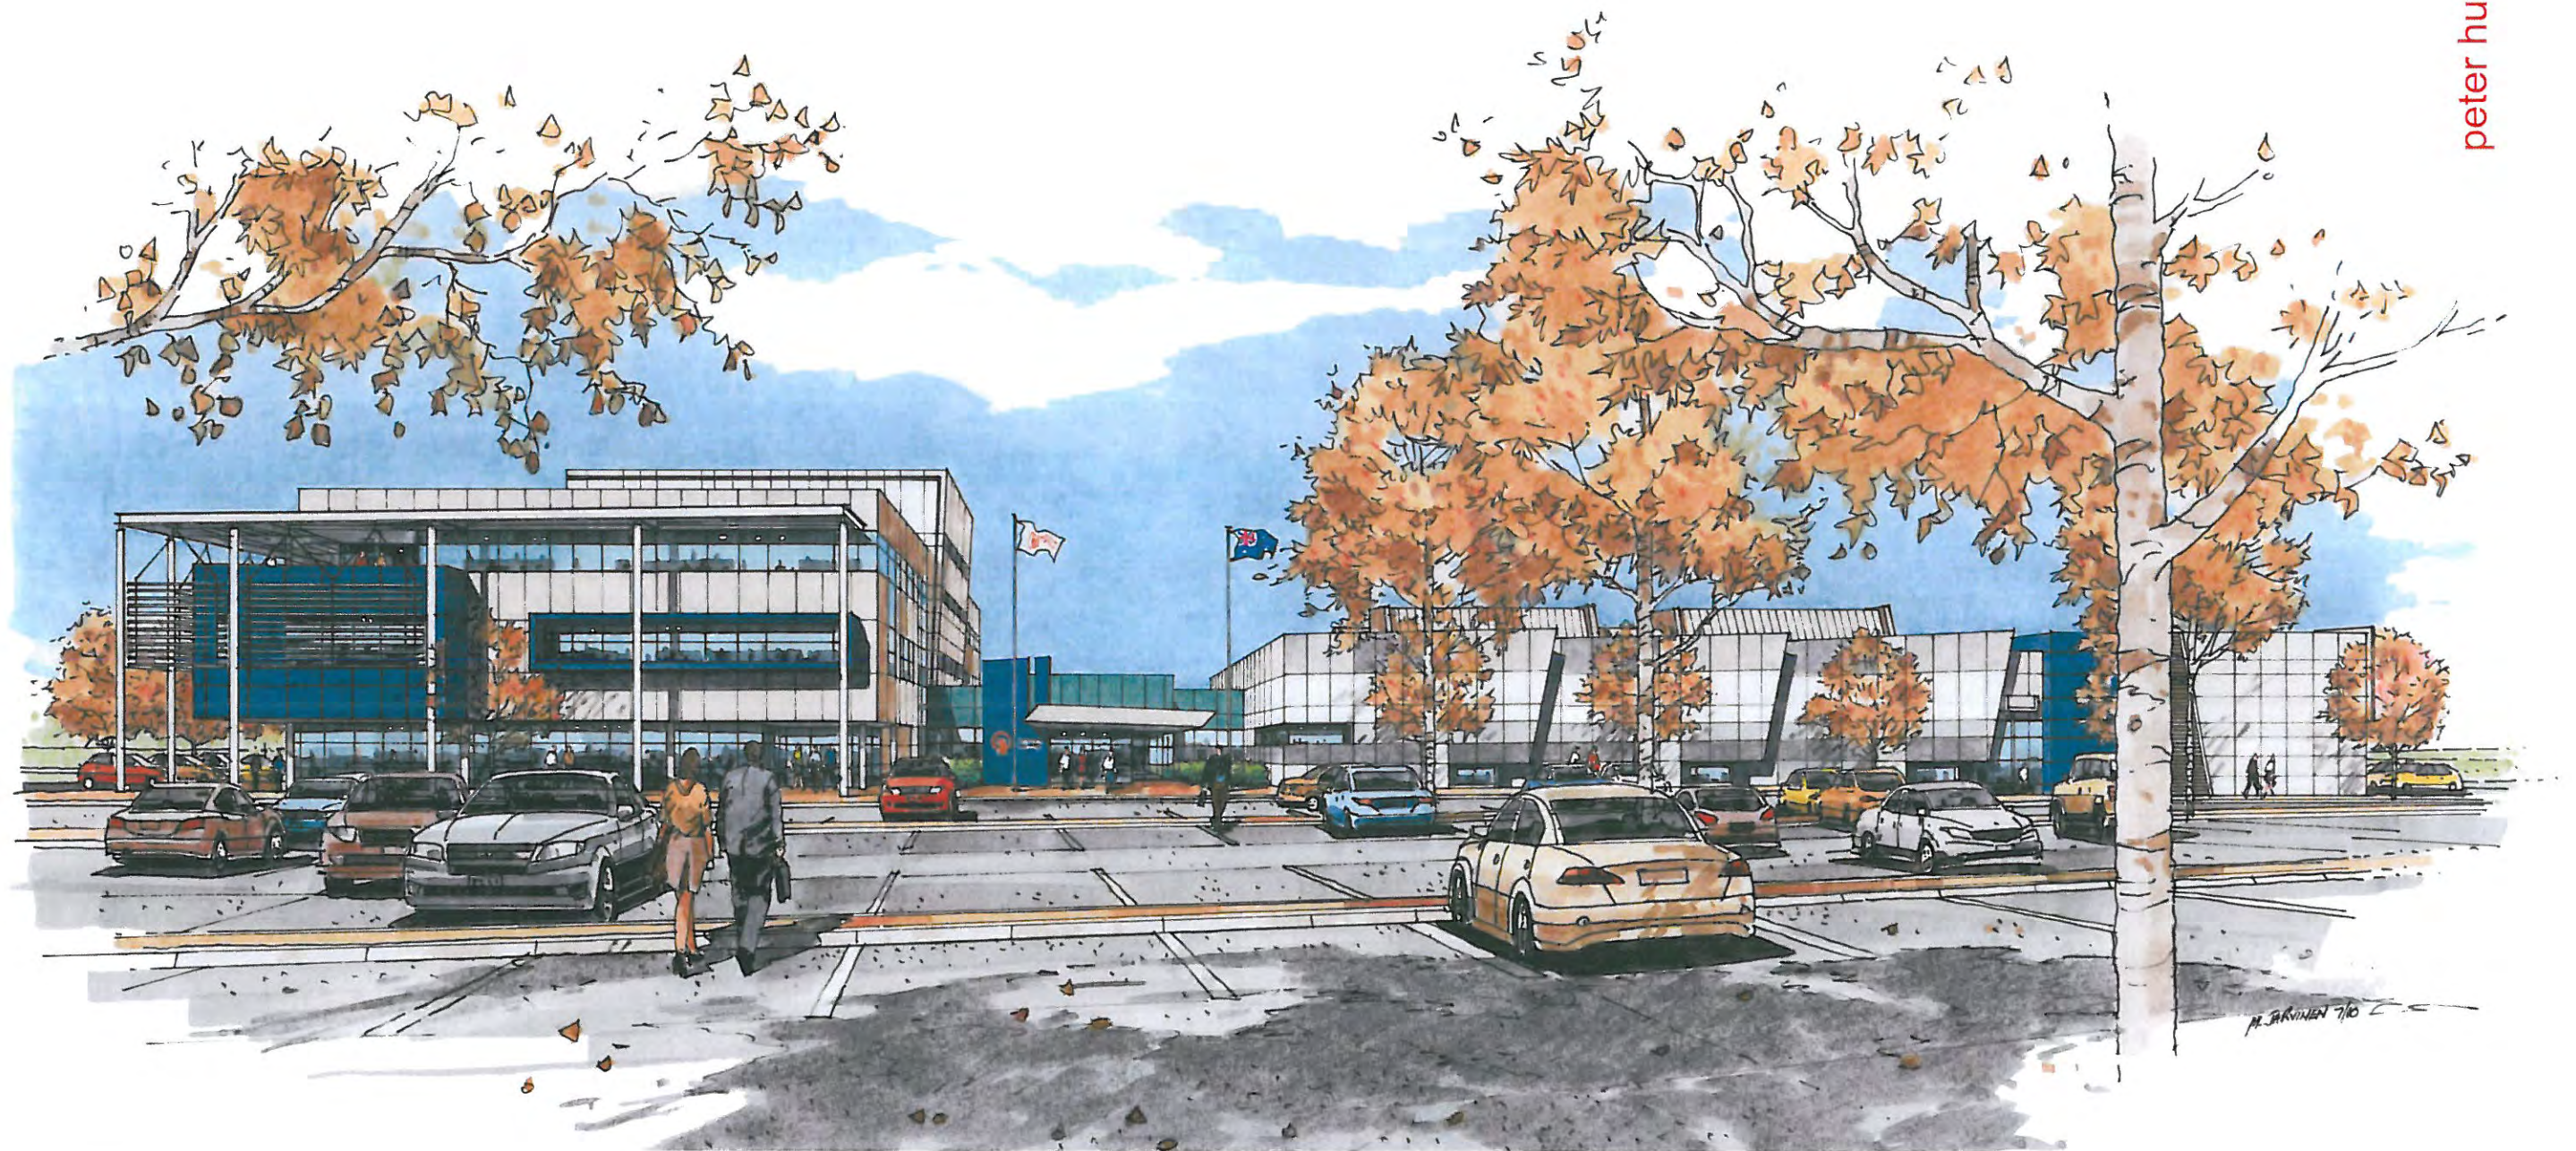

perspective view from west

newcrest mining integrated technology centre

orange, nsw

