




8A
BUCKINGHAM
ROAD
Lot 2 DP 414101

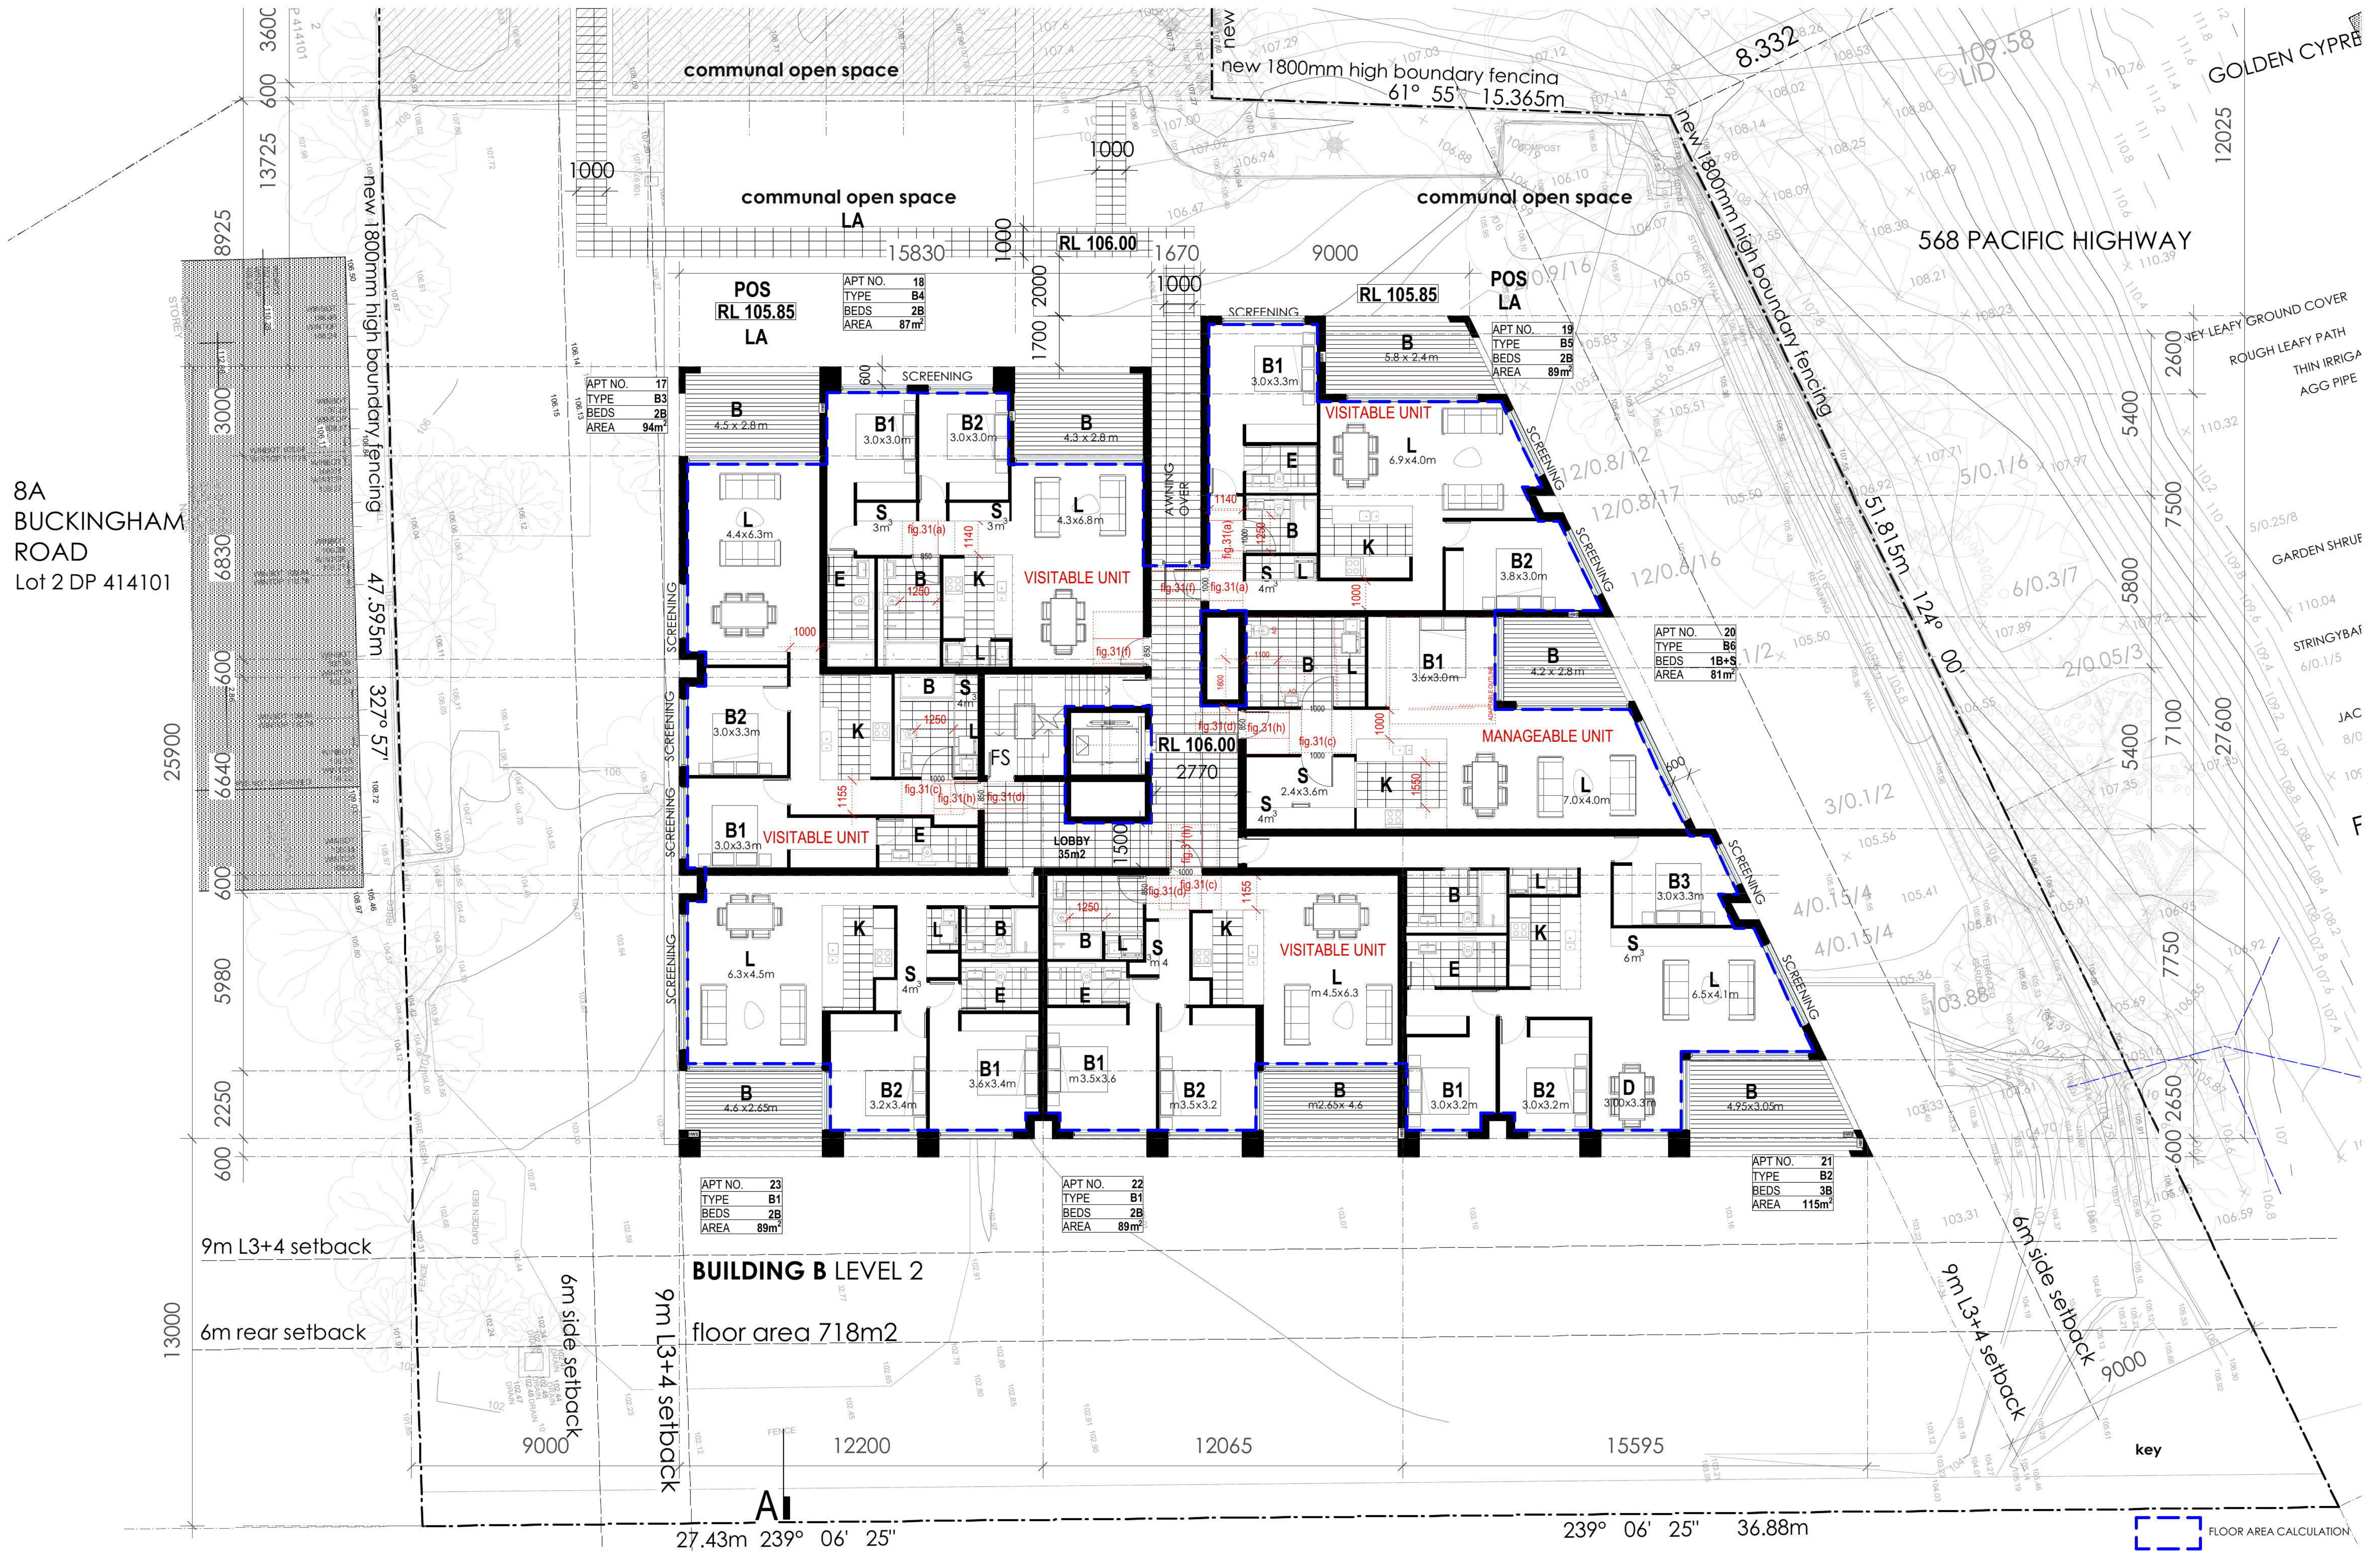

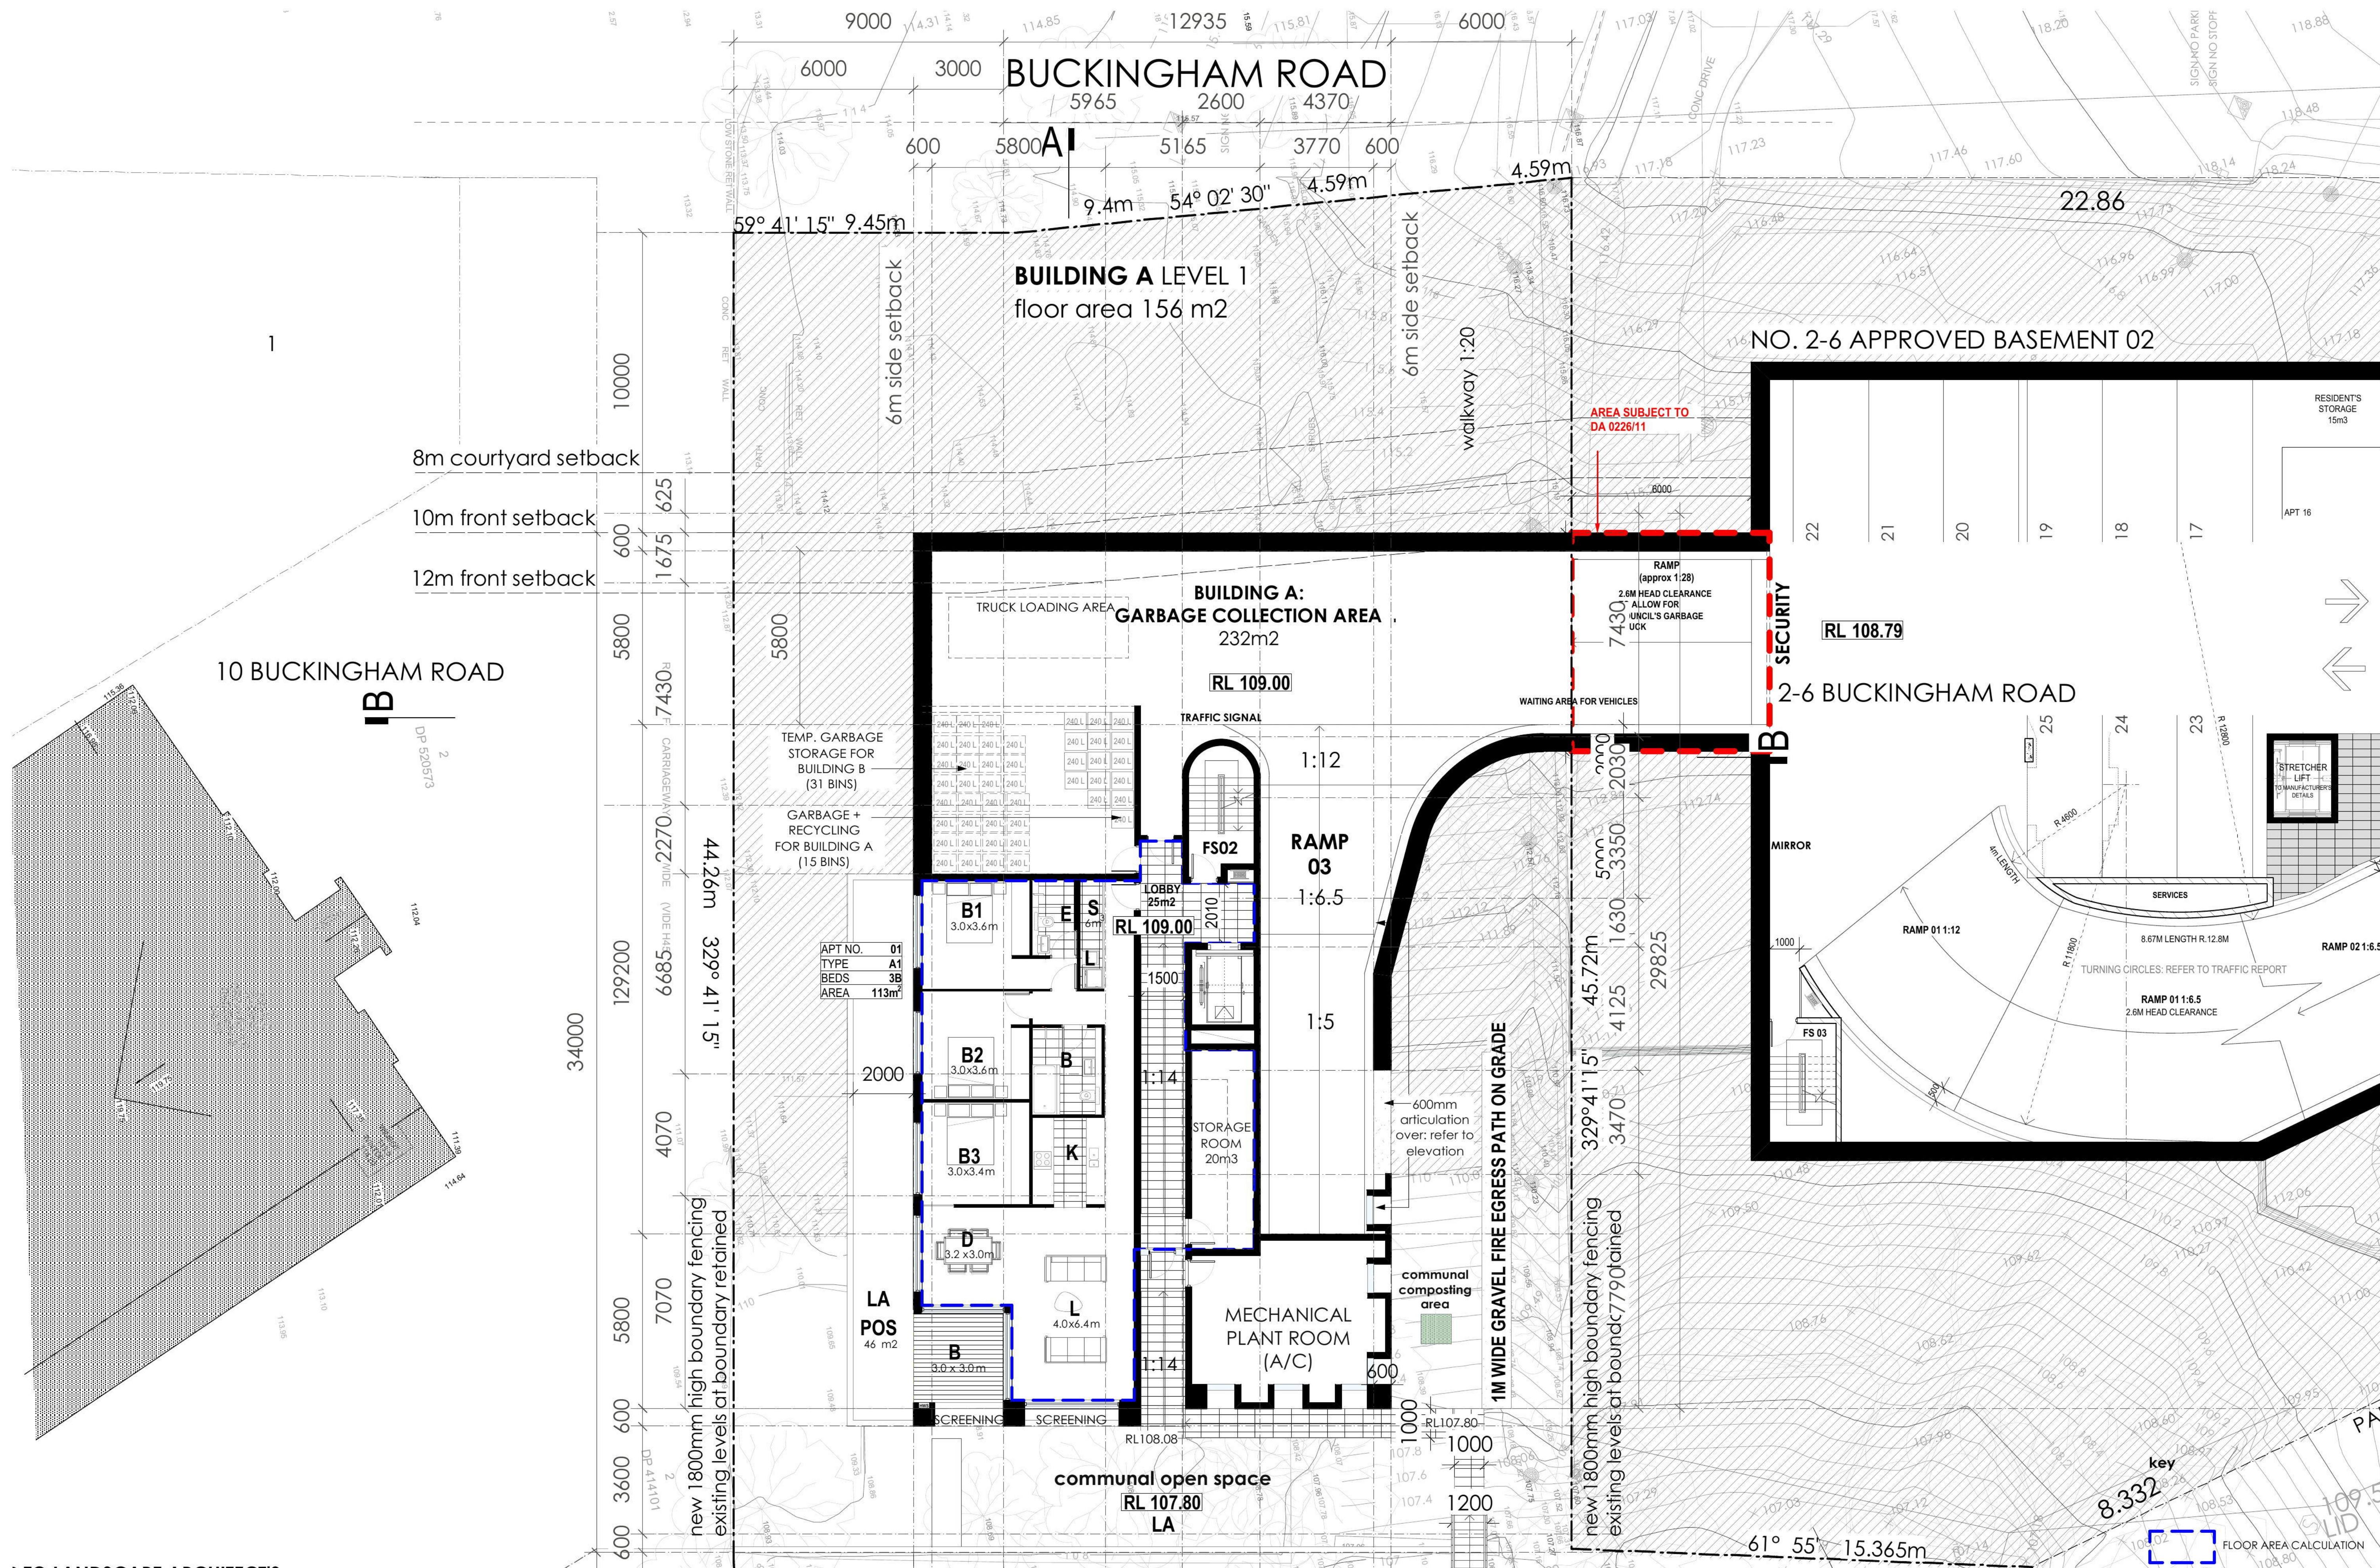

8A
BUCKINGHAM
ROAD
Lot 2 DP 414101

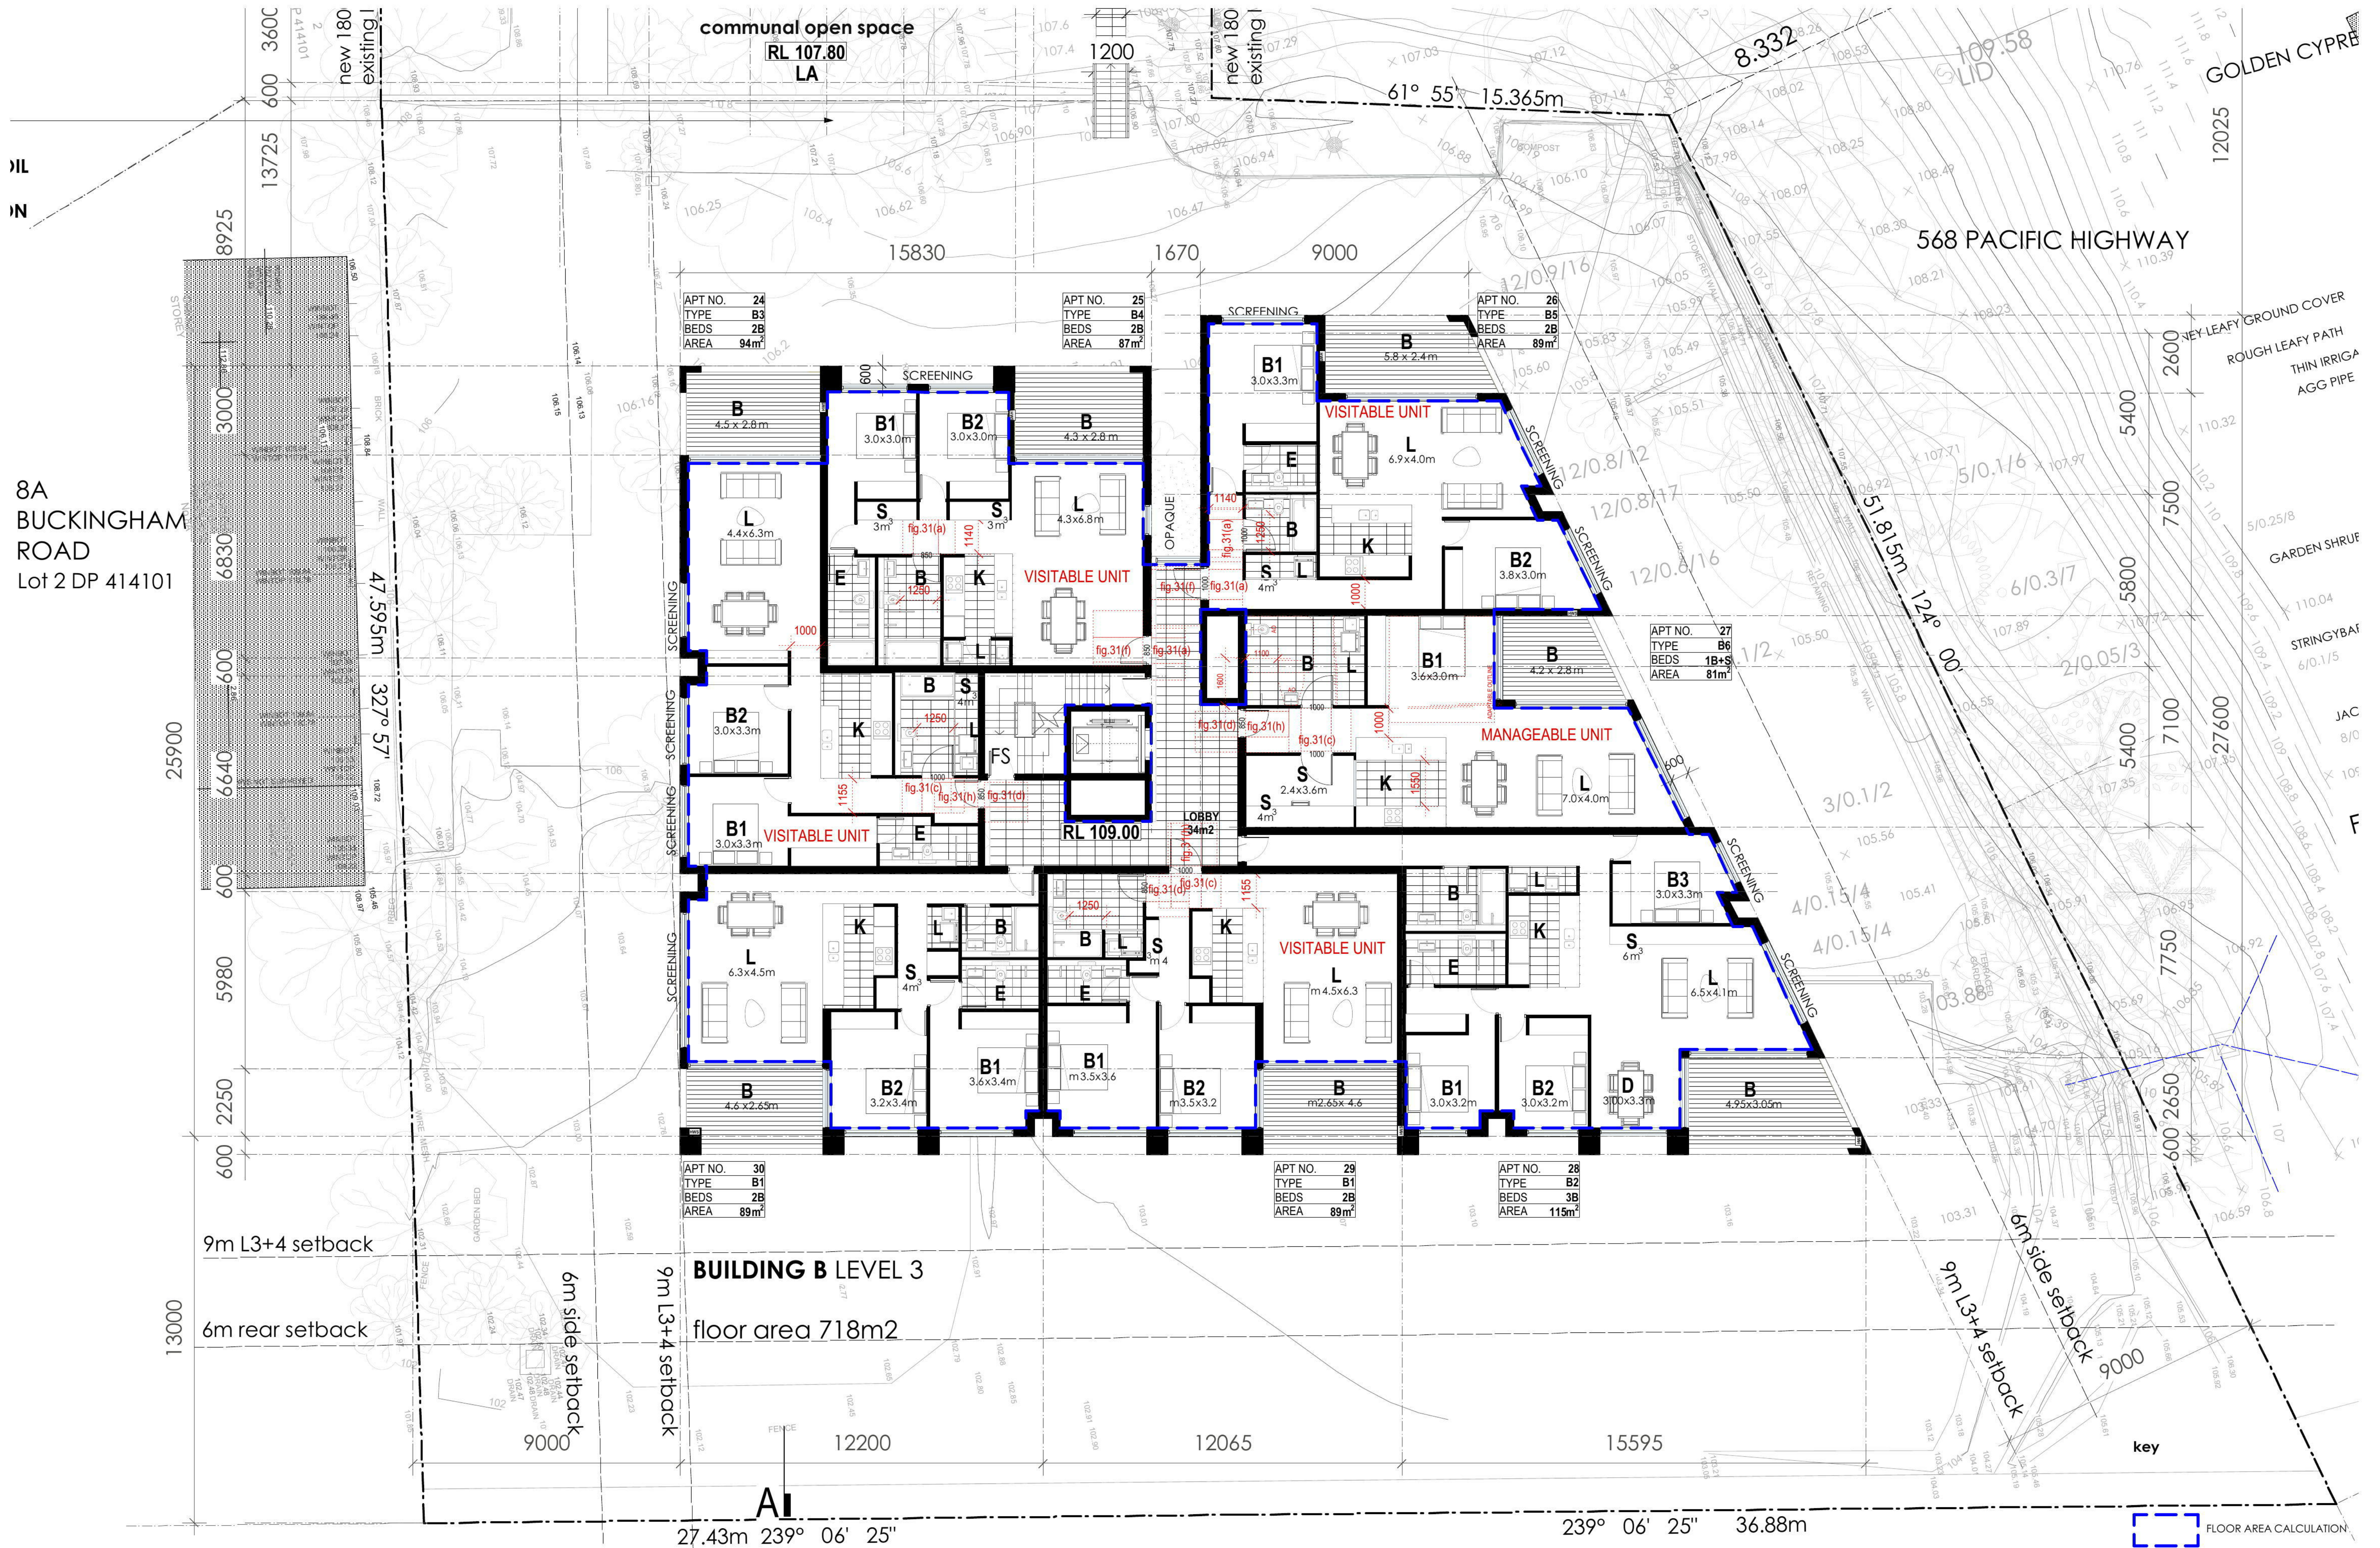

aleksandar design group pty ltd

architecture urban planning interiors
suite 202, level 02, 127 york street, sydney nsw 2000
p 02 9261 8180 f 02 9261 8086 e aj@aleksandardesigngroup.com.au
www.aleksandardesigngroup.com.au

FOR DA SUBMISSION ONLY
© copyright aleksandar design group pty ltd



key:

LA REFER TO LANDSCAPE ARCHITECTS
DOCUMENTATION FOR ALL COMMUNAL +
PRIVATE OPEN SPACES, INCLUDING DEEP SOIL
POS AREA CALCULATIONS + RETAINING WALLS.
REFER TO CIVIL ENGINEER'S DOCUMENTATION
FOR ALL STORMWATER WORKS

project:

6A + 8 Buckingham Road, Killara
Lots 1, 3 + 4 DP 414101

project no:

0856

title:
drawing no:
date:
scale:

building B level 03
DA09 issue B
17 June 2011
1:100 @ A1

10 BUCKINGHAM ROAD

8m courtyard setback

10m front setback

12m front setback

600

M ROAD

DP 520573

112.04

g
ey n
desi
om c

architecture urban planning interiors
suite 202, level 02, 127 york street, sydney nsw 2000
p 02 9261 8180 f 02 9261 8086 e qj@aleksandar.designgroup.com.au
www.aleksandar.designgroup.com.au


A diagram of a circle with a radius labeled TN .

LA REFER TO LANDSCAPE ARCHITECT'S
POS DOCUMENTATION FOR ALL COMMUNAL +
PRIVATE OPEN SPACES, INCLUDING DEEP SOIL
AREA CALCULATIONS + RETAINING WALLS.
REFER TO CIVIL ENGINEER'S DOCUMENTATION
FOR ALL STORMWATER WORKS


6A + 8 Buckingham Road, Killara
Lots 1, 3 + 4 DP 414101

0856

building A level 02
DA10 issue **B**
17 June 2011
1:100 @ A1

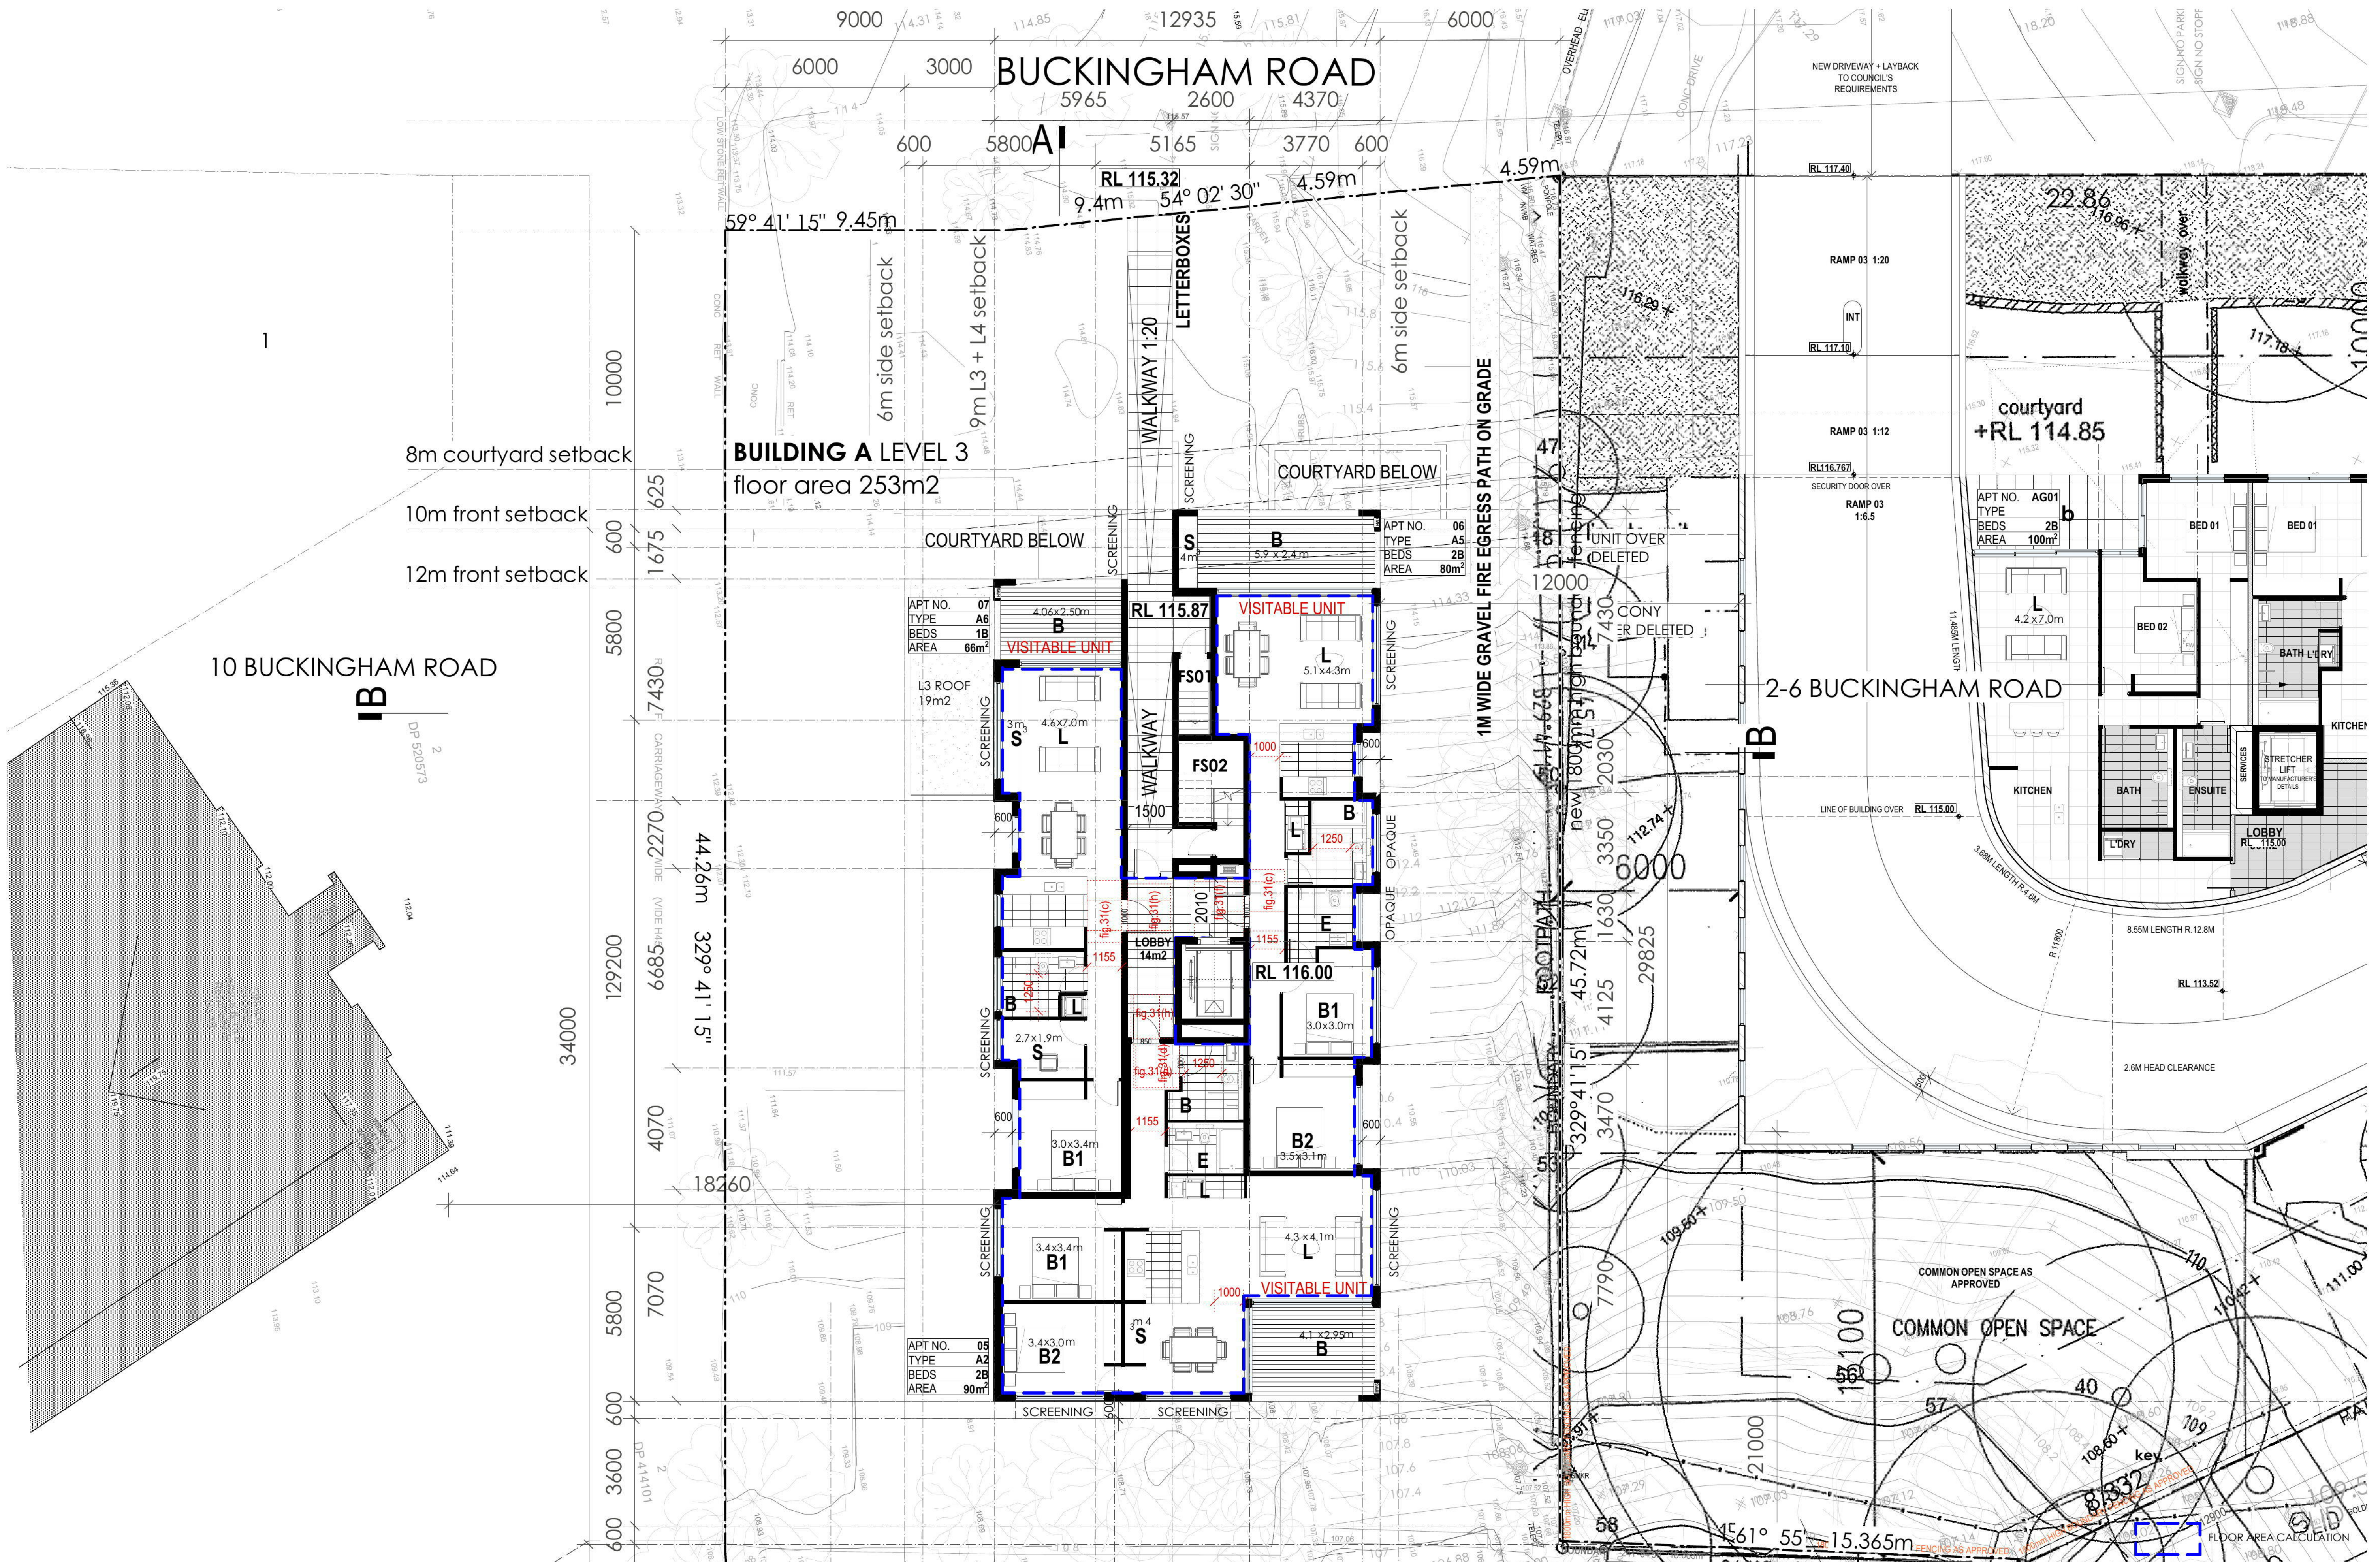


8A
BUCKINGHAM
ROAD
Lot 2 DP 414101

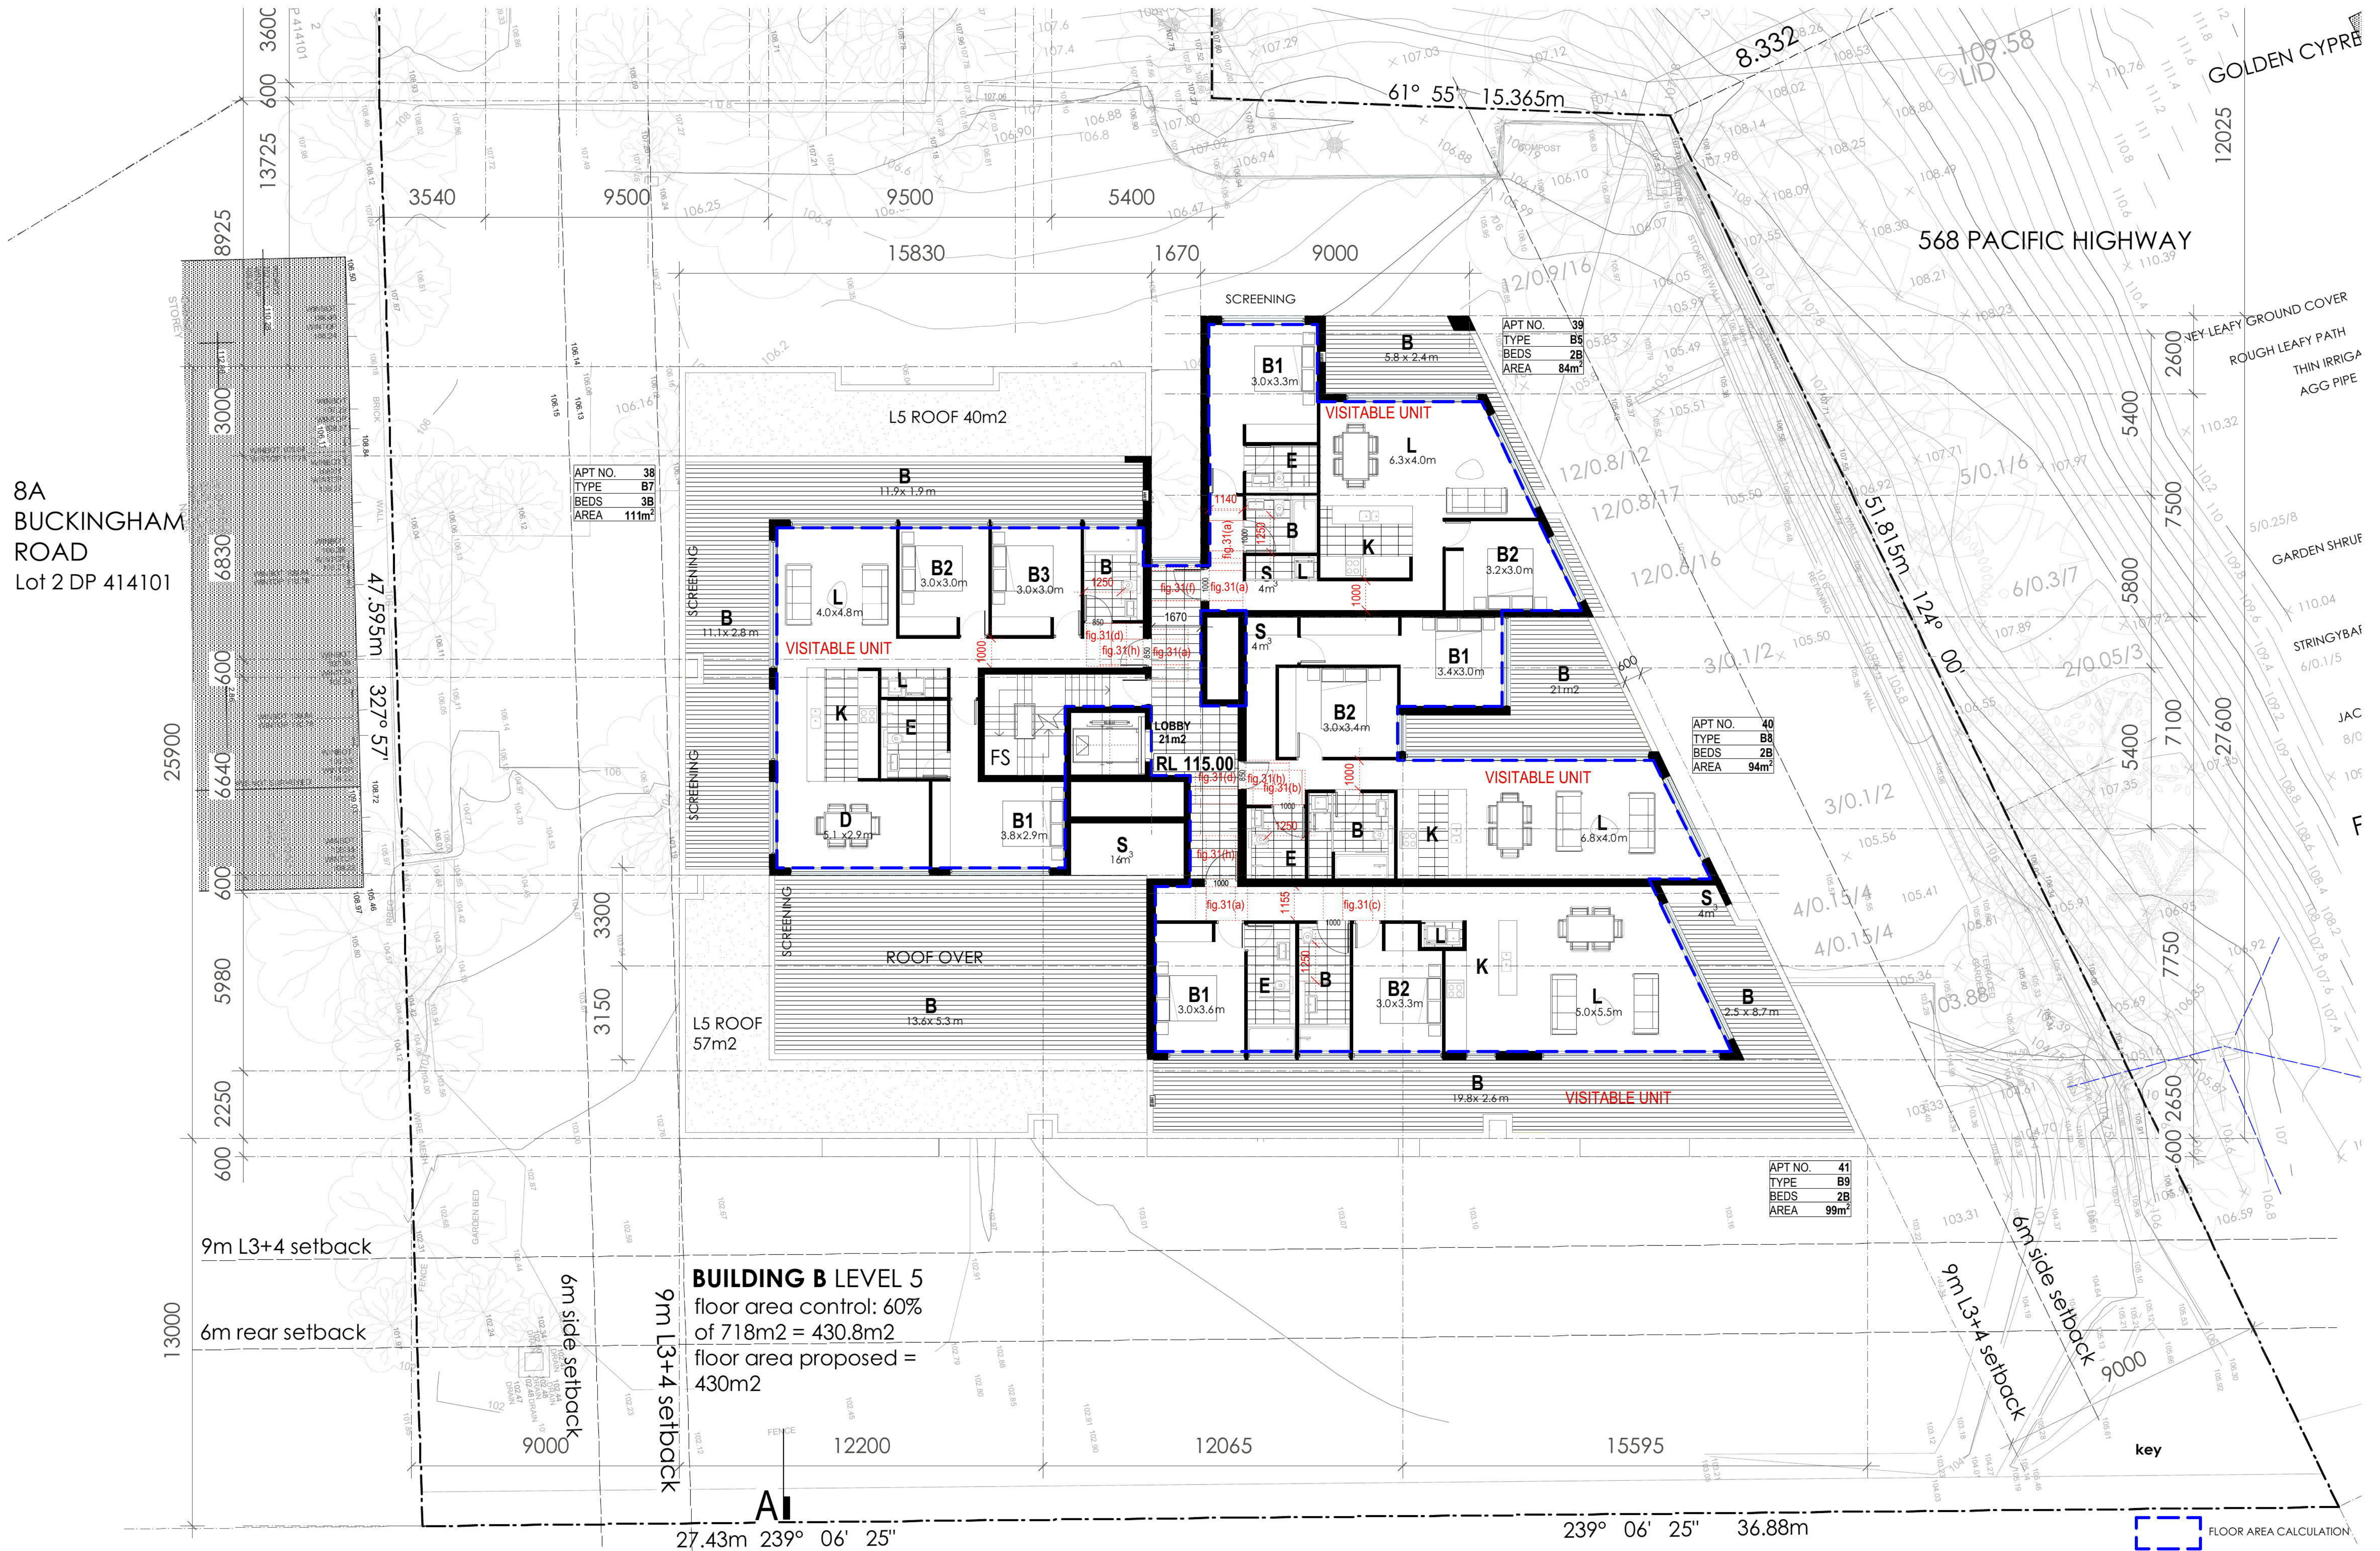

aleksandar design group pty ltd

architecture urban planning interiors
suite 202, level 02, 127 york street, sydney nsw 2000
p 02 9261 8180 f 02 9261 8086 e aj@aleksandardesigngroup.com.au
www.aleksandardesigngroup.com.au

FOR DA SUBMISSION ONLY
© copyright aleksandar design group pty ltd

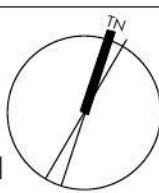

key:

LA REFER TO LANDSCAPE ARCHITECTS
DOCUMENTATION FOR ALL COMMUNAL +
PRIVATE OPEN SPACES, INCLUDING DEEP SOIL
POS AREA CALCULATIONS + RETAINING WALLS.
REFER TO CIVIL ENGINEER'S DOCUMENTATION
FOR ALL STORMWATER WORKS

project:

6A + 8 Buckingham Road, Killara
Lots 1, 3 + 4 DP 414101

project no:

0856

title:
drawing no:
date:
scale:

building B level 05
DA13 issue B
17 June 2011
1:100 @ A1

