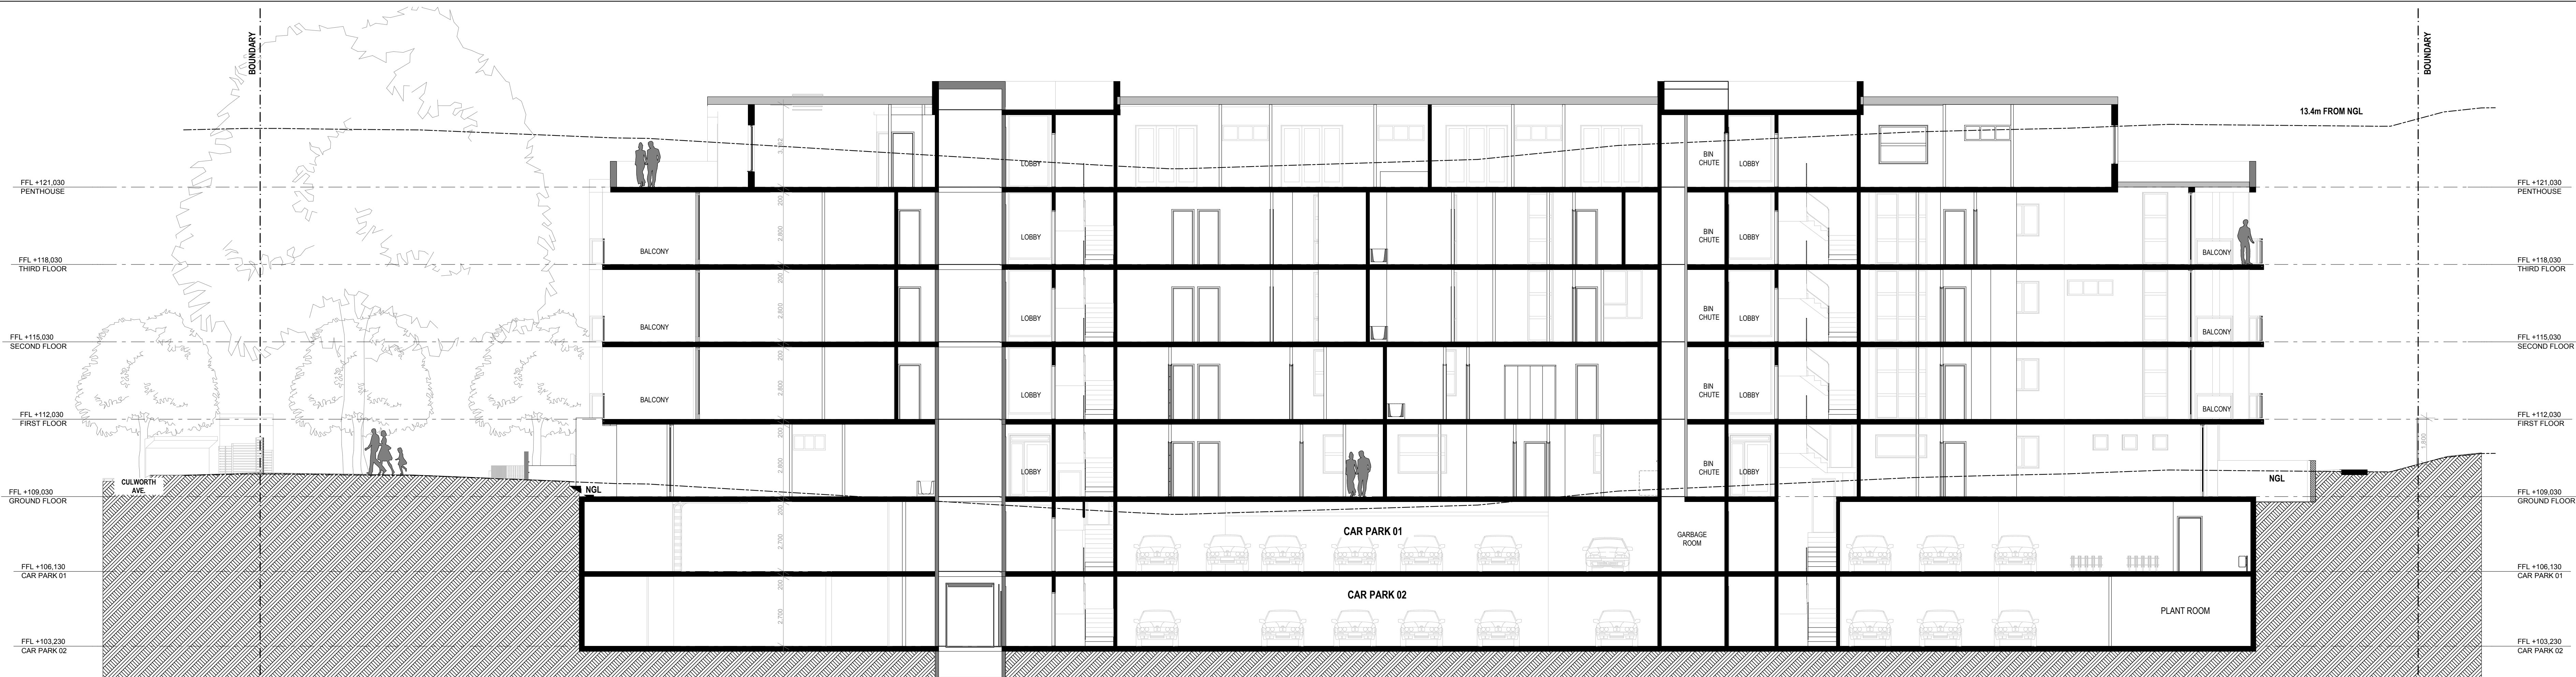
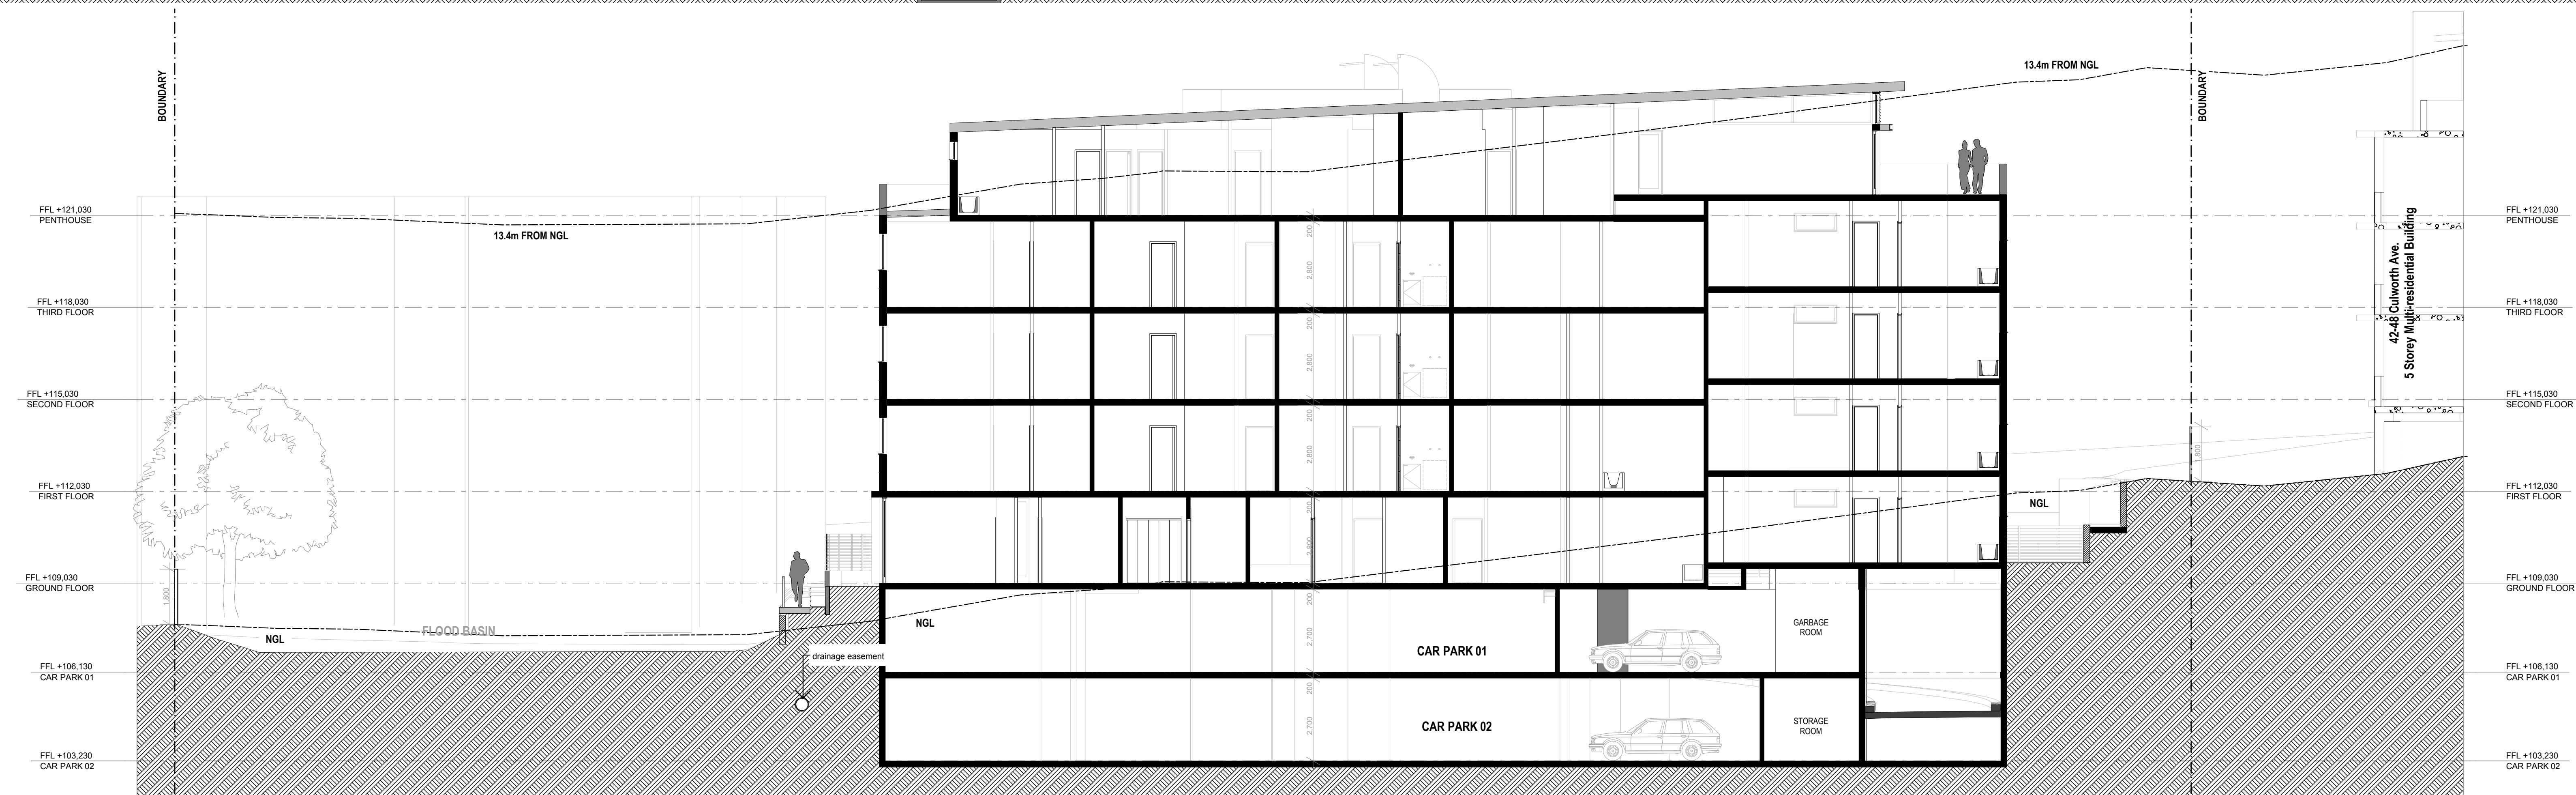



1

Section 1
1:100

2

Section 2
1:100

3

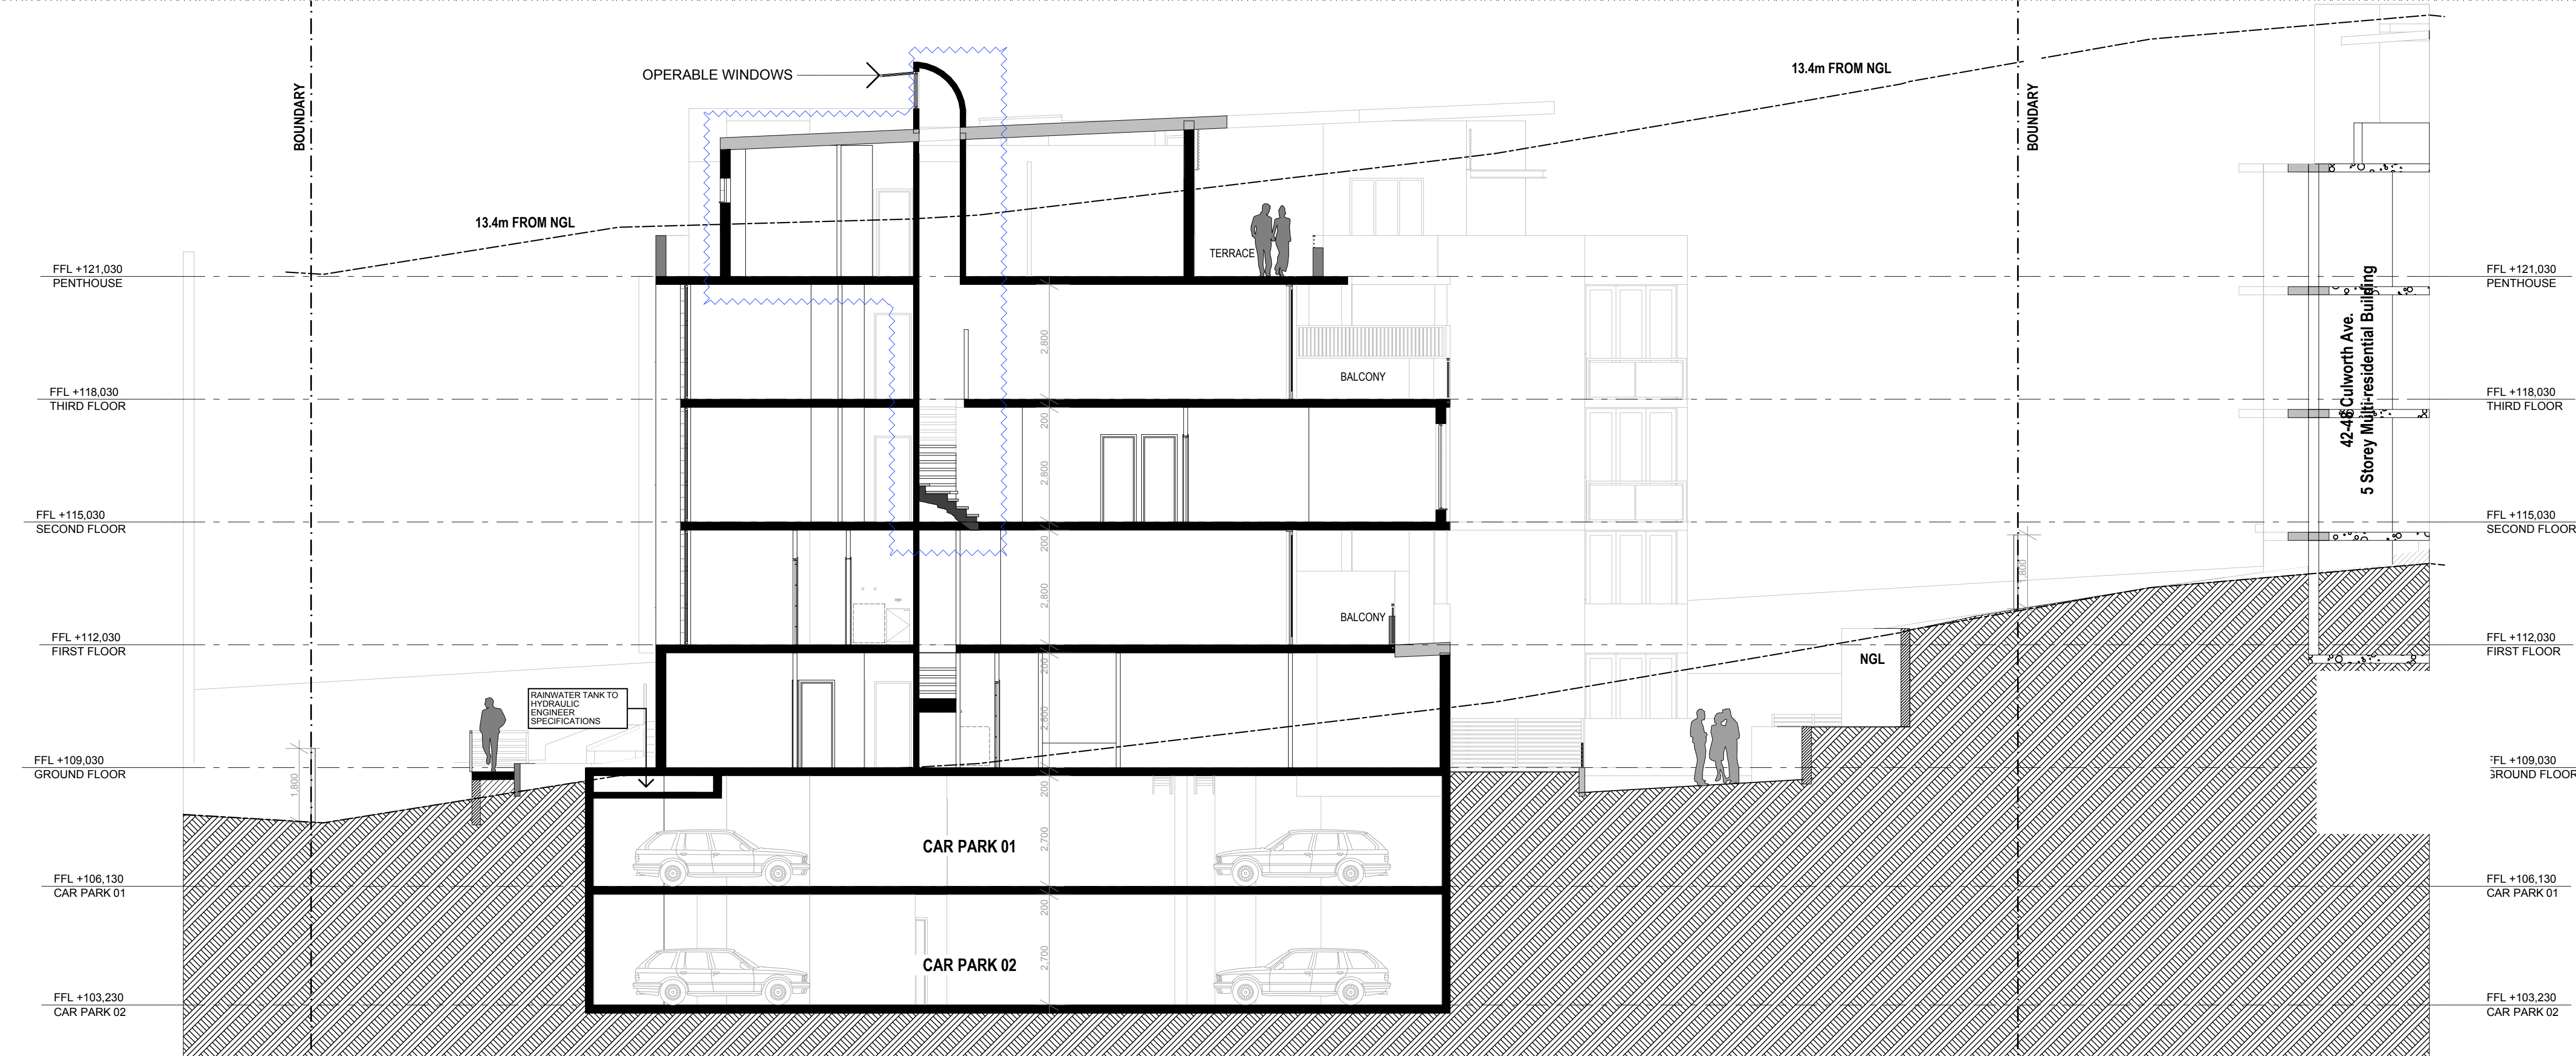
Section 3
1:100

D FOR GENERAL REVIEW 2012.03.14
B FOR GENERAL REVIEW 2011.12.21
A DA AMENDED 2011.09.22
REV DESCRIPTION

MACKENZIE ARCHITECTS
Chartered Architect No.6033
ABN 46 129 502 772
4/3 The Postern
Castlereagh NSW 2046
Phone: (02) 9967 6966
Fax: (02) 9967 5977
www.mackenziearchitects.com.au
info@mackenziearchitects.com.au

Client
THE RALAN GROUP
Residential Building
36-40A Culworth Ave. Killara
NSW 2071

Drawing Title
Section 1, Section 2, Section 3

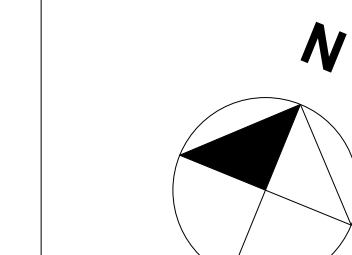

Scale: as noted Date: 11.01.2011


Project No: **09/17** Drawing No: **SK-09 [D]**

Drawn: D.M. Checked By: D.M.

Copyright
Mackenzie Architects is the owner of the copyright in this drawing. No part of this drawing may be reproduced without the written consent of Mackenzie Architects.

Copyright Mackenzie Architects. All rights reserved.

MACKENZIE ARCHITECTS

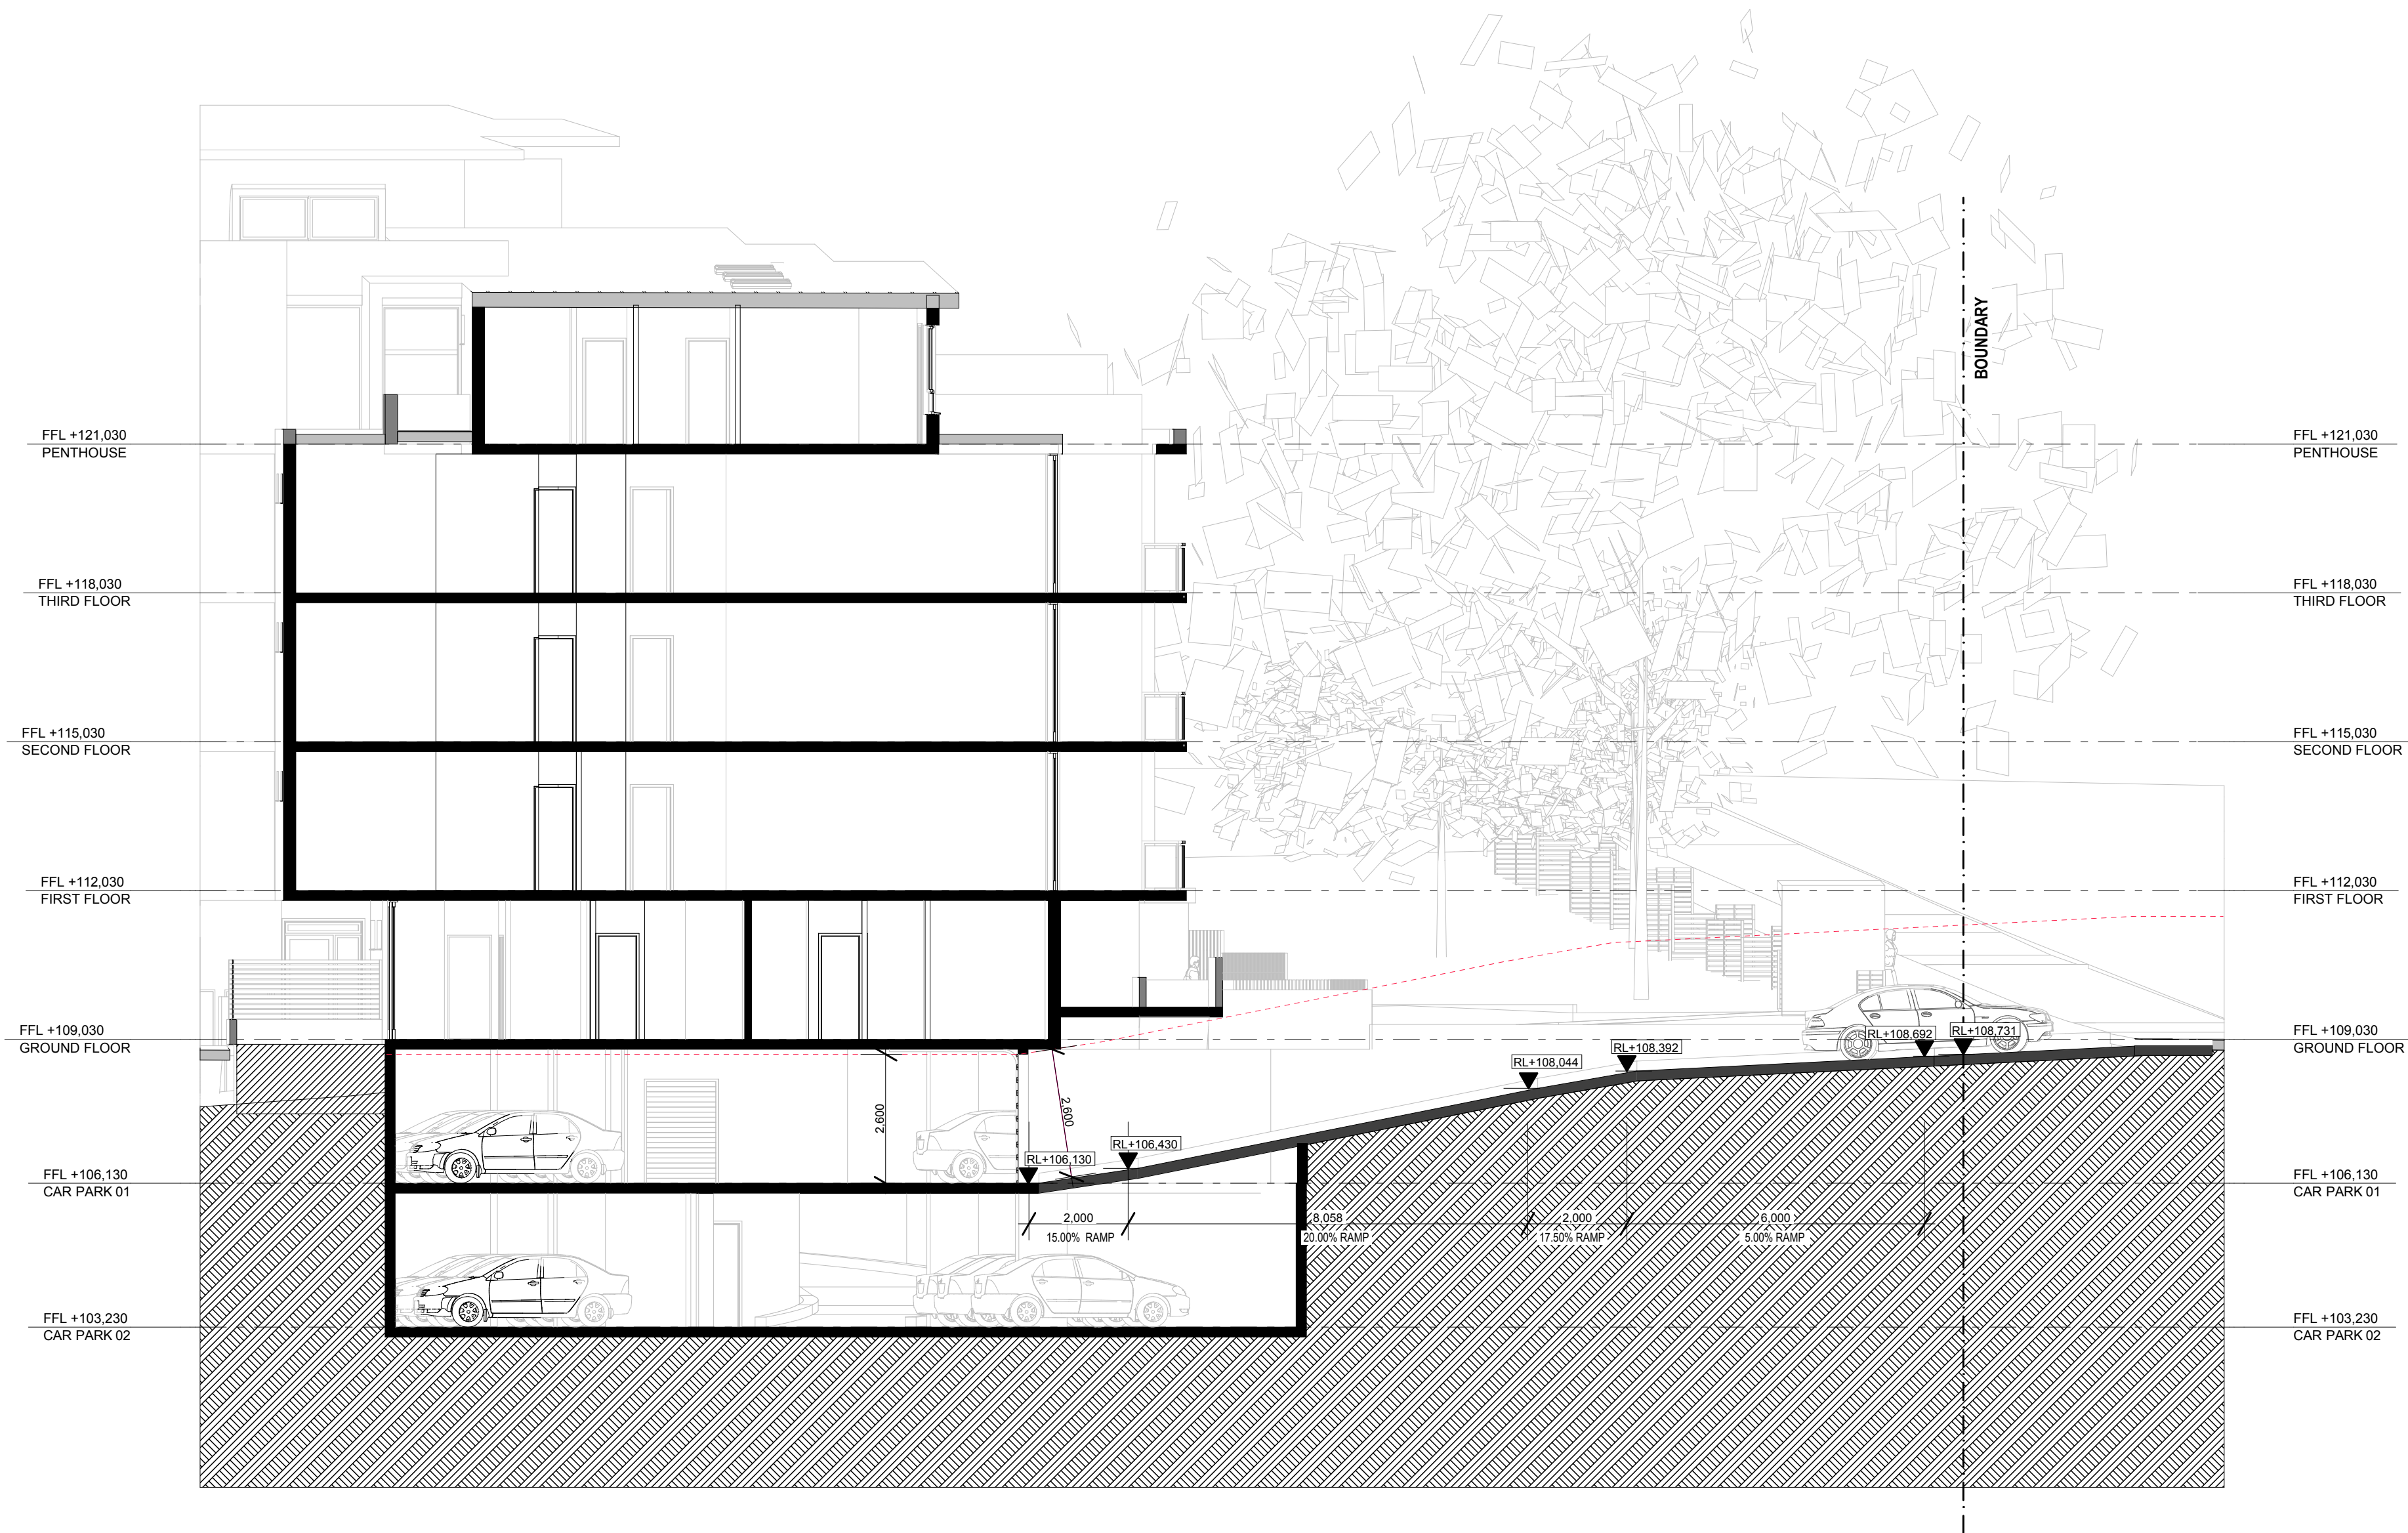

LONGITUDINAL SECTION
Scale 1:100

rev	description	date
D	FOR GENERAL REVIEW	2012.03.14

MACKENZIE ARCHITECTS
Chartered Architect No.6033
ABN 46 129 502 772
4/3 The Postern
Castlecrag NSW 2068
Phone: (02) 9967 9966
Fax: (02) 9967 9977
www.mackenziearchitects.com.au
info@mackenziearchitects.com.au

Client
THE RALAN GROUP
Job:
Residential Building
36-40A Culworth Ave. Killara
NSW 2071

Drawing Title:
Section
Longitudinal Section
LONGITUDINAL SECTION

Scale:	as noted	Date:	11.01.2011
--------	----------	-------	------------

Project No:	Drawing No.:
09/17	SK-22 [D]

Drawn:	Checked By:
A.S	D.M
Pict Date:	22/03/2012

Copyright
Mackenzie Architects is the owner of the copyright subsisting in these drawings, plans, designs and specifications. They must not be used, reproduced or copied in whole or part without prior written consent of Mackenzie Architects.
Copyright Mackenzie Architects. All rights reserved

MACKENZIE ARCHITECTS