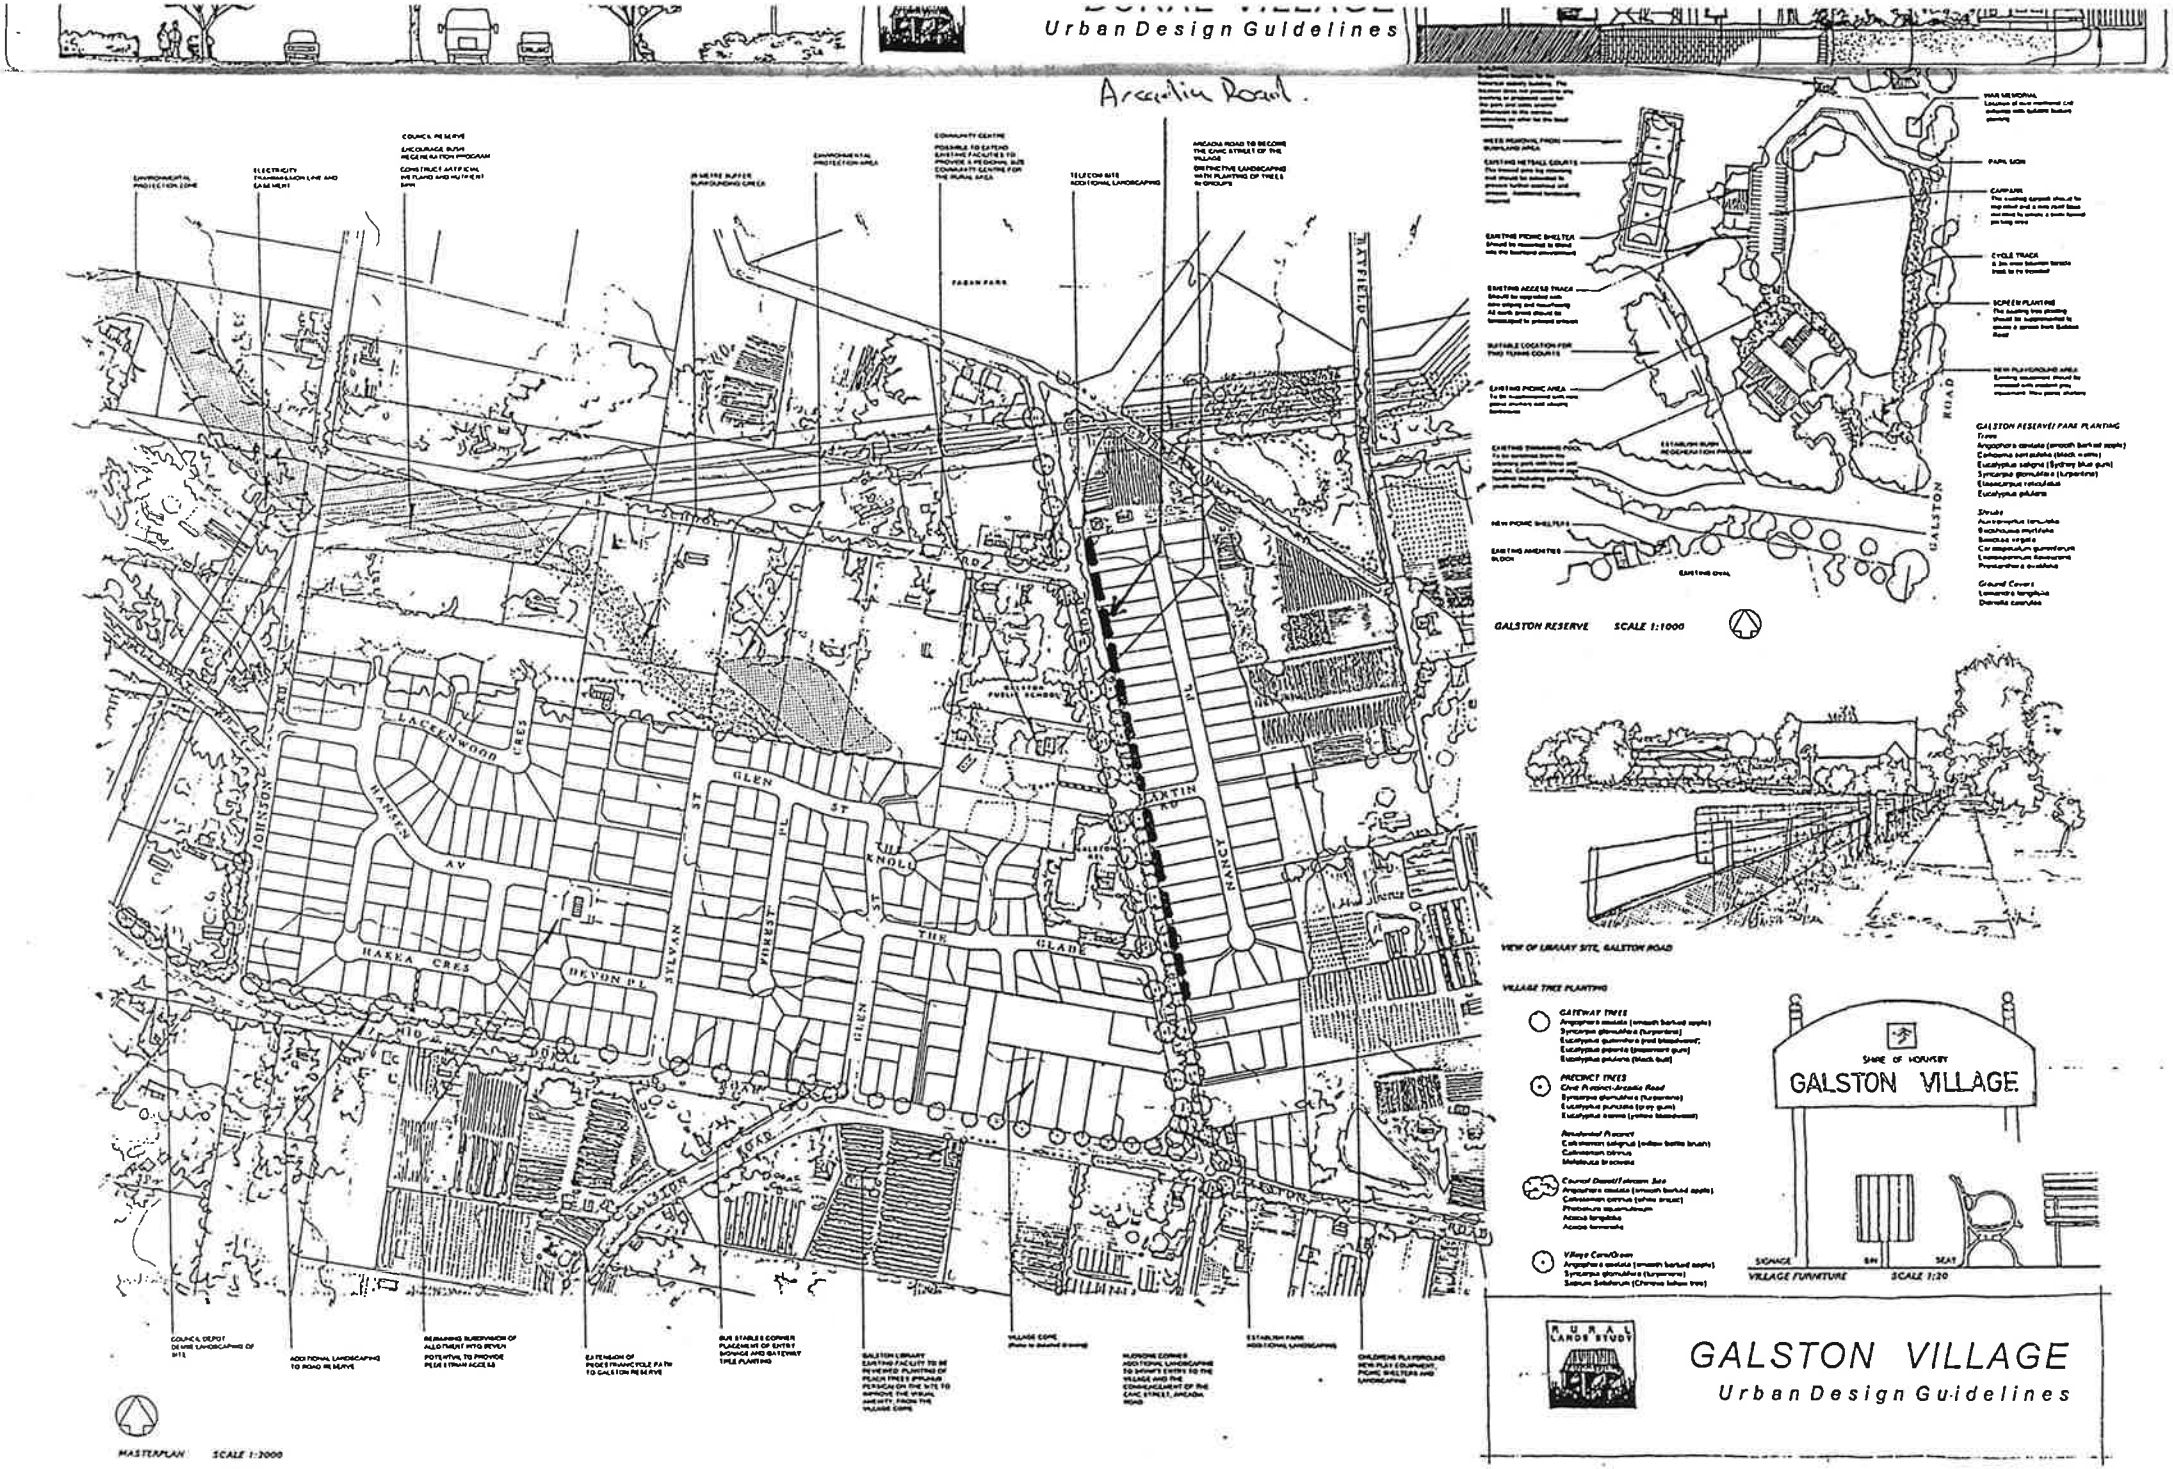
Urban Design Guidelines
Arcadia Road
GALSTON RESERVE SCALE 1:1000
VIEW OF LIBRARY SITE, GALSTON ROAD
VILLAGE TREE PLANTING
GATEWAY TREES
PRECINCT TREES
SHIRE OF HORNSBY
GALSTON VILLAGE
SIGNAGE
BIN
SEAT
VILLAGE FURNITURE SCALE 1:20
MASTERPLAN SCALE 1:2000
RURAL LANDS STUDY
GALSTON VILLAGE
Urban Design Guidelines