
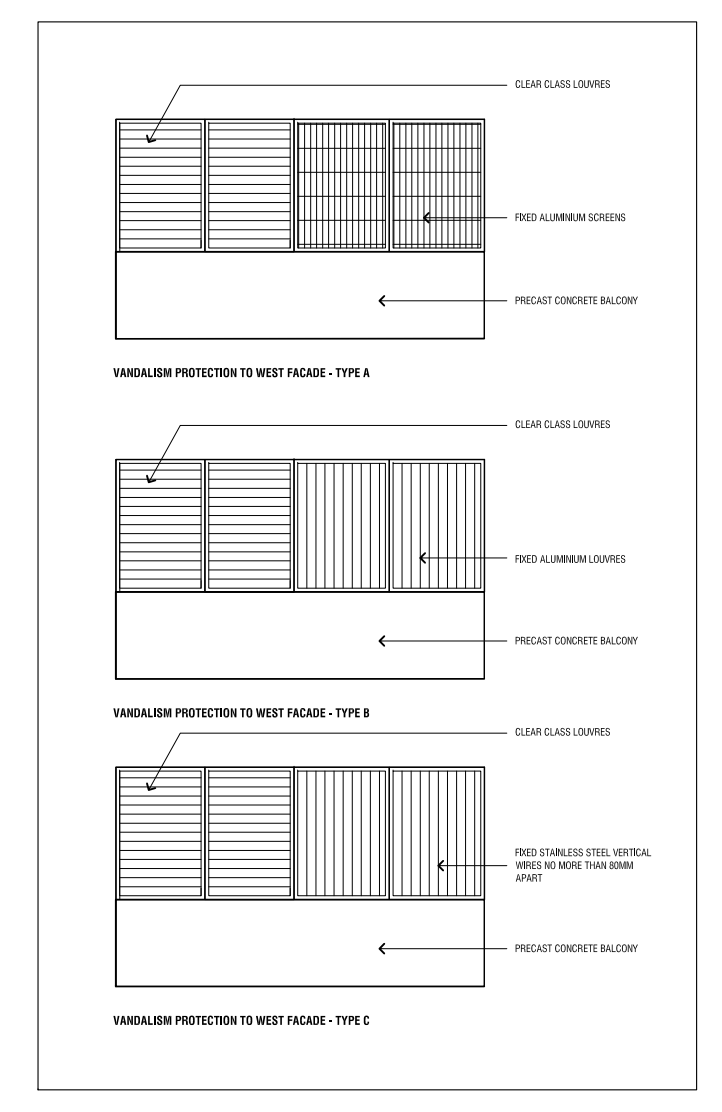
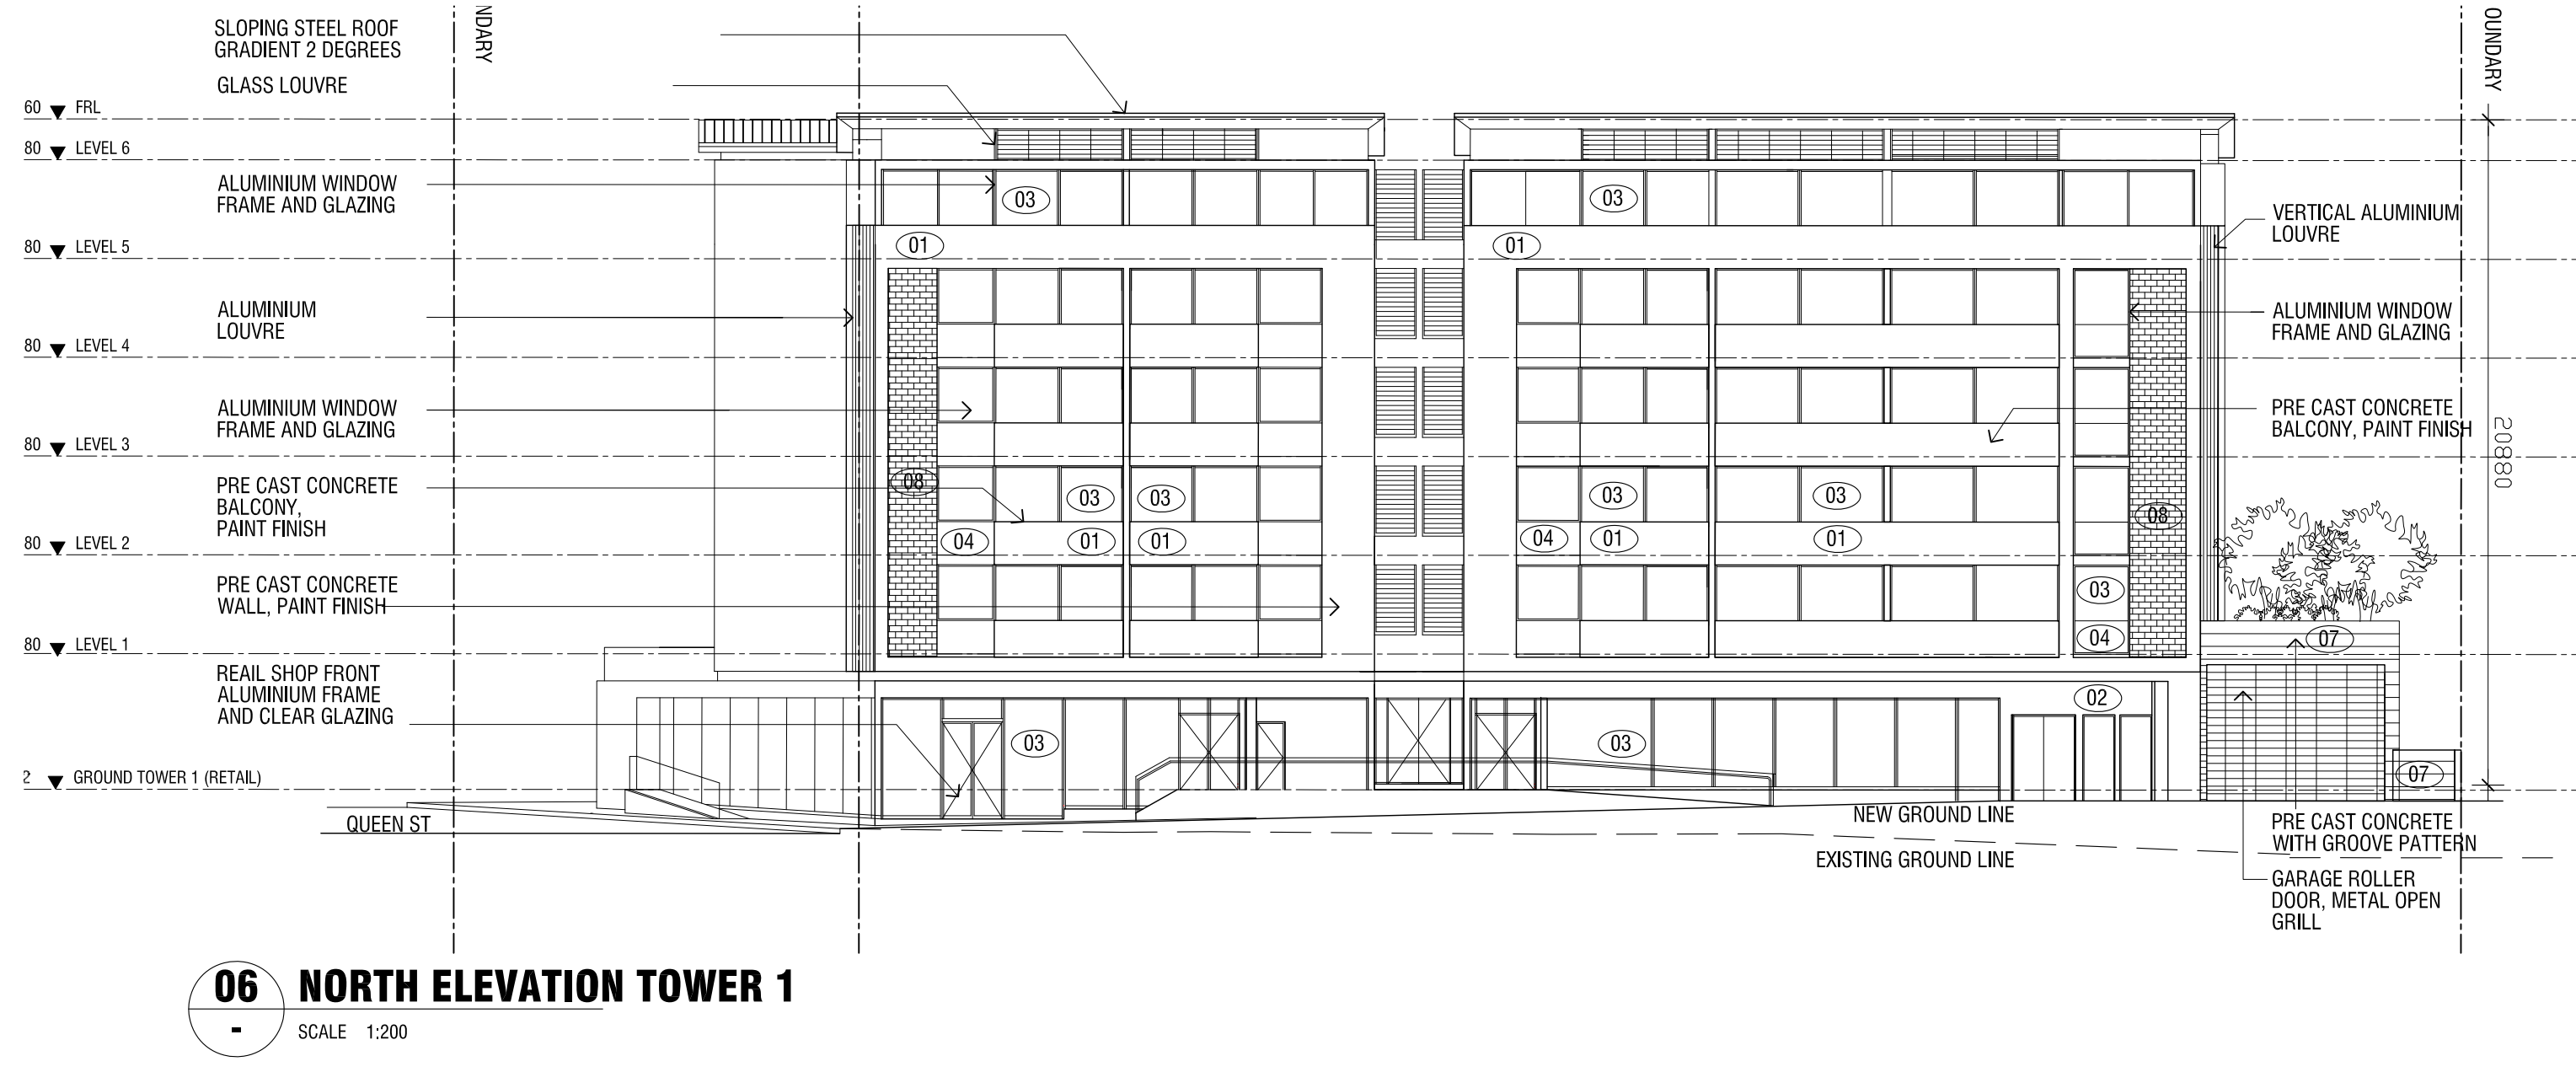
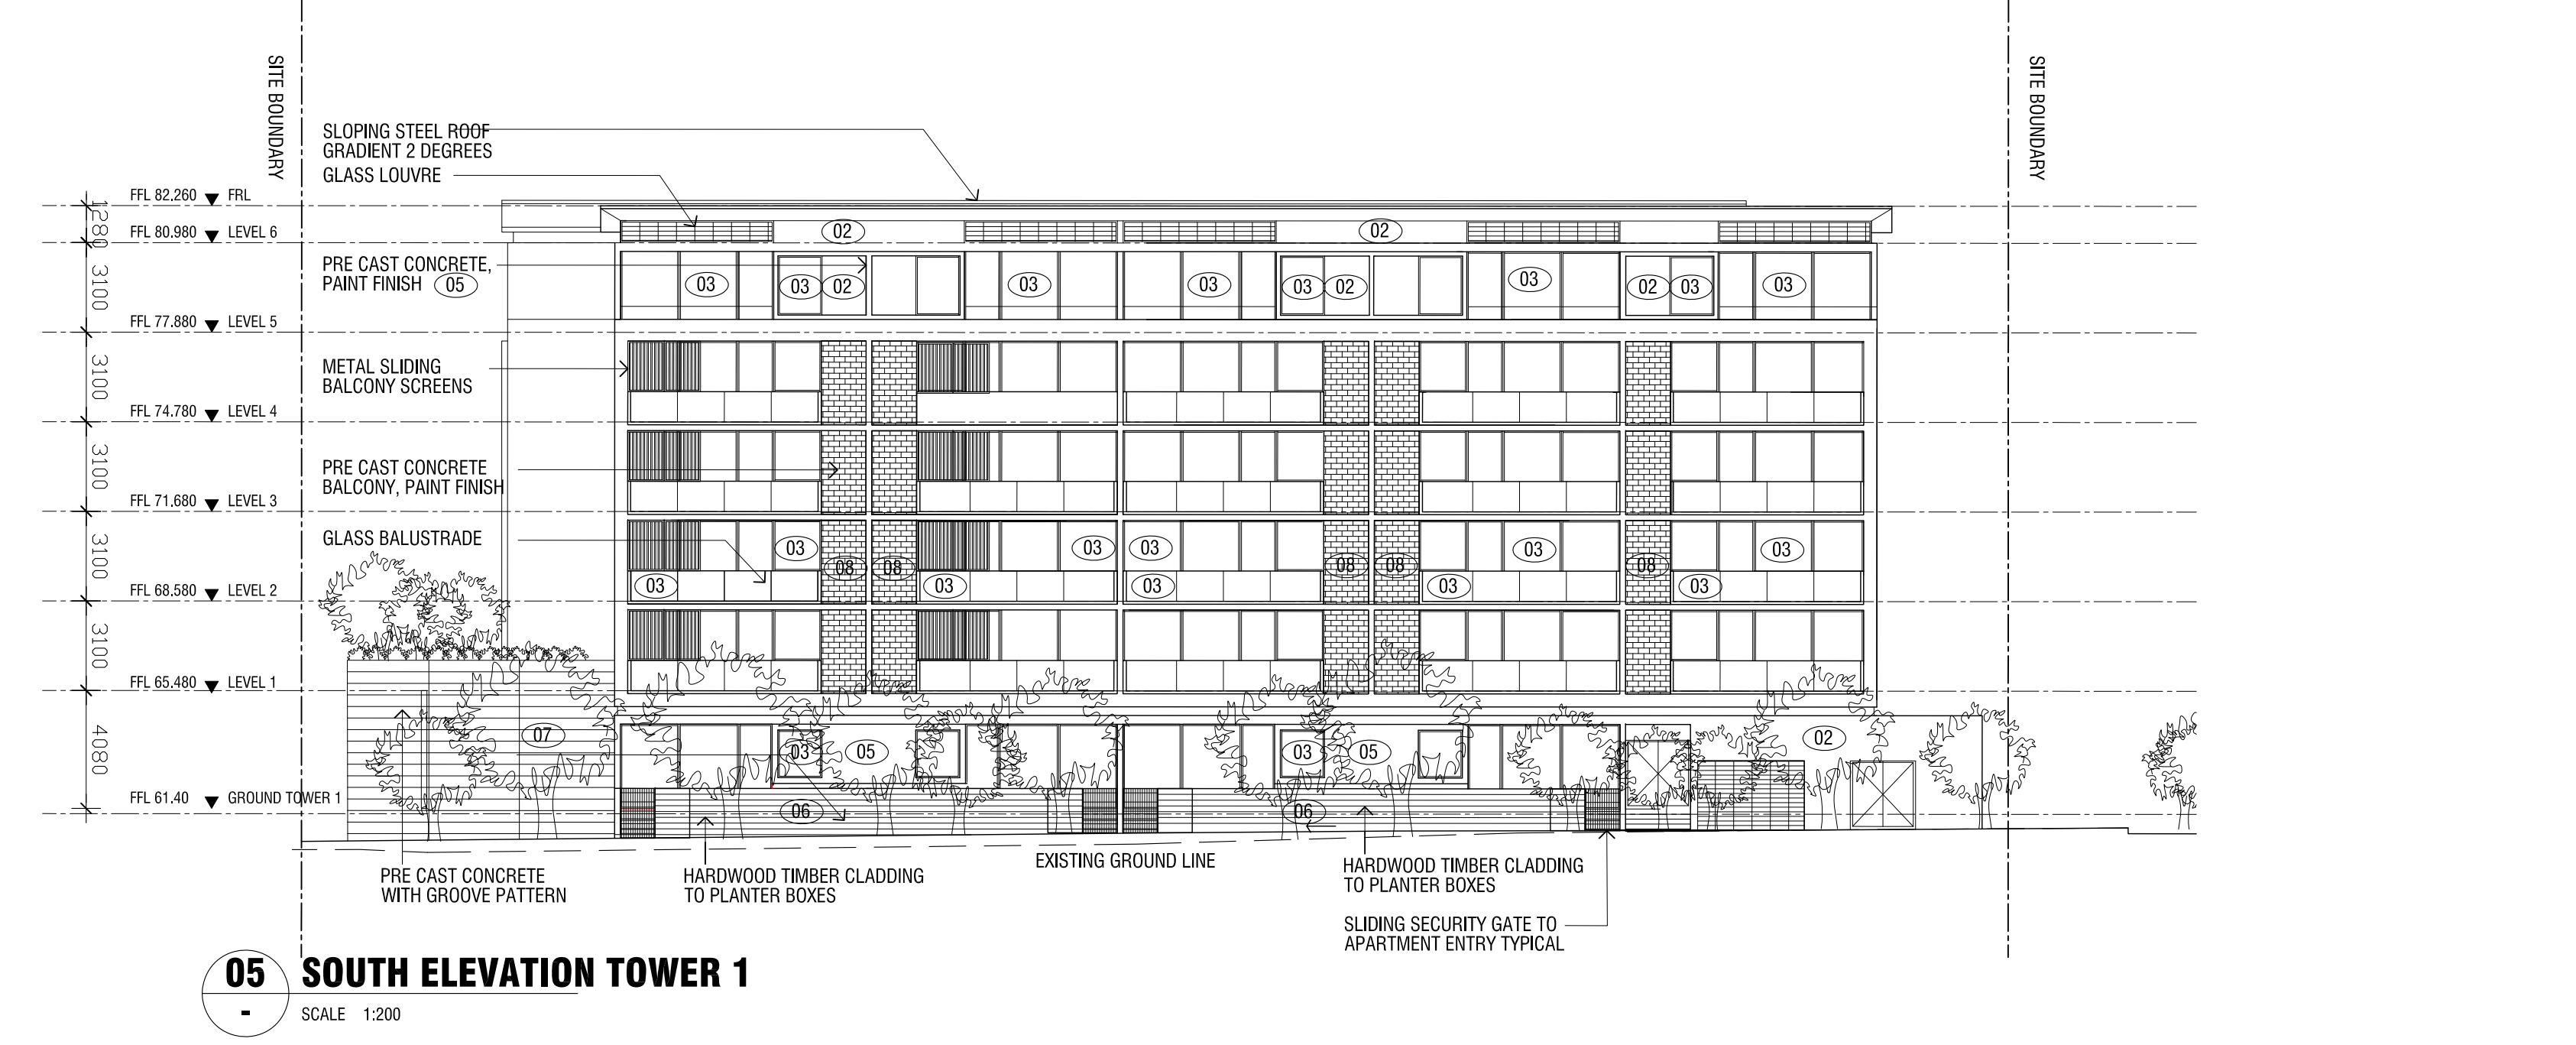
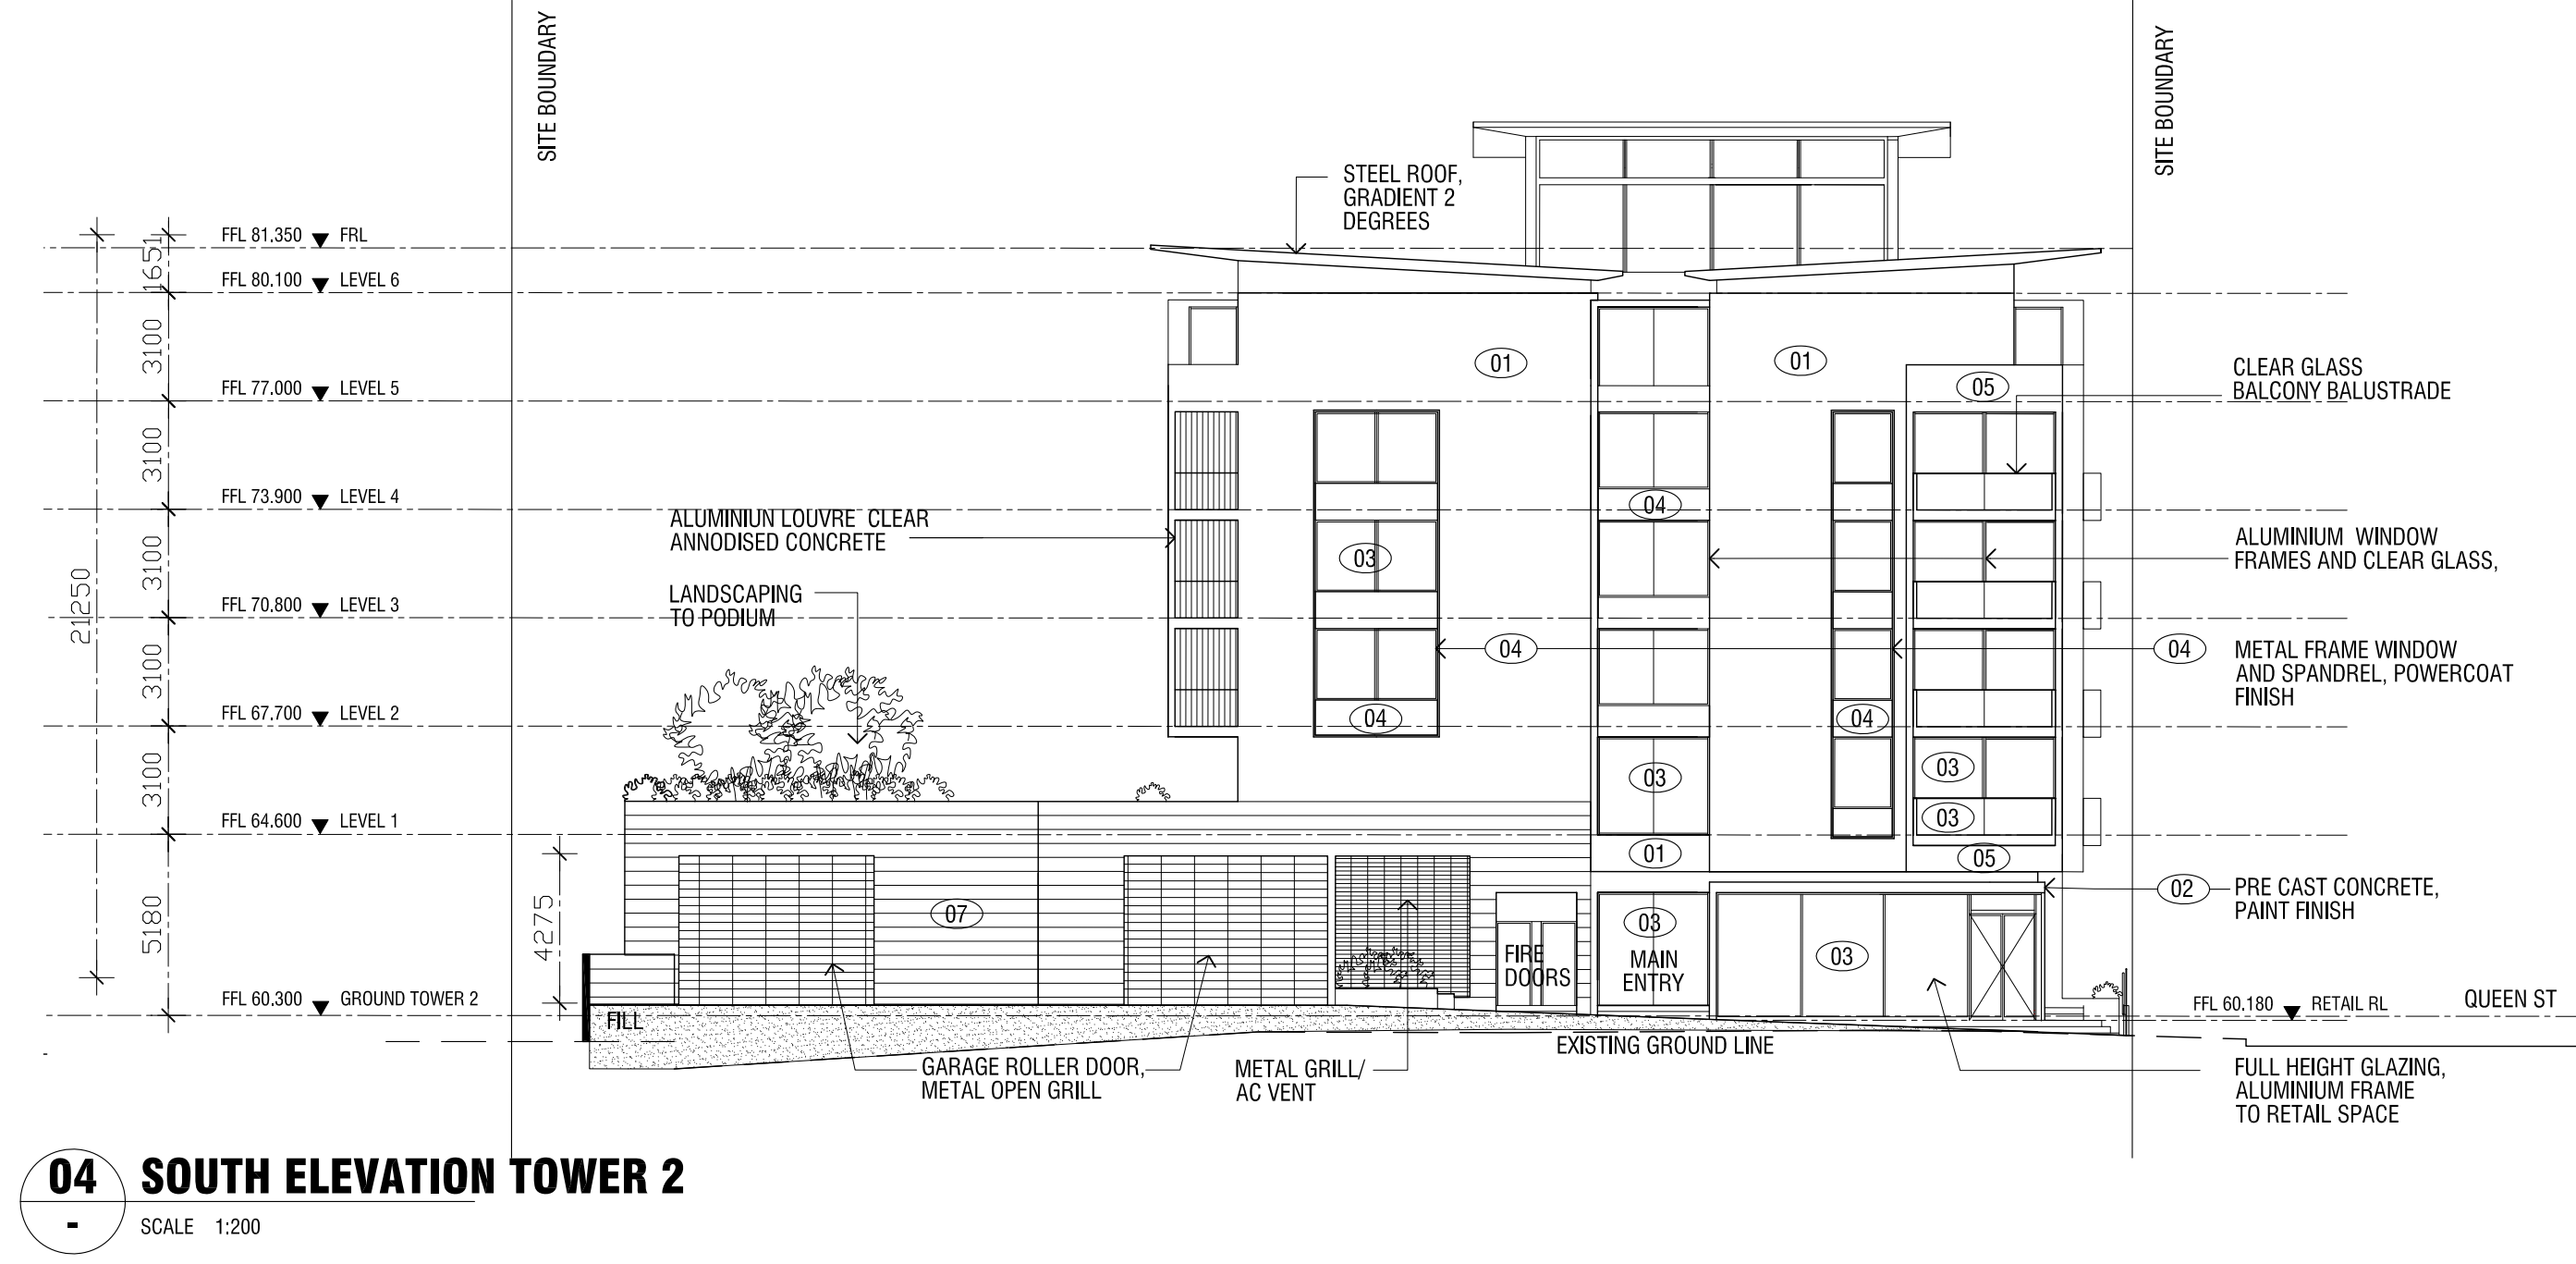
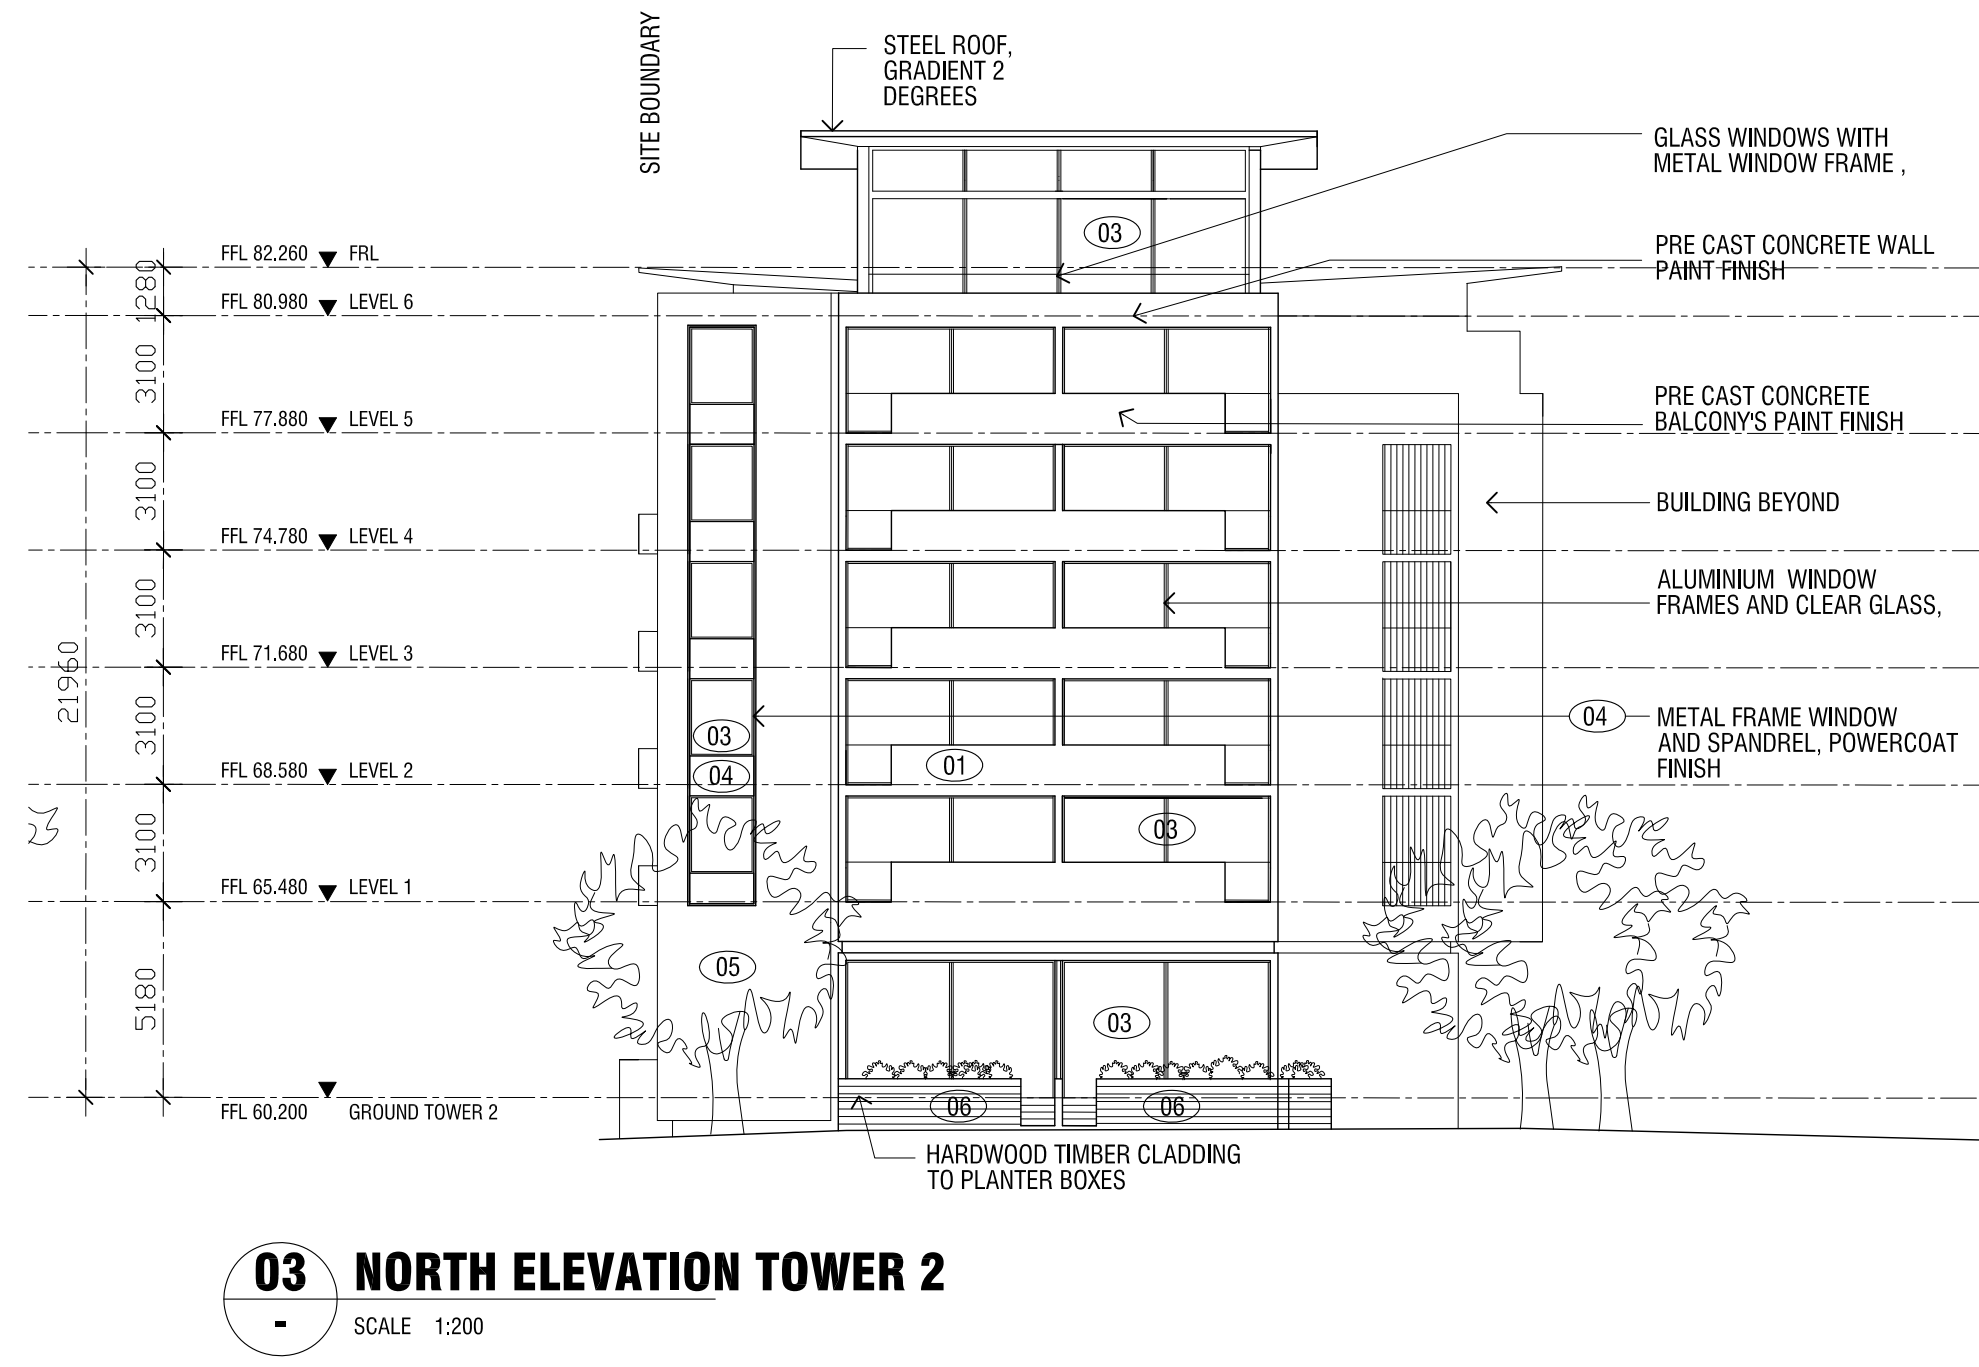
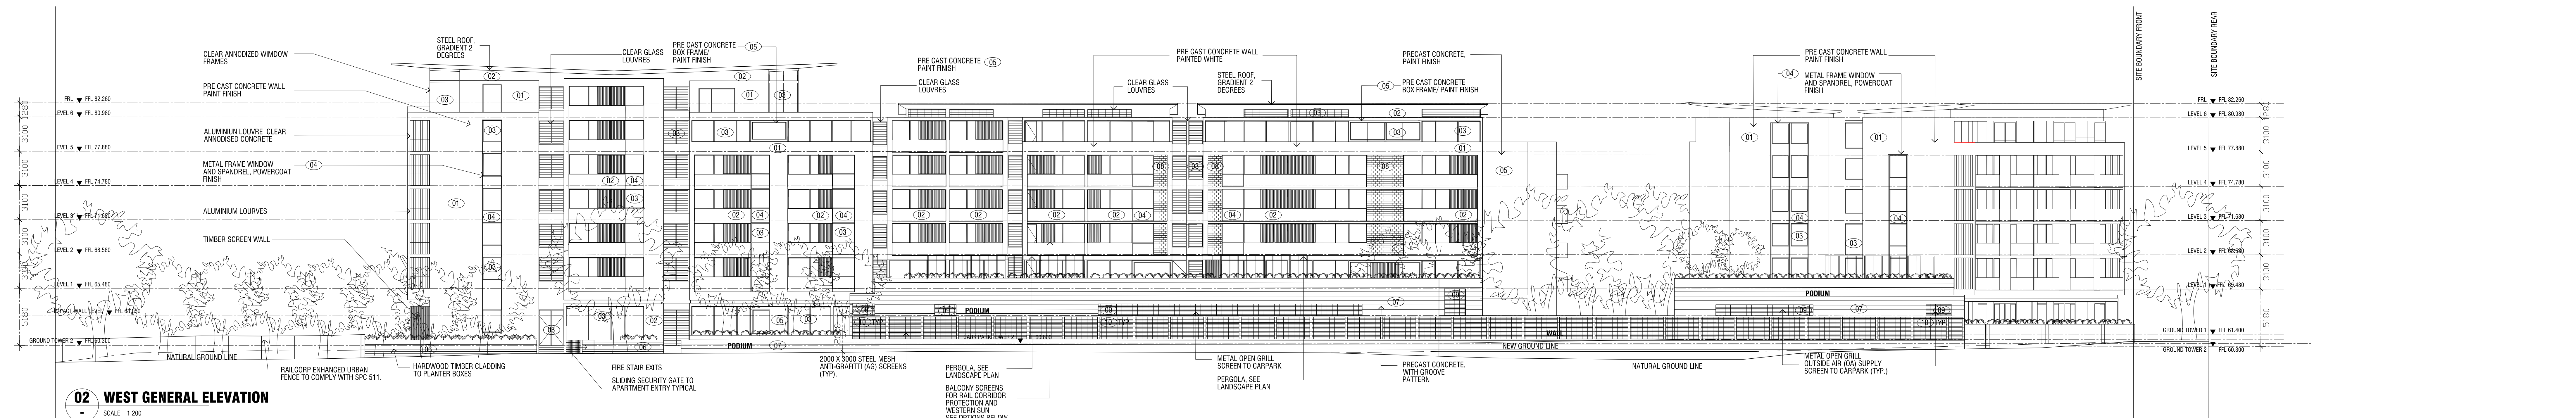


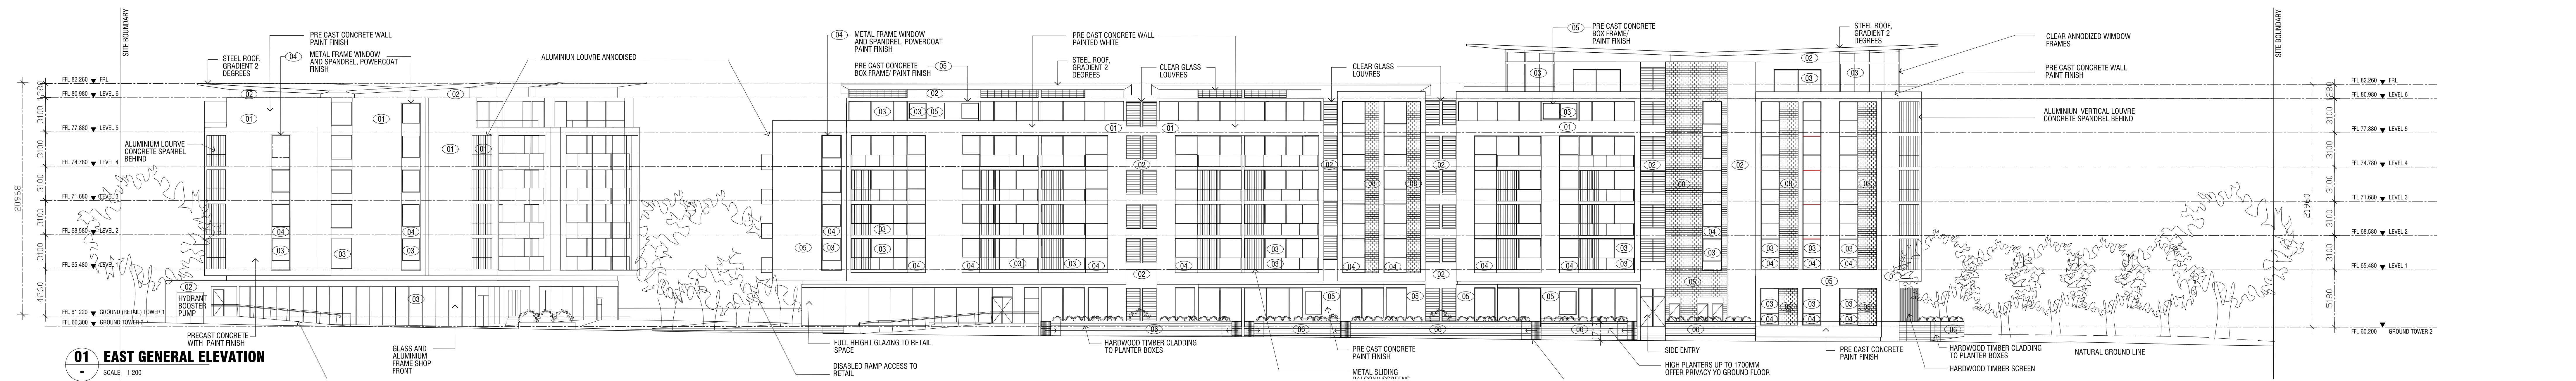

- ### LEGEND

  - 01 PAINT FINISH - WHITE - DULUX "NATURAL WHITE"
  - 02 PAINT FINISH - LIGHT GREY-DULUX "TIMELESS GREY"
  - 03 CLEAR GLASS WINDOWS / BALUSTRADE
  - 04 POWDERCOATED PAINT FINISH - CHARCOAL BROWN - "DULUX NAMADJ"
  - 05 PAINT FINISH - CHARCOAL BROWN - DULUX NAMADJ
  - 06 TIMBER PLANKING - HARDWOOD - STAIN FINISH
  - 07 PAINT FINISH
  - 08 BRICK - GREY COLOR - ASTRAL BOWRAL BLUE
  - 09 STEEL MESH GRILL OUTSIDE AIR SUPPLY
  - 10 STEEL MESH ANTI-GRAFFITI SCREENS
- ### GENERAL NOTES

ALL APARTMENTS TO HAVE PULL OUT CLOTHES LINES EITHER OVER BATHS AND OR INSIDE LAUNDRY JOINERY, DETAILS TBC

ALL WEST FACE BALCONIES (WITHIN 20m FROM THE RAIL CORRIDOR) ARE TO HAVE METAL SCREENS, ALUMINIUM LOUVRES OR STAINLESS STEEL WIRES (NOT MORE THAN 80MM APART) AND ALL WINDOWS WITHIN 20M WILL BE ONLY OPENABLE TO 80MM OR LESS ALL IN ACCORDANCE WITH THE RAILCORP SEPP INFRASTRUCTURE DEVELOPMENT NEAR RAIL CORRIDOR AND BUSY ROAD GUIDELINES.

**Malone Buchan Laird & Bawden Pty Ltd**  
ACN 066 955 040 ABN 50 063 544 614  
Nominated Architect: Phil Schoutrop NSW ARN 7382  
Architecture + Master Planning + Interiors + Graphics  
349-355 Bulwara Road, Ultimo, Sydney, NSW 2007  
(PO Box 11 Pyrmont NSW 2009) AUSTRALIA  
T +61 2 9566 1611 | F +61 2 9566 1622  
www.buchan.com.au  
A member of **The Buchan Group**


|            |          |                                         |           |    |
|------------|----------|-----------------------------------------|-----------|----|
| C          | 17.05.12 | DA ISSUE- RAILCORP STRUCTURAL REVISIONS | TF        | AP |
| B          | 05.03.12 | REVISED DA ISSUE                        | GM        | AP |
| A          | 04.11.11 | DA ISSUE                                | GM        | AP |
| Issue date |          | revision                                | Isss auth |    |

**PROJECT NAME**  
QUEEN STREET, CAMPBELLTOWN MIXED USE DEVELOPMENT

**CLIENT**  
GRADO PTY. LTD  
P.O. BOX 375  
CAMPBELLTOWN, NSW, 2560

**SECTIONS AND ELEVATIONS**

**purpose** DA  
**proj no** 210174  
**scale** 1:200@A0  
**created** 28/01/2011  
**plotted at** 18.05.2012 at 09:55  
**file** P:\210120174\ARCH\WORK\DA\2012 02 DA resubmission\DA-201-RAILCORP.dwg

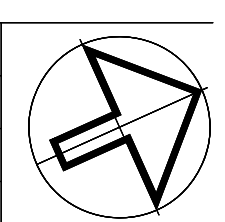

**dwn** GM  
**dwg no** DA-201  
**issue** C

