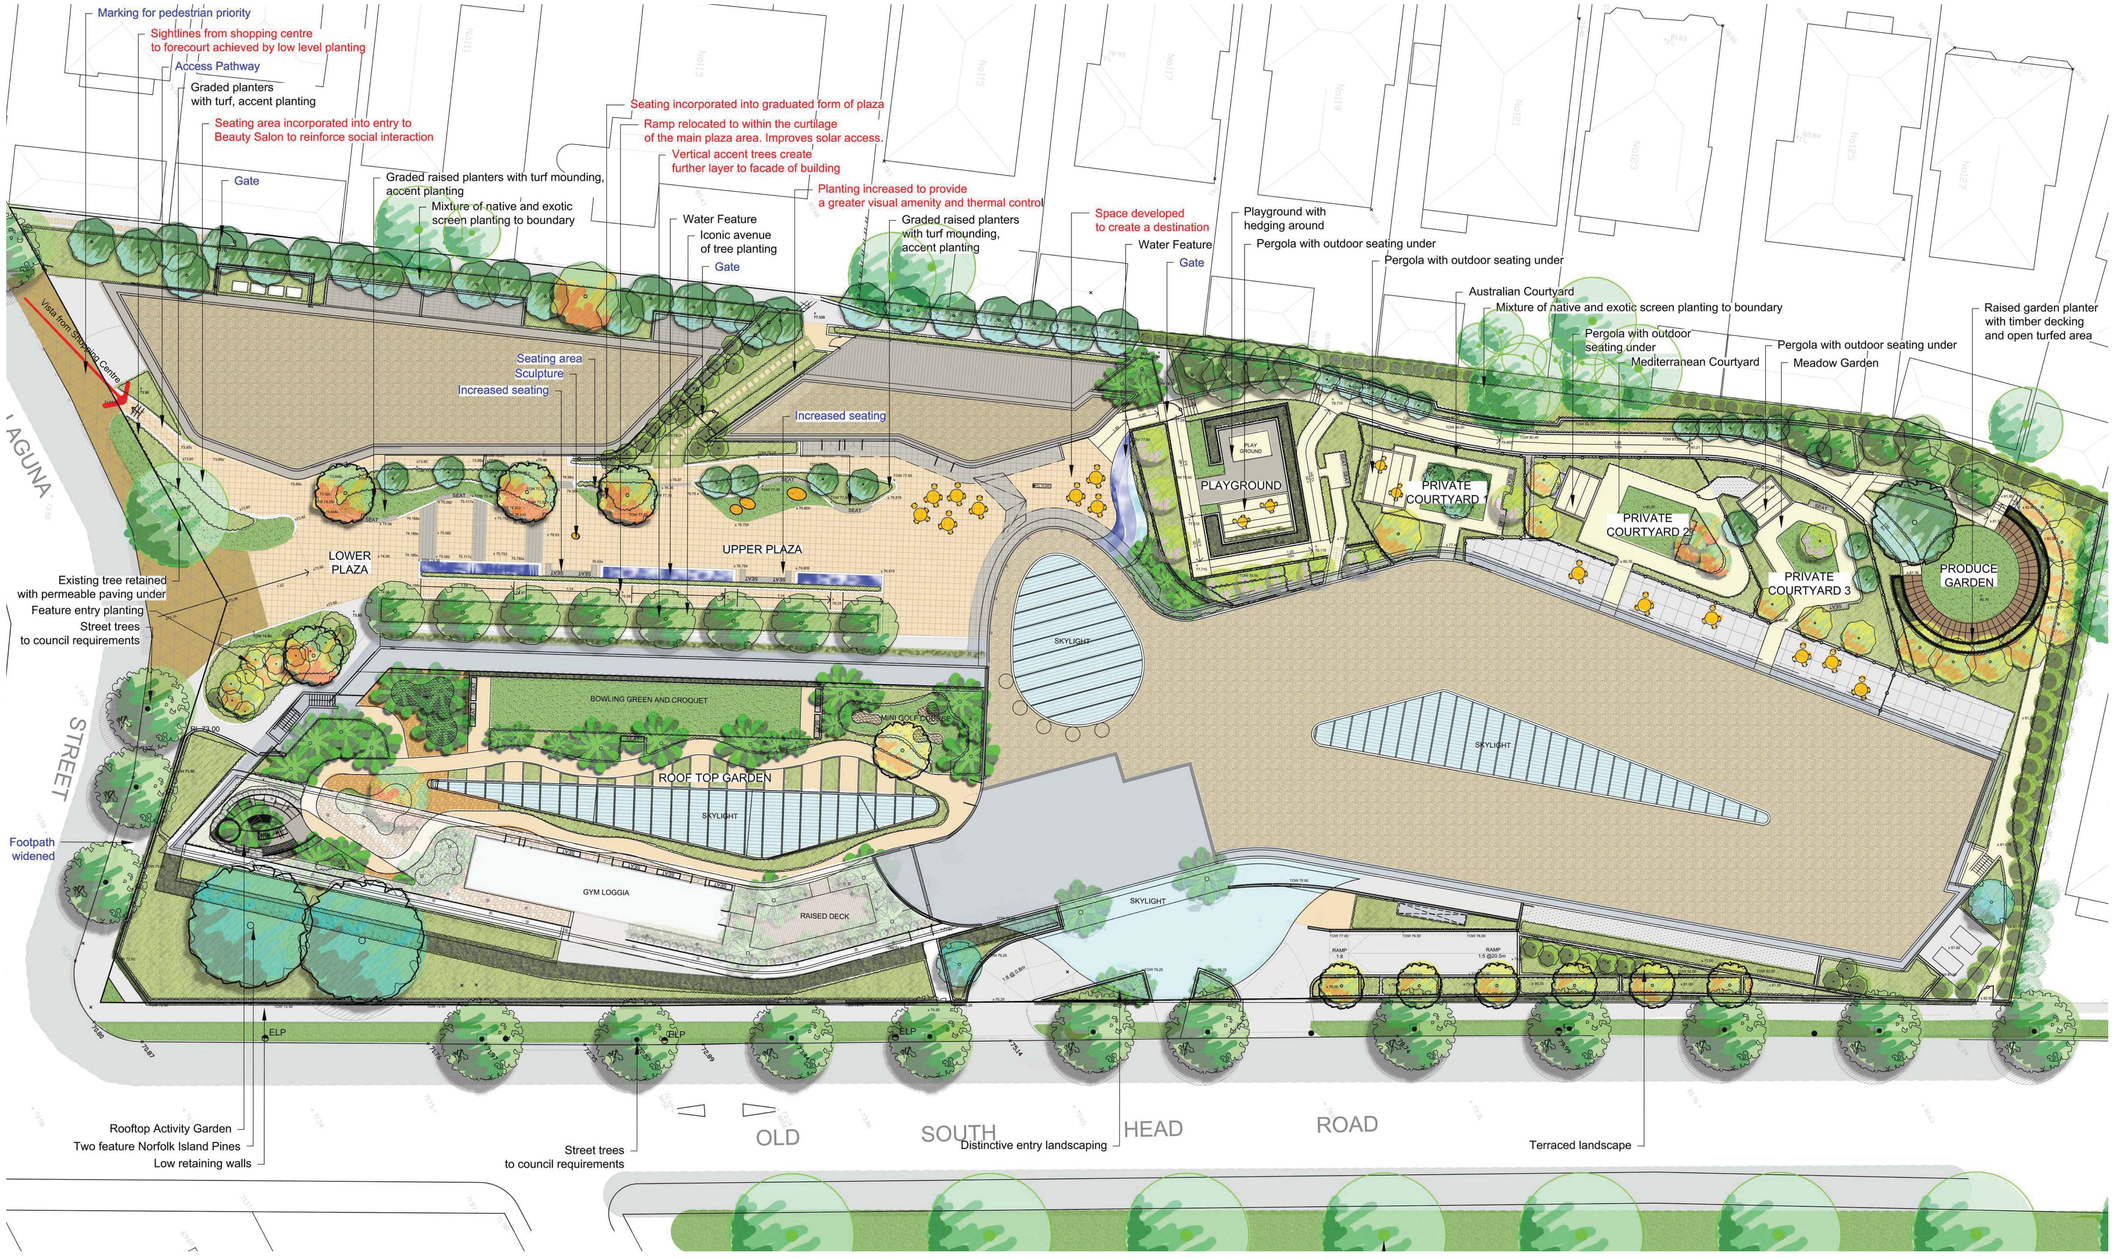

CHARACTER IMAGES

Waterwall

Private Cortyard 1-
Australian Courtyard

Cafe Forecourt

Roof Garden

Private Courtyard 2-
Mediterranean Courtyard

Indicative Pergola Style

Private Courtyard 3-
Meadow Garden-
Feature tree character

Private Courtyard 3-
Meadow Garden-
Groundcover character

TaylorBrammer

TAYLOR BRAMMER LANDSCAPE ARCHITECTS PTY LTD
SYDNEY STUDIO
218 Oxford Street
Woollahra, NSW, 2025
T 61 2 9387 8855
F 61 2 9387 8105
E sydney@taylorbrammer.com.au

NOTES:

LEGEND:

- SITE BOUNDARY
- EXISTING TREE RETAINED
- EXISTING TREE REMOVED
- 20.0 EXISTING CONTOUR
- × RL 18.25 PROPOSED SPOT LEVEL
- ×TOW 21.0 TOP OF WALL LEVEL
- PROPOSED TREE
- PROPOSED SHRUBS
- PROPOSED GROUNDCOVERS
- TURF
- FENCE

ISSUE	DESCRIPTION	DATE
DA1	LANDSCAPE PLAN	31.01.2013
DA	LANDSCAPE PLAN	28.08.2012
SCC	LANDSCAPE PLAN	20.06.2012

PROJECT:
MARKMORAN AT VAUCLUSE SENIORS HOUSING
2 Laguna St, Vaucluse

DRAWING TITLE:
LANDSCAPE CONCEPT PLAN

CLIENT:
MARKMORAN AT VAUCLUSE SENIORS HOUSING

SCALE: 1:250 @A1 | CHECKED: MT | DRAWING NO: LA01 | REVISION: DA1
DATE: 20.03.2012 | JOB NO: 12-0205
DRAWN: AC | DESIGNED: JH & AC

Copyright of Taylor Brammer Landscape Architects Pty Ltd.
ABN 61 098 724 988