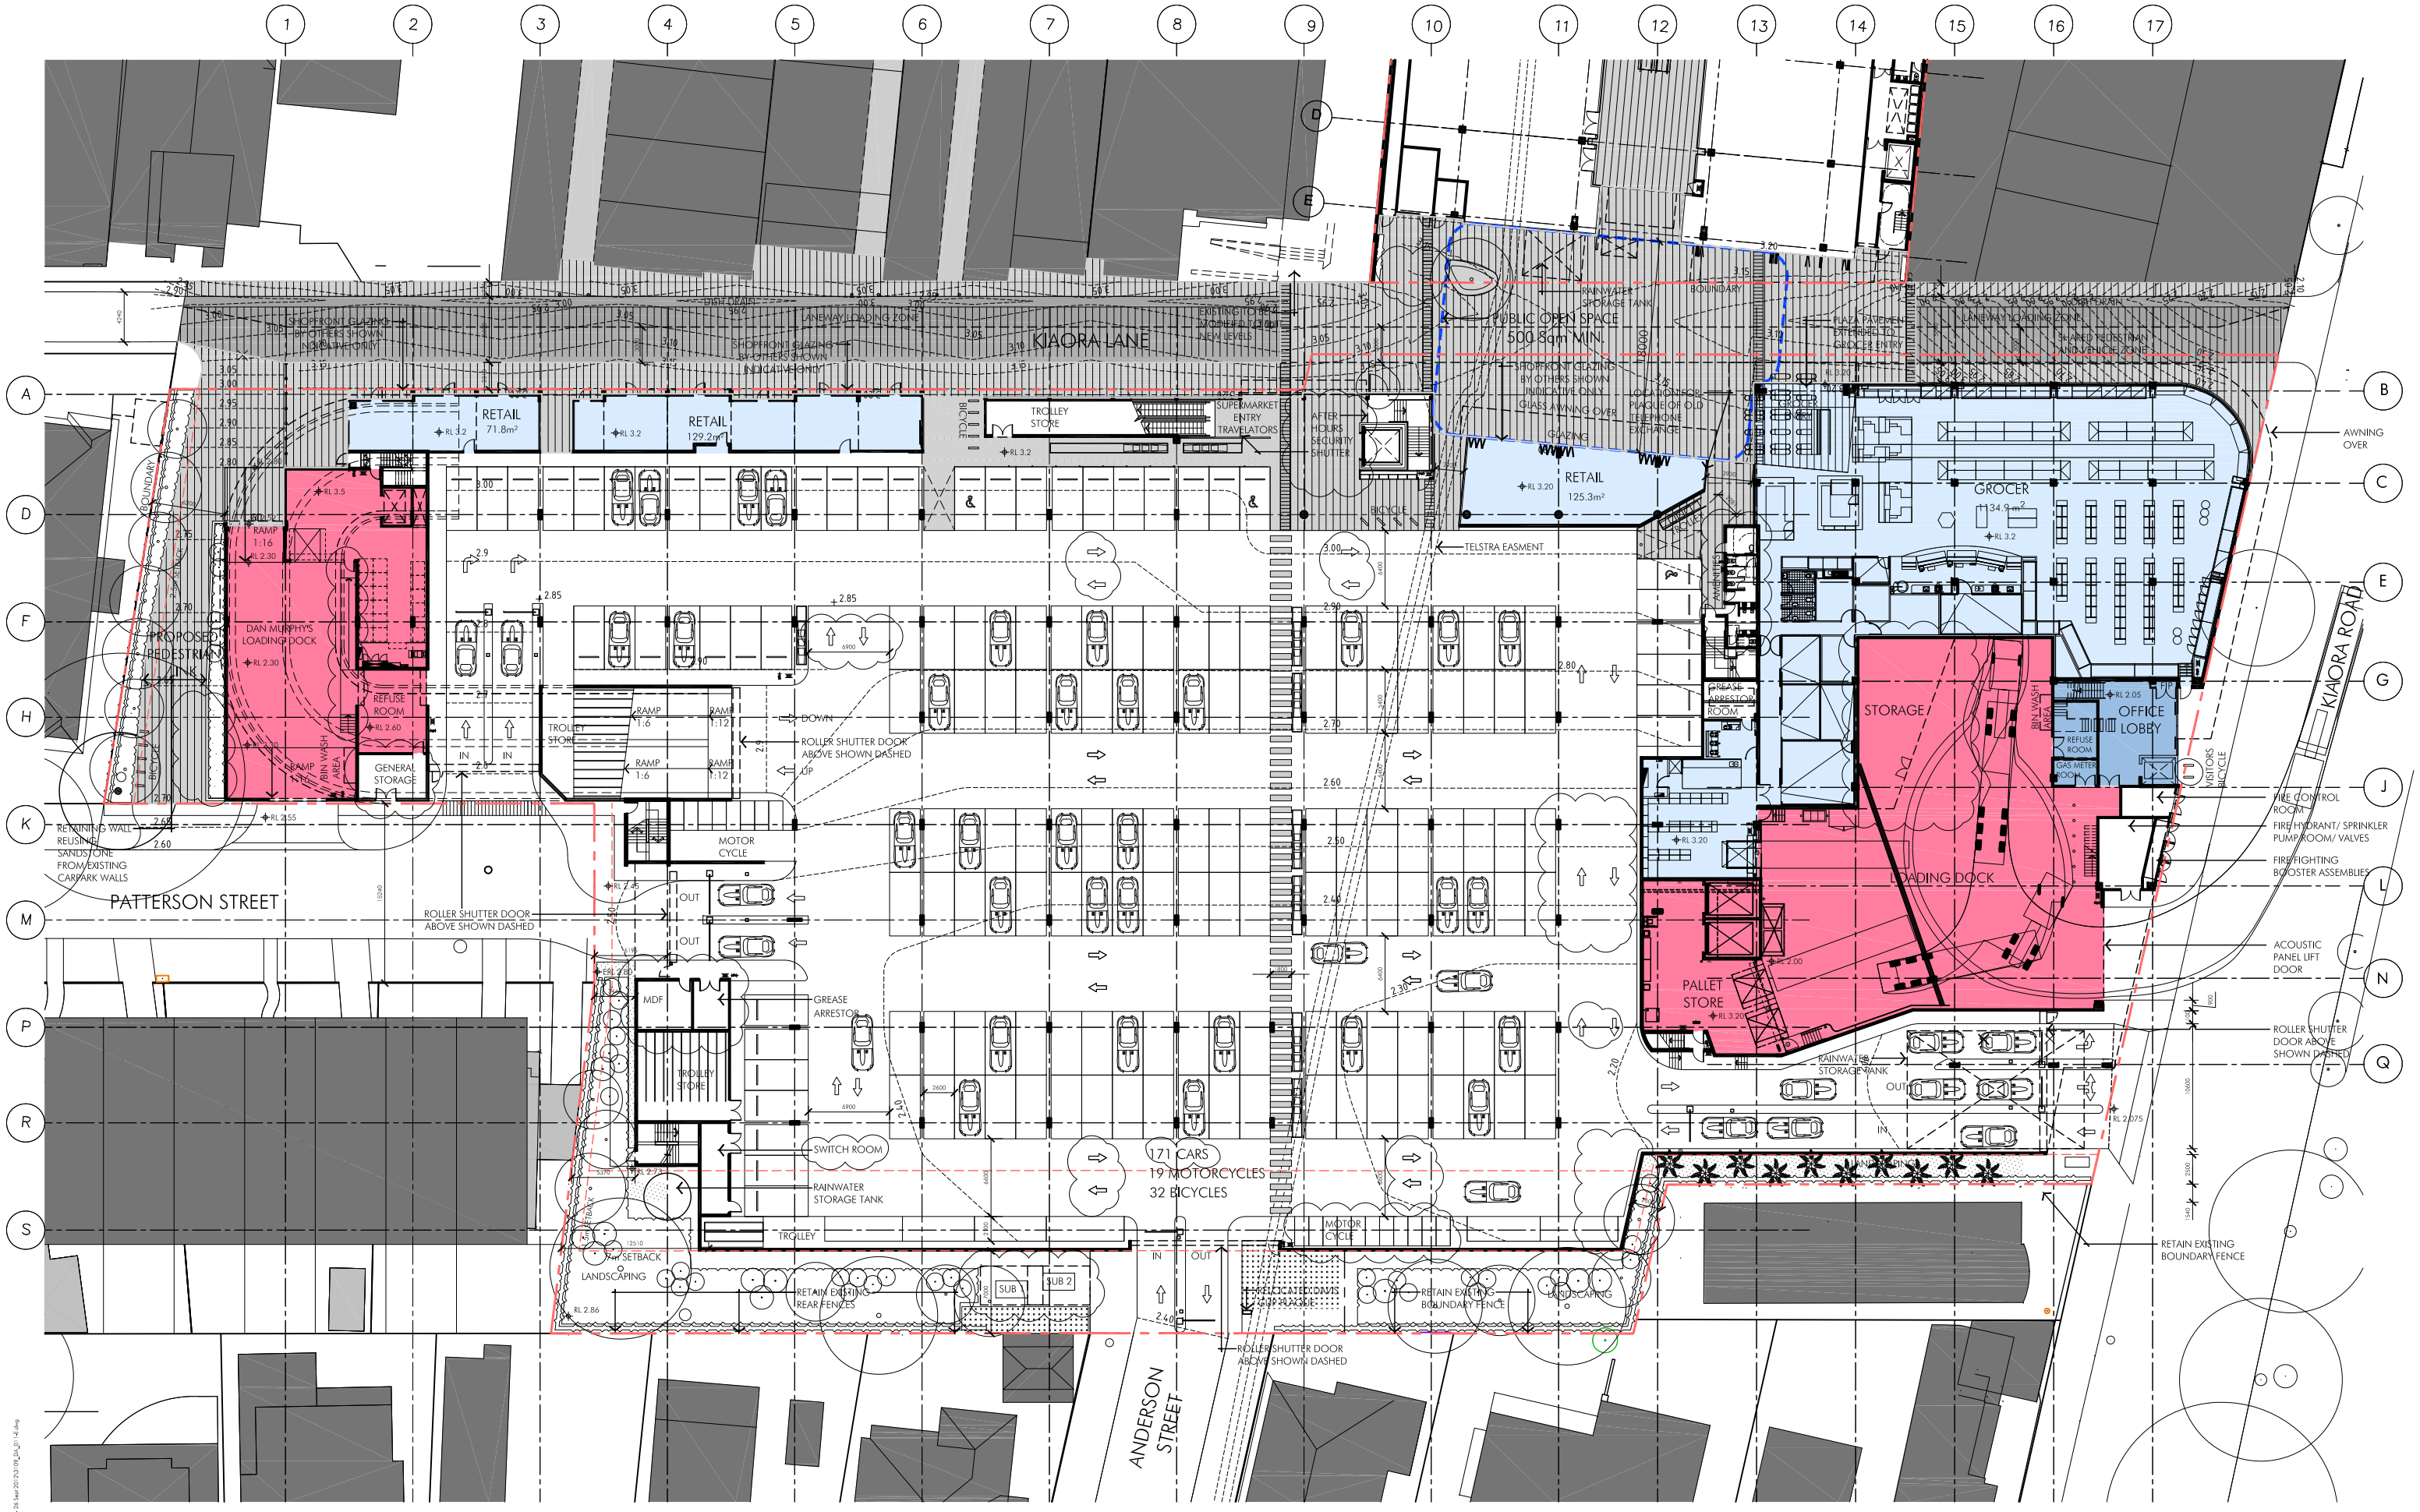

Client
Woollahra Municipal Council

Project
Kiaora Lands Redevelopment
New South Head Rd & Kiaora Lane
Double Bay, NSW

Issue	Description	Date
A	DRAFT DA	17.5.11
B	ISSUED FOR DA	12.10.11
C	ISSUED FOR DA	26.10.11
D	ISSUED FOR DA	10.11.11
E	ISSUED FOR SECTION 96	26.09.12

Title
1 Kiaora Road Mixed Use Development
Ground Floor Plan

Date: September 2012
Scale: 1:250 @ A1, 1:500 @ A3
Number: 3109_DA_011-E

0 2.5m 5m 12.5m 25m

© copyright nettleton tribe partnership pty ltd

nettleton tribe
nettleton tribe partnership pty ltd ABN 58 116 683 122
117 willoughby road crows nest nsw 2065
t 02 9431 6431 f 02 9439 7474
e sydney@nettletontribe.com.au w nettletontribe.com.au