SITE PLAN 1:200

GENERAL NOTES:

ALL GROUND LINES ARE TO BE VERIFIED ON-SITE BY THE BUILDER.

FINAL LOCATION OF BUILDINGS TO BE VERIFIED ON-SITE BY A REGISTERED SURVEYOR.

WRITTEN DIMENSIONS TO TAKE PRECEDENCE OVER SCALING. ANY PLAN DISCREPANCIES TO BE REFERRED BACK TO A&N DESIGN.

FINISHED FLOOR LEVELS MAY VARY (+/-200MM) FROM THOSE INDICATED ON PLAN DUE TO SITE CLEARING, DEMOLITION, CONTOUR INCONSISTENCIES ETC.

GARAGE/DRIVEWAY PROFILES MUST ALWAYS COMPLY TO AUSTRALIAN STANDARDS AS 2890.

PLAN TO BE READ IN-CONJUCTION WITH ENGINEERING AND LANDSCAPE ARCHITECTS PLANS.

A&N DESIGN ALL RIGHTS RESERVED. THIS WORK IS COPYRIGHT AND CANNOT BE REPRODUCED OR COPIED IN ANY FORM OR BY ANY MEANS WITHOUT WRITEN PERMISSION OF A&N DESIGN. ANY LICENSE TO USE THIS DOCUMENT, WHETHER EXPRESSED OR IMPLIED IS RESTRICTED TO THE TERMS OF THE AGREEMENT OR IMPLIED AGREEMENT BETWEEN A&N DESIGN AND THE INSTUCTING PARTY.

DA-PLANS

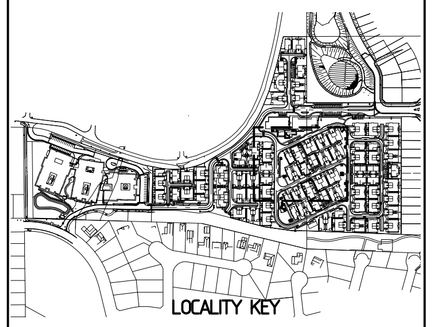

ABSA
Assr # 20102 Cert # 82562526
Sign
Date 11.10.11

REV	DESCRIPTION	DATE
B	4 ILUS DELETED, AMENDED MASTER PLAN & 2 COMMUNITY CAR SPACES DELETE	9.3.2012
A	ISSUED FOR DEVELOPMENT APPLICATION	14.10.2011

PROJECT: 'ARV CADDENS'

AT: LOT 1 DP1130750 & LOT 1 DP1145043 KINGSWOOD

DRAWING N°: A16800-DA

SHEET: 12

REVISION: B

SHEET CONTENTS: PART SITE PLAN

SCALE: 1:200 @ A1

FOR: ARV Villages

LEVEL 2, CENTURY CORPORATE CENTRE
62 NORWEST BVD, BAULKHAM HILLS
PO BOX 284 CASTLE HILL NSW 1765
TEL: 02 9421 5333 FAX: 02 9421 2217
WWW.ARV.ORG.AU

HKA Project Management
UNIT 1.08, 5 CELEBRATION DRIVE
BAULKHAM HILLS
NSW 2153
PHONE:(02)8814 5404
FAX:(02)8814 7453

A&N DESIGN SYDNEY
UNIT 39/5 INGLEWOOD PLACE,
NORWEST BUSINESS PARK,
BAULKHAM HILLS
P.O. BOX 6410 BAULKHAM HILLS
BUSINESS CENTRE NSW 2153
PHONE:(02)8824 3533
FAX:(02)8824 3544

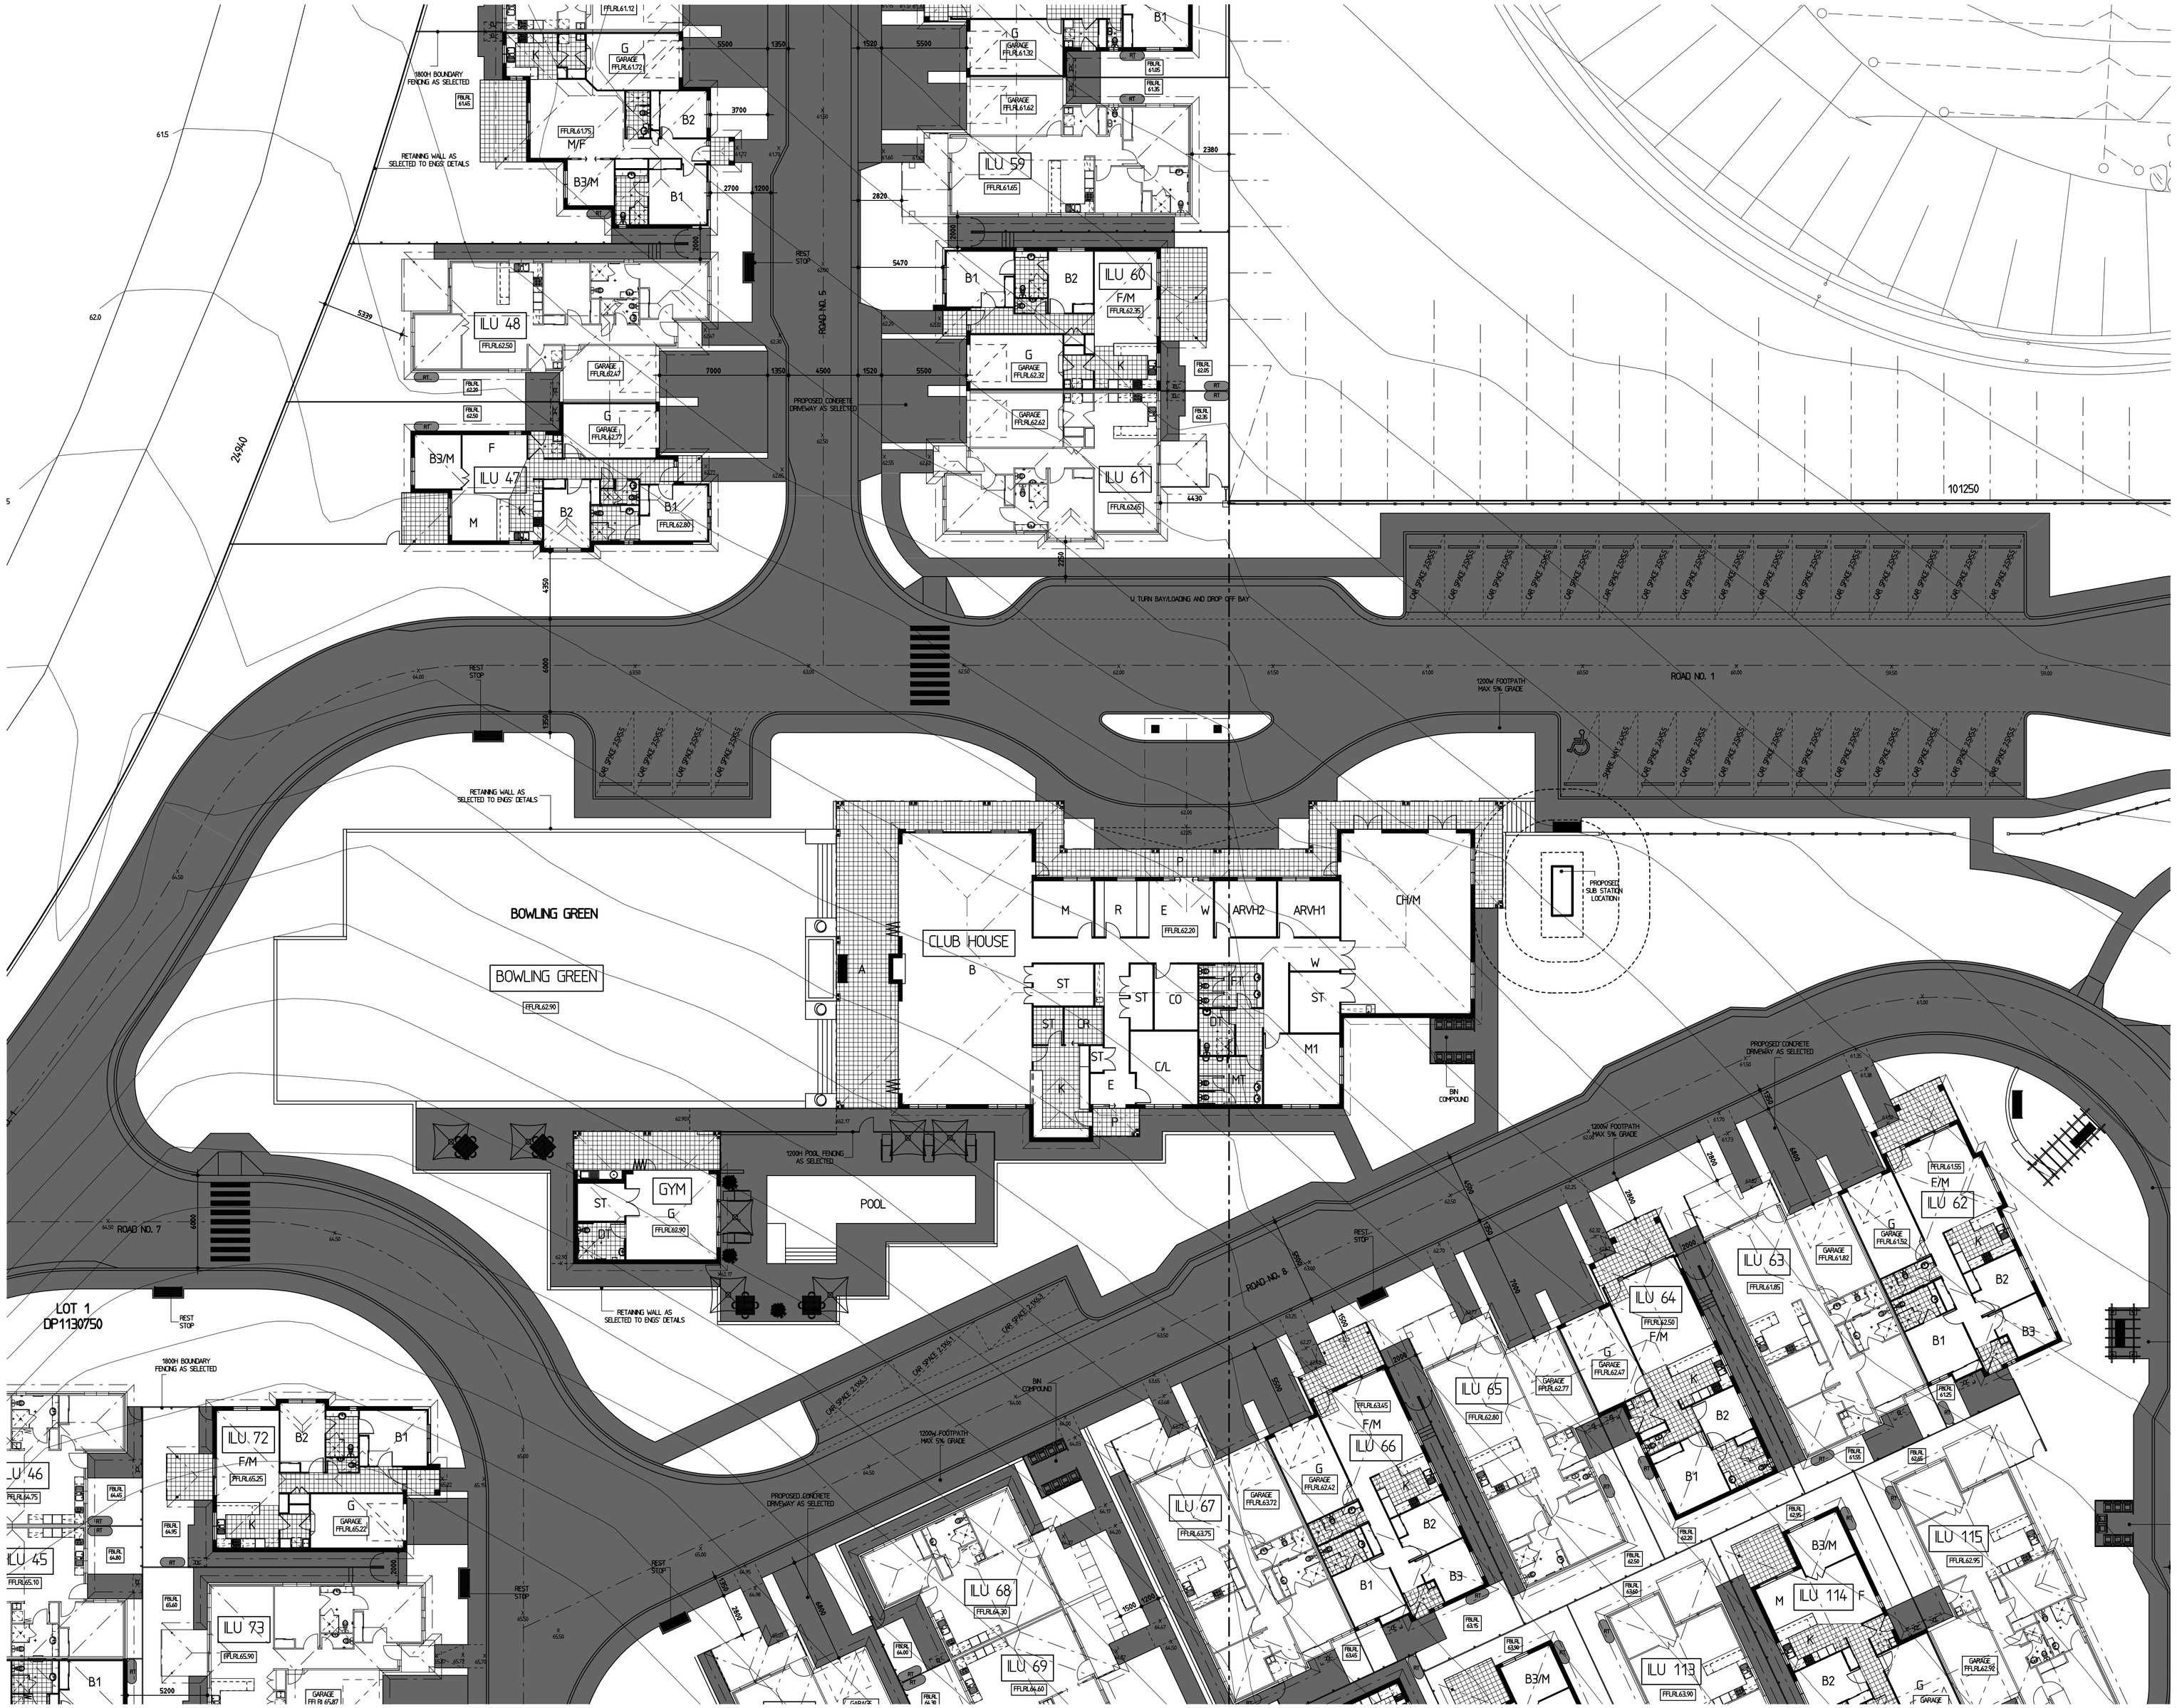

SITE PLAN 1:200

GENERAL NOTES:

ALL GROUND LINES ARE TO BE VERIFIED ON-SITE BY THE BUILDER.

FINAL LOCATION OF BUILDINGS TO BE VERIFIED ON-SITE BY A REGISTERED SURVEYOR.

WRITTEN DIMENSIONS TO TAKE PRECEDENCE OVER SCALING. ANY PLAN DISCREPANCIES TO BE REFERRED BACK TO A&N DESIGN.

FINISHED FLOOR LEVELS MAY VARY (+/-200MM) FROM THOSE INDICATED ON PLAN DUE TO SITE CLEARING, DEMOLITION, CONTOUR INCONSISTENCIES ETC.

GARAGE/DRIVEWAY PROFILES MUST ALWAYS COMPLY TO AUSTRALIAN STANDARDS AS 2890.

PLAN TO BE READ IN-CONJUCTION WITH ENGINEERING AND LANDSCAPE ARCHITECTS PLANS.

A&N DESIGN ALL RIGHTS RESERVED. THIS WORK IS COPYRIGHT AND CANNOT BE REPRODUCED OR COPIED IN ANY FORM OR BY ANY MEANS WITHOUT WRITEN PERMISSION OF A&N DESIGN. ANY LICENSE TO USE THIS DOCUMENT, WHETHER EXPRESSED OR IMPLIED IS RESTRICTED TO THE TERMS OF THE AGREEMENT OR IMPLIED AGREEMENT BETWEEN A&N DESIGN AND THE INSTUCTING PARTY.

DA-PLANS

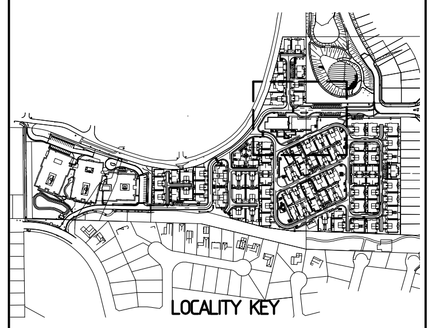

LOCALITY KEY

ABSA
Assr # 20102 Cert # 82562526
Sign
Date 11.10.11

REV	DESCRIPTION	DATE
B	4 ILUS DELETED, AMENDED MASTER PLAN & 2 COMMUNITY CAR SPACES DELETE	9.3.2012
A	ISSUED FOR DEVELOPMENT APPLICATION	14.10.2011

PROJECT: 'ARV CADDENS'

AT: LOT 1 DP1130750 & LOT 1 DP1145043 KINGSWOOD

DRAWING N°: A16800-DA

SHEET: 11

REVISION: B

SHEET CONTENTS: PART SITE PLAN

SCALE: 1:200 @ A1

FOR: ARV Villages

LEVEL 2, CENTURY CORPORATE CENTRE
62 NORWEST BVD, BAULKHAM HILLS
PO BOX 284 CASTLE HILL NSW 1765
TEL: 02 9421 5333 FAX: 02 9421 2217
WWW.ARV.ORG.AU

HKA Project Management
UNIT 1.08, 5 CELEBRATION DRIVE
BAULKHAM HILLS
NSW 2153
PHONE:(02)8814 5404
FAX:(02)8814 7453

A&N DESIGN SYDNEY
UNIT 39/5 INGLEWOOD PLACE,
NORWEST BUSINESS PARK,
BAULKHAM HILLS
P.O. BOX 6410 BAULKHAM HILLS
BUSINESS CENTRE NSW 2153
PHONE:(02)8824 3533
FAX:(02)8824 3544

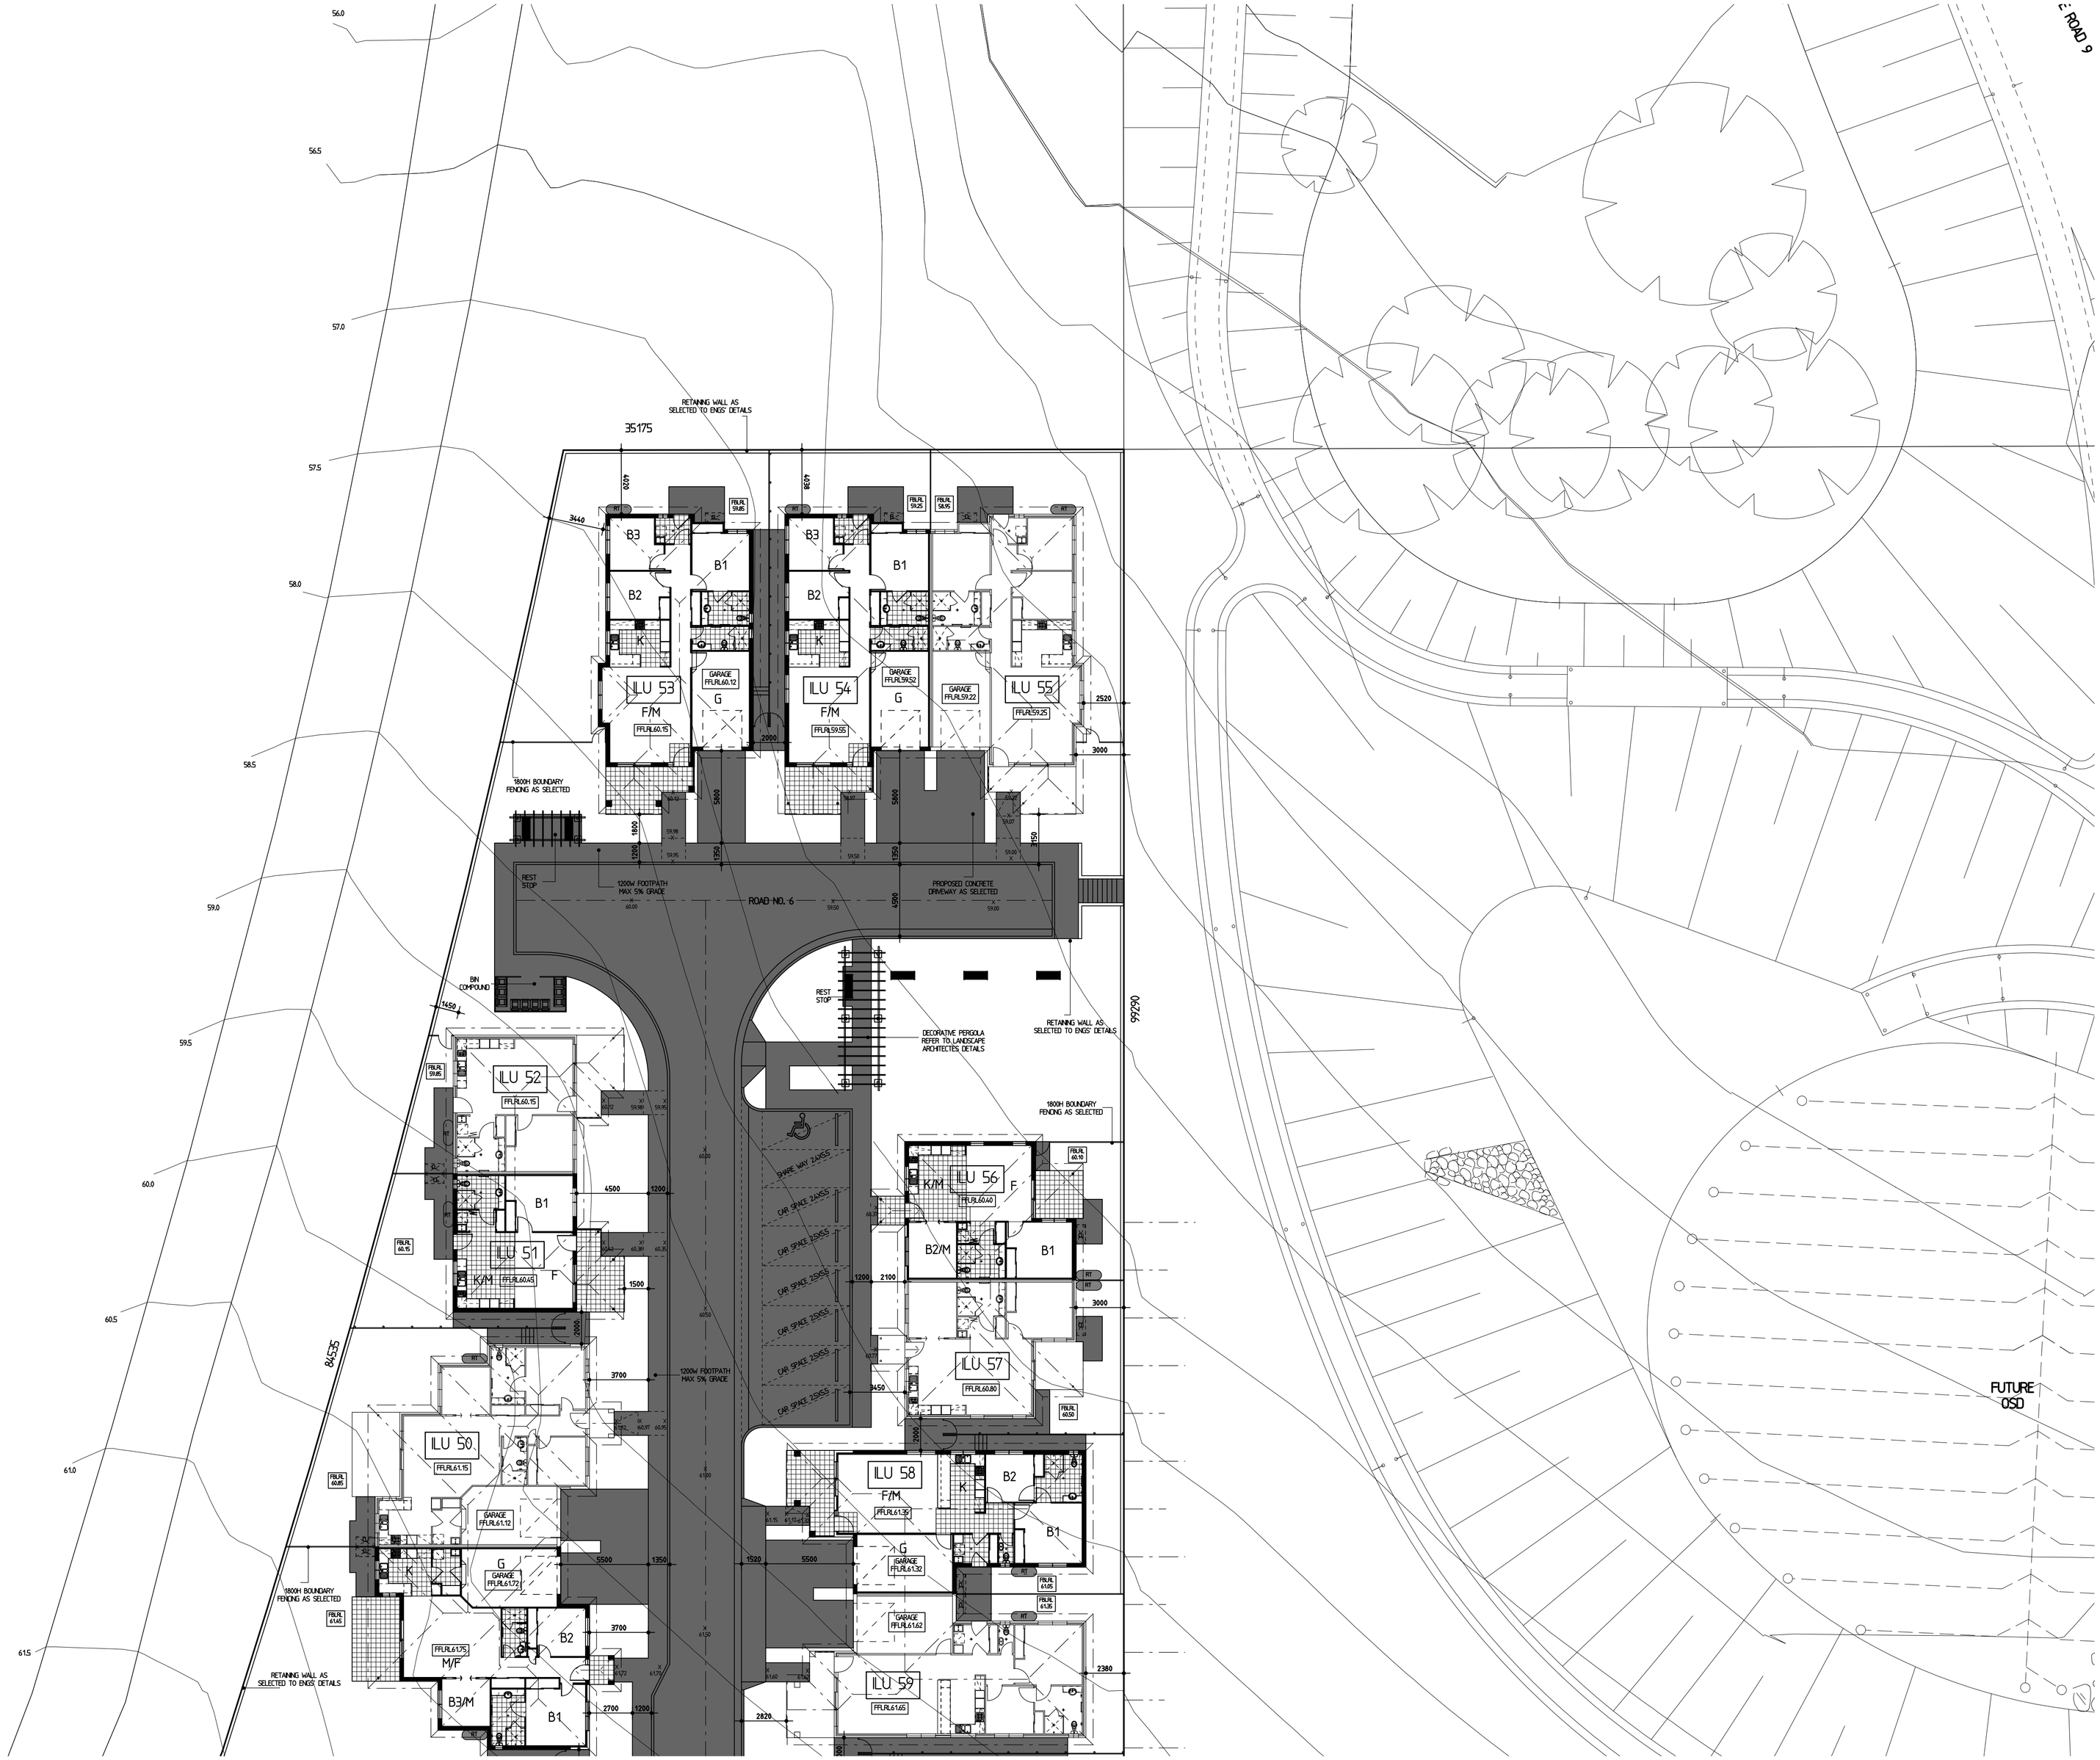

SITE PLAN 1:200

GENERAL NOTES:

ALL GROUND LINES ARE TO BE VERIFIED ON-SITE BY THE BUILDER.

FINAL LOCATION OF BUILDINGS TO BE VERIFIED ON-SITE BY A REGISTERED SURVEYOR.

WRITTEN DIMENSIONS TO TAKE PRECEDENCE OVER SCALING. ANY PLAN DISCREPANCIES TO BE REFERRED BACK TO A&N DESIGN.

FINISHED FLOOR LEVELS MAY VARY (+/-200MM) FROM THOSE INDICATED ON PLAN, DUE TO SITE CLEARING, DEMOLITION, CONTOUR INCONSISTENCIES ETC.

GARAGE/DRIVEWAY PROFILES MUST ALWAYS COMPLY TO AUSTRALIAN STANDARDS AS 2890.

PLAN TO BE READ IN-CONJUCTION WITH ENGINEERING AND LANDSCAPE ARCHITECTS PLANS.

A&N DESIGN ALL RIGHTS RESERVED. THIS WORK IS COPYRIGHT AND CANNOT BE REPRODUCED OR COPIED IN ANY FORM OR BY ANY MEANS WITHOUT WRITEN PERMISSION OF A&N DESIGN. ANY LICENSE TO USE THIS DOCUMENT, WHETHER EXPRESSED OR IMPLIED IS RESTRICTED TO THE TERMS OF THE AGREEMENT OR IMPLIED AGREEMENT BETWEEN A&N DESIGN AND THE INSTUCTING PARTY.

DA-PLANS

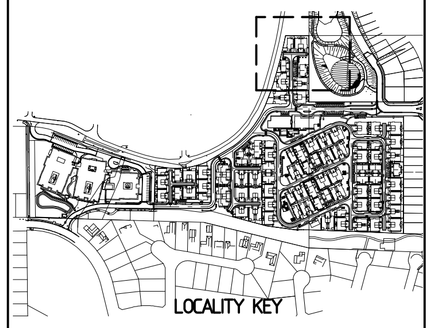

LOCALITY KEY

ABSA
Assr # 20102 Cert # 82562526
Sign
Date 11.10.11

REV	DESCRIPTION	DATE
B	4 ILUS DELETED, AMENDED MASTER PLAN & 2 COMMUNITY CAR SPACES DELETE	9.3.2012
A	ISSUED FOR DEVELOPMENT APPLICATION	14.10.2011

PROJECT: 'ARV CADDENS'

AT: LOT 1 DP1130750 & LOT 1 DP1145043 KINGSWOOD

DRAWING N°: A16800-DA

SHEET: 10

REVISION: B

SHEET CONTENTS: PART SITE PLAN

SCALE: 1:200 @ A1

FOR:

ARV Villages
LEVEL 2, CENTURY CORPORATE CENTRE
62 NORWEST BVD, BAULKHAM HILLS
PO BOX 284 CASTLE HILL NSW 1765
TEL: 02 9421 5333 FAX: 02 9421 2217
WWW.ARV.ORG.AU

HKA Project Management
UNIT 1.08, 5 CELEBRATION DRIVE
BAULKHAM HILLS
NSW 2153
PHONE:(02)8814 5404
FAX:(02)8814 7453

A&N DESIGN SYDNEY
UNIT 39/5 INGLEWOOD PLACE,
NORWEST BUSINESS PARK,
BAULKHAM HILLS
P.O. BOX 6410 BAULKHAM HILLS
BUSINESS CENTRE NSW 2153
PHONE:(02)8824 3533
FAX:(02)8824 3544

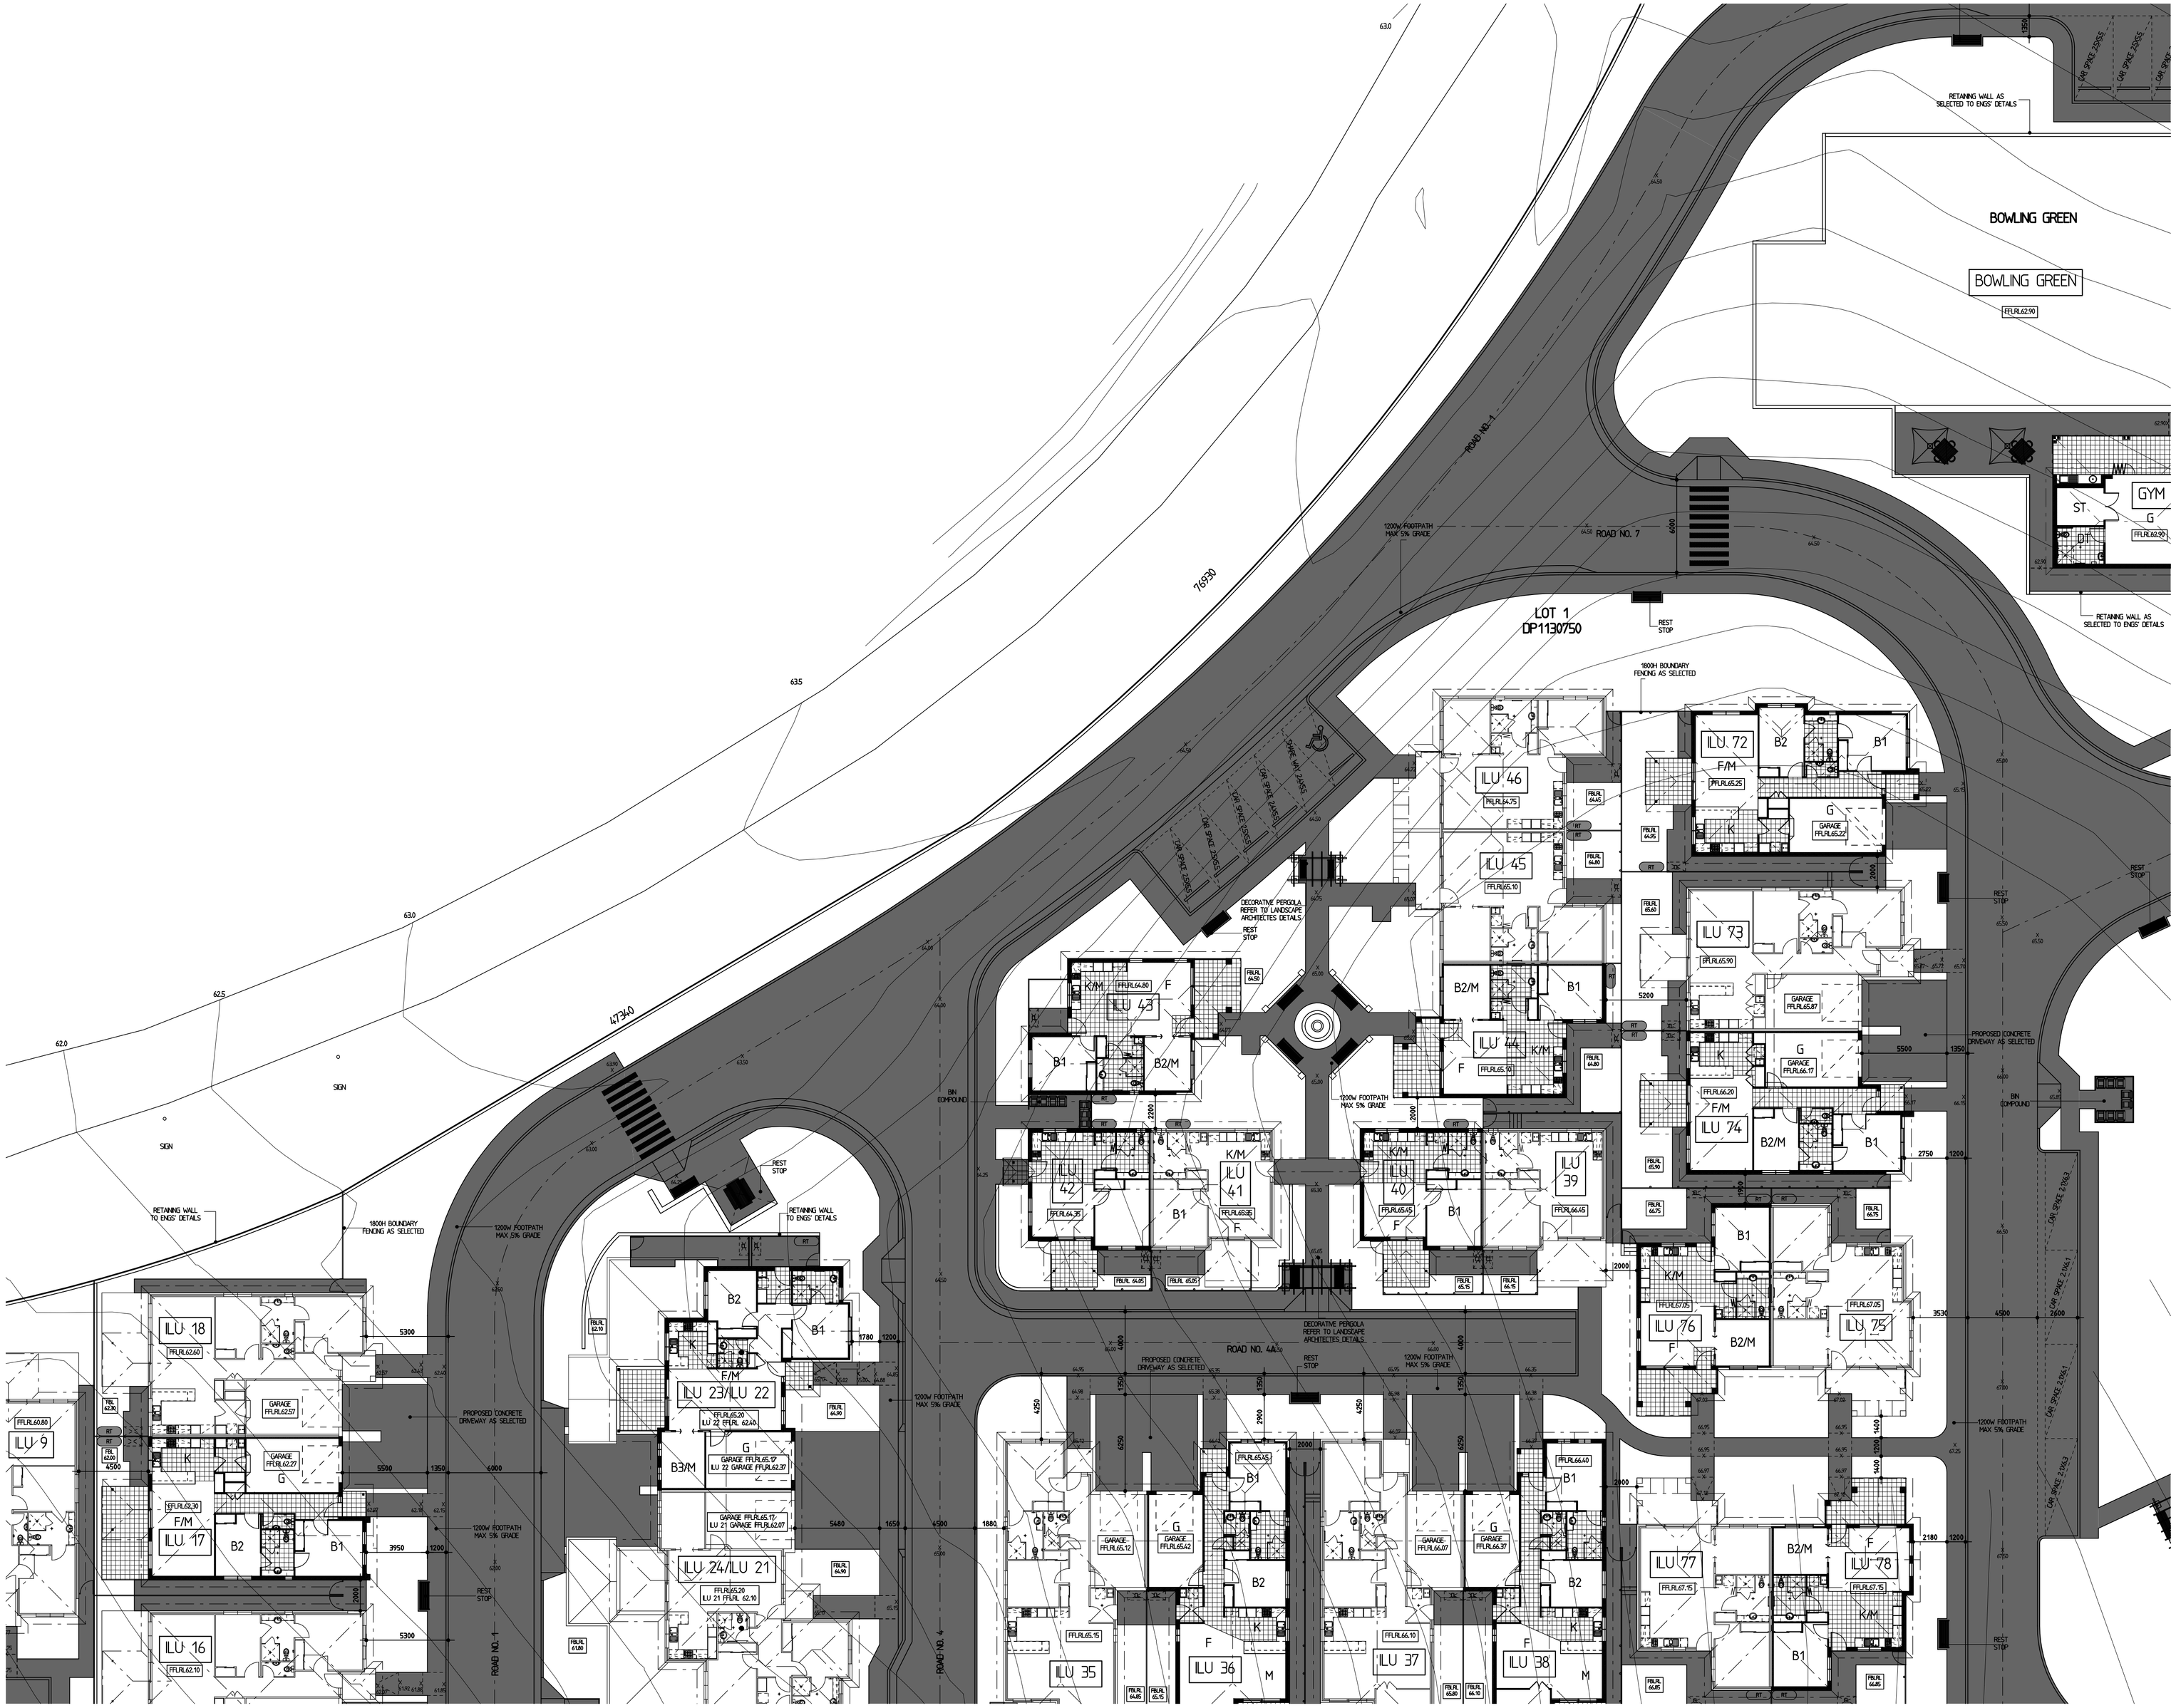

SITE PLAN 1:200

GENERAL NOTES:

ALL GROUND LINES ARE TO BE VERIFIED ON-SITE BY THE BUILDER.

FINAL LOCATION OF BUILDINGS TO BE VERIFIED ON-SITE BY A REGISTERED SURVEYOR.

WRITTEN DIMENSIONS TO TAKE PRECEDENCE OVER SCALING. ANY PLAN DISCREPANCIES TO BE REFERRED BACK TO A&N DESIGN.

FINISHED FLOOR LEVELS MAY VARY (+/-200MM) FROM THOSE INDICATED ON PLAN, DUE TO SITE CLEARING, DEMOLITION, CONTOUR INCONSISTENCIES ETC.

GARAGE/DRIVEWAY PROFILES MUST ALWAYS COMPLY TO AUSTRALIAN STANDARDS AS 2890.

PLAN TO BE READ IN-CONJUCTION WITH ENGINEERING AND LANDSCAPE ARCHITECTS PLANS.

A&N DESIGN ALL RIGHTS RESERVED. THIS WORK IS COPYRIGHT AND CANNOT BE REPRODUCED OR COPIED IN ANY FORM OR BY ANY MEANS WITHOUT WRITEN PERMISSION OF A&N DESIGN. ANY LICENSE TO USE THIS DOCUMENT, WHETHER EXPRESSED OR IMPLIED IS RESTRICTED TO THE TERMS OF THE AGREEMENT OR IMPLIED AGREEMENT BETWEEN A&N DESIGN AND THE INSTUCTING PARTY.

DA-PLANS

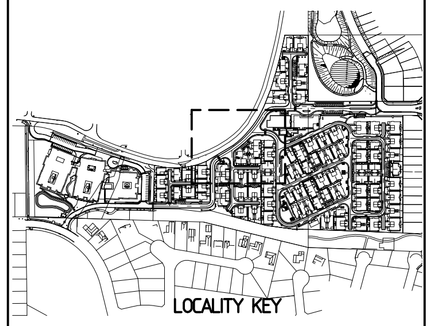

ABSA
Assr # 20102 Cert # 82562526
Sign
Date 11.10.11

REV	DESCRIPTION	DATE
B	4 ILUS DELETED, AMENDED MASTER PLAN & 2 COMMUNITY CAR SPACES DELETE	9.3.2012
A	ISSUED FOR DEVELOPMENT APPLICATION	14.10.2011

PROJECT: 'ARV CADDENS'

AT: LOT 1 DP1130750 & LOT 1 DP1145043 KINGSWOOD

DRAWING N°: A16800-DA

SHEET: 9

REVISION: B

SHEET CONTENTS: PART SITE PLAN

SCALE: 1:200 @ A1

FOR:

ARV Villages
LEVEL 2, CENTURY CORPORATE CENTRE
62 NORWEST BVD, BAULKHAM HILLS
PO BOX 284 CASTLE HILL NSW 1765
TEL: 02 9421 5333 FAX: 02 9421 2217
WWW.ARV.ORG.AU

HKA Project Management
UNIT 1.08, 5 CELEBRATION DRIVE
BAULKHAM HILLS
NSW 2153
PHONE:(02)8814 5404
FAX:(02)8814 7453

A&N DESIGN SYDNEY
UNIT 39/5 INGLEWOOD PLACE,
NORWEST BUSINESS PARK,
BAULKHAM HILLS
P.O. BOX 6410 BAULKHAM HILLS
BUSINESS CENTRE NSW 2153
PHONE:(02)8824 3533
FAX:(02)8824 3544