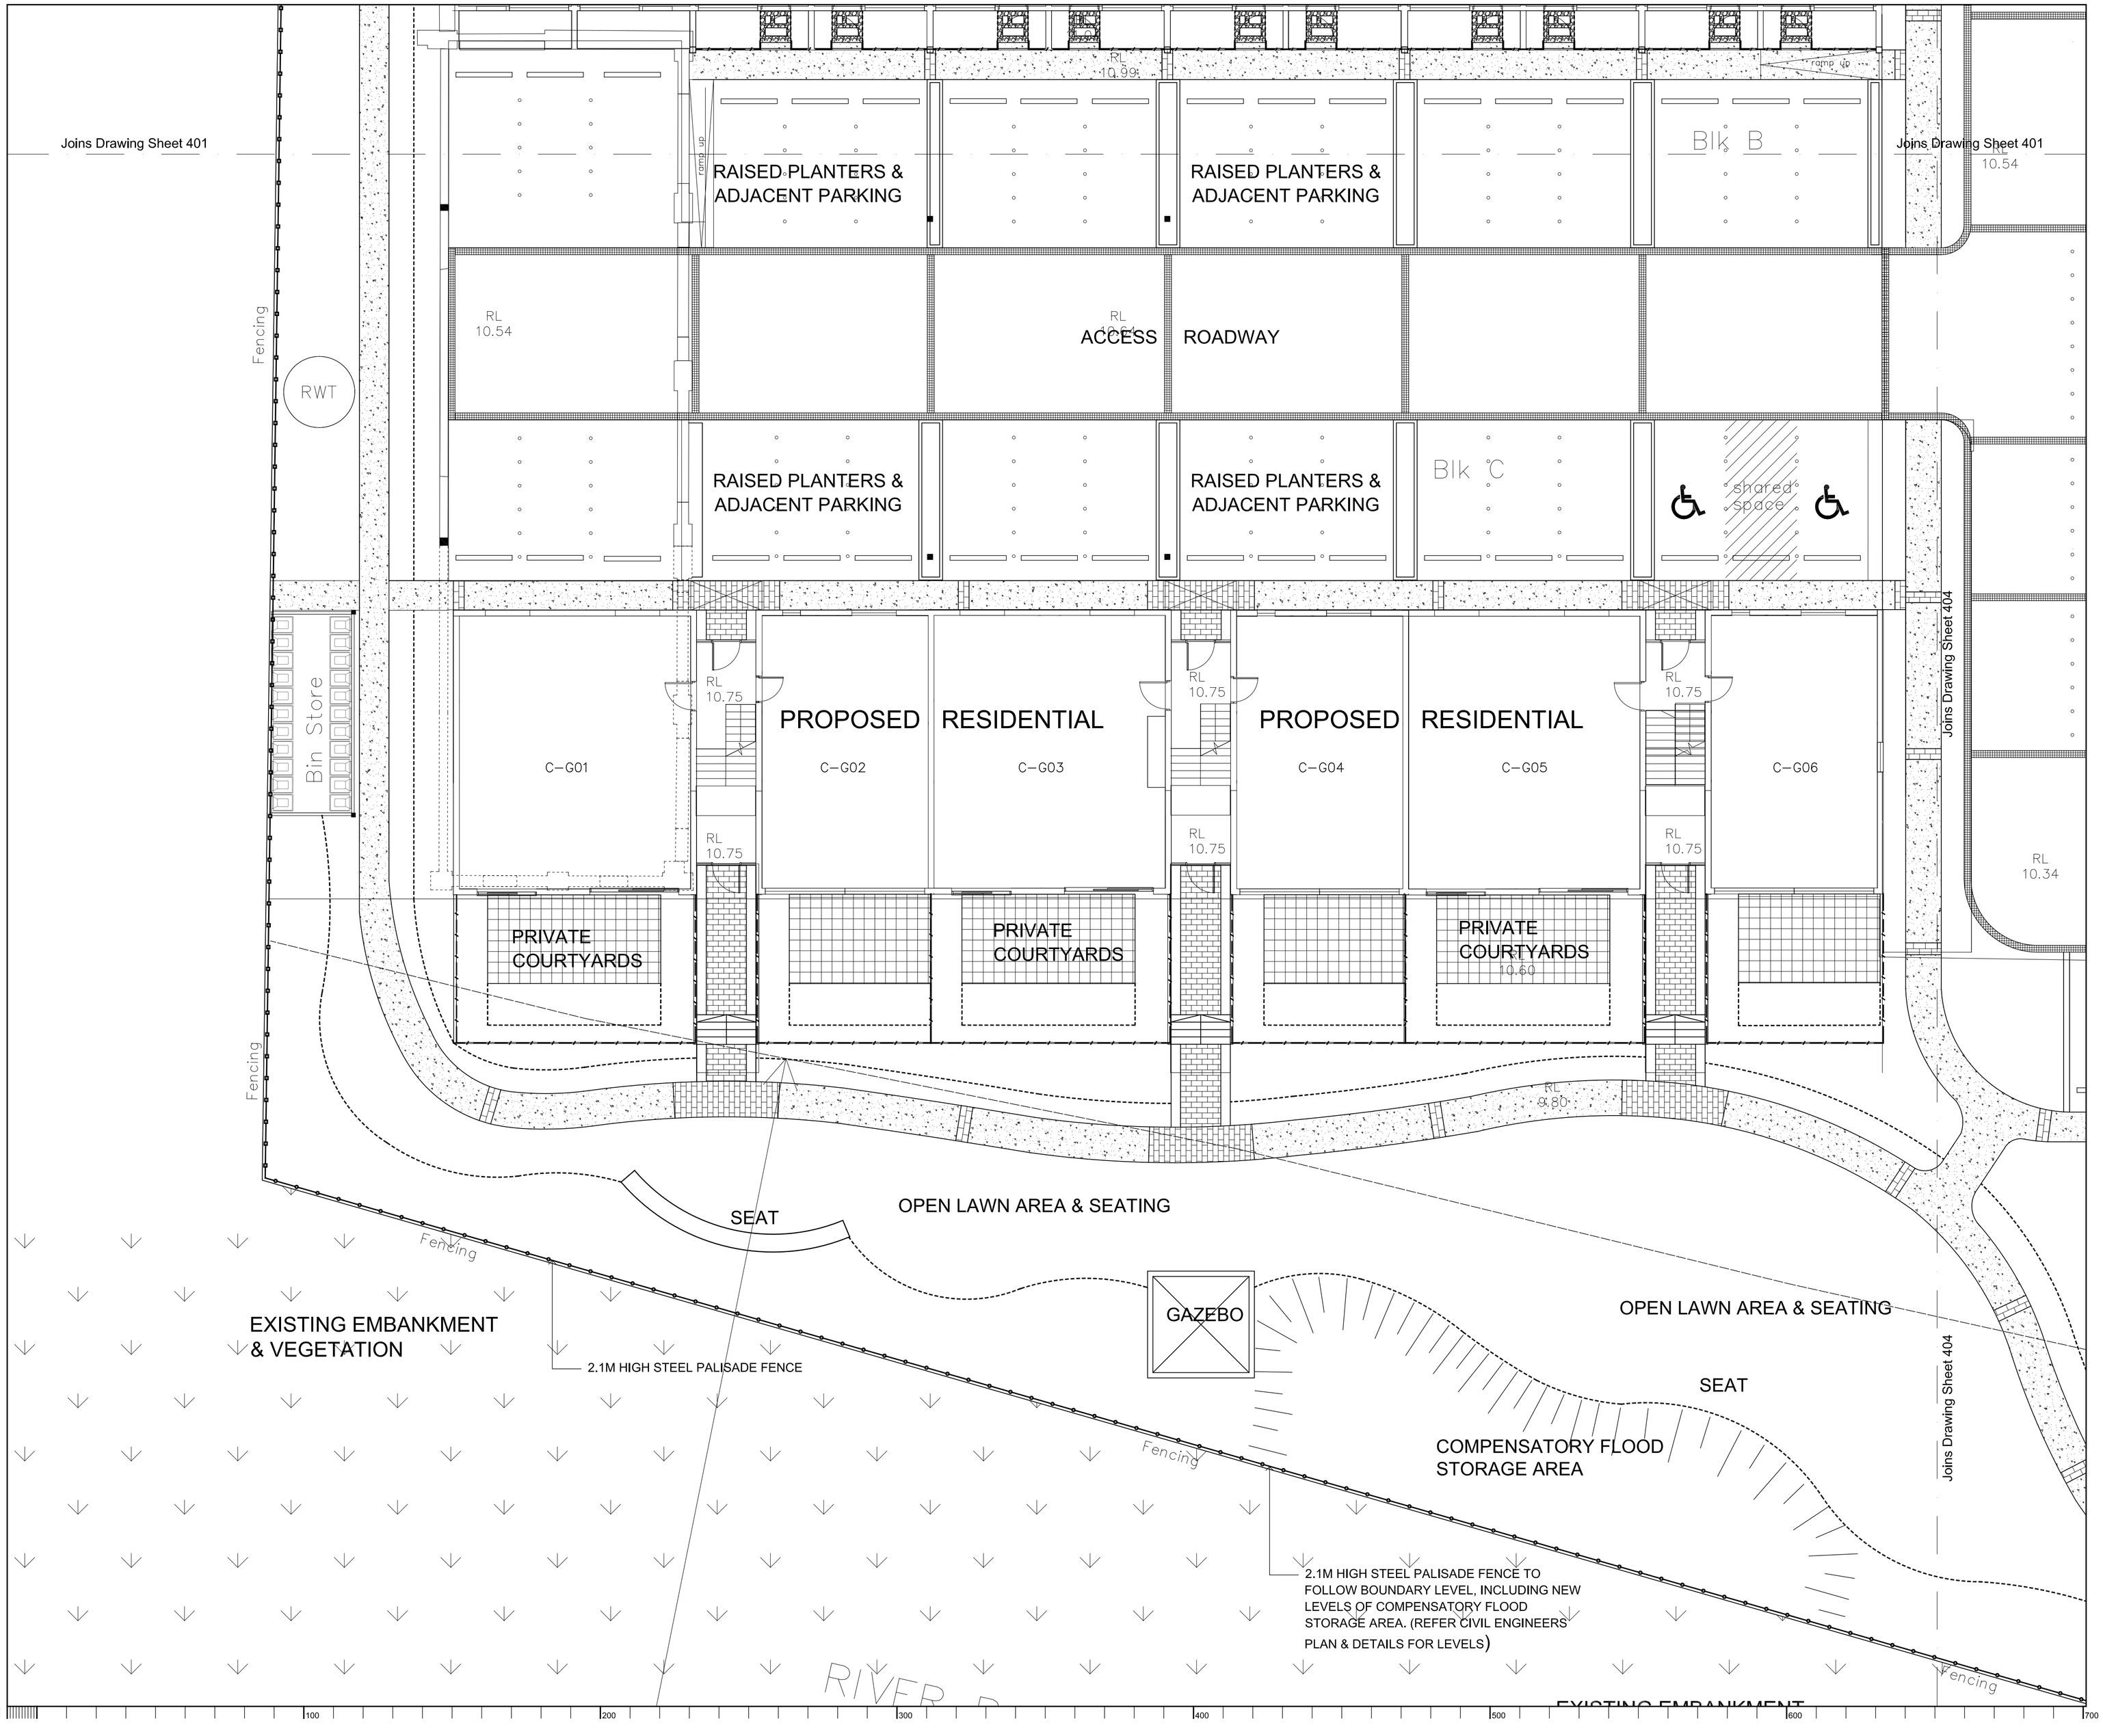

© 2012 Site Image (NSW) Pty Ltd ABN 44 801 262 380 All rights reserved. This drawing is copyright and shall not be reproduced or copied in any form or by any means (graphic, electronic or mechanical including photocopy) without the written permission of Site Image Pty Ltd, Any license, expressed or implied, to use this document for any purpose what so ever is restricted to the terms of the written agreement between Site Image (NSW) Pty Ltd and the instructing party.

The contractor shall check and verify all work on site (including work by others) before commencing the landscape installation. Any discrepancies are to be reported to the Project Manager or Landscape Architect prior to commencing work. Do not scale this drawing. Any required dimensions not shown shall be referred to the Landscape Architect for confirmation.

Issue	Revision Description	Drawn	Check	Date
-	-	-	-	--.--.----
-	-	-	-	--.--.----
B	For Approval	PH	RS	19.09.2012
A	For Approval	PH	RS	11.09.2012

LEGEND

- Proposed Tree Planting
- Existing Tree to be Retained
- Existing Tree to be Removed
- Proposed Shrub & Accent Planting
- Proposed Groundcover & Grass
- Proposed Turf Area
- Embankment
- Proposed Timber Garden Edge
- Paved Courtyard
- Paved Pathway
- Concrete Pathway
- Proposed Concrete Stepping Stone & Pebble Stone surround
- Cobble Border & Bandling
- Courtyard Fence - refer Arch. Doc.
- Boundary Fence (1.8m Height) - refer Arch. Doc.
- Open Space Boundary Fence - Steel Palisade 2.1m Height (Black)
- Proposed Leisure Pavilion
- Proposed Car Paking - refer Arch. Doc.

Key Plan:

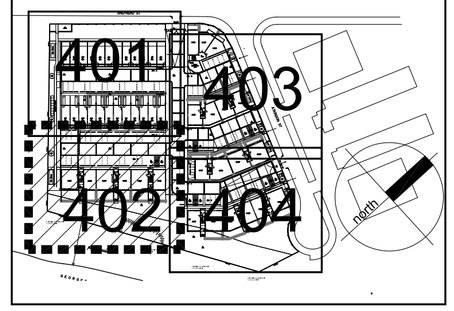

Client:
SPENCE PEARSON
Architects

Project:
The Mill
Shepherd Street, Liverpool

SITE IMAGE
Level 1, 3-5 Baptist Street
Surry Hills NSW 2010
Australia
Tel: (61 2) 8332 5600
Fax: (61 2) 8332 5604
Web: www.siteimage.com.au
Site Image (NSW) Pty Ltd
ABN 44 801 262 380
Landscape Architects

FOR APPROVAL

Drawing Name:
Landscape Hardworks Plan

Sheet _ of _

Scale: 1:100 @ A1 (0 1 2 3 4 5m)

Job Number:	Drawing Number:	Issue:
SS12-2413	302	B