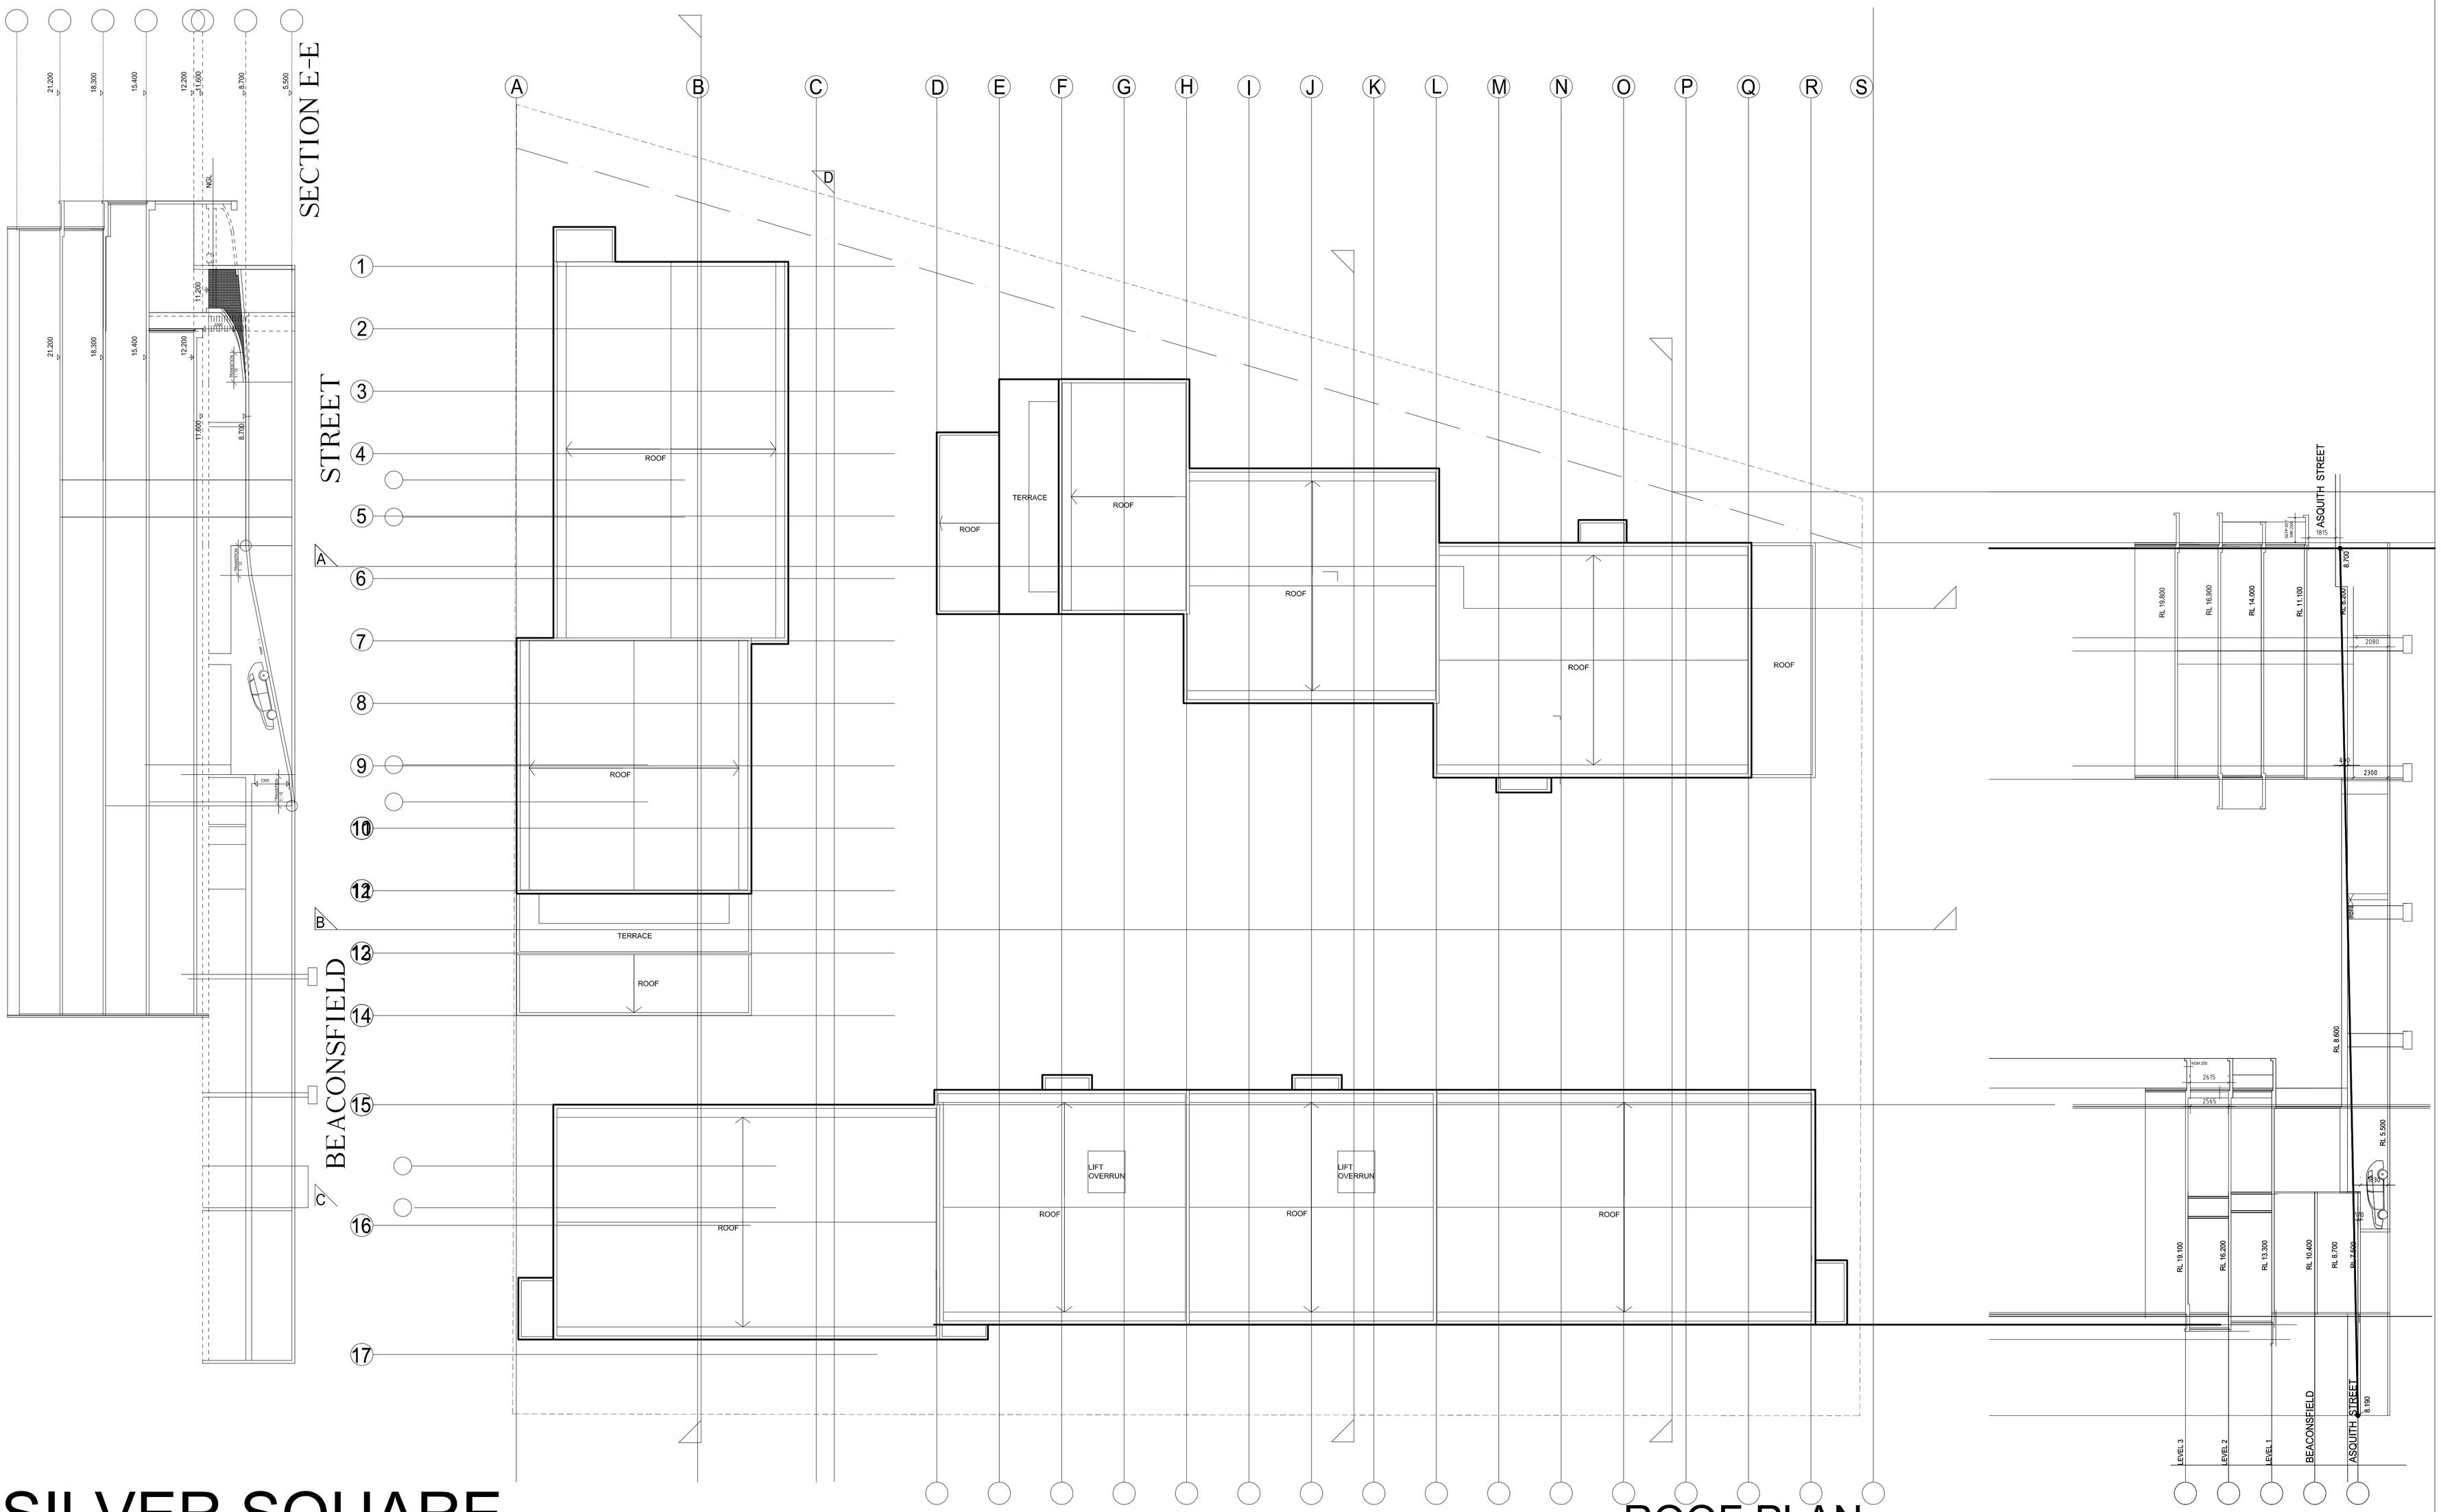


# SILVER SQUARE

## ROOF PLAN

SILVERWATER TOWN SQUARE
PROPOSED COMMERCIAL / RETAIL / RESIDENTIAL DEVELOPMENT
BEACONSFIELD AND ASQUITH STREETS, SILVERWATER

DATE : 05-10-2012 1:200 @ A1

DRAWING No
**DA 007**

MRA | Michael Raad Architects Pty Limited
2A GREGORY PLACE PARRAMATTA NSW 2150
P 02 9687 0099
F 02 9687 0044
E michaelraad@raad.com.au