Project no:
20102

Sheet No:
DA-05C

Issues		Initials	Date
-	DA ISSUE FOR COUNCIL SUBMISSION	JH	27-08-2012
A	DA ISSUE A COUNCIL LETTER DATED 15 November 2012	JH	15-02-2013
B	DA ISSUE B COUNCIL LETTER DATED 18 JUNE 2013	JH	15-07-2013
C	DA ISSUE C COUNCIL LETTER DATED 24 OCTOBER 2013	JH	19-11-2013

Amendments

Legend

- 110mm, thick timber wall.
- 110mm, thick brick wall.
- 230mm, thick brick wall.
- 250mm, thick brick veneer wall
- 270mm, thick double brick wall.
- 200mm, concrete wall.

General notes

* All dimensions in millimeters unless show otherwise.
* Drawings are not to be scaled, work to figured dimensions.
* All dimensions are to be checked onsite prior to construction.
* Any discrepancies are to be reported to the architect prior to proceeding with any more work.
* Drawings to be read in conjunction with the Specifications and Engineers drawings.
* Head heights of all doors and windows to be 2100 mm.
* Unless specified, the windows are to be centered with the internal wall.
* All workmanship and materials shall comply with all the relevant codes, ordinances, Australian standards and manufacturers instructions.

COPYRIGHT
© Millennium Design Consultants Pty. Ltd.
Millennium Design Consultants Pty. Ltd. is the owner of the copyright pertaining to this document and the designs contained. The design and details shown on these drawings may not be reproduced in whole or in part without the written permission of Millennium Design Consultants Pty. Ltd. with whom the copy right resides.

Millennium Design Consultants Pty. Ltd.
Nominated Registered Architect: J. Hibri Reg. No. 6757
42 Dolphin Crescent
Avalon Beach
NSW 2107
Telephone: +61 2 9974 5007
Fax: +61 2 9974 5004
Mobile: +61 0411 333 293
email: mdc@millenniumdesign.com.au

Client:
THE UNITED ARAB MOSLEM ASSOCIATION

Project:
ANZAC STREET CULTURAL CENTRE

Location:
31-35 ANZAC STREET - GREENACRE

Sheet Title:
ROOF PLAN

Scale	1:200 or as shown
Date	- -2011
Drawn by	
Checked by	
Initials	Jamal Hibri.

Project no: 20102
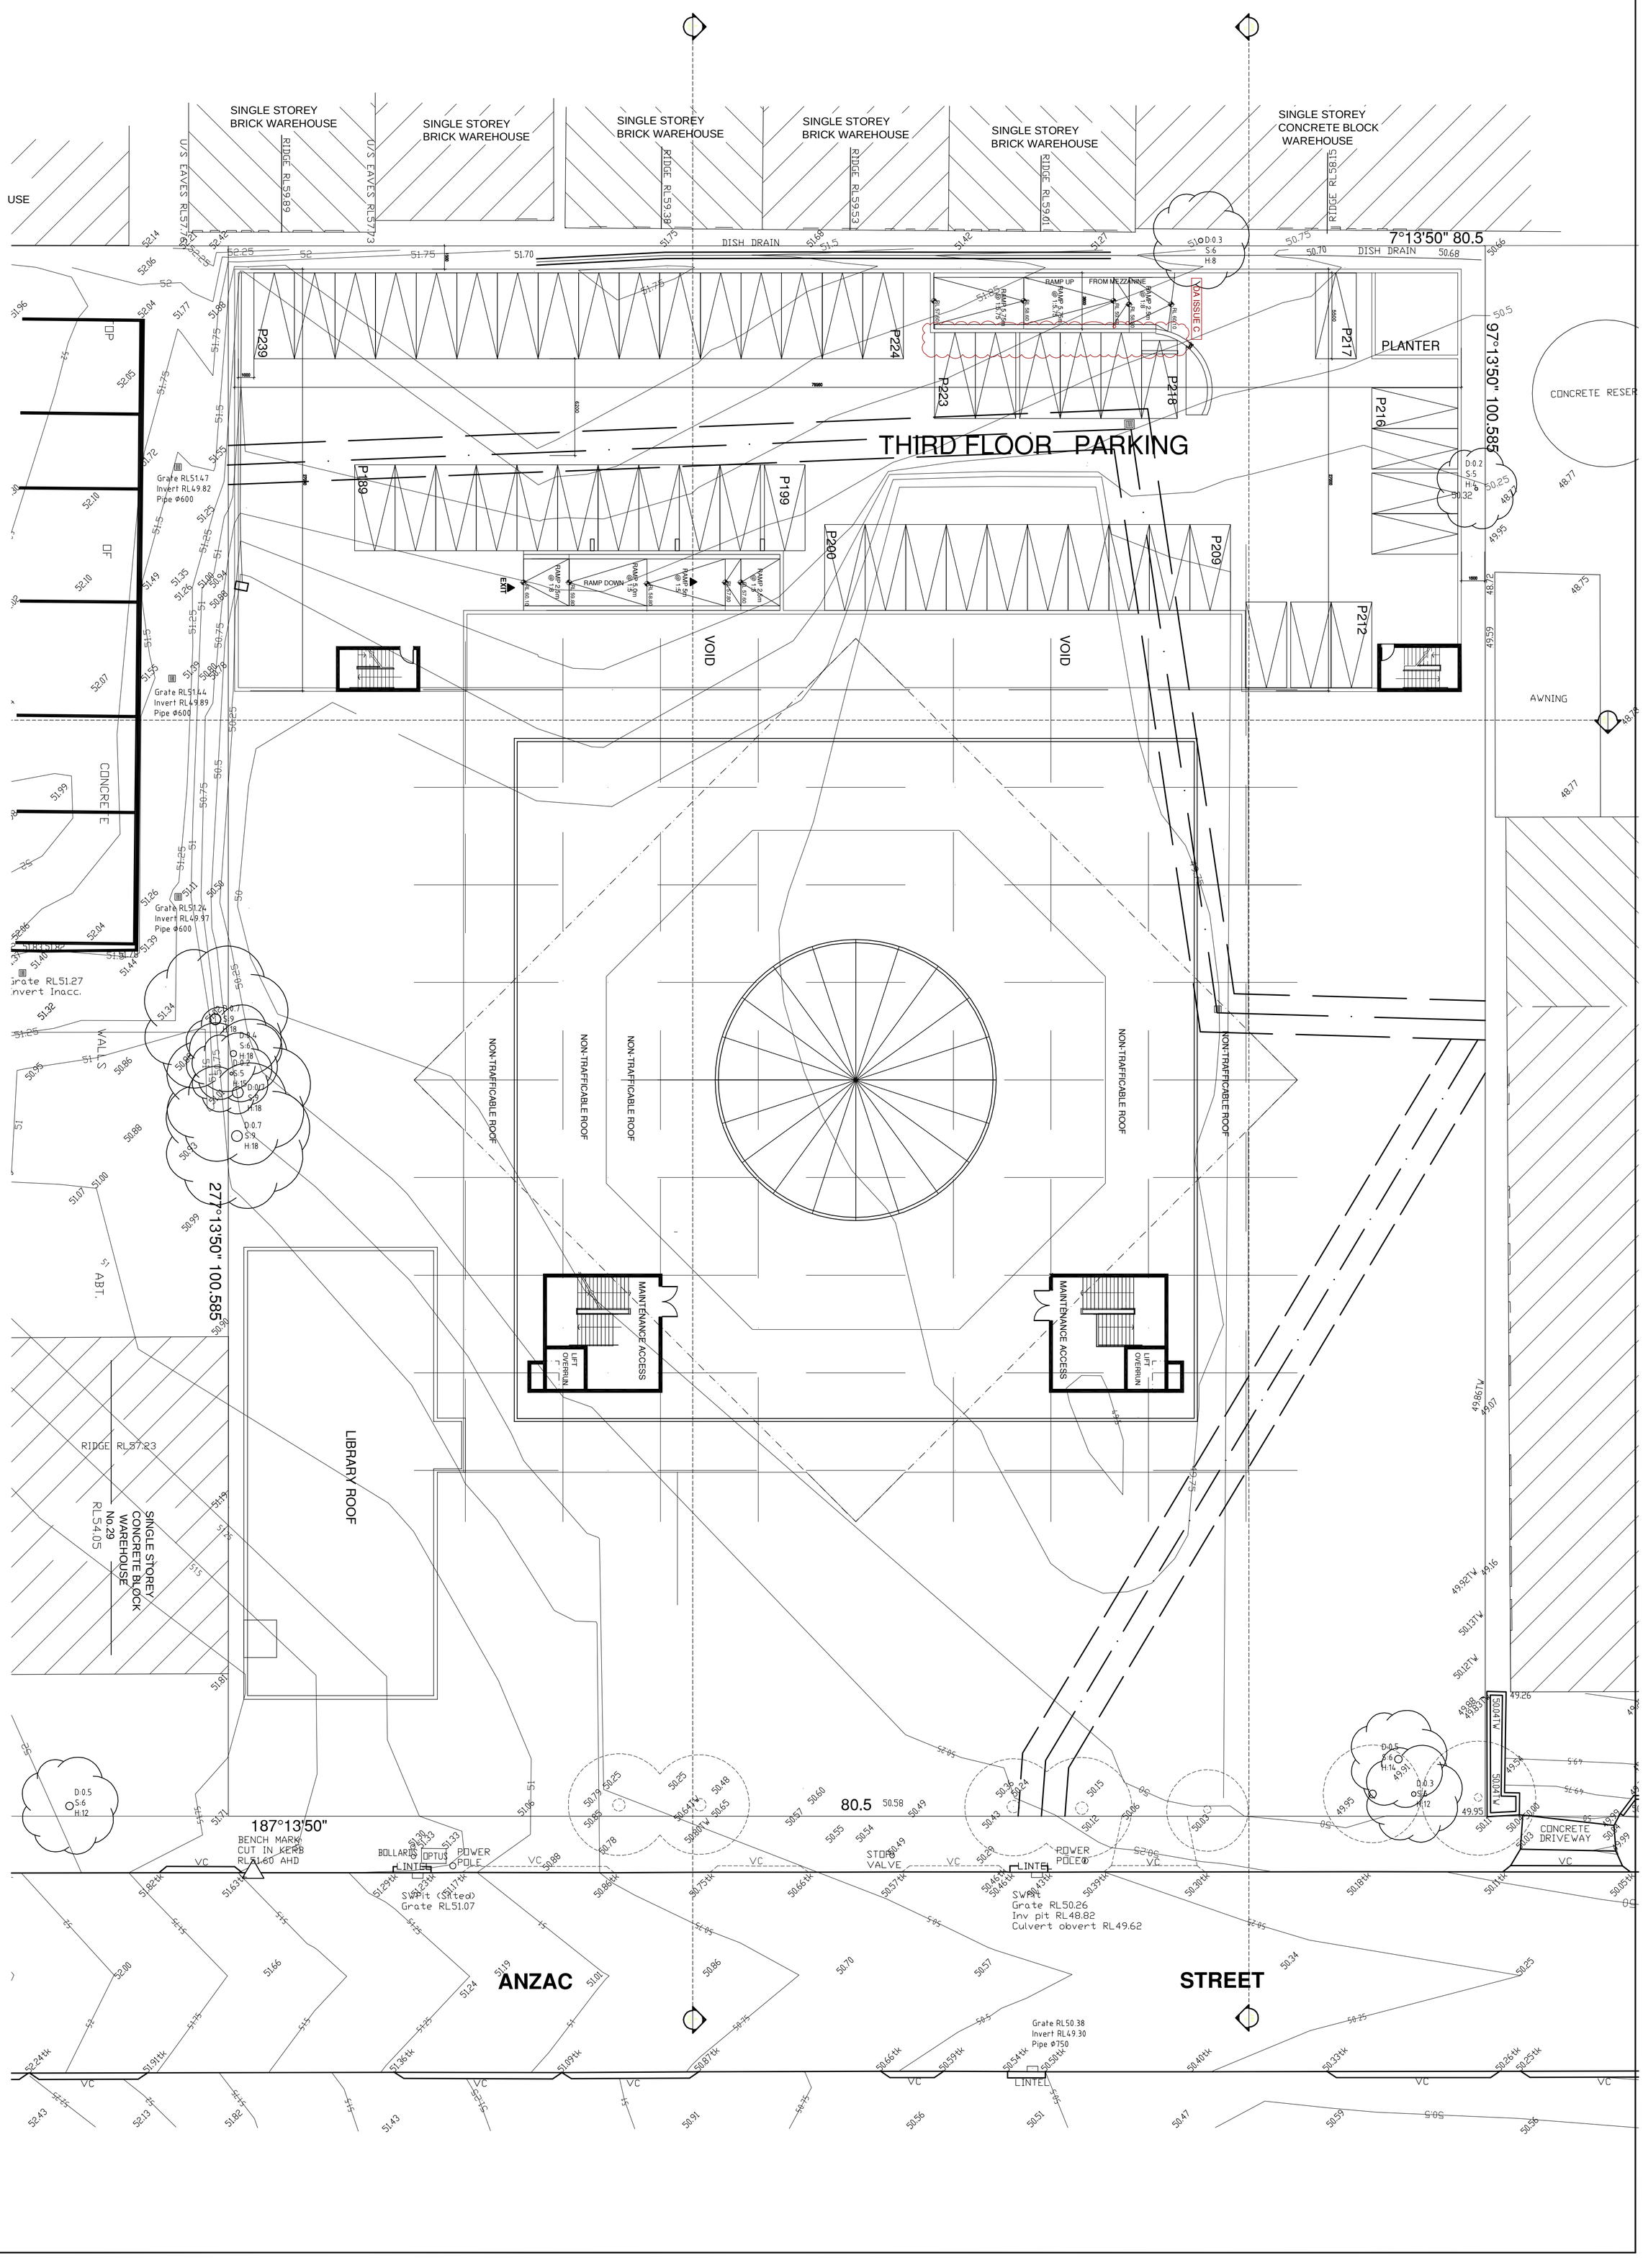
Sheet No: DA-05C