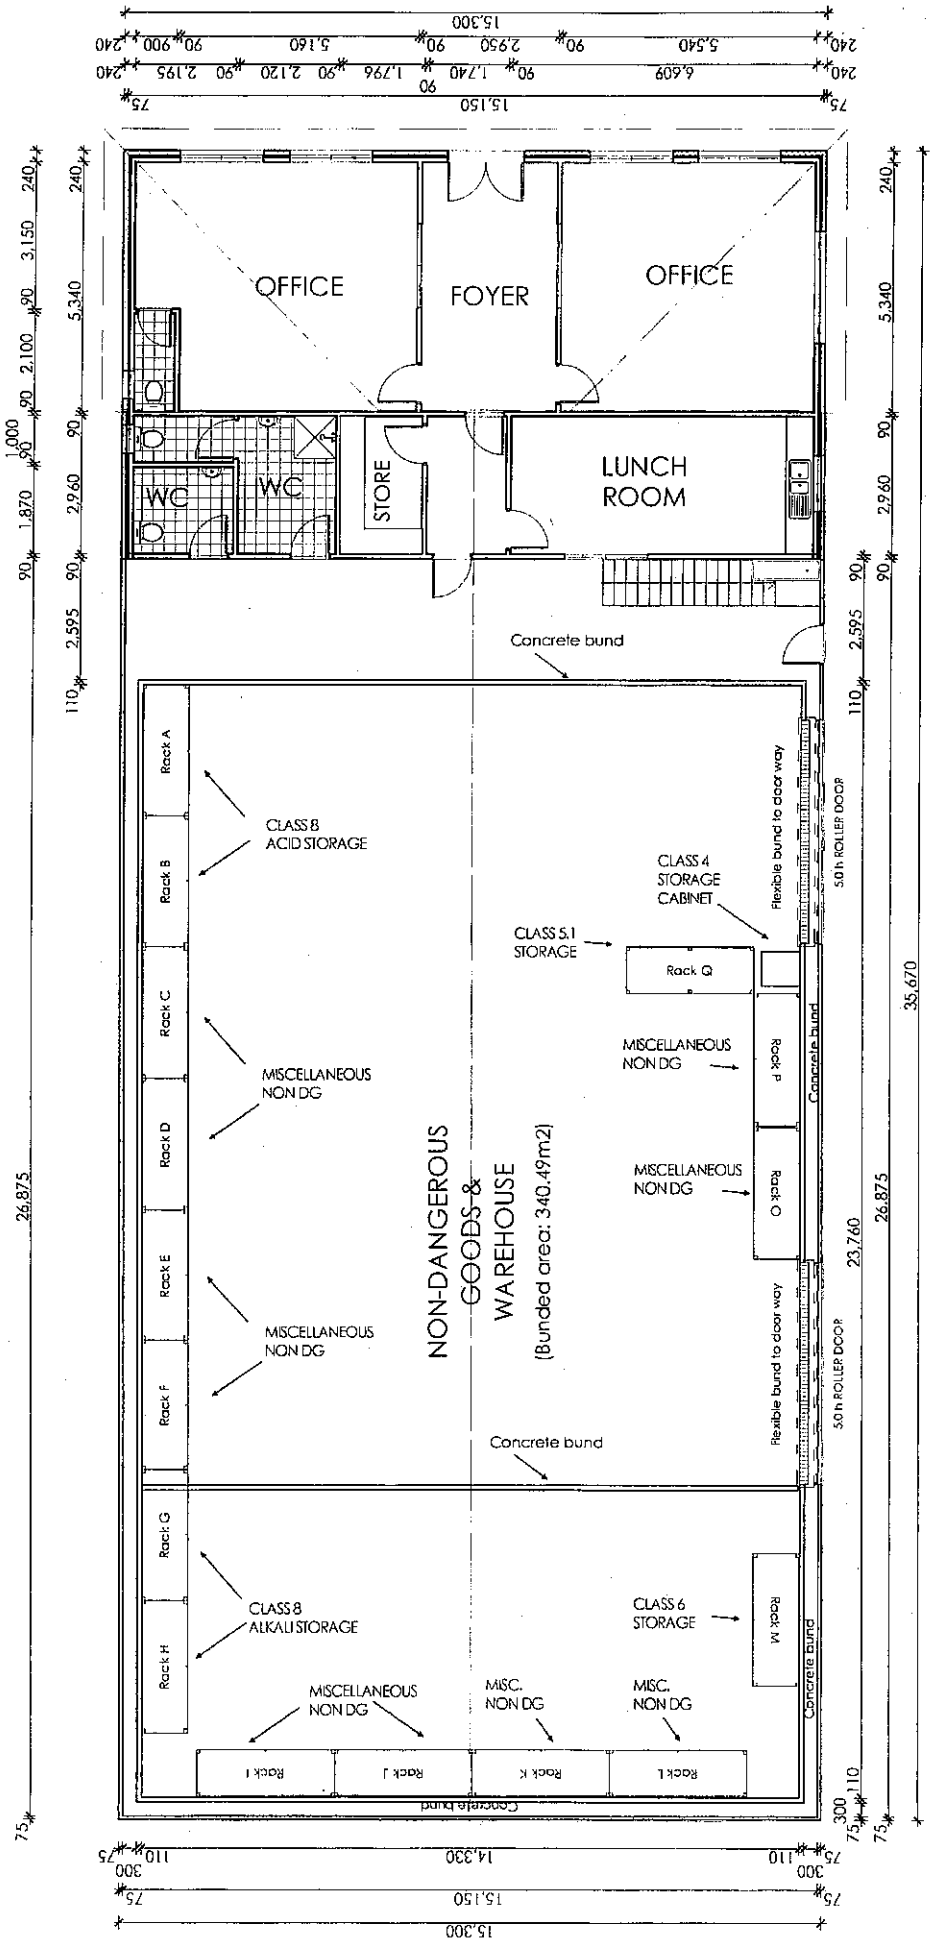Warehouse storage plan