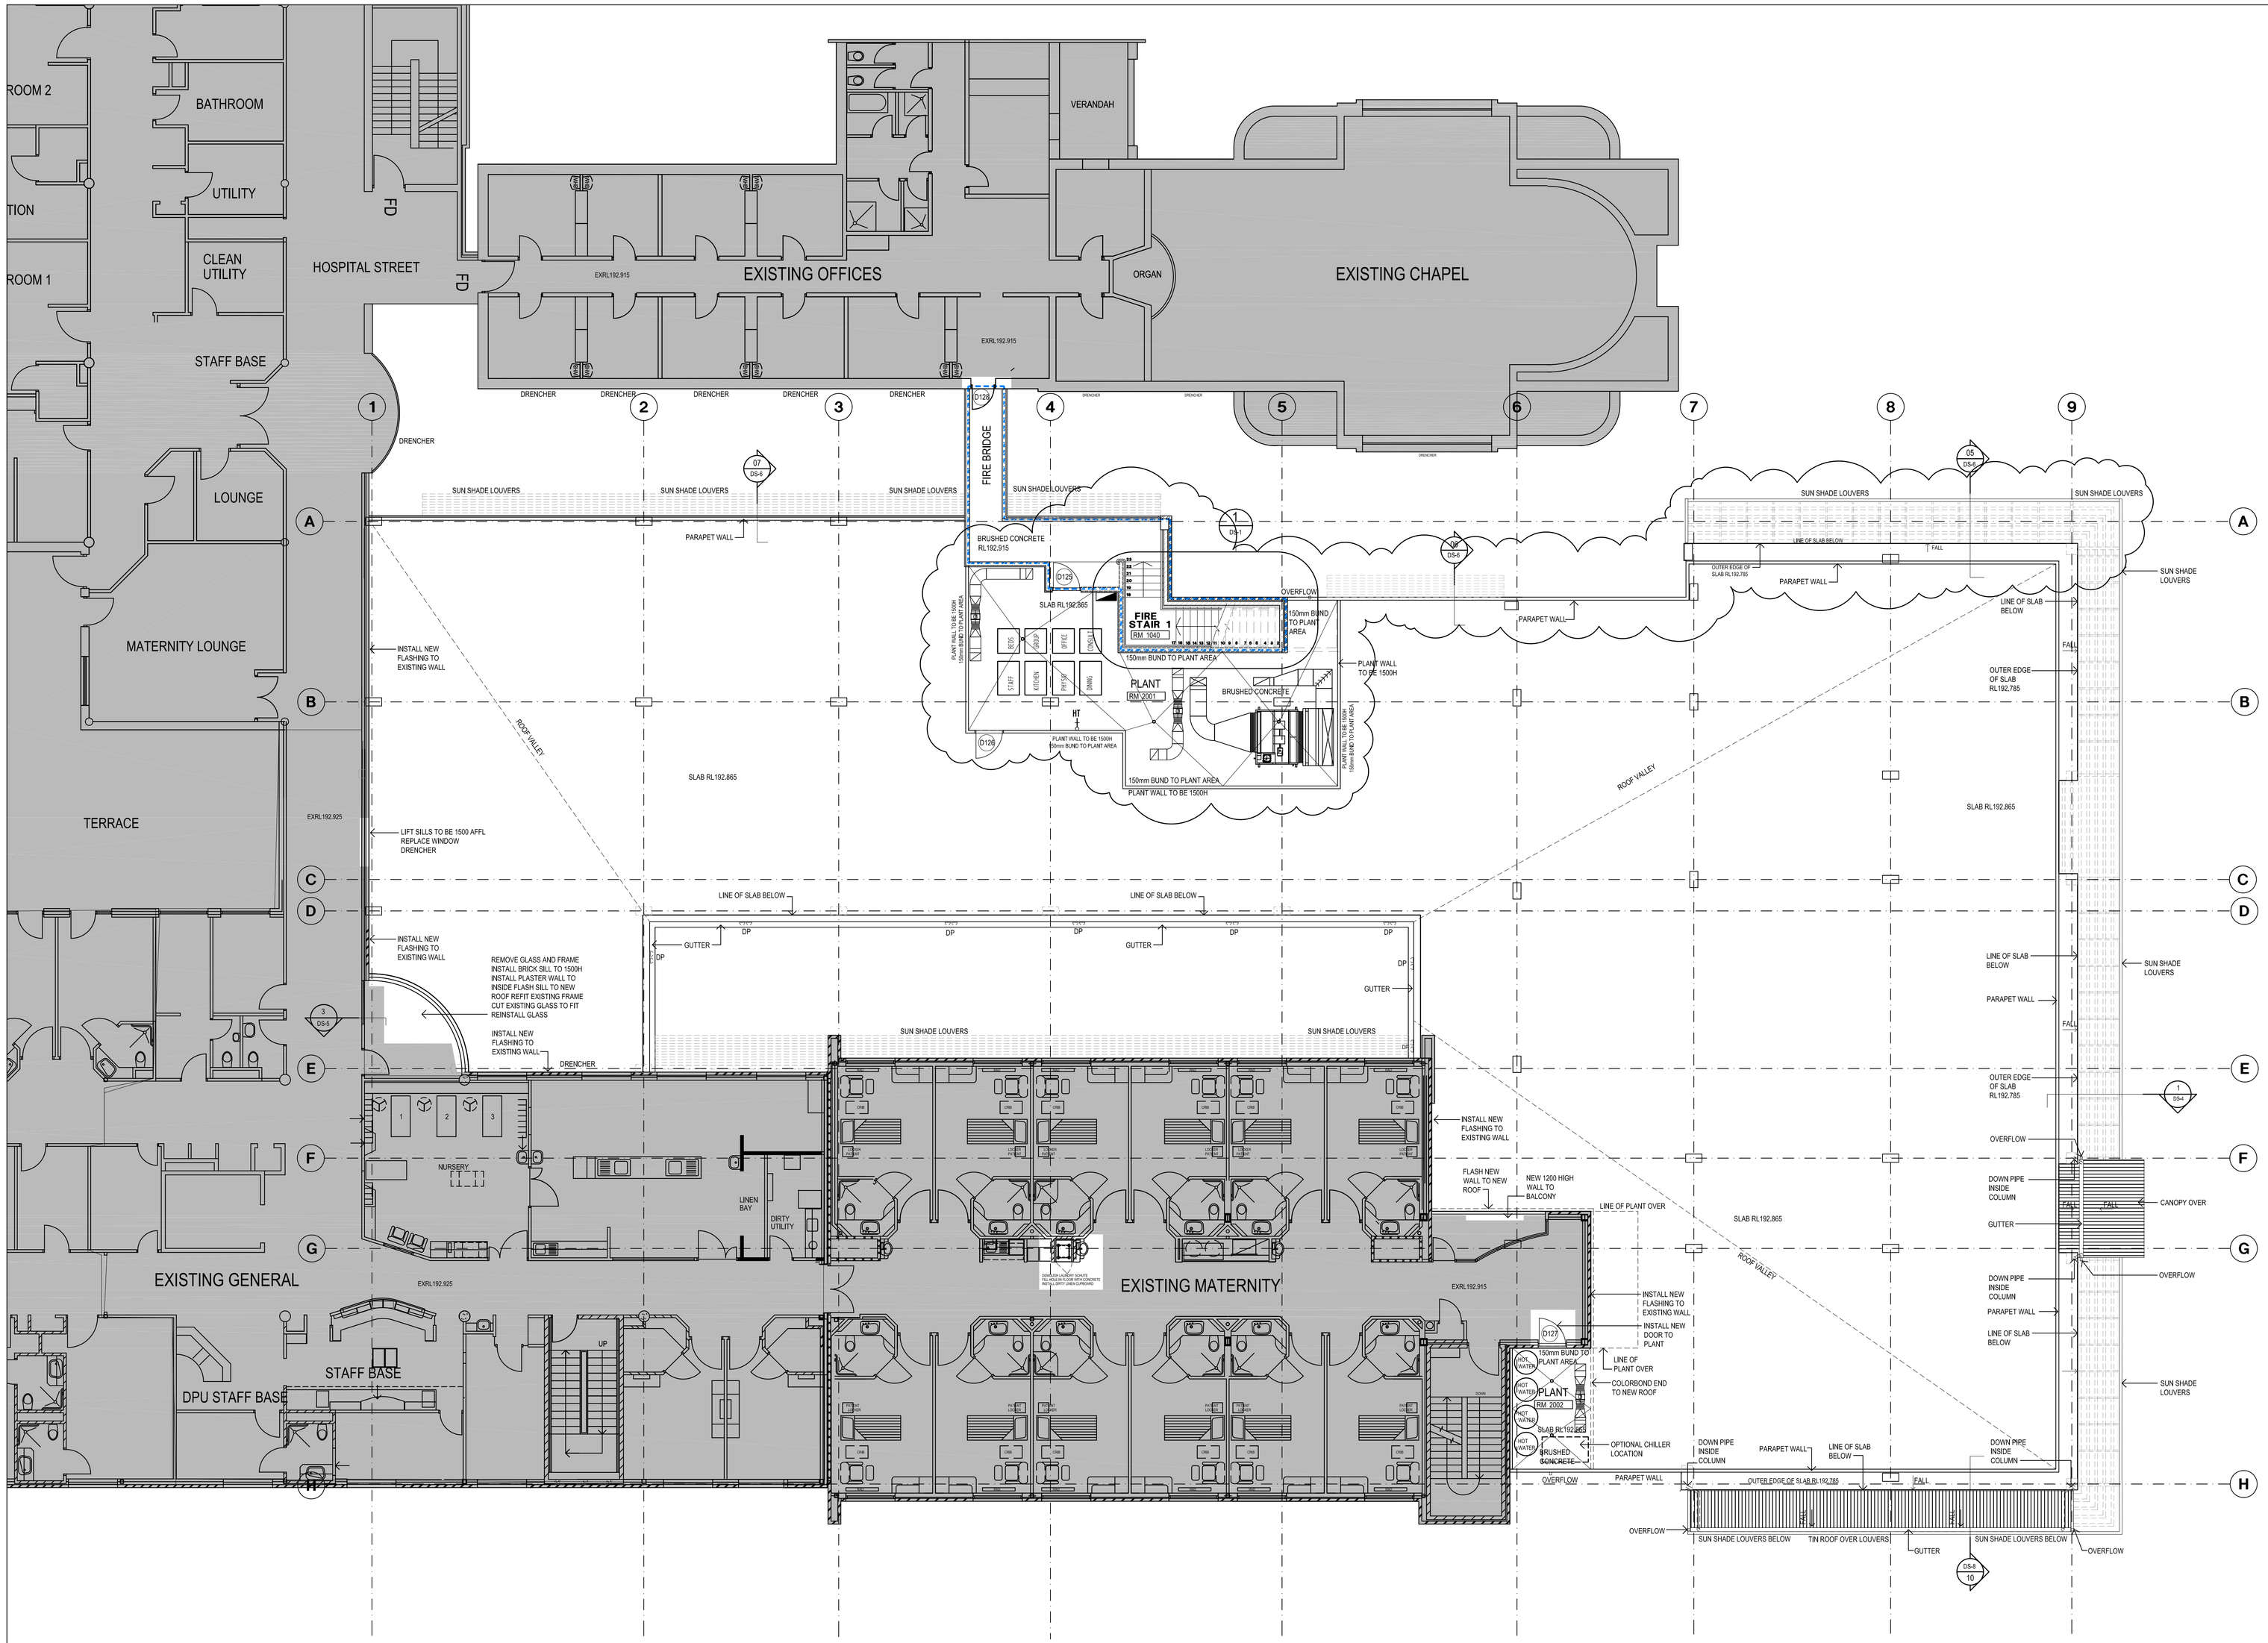

DOCUMENTATION INFORMATION:

1. FOR CONSTRUCTION OF CONCRETE PROFILE, SETOUT, SERVICES PENETRATION AND FLOOR WASTE, PLEASE REFER TO CONCRETE SETOUT DRAWINGS: CHOR-P-CS

2. FOR CONSTRUCTION OF INTERNAL WALL, PLEASE REFER TO WALL SETOUT AND WALL TYPE DRAWINGS: CHOR-P-WS

3. FOR CONSTRUCTION DETAIL OF INDIVIDUAL ROOM AND ROOM ELEVATIONS, PLEASE REFER TO 1:50 ROOM LAYOUT SHEETS

4. FOR DETAIL OF JOINERY ITEMS, PLEASE REFER TO ROOM LAYOUT SHEETS AND SCHEDULE OF INTERNAL COLOURS AND FINISHES

5. FOR DETAIL OF INTERIOR FINISHES, PLEASE REFER TO FINISHES FLOOR PLANS: CHOR-P-FIN. FINISHES MUST BE READ IN CONJUCTION WITH LEGEND OF INTERNAL COLOURS AND FINISHES

6. FOR CONSTRUCTION OF DOOR SIZES, FRAMES INFORMATION AND HARDWARE, PLEASE REFER TO DOOR SCHEDULE

7. FOR SETOUT OF CEILING, SPRINKLERS, LIGHT FITTINGS, ACCESS PANELS, & GRILLES, PLEASE REFER TO REFLECTIVE CEILING PLAN: CHOR-P-RCP

WALL TYPE LEGEND:

- 140mm CONCRETE BLOCK - CONCRETE FILLED
- 110mm BRICK WALL
- WALL WITH ACOUSTIC REQUIREMENT RW40-45 150MM THICK 9.5KG/M3 GLASSWOOL INSULATION OR AS SPECIFIED!
- WALL WITH ACOUSTIC REQUIREMENT RW50 - R10 WITH REFLECTIVE FOIL (75MM THICK 10KG/M3 GLASSWOOL INSULATION OR AS SPECIFIED!
- 60/60/60 — 60/60/60 FIRE RATED SMOKE WALL
- 120/120/120 — 120/120/120 FIRE RATED WALL

LINE TYPE LEGEND:

- SITE BOUNDARY
- REFURBISH - RETAIN EXISTING STRUCTURE
- EXISTING - GRAYED OUT AREA NOT IN CONTRACT

FIRE SERVICES LEGEND:

NOTE:

FB - FIRE BLANKET
FH - FIRE HYDRANT
FHR - FIRE HOSE REEL
FE - FIRE EXTINGUISHER

FIRE ZONES:

ZONE 1: 400M2
ZONE 2: 240M2
ZONE 3: 350M2
ZONE 4: 932M2

LEGEND:

Wxxx - WINDOW NUMBER
Dxx - DOOR NUMBER
TGSI - TACTILE GROUND SURFACE INDICATOR

REV	REVISION DESCRIPTION	DATE	BY
E	ISSUED FOR TENDER/ CONSTRUCTION	10-3-14	SD
D	ISSUED FOR HERITAGE REPORT	6-2-14	SD
C	COURTYARD ADDED TO SOUTH CHAPEL FACADE	1-2-14	SD
B	SUN SHADE LOUVERS SIZE REDUCED	29-10-13	SD
A	ISSUED FOR TENDER/ CONSTRUCTION	25-9-13	SD

Project

WAGGA WAGGA PRIVATE HOSPITAL REHABILITATION AND PALLIATIVE CARE

Principal

CALVARY HEALTH CARE
25-37 Jarvis Road
Elizabeth Vale SA 5112

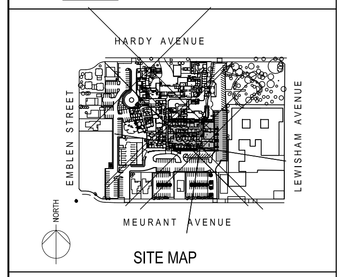

SITE MAP

USE FIGURED DIMENSIONS ONLY. DO NOT SCALE. ALL DIMENSIONS SHALL BE VERIFIED ON SITE AND DISCREPANCIES IMMEDIATELY BROUGHT TO THE ATTENTION OF THE PROJECT MANAGER FOR RESOLUTION

"CLOUDS" & REVISIONS ARE INTENDED AS GUIDES AND DO NOT NECESSARILY DESCRIBE THE FULL EXTENT OF REVISIONS. ASCERTAIN FULL EXTENT BY COMPARISON WITH PREVIOUS VERSION.

Subject	By	Date	Subject	By	Date	Subject	By	Date
RDS			STRUCT			PROJ. ARCH		
ARCH			SPEC. CONS			INTERIOR		
AUT			SERV					

Block/ Zone	Drawn	Checked	Date	Scale/s
-	SD	SD	14-6-13	1:100

Drawing Title: **FLOOR PLAN - LEVEL 2**

HEALTH PROJECTS INTERNATIONAL
Architects and Health Facility Planners
ACN 066 856 595
Suite 1, Ground Floor, 68 Milsons Point, NSW 2061
Ph: (02) 9460 4199 Fax: (02) 9460 4299

CAD File: CWW3-P-G | Dwg.No. **CWW3-P-2** | Issue **E**