USE FIGURED DIMENSIONS ONLY. DO NOT SCALE.
ALL DIMENSIONS SHALL BE VERIFIED ON SITE AND ATTENTION OF THE PROJECT MANAGER FOR RESOLUTION

"CLOUDS" & REVISIONS ARE INTENDED AS GUIDES AND DO NOT NECESSARILY DESCRIBE THE FULL EXTENT OF REVISIONS. ASCERTAIN FULL EXTENT BY COMPARISON WITH PREVIOUS VERSION.

Issued by	Date	Issued by	Date	Issued by	Date
RDS					
ARCH		SPEC. CONS			
		STRUCT		PROJ. MCH	
				INTERIOR	
ALT		SERV			

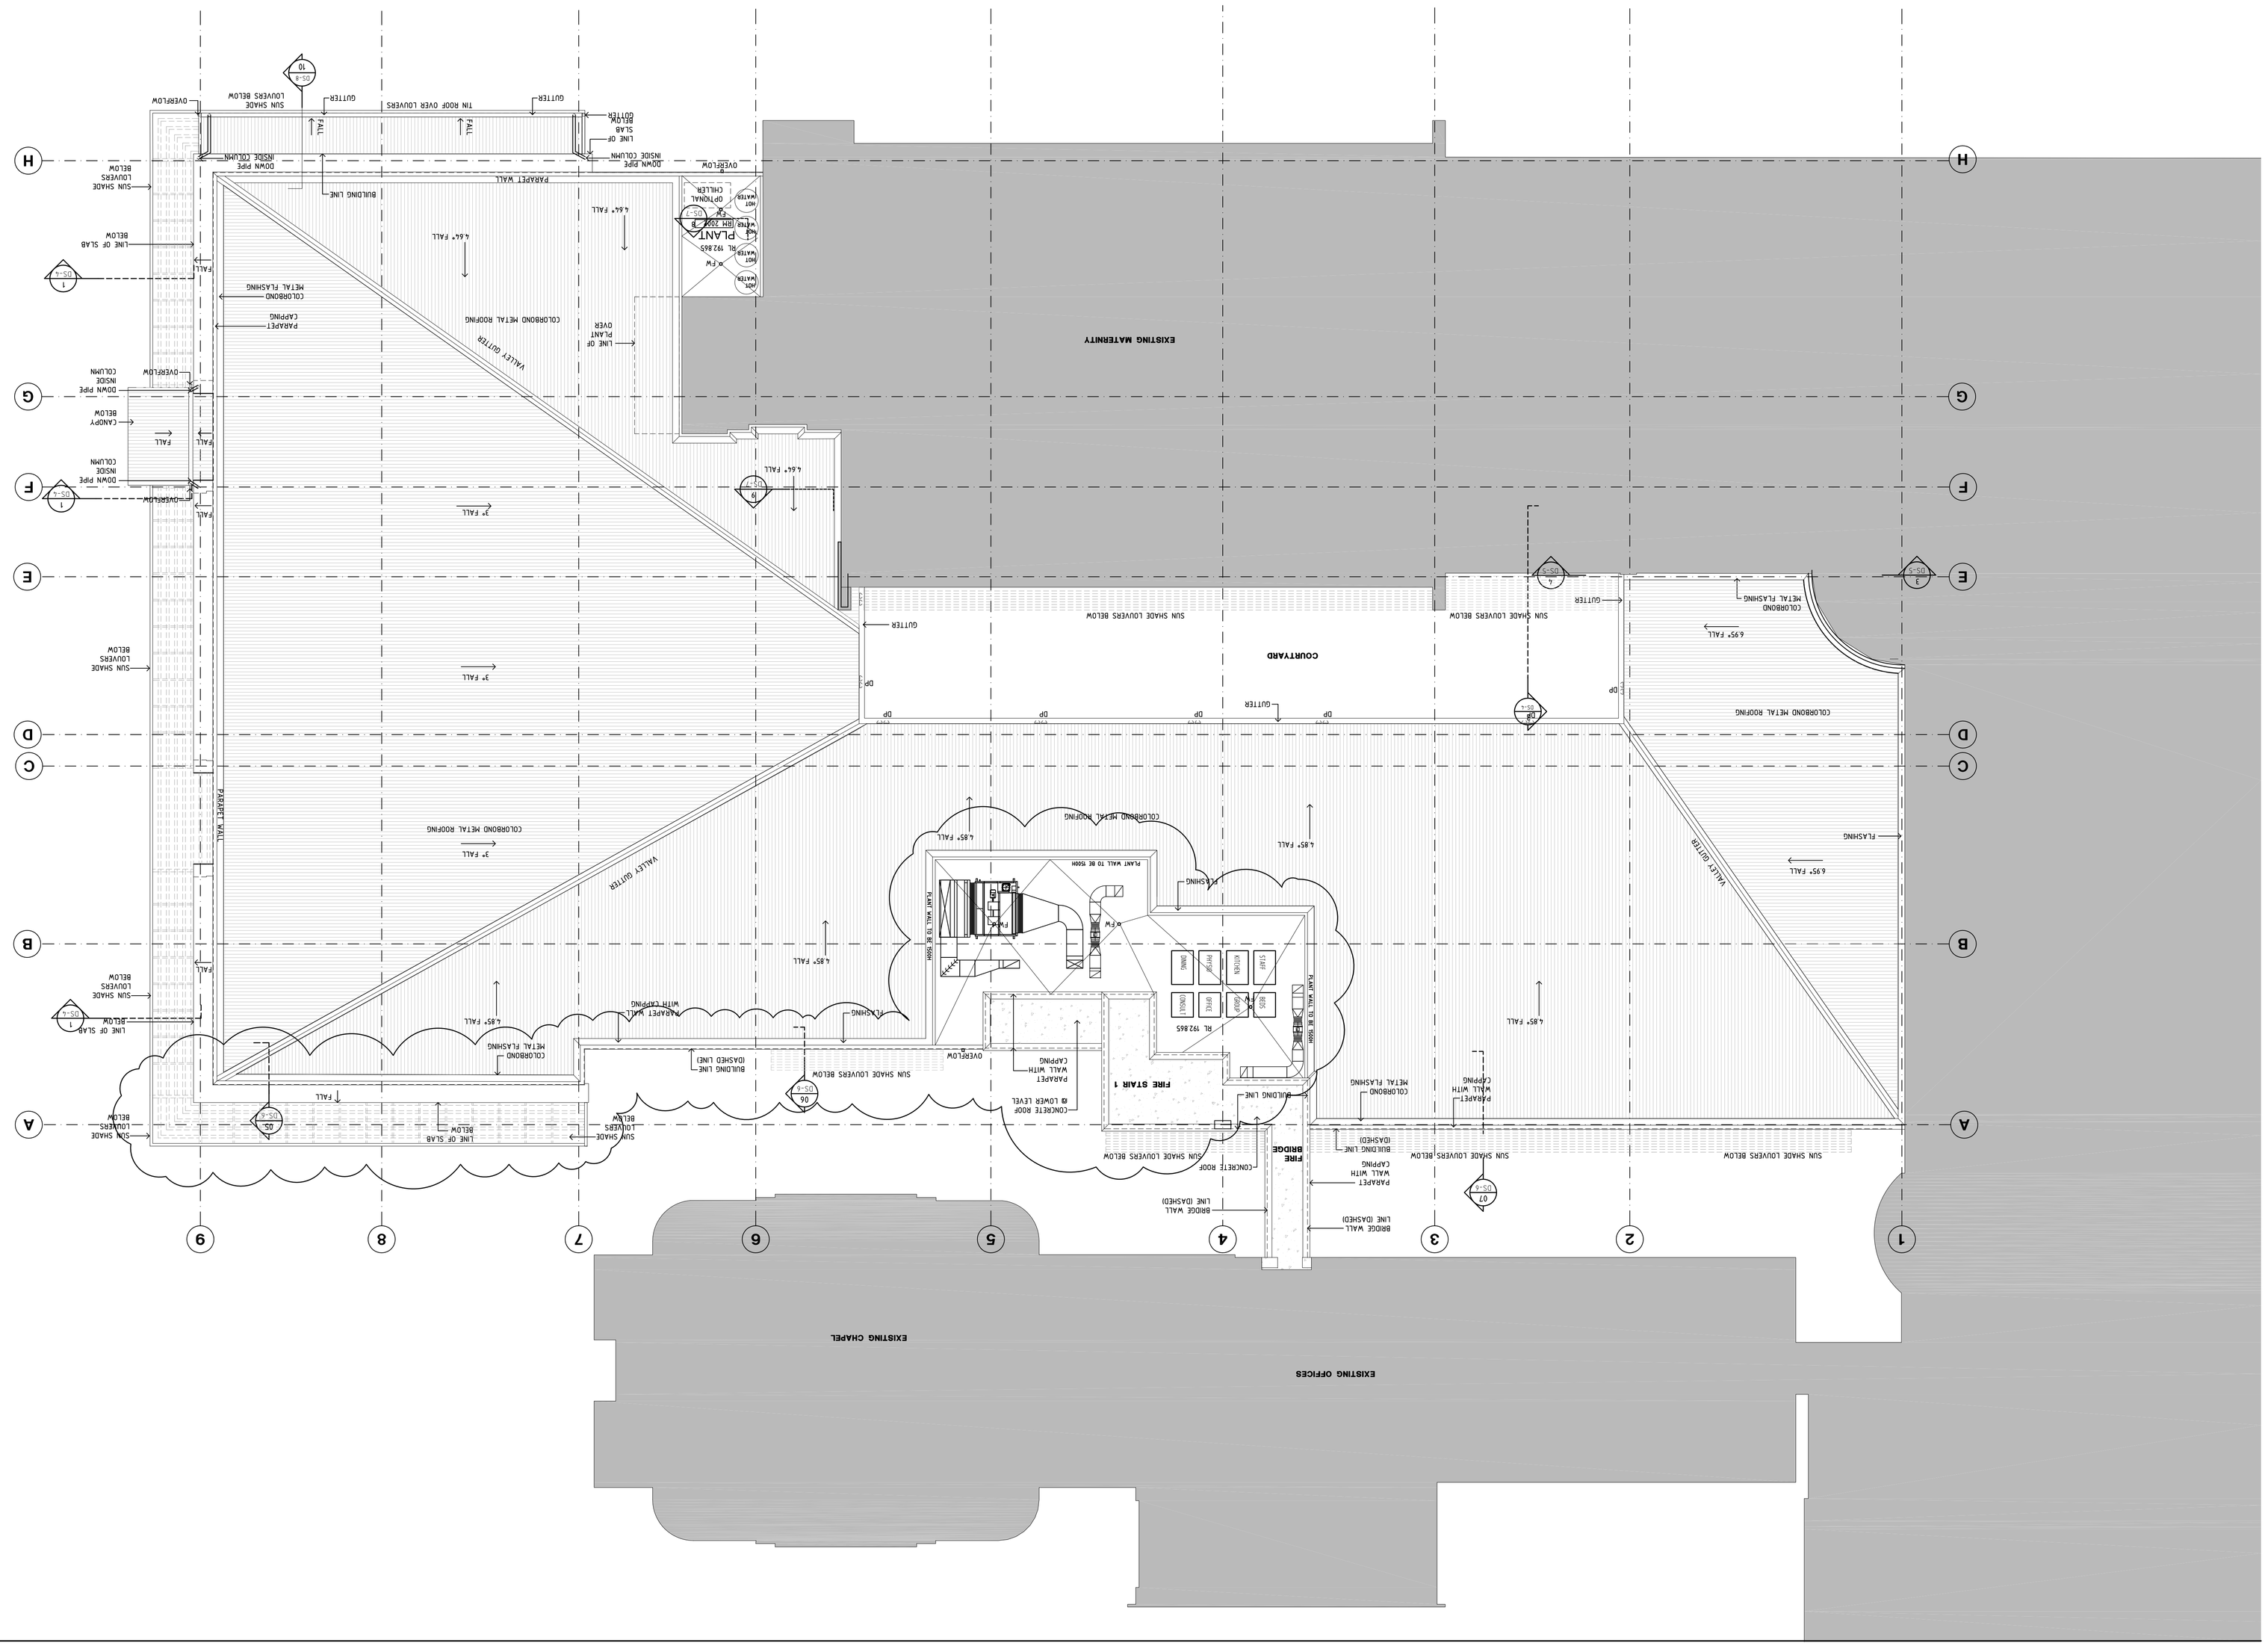

REV	REVISION DESCRIPTION	DATE	BY
E	ISSUED FOR HERITAGE REPORT	30-3-16	SO
D	ISSUED FOR HERITAGE REPORT	6-2-16	SO
C	COURTYARD ADDED TO SOUTH CHAPEL FACADE	5-2-16	SO
B	SUN SHADE LOUVERS SIZE REDUCED	29.10.13	SO
A	ISSUED FOR TENDER/ CONSTRUCTION	25.09.13	SO

Project

WAGGA WAGGA PRIVATE HOSPITAL
REHABILITATION AND PALLIATIVE CARE

Principal

CALVARY HEALTH CARE
25-37 Jerrie Road
Elizabeth Vale SA 5112

SITE MAP

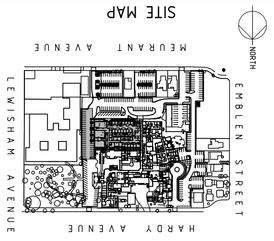

HEALTH PROJECTS INTERNATIONAL
Architects and Health Facility Planners
ACN 066 856 595
Suite 1, Ground Floor, 68 Mounts Road, NSW 2061
Ph: (02) 9460 4199 Fax: (02) 9460 4299

Drawn	Checked	Date	Scale/s
SO	SD	14-6-13	1:100

Block/ Zone: -
Drawing Title: **ROOF PLAN - OPTION 2**

CAD File: CWW3-P-R
Dwg.No: **CWW3-P-R**
Issue: **E**