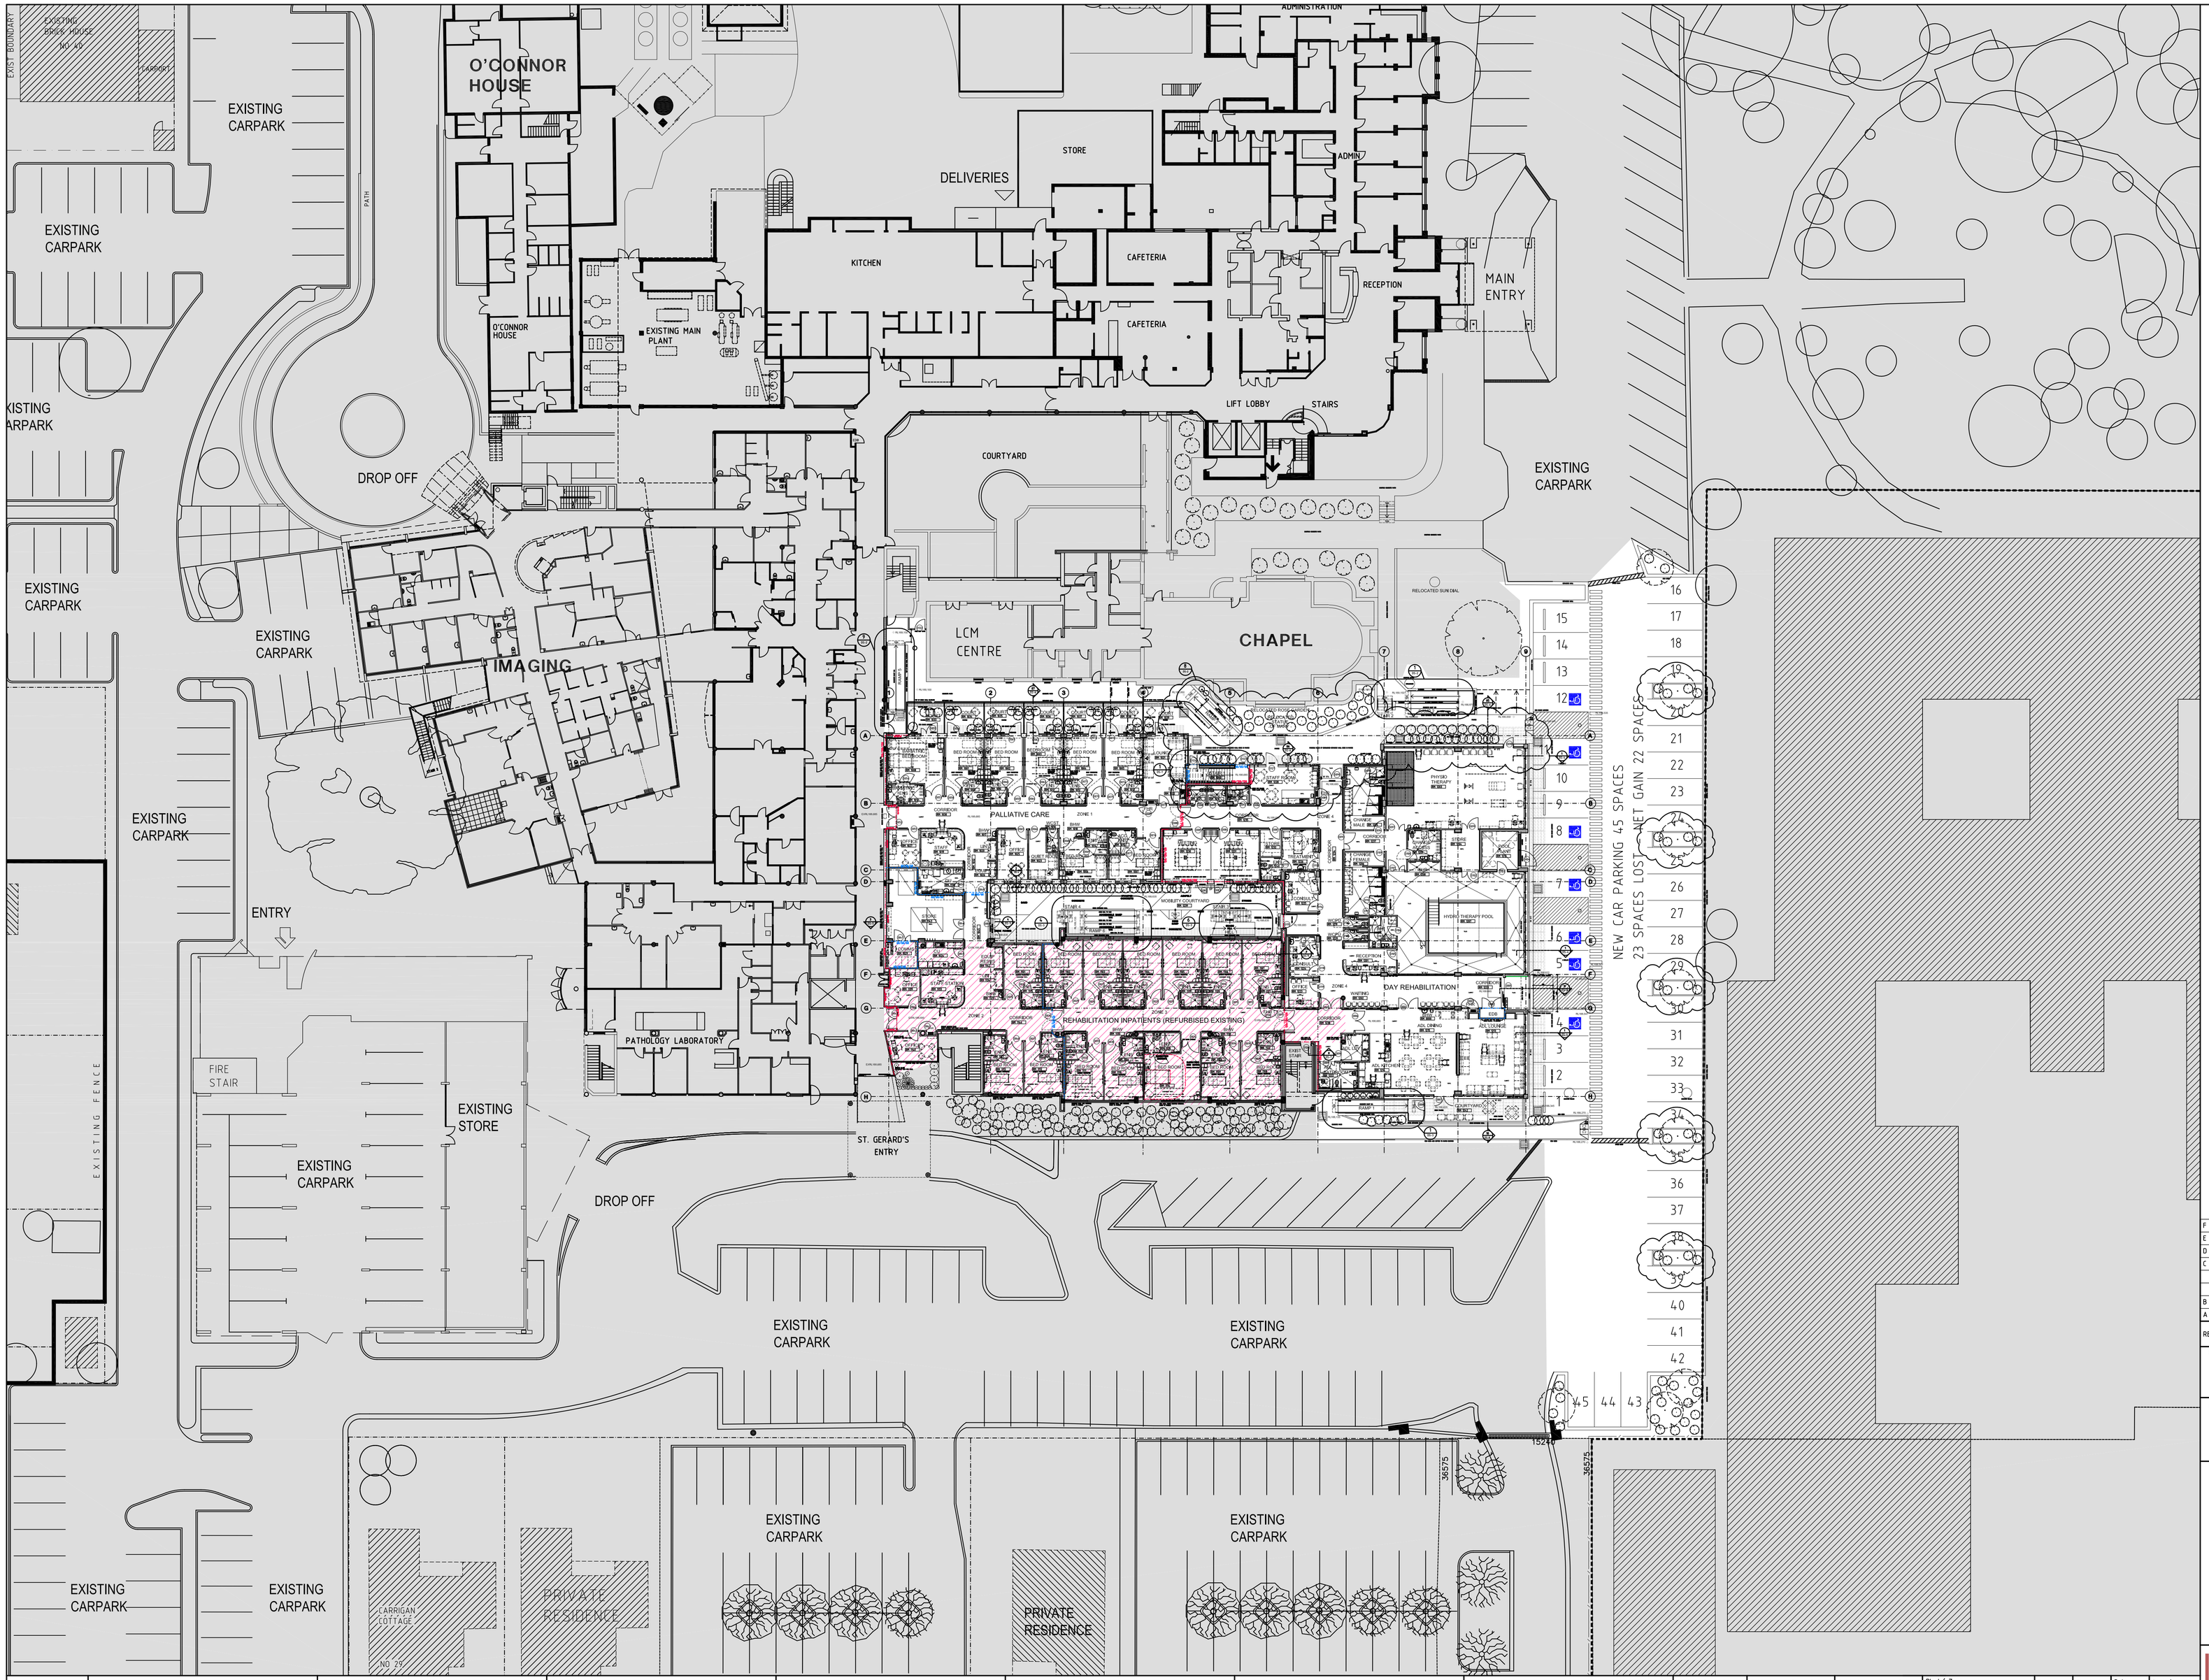

DOCUMENTATION INFORMATION:

1. FOR CONSTRUCTION OF CONCRETE PROFILE, SETOUT, SERVICES PENETRATION AND FLOOR WASTE, PLEASE REFER TO CONCRETE SETOUT DRAWINGS: CHCR-P-CS
2. FOR CONSTRUCTION OF INTERNAL WALL, PLEASE REFER TO WALL SETOUT AND WALL TYPE DRAWINGS: CHCR-P-WS
3. FOR CONSTRUCTION DETAIL OF INDIVIDUAL ROOM AND ROOM ELEVATIONS, PLEASE REFER TO 150 ROOM LAYOUT SHEETS
4. FOR DETAIL OF JOINERY ITEMS, PLEASE REFER TO ROOM LAYOUT SHEETS AND SCHEDULE OF INTERNAL COLOURS AND FINISHES
5. FOR DETAIL OF INTERIOR FINISHES, PLEASE REFER TO FINISHES FLOOR PLANS: CHCR-P-FIN FINISHES MUST BE READ IN CONJUCTION WITH LEGEND OF INTERNAL COLOURS AND FINISHES
6. FOR CONSTRUCTION OF DOOR SIZES, FRAMES INFORMATION AND HARDWARE, PLEASE REFER TO DOOR SCHEDULE
7. FOR SETOUT OF CEILING, SPRINKLERS, LIGHT FITTINGS, ACCESS PANELS, & GRILLES, PLEASE REFER TO REFLECTIVE CEILING PLAN CHCR-P-RCP

WALL TYPE LEGEND:

- 140mm CONCRETE BLOCK - CONCRETE FILLED
- 110mm BRICK WALL
- WALL WITH ACOUSTIC REQUIREMENT RW40-45 (50MM THICK 9.3KG/M3 GLASSWOOL INSULATION OR AS SPECIFIED)
- WALL WITH ACOUSTIC REQUIREMENT RW50 - R3.0 WITH REFLECTIVE FOIL (70MM THICK 11KG/M3 GLASSWOOL INSULATION OR AS SPECIFIED)
- 60/60/60 — 60/60/60 FIRE RATED SMOKE WALL
- 120/120/120 — 120/120/120 FIRE RATED WALL

LINE TYPE LEGEND:

- SITE BOUNDARY
- REFURBISH - RETAIN EXISTING STRUCTURE
- EXISTING - GRAYED OUT AREA NOT IN CONTRACT

FIRE SERVICES LEGEND:

NOTE:

FB - FIRE BLANKET
FH - FIRE HYDRANT
FHR - FIRE HOSE REEL
FE - FIRE EXTINGUISHER

FIRE ZONES:

ZONE 1: 460M2
ZONE 2: 240M2
ZONE 3: 350M2
ZONE 4: 932M2

LEGEND:

Wxxx - WINDOW NUMBER
Dxx - DOOR NUMBER
TGSI - TACTILE GROUND SURFACE INDICATOR

REV	REVISION DESCRIPTION	DATE	BY
F	ISSUED FOR TENDER/ CONSTRUCTION	10-3-14	SD
E	ISSUED FOR HERITAGE REPORT	6-2-14	SD
D	AMENDED FOR HERITAGE	4-2-14	SD
C	BED ROOM FLOOR FINISH AMENDED	29-10-13	SD
	MAIN SUN LOUVERS REDUCED IN SIZE	29-10-13	SD
	WALL PANELING DELETED FROM REHAB BEDS TV	29-10-13	SD
B	ISSUED FOR TENDER/ CONSTRUCTION	14-10-13	SD
A	ISSUED FOR TENDER/ CONSTRUCTION	25-9-13	SD

Project
WAGGA WAGGA PRIVATE HOSPITAL REHABILITATION AND PALLATIVE CARE

Principal
CALVARY HEALTH CARE
25-37 Jarvis Road
Elizabeth Vale SA 5112

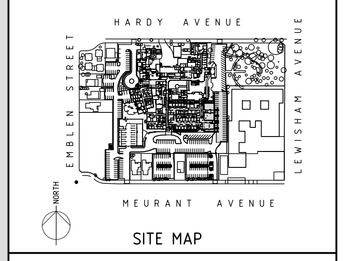

SITE MAP

HEALTH PROJECTS INTERNATIONAL
Architects and Health Facility Planners
ACN 066 856 595
Suite 1, Ground Floor, 68 Milsons Point, NSW 2061
Ph: (02) 9460 4199 Fax: (02) 9460 4299

USE FIGURED DIMENSIONS ONLY. DO NOT SCALE. ALL DIMENSIONS SHALL BE VERIFIED ON SITE AND DISCREPANCIES IMMEDIATELY BROUGHT TO THE ATTENTION OF THE PROJECT MANAGER FOR RESOLUTION

"CLOUDS" & REVISIONS ARE INTENDED AS GUIDES AND DO NOT NECESSARILY DESCRIBE THE FULL EXTENT OF REVISIONS. ASCERTAIN FULL EXTENT BY COMPARISON WITH PREVIOUS VERSION.

Subject	By	Date	Subject	By	Date	Subject	By	Date
RDS			STRUCT			PROJ. ARCH		
ARCH			SPEC. CONS			INTERIOR		
AUT			SERV					

Block/ Zone: -
Drawing Title: **SITE PLAN**
Drawn: SD
Checked:
Date: 14-6-13
Scale/s: 1:200
CAD File: CWW3-P-S
Dwg.No.: **CWW3-P-S**
Issue: **F**