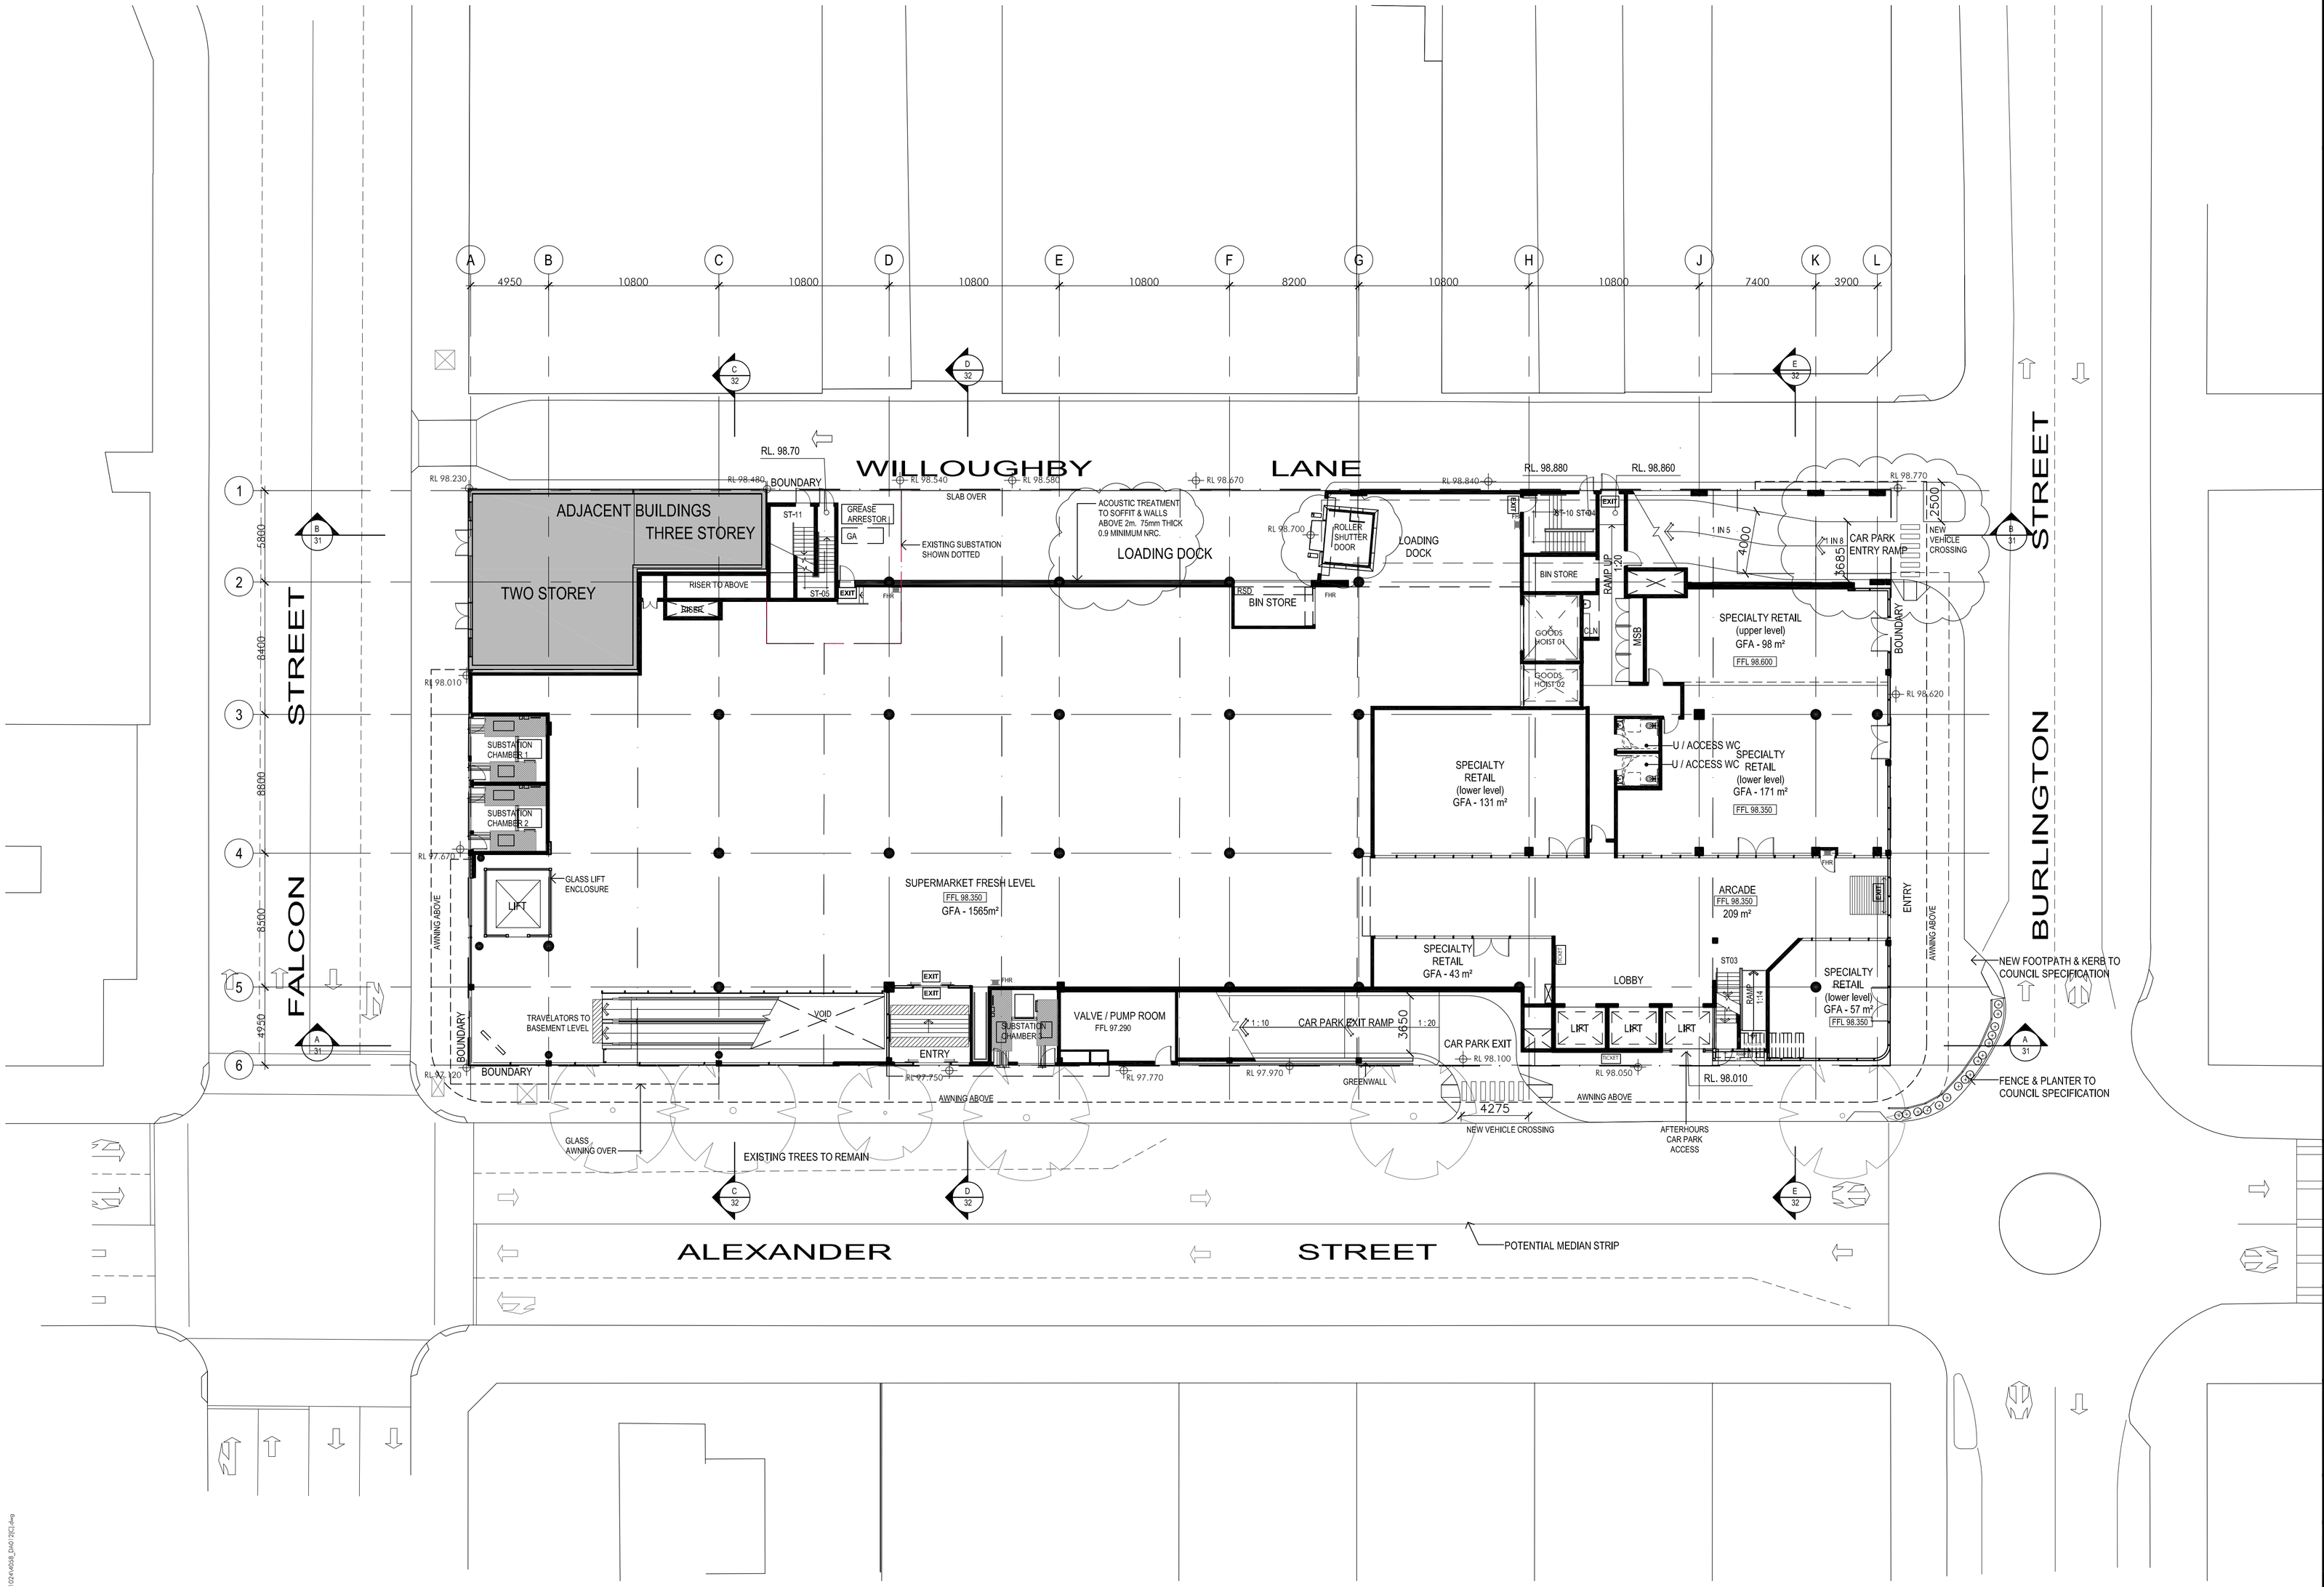

1 / - GL - SUPERMARKET GROUND LEVEL
1:200

Builder and/or subcontractors shall verify all project dimensions before commencing on-site work or off-site fabrication. Figured dimensions shall take precedence over scaled dimensions. This drawing is copyright and cannot be reproduced in whole or in part or by any medium without the written permission of Nettleton Tribe Partnership Pty Ltd.

Key Plan / North

Issue	Description	Date
A	ISSUED FOR DEVELOPMENT APPLICATION	28.02.13
B	RE-SUBMITTED DEVELOPMENT APPLICATION: LIFTS RELOCATED, AMENITIES RELOCATED, SUBSTATION RELOCATED, RETAIL ADDED TO CORNER, ENTRY AMENDED, DOOR RELOCATED, GLAZED AWNING ADDED	05.08.13
C	RE-SUBMITTED DEVELOPMENT APPLICATION: SUPERMARKET WALLS, CARPARK ENTRY AMENDED	24.10.13

Facade Concept Design
Architects+ Partners

Client
Fabcot Pty Ltd
.
PO BOX 8000, BAULKHAM HILLS, NSW 2153
t 02 8885 0000 f

Project
WOOLWORTHS
CROWS NEST
10 FALCON STREET
CROWS NEST, NSW 2065

Title
GROUND LEVEL
FLOOR PLAN
.
.

Drawn	Checked	Scale
AW		1:200

Number	Issue
4058 _ DA012	C

Architectural Consultant
nettleton tribe partnership pty ltd ABN 58 161 683 122
117 willoughby road crows nest nsw 2065
t 02 94316431 f 02 9439 7474
e sydney@nettletontribe.com.au w nettletontribe.com.au
nettletontribe

Oct 24, 2013 - 1:26pm P:\4058\CAD\DA\Re-Submitted DA 13\DA\4058_DA012C(1).dwg