SCHEDULE OF EXISTING EASEMENTS

(A) EASEMENT FOR NATURAL WATERCOURSE 1.82 WIDE (B830204)
(B) EASEMENT FOR DRAINAGE 1.82 WIDE (B830204)
(C) EASEMENT 7.62 WIDE (J221147)
(D) CONSTRUCTION EASEMENT 7.62 WIDE (DP215652/J221147)
(D1) CONSTRUCTION EASEMENT 4.572 WIDE (DP215652)
(D2) CONSTRUCTION EASEMENT 3.048 WIDE (DP215652)
(D3) CONSTRUCTION EASEMENT 12.497 WIDE (DP215652)
(E) EASEMENT FOR WATER SUPPLY WORKS 3.05 WIDE (K610315)
(F) DRAINAGE EASEMENT 2.5 WIDE (DP640633)
(G) COVENANT (C141593)
(H) EASEMENT FOR DRAINAGE 1.22 WIDE (A286290)
(J) RIGHT OF WAY AND EASEMENT FOR ELECTRICITY PURPOSES (X843857)
(K) RIGHT OF WAY AND EASEMENT FOR ELECTRICITY PURPOSES (O251457)
(L) RIGHT OF WAY (3301465)
(M) EASEMENT FOR ELECTRICITY PURPOSES (3301465)
(N) EASEMENT TO DRAIN WATER 1 WIDE (DP1017514)
(P) EASEMENT FOR ELECTRICITY SUBSTATION (AB624793)
(Q) RIGHT OF WAY (AB624793)
(R) EASEMENT FOR ELECTRICITY PURPOSES (AB624793)
(S) EASEMENT FOR ELECTRICITY SUBSTATION 5.33 WIDE (AC484401)
(T) EASEMENT FOR ELECTRICITY PURPOSES 2 WIDE (AC484401)
(U) RIGHT OF WAY VARIABLE WIDTH (AC484401)
(V) SUBSTATION PREMISES No.7484 (R315582)
(AA) RIGHT OF CARRIAGEWAY VARIABLE WIDTH (DP1170796)
(BB) EASEMENT FOR ELECTRICITY AND OTHER PURPOSES VARIABLE WIDTH (DP1170796)

SCHEDULE OF EASEMENTS TO BE CREATED

(CC) RIGHT OF CARRIAGEWAY VARIABLE WIDTH
(DD) EASEMENT FOR ELECTRICITY PURPOSES 1 WIDE

◑ DENOTES NATURAL WATERCOURSE

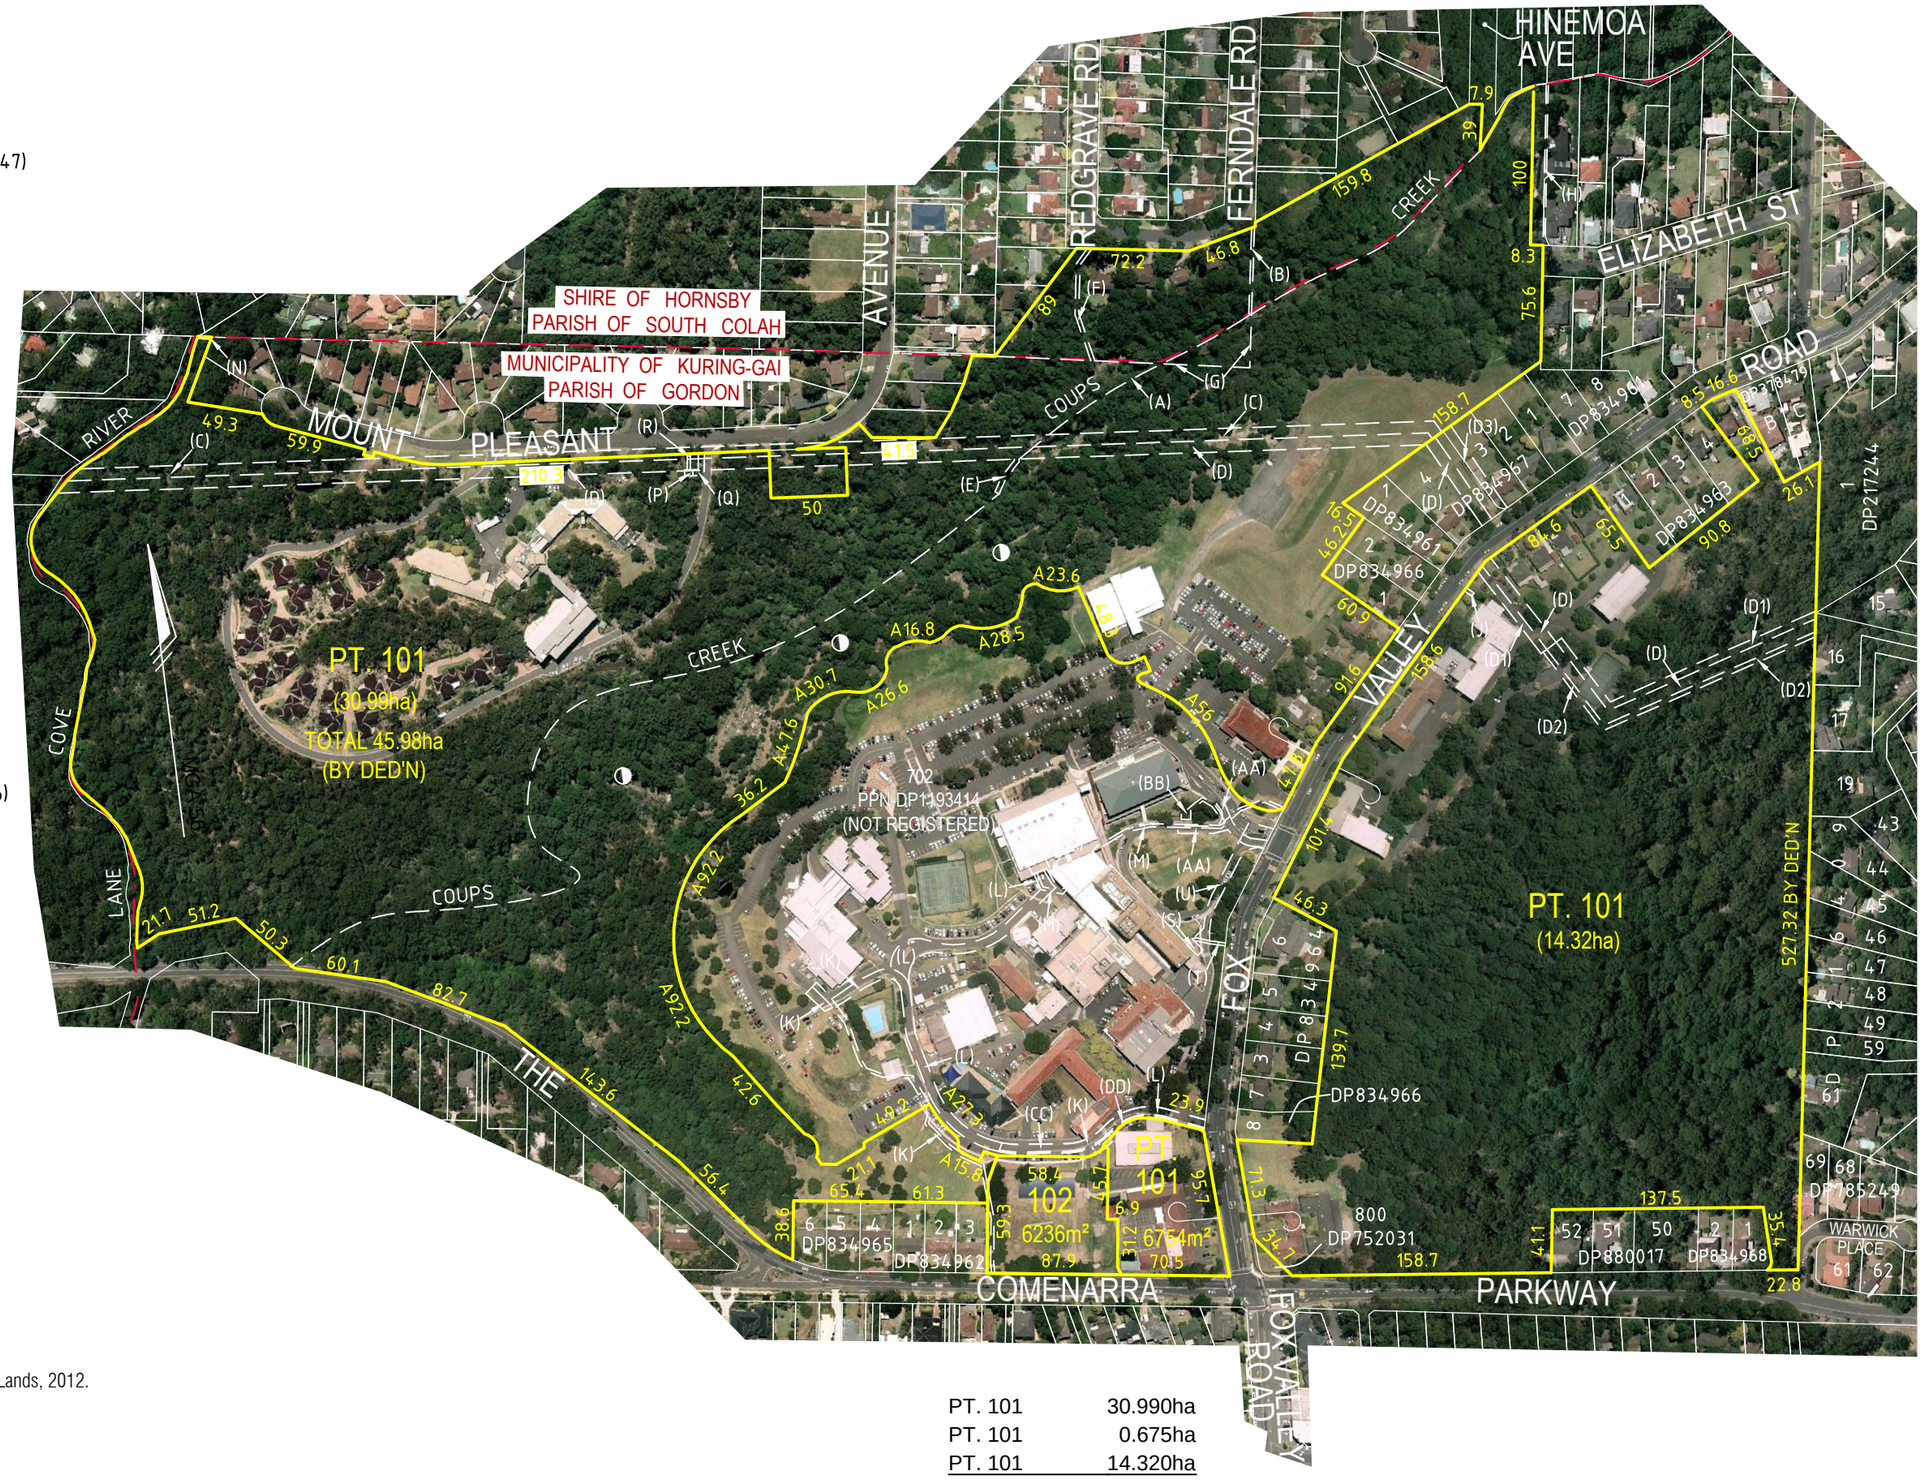

Notes:
1. Cadastre - Digital Cadastral Database (DCDB) © Department of Lands, 2012.
2. All dimensions and areas are subject to final survey.

PT. 101	30.990ha
PT. 101	0.675ha
PT. 101	14.320ha
TOTAL 101	45.985ha
	45.98ha

80 40 0 80 160 240 Metres

No.	DATE	REVISION DETAILS	DRAWN	CHK	APP
C	30.09.2014	REVISED BOUNDARY LOT 102	GDS	CJW	CJW
B	05.05.2014	'EASEMENTS TO BE CREATED' REVISED	CW	BF	BF
A	02.05.2014	ORIGINAL ISSUE	CFW	BF	BF

REVISIONS

COPYRIGHT: © WHELANS INSITES PTY LTD
INFORMATION CONTAINED IN THIS DRAWING / FILE IS THE COPYRIGHT OF WHELANS INSITES PTY LTD. COPYING OR USING THIS DATA IN WHOLE OR PART, IN ANY FORMAT, WITHOUT PERMISSION INFRINGES COPYRIGHT. ©

THIS DOCUMENT IN BOTH ELECTRONIC AND HARDCOPY FORMAT IS AND SHALL REMAIN THE PROPERTY OF WHELANS INSITES PTY LTD. THE INFORMATION MAY ONLY BE USED FOR THE PURPOSE FOR WHICH IT WAS COMMISSIONED AND IN ACCORDANCE WITH THE TERMS OF ENGAGEMENT FOR THE COMMISSION, UNAUTHORISED USE OF THIS INFORMATION IN ANY FORM WHATSOEVER IS PROHIBITED.

SCALE: 1:4000
DATUM: N/A
COORDINATES: MGA
CROSS SECTION: H : N/A V : N/A

PREPARED BY
insites.com.au
Whelans Insites Pty Ltd ACN: 088 148 743
Level 12, 80 Clarence Street Sydney, NSW 2000 DX 288 Sydney t: 02 8234 8300 f: 02 9262 6511
Suite 2, Level 1, 668 Princes Hwy Sutherland, NSW 2232 DX 4522 Sutherland t: 02 9542 1177 f: 02 9542 4631
SYDNEY : SUTHERLAND : MUDGEE : ST MARYS

CLIENT: AUSTRALIAN CONFERENCE ASSOCIATION LTD.

SURVEY:	N/A	DATE OF SURVEY:	N/A
DRAWN:	CFW	DATE OF PLAN:	25.04.2014
DESIGNED:	N/A	DATE LAST SAVED:	30.09.2014
APPROVED:	BJF	DATE APPROVED:	02.05.2014

TITLE
Proposed Subdivision of Lot 701 PP DP1193414 Not Registered (MOD. 0130/13) Being Part of Lot 621 in DP1128314

JOB No G630SW
DWG No P17
ISSUE C
SHEET 2 OF 2 SHEETS
SIZE A3

J:\G630 Western Precinct Wahroonga Estate\G630SW\CAD Files\Planning Purposes (P)\G630SW P17c.dwg 30.09.2014 11:52 AM