SURVEY NOTES:

1. NO BOUNDARY SURVEY HAS BEEN UNDERTAKEN. DIMENSIONS ARE FROM TITLE ONLY AND ARE SUBJECT TO CONFIRMATION BY BOUNDARY SURVEY.
2. DIMENSIONS AND AREA(S) SHOWN ARE APPROXIMATE ONLY AND ARE SUBJECT TO CONFIRMATION BY BOUNDARY SURVEY.
3. SERVICES SHOWN ON SUBJECT SITE ARE INDICATIVE ONLY. POSITIONS ARE BASED ON SURFACE INDICATOR(S) LOCATED DURING FIELD SURVEY. CONFIRMATION OF THE EXACT POSITION SHOULD BE MADE TO THE RELEVANT AUTHORITIES PRIOR TO ANY EXCAVATION WORK. OTHER SERVICES MAY EXIST WHICH ARE NOT SHOWN.
4. LEVELS ARE BASED ON AUSTRALIAN HEIGHT DATUM (AHD) USING PM44902 WITH RL OF 156.698 (ACCURACY: LB/L2) LOCATED ON NORTHERN SIDE OF THE COMENARRA PARKWAY, IN CLOSE PROXIMITY TO FOX VALLEY ROAD, WAHROONGA.
5. ORIGIN OF CO-ORDINATES PM44902 (E) 324017.521 (N) 6265509.922
6. CONTOURS ARE AN INDICATION OF LANDFORM AND SHOULD NOT BE TAKEN IN PREFERENCE TO SPOT LEVELS SHOWN.
7. CONTOUR INTERVAL 0.5m.

COPYRIGHT: © 2012 WHELANS INSITES PTY LTD
INFORMATION CONTAINED IN THIS DRAWING / FILE IS THE COPYRIGHT OF WHELANS INSITES PTY LTD. COPYING OR USING THIS DATA IN WHOLE OR PART, IN ANY FORMAT, WITHOUT PERMISSION INFRINGES COPYRIGHT. ©

THIS DOCUMENT IN BOTH ELECTRONIC AND HARDCOPY FORMAT IS AND SHALL REMAIN THE PROPERTY OF WHELANS INSITES PTY LTD. THE INFORMATION MAY ONLY BE USED FOR THE PURPOSE FOR WHICH IT WAS COMMISSIONED AND IN ACCORDANCE WITH THE TERMS OF ENGAGEMENT FOR THE COMMISSION, UNAUTHORISED USE OF THIS INFORMATION IN ANY FORM WHATSOEVER IS PROHIBITED.

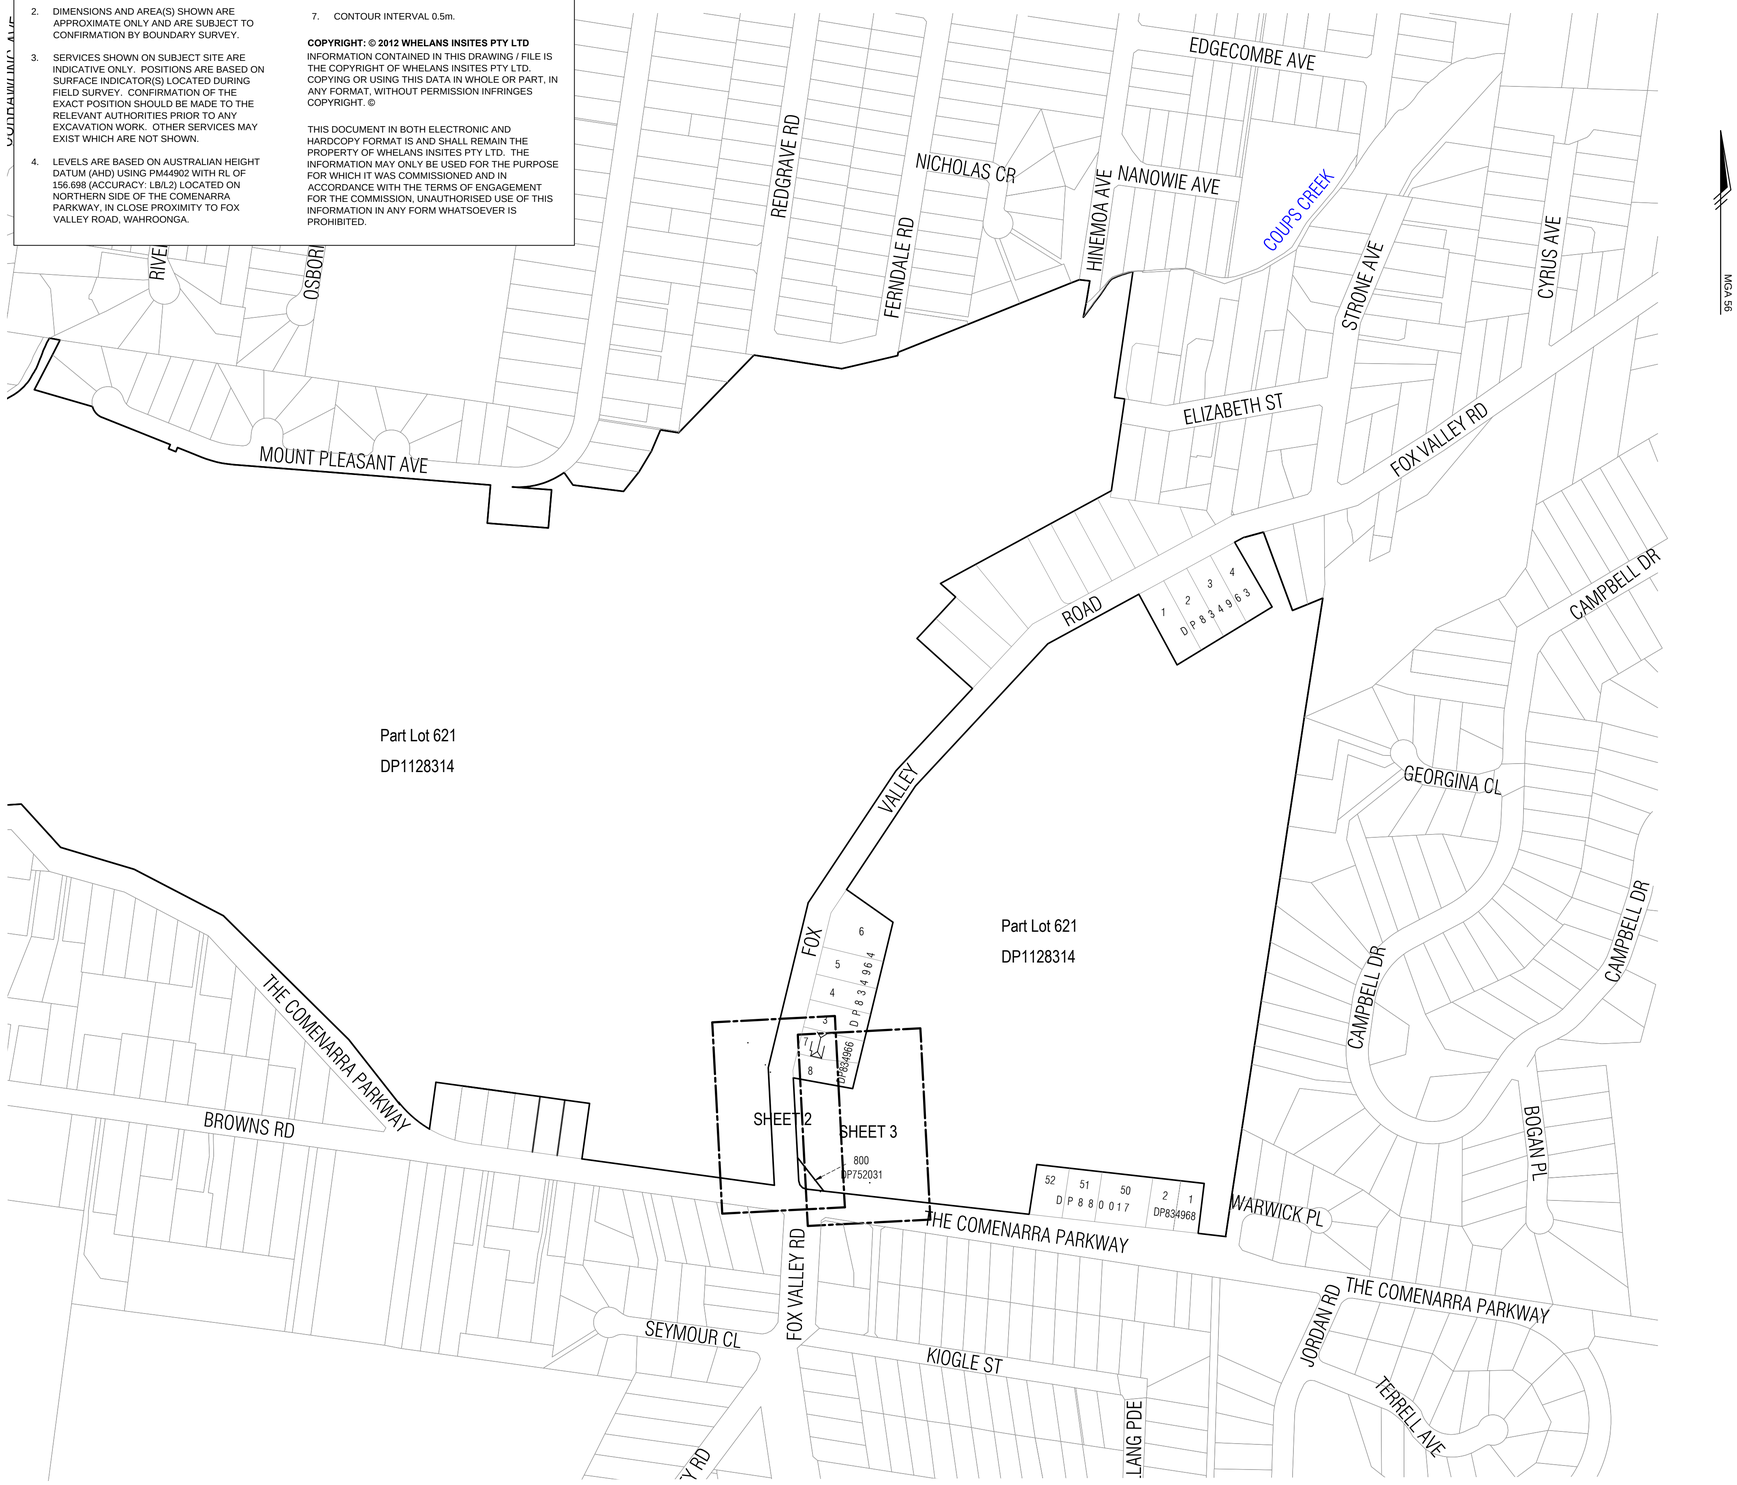

No.	DATE	REVISION DETAILS	DRAWN	CHK	APP
E	9-10-2014	8 Trees added to plan	G.D.S	B.J.F.	B.J.F.
D	22-09-2014	Tree table and tree Nos removed	C.G.L	B.J.F.	B.J.F.
C	22-09-2014	Added tree and adjoining house Information	C.G.L	B.J.F.	B.J.F.
B	06-12-2012	Added additional Survey Information	C.G.L	B.J.F.	B.J.F.
A	04-04-2012	Original Issue	C.F.W.	B.J.F.	B.J.F.

REVISIONS

NOTES:
1. Adjoining cadastre © NSW Department of Land, 2007.
2. Survey data within public road area sourced from InSites survey titled "Details and Levels over Intersection of Fox Valley Road & The Comenarra Parkway, Wahroonga" (ref: G630SW_A01c.dwg, dated 03-09-2010). Refer to this plan to describe symbology within public road area.
3. Dial Before You Dig data has is not reflected in this plan.

HORIZ. SCALE: 1:2500 @ A1
VERTICAL SCALE: N/A @ A1
COORDINATES: MGA
DATUM: AHD
50 25 0 50 100 150
SCALE IN METRES AT ORIGINAL REDUCTION RATIO

PREPARED BY
SURVEYING insites insites.com.au
Whelans Insites Pty Ltd ACN: 088 148 743
INCORPORATING: WALLIS & MOORE
Level 12, 80 Clarence Street Sydney, NSW 2000 DX 288 Sydney t: 02 8234 8300 f: 02 9262 6511
Suite 2, Level 1, 668 Princes Hwy Sutherland, NSW 2232 DX 4522 Sutherland t: 02 9542 1177 f: 02 9542 4631

CLIENT: johnstaff projects

SURVEY:	B.J.F.	DATE OF SURVEY:	28-03-2012
DRAWN:	C.F.W.	DATE OF PLAN:	22-09-2014
CHECKED:	B.J.F.	DATE LAST SAVED:	09.10.14
APPROVED:	B.J.F.	DATE APPROVED:	22-09-2014

TITLE
Detail Survey
Lot 621 in DP1128314
Fox Valley Road, Wahroonga

DRAWING Ref. : ACAD-H928SW_D01E.dwg

JOB No: H928SW
DRAWING No: D01
ISSUE: E
SHEET 1 OF 3 SHEETS
SIZE: A1

J:\H928_sah_Commercial\H928SW\CAD_GIS\CAD_FILES\Detail Surveys (03)\ACAD-H928SW_D01E.dwg

SURVEY NOTES:

1. NO BOUNDARY SURVEY HAS BEEN UNDERTAKEN. DIMENSIONS ARE FROM TITLE ONLY AND ARE SUBJECT TO CONFIRMATION BY BOUNDARY SURVEY.
2. DIMENSIONS AND AREA(S) SHOWN ARE APPROXIMATE ONLY AND ARE SUBJECT TO CONFIRMATION BY BOUNDARY SURVEY.
3. SERVICES SHOWN ON SUBJECT SITE ARE INDICATIVE ONLY. POSITIONS ARE BASED ON SURFACE INDICATOR(S) LOCATED DURING FIELD SURVEY. CONFIRMATION OF THE EXACT POSITION SHOULD BE MADE TO THE RELEVANT AUTHORITIES PRIOR TO ANY EXCAVATION WORK. OTHER SERVICES MAY EXIST WHICH ARE NOT SHOWN.
4. LEVELS ARE BASED ON AUSTRALIAN HEIGHT DATUM (AHD) USING PM44902 WITH RL OF 156.698 (ACCURACY: LB/L2) LOCATED ON NORTHERN SIDE OF THE COMENARRA PARKWAY, IN CLOSE PROXIMITY TO FOX VALLEY ROAD, WAHROONGA.
5. ORIGIN OF CO-ORDINATES PM44902 (E) 324017.521 (N) 6265509.922
6. CONTOURS ARE AN INDICATION OF LANDFORM AND SHOULD NOT BE TAKEN IN PREFERENCE TO SPOT LEVELS SHOWN.
7. CONTOUR INTERVAL 0.5m.

COPYRIGHT: © 2012 WHELANS INSITES PTY LTD
INFORMATION CONTAINED IN THIS DRAWING / FILE IS THE COPYRIGHT OF WHELANS INSITES PTY LTD. COPYING OR USING THIS DATA IN WHOLE OR PART, IN ANY FORMAT, WITHOUT PERMISSION INFRINGES COPYRIGHT. ©

THIS DOCUMENT IN BOTH ELECTRONIC AND HARDCOPY FORMAT IS AND SHALL REMAIN THE PROPERTY OF WHELANS INSITES PTY LTD. THE INFORMATION MAY ONLY BE USED FOR THE PURPOSE FOR WHICH IT WAS COMMISSIONED AND IN ACCORDANCE WITH THE TERMS OF ENGAGEMENT FOR THE COMMISSION, UNAUTHORISED USE OF THIS INFORMATION IN ANY FORM WHATSOEVER IS PROHIBITED.

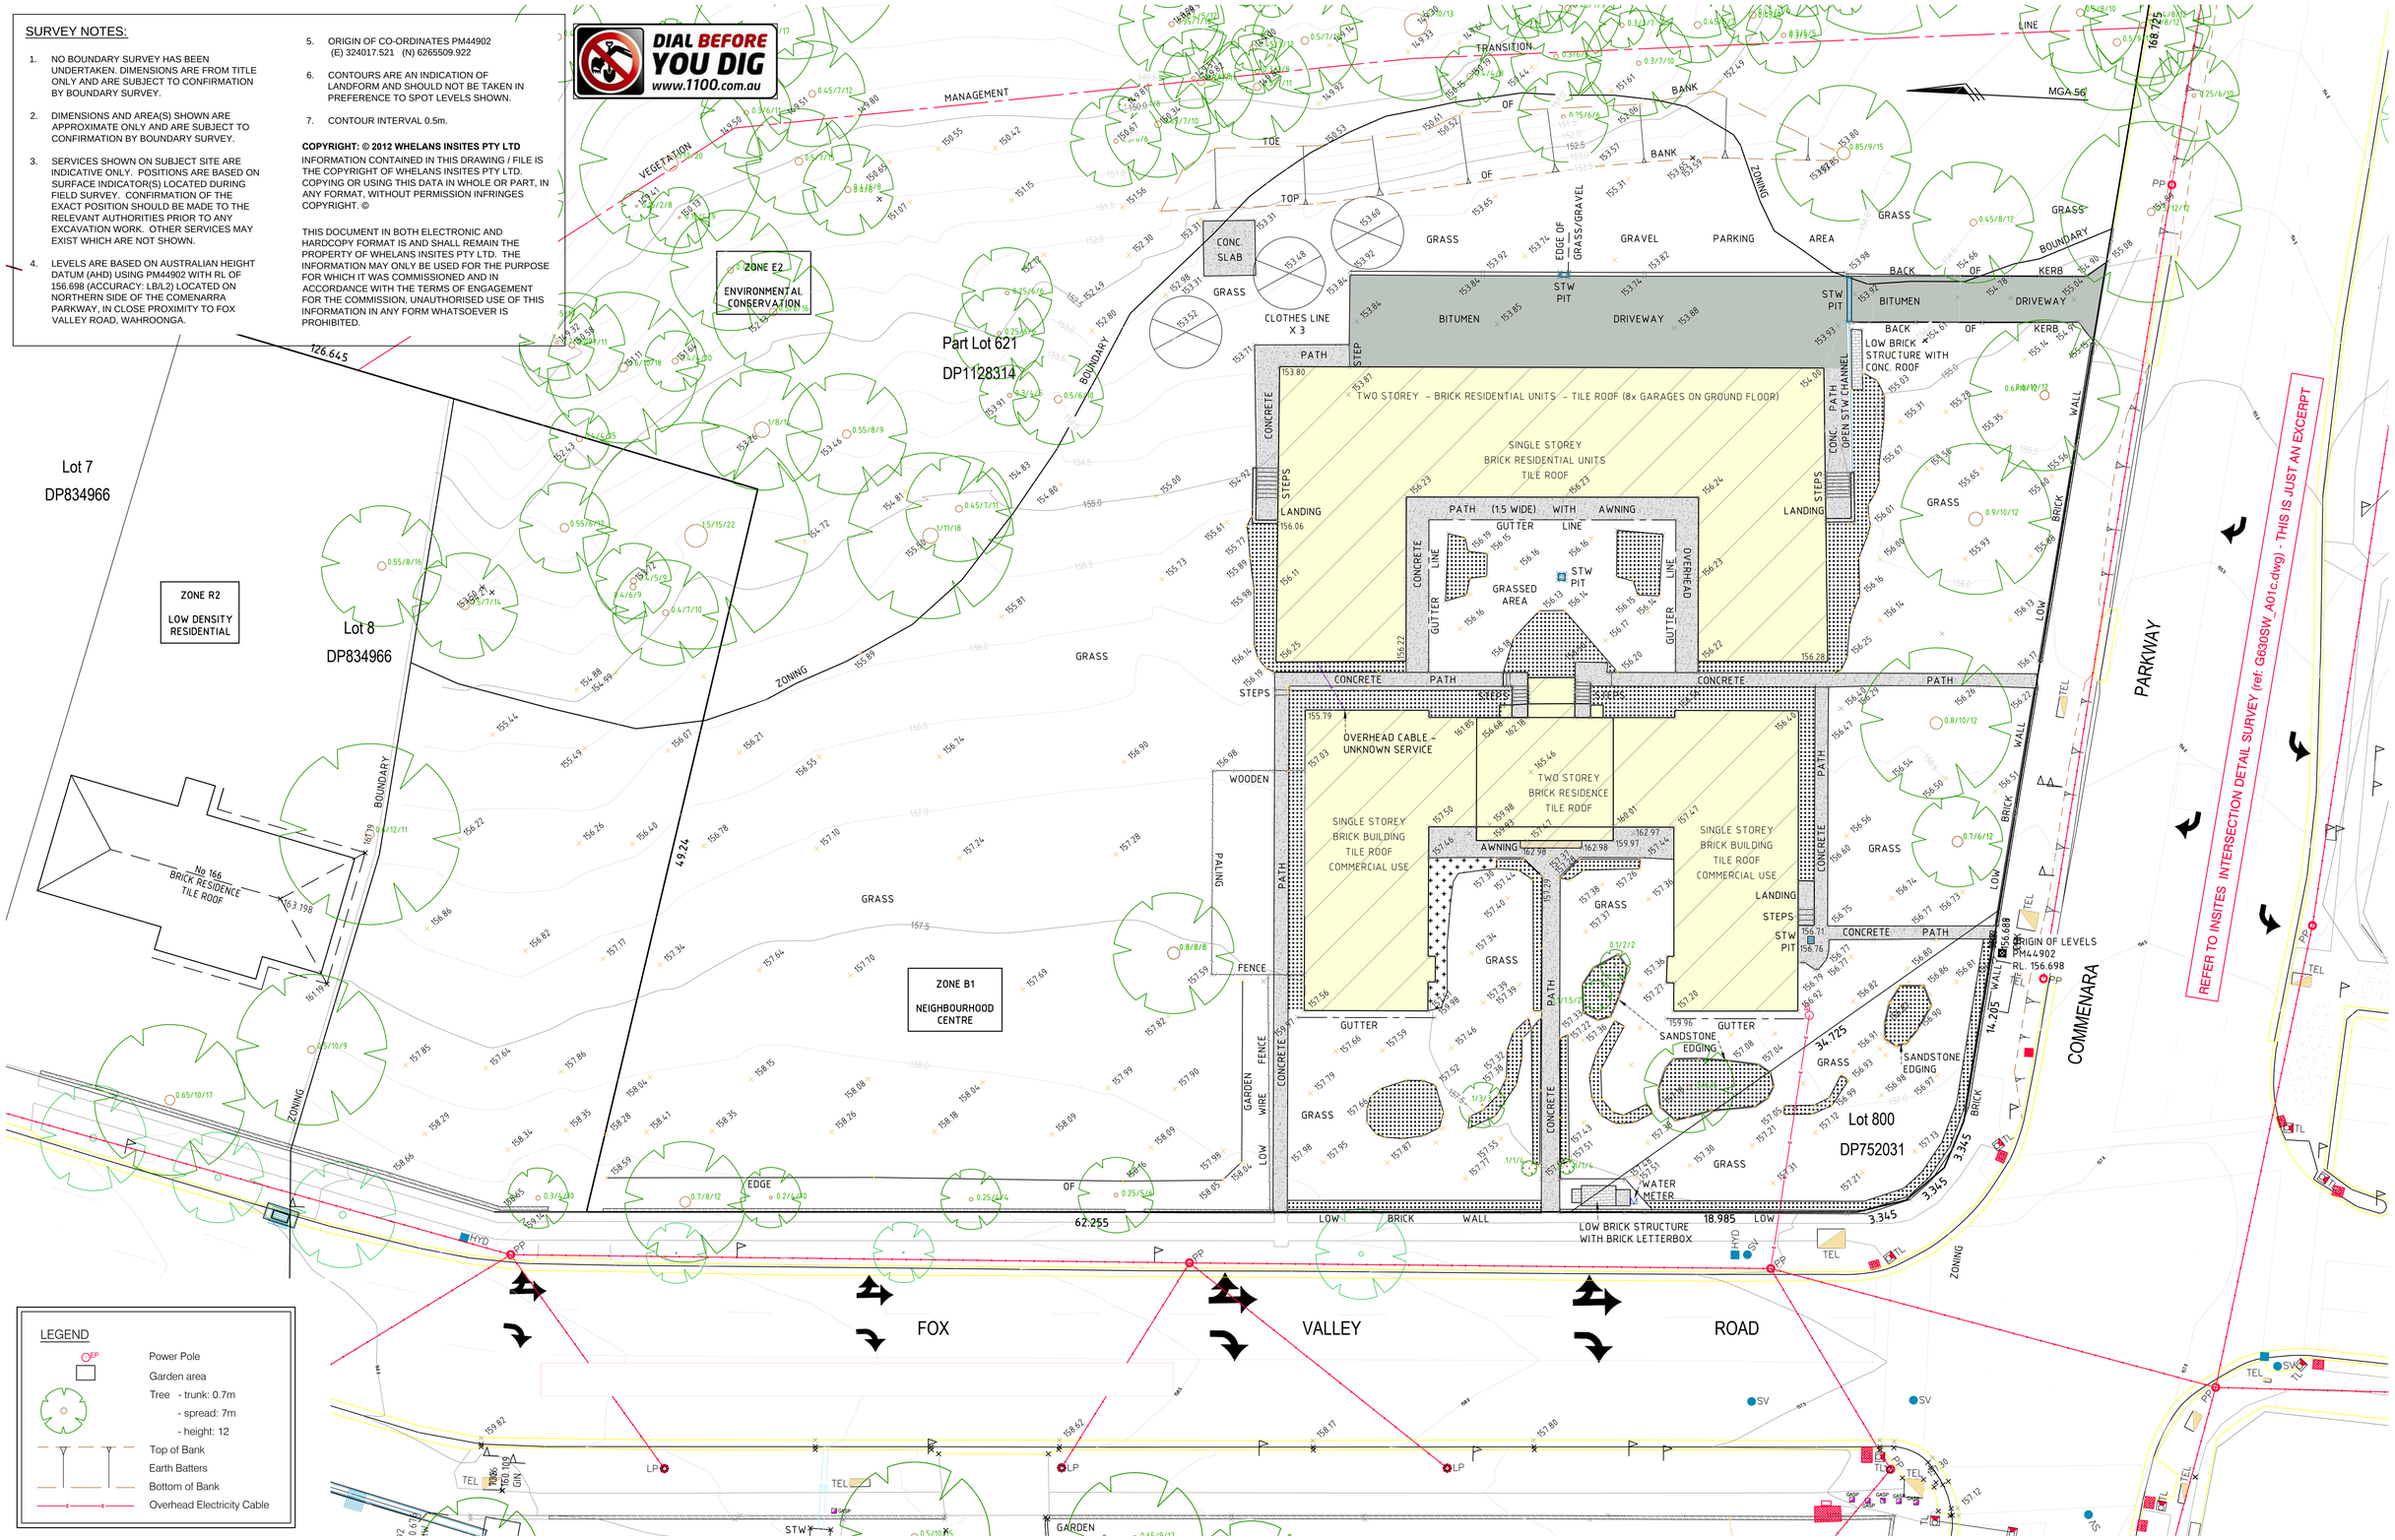

REVISIONS					
E	9-10-2014	8 Trees added to plan	G.D.S	B.J.F.	B.J.F.
D	22-09-2014	Tree table and tree Nos removed	C.G.L	B.J.F.	B.J.F.
C	22-09-2014	Added tree and adjoining house Information	C.G.L	B.J.F.	B.J.F.
B	06-12-2012	Added additional Survey Information	C.G.L	B.J.F.	B.J.F.
A	04-04-2012	Original Issue	C.F.W.	B.J.F.	B.J.F.
No.	DATE	REVISION DETAILS	DRAWN	CHK	APP

NOTES:
1. Survey data within public road area sourced from InSites survey titled "Details and Levels over Intersection of Fox Valley Road & The Comenarra Parkway, Wahroonga" (ref: G630SW_A01c.dwg, dated 03-09-2010). Refer to this plan to describe symbology within public road area.
2. Dial Before You Dig data has is not reflected in this plan.

HORIZ. SCALE: 1:200 @ A1
VERTICAL SCALE: N/A @ A1
COORDINATES: MGA
DATUM: AHD
4 2 0 4 8 12
SCALE IN METRES AT ORIGINAL REDUCTION RATIO

PREPARED BY
SURVEYING insites insites.com.au
Whelans Insites Pty Ltd ACN: 088 148 743
INCORPORATING: WALLIS & MOORE
Level 12, 80 Clarence Street Sydney, NSW 2000 DX 288 Sydney t: 02 8234 8300 f: 02 9262 6511
Suite 2, Level 1, 668 Princes Hwy Sutherland, NSW 2232 DX 4522 Sutherland t: 02 9542 1177 f: 02 9542 4631

CLIENT: johnstaff projects

SURVEY:	B.J.F.	DATE OF SURVEY:	28-03-2012
DRAWN:	C.F.W.	DATE OF PLAN:	22-09-2014
CHECKED:	B.J.F.	DATE LAST SAVED:	09.10.14
APPROVED:	B.J.F.	DATE APPROVED:	22-09-2014

TITLE
Detail Survey
Lot 621 in DP1128314
Fox Valley Road, Wahroonga

DRAWING Ref.: ACAD-H928SW_D01E.dwg

JOB No: H928SW
DRAWING No: D01
ISSUE: E
SHEET 2 OF 3 SHEETS
SIZE: A1

I:\H928_sah_Commercial\H928SWCAD_G\SCAD_Fld\SDetail Surveys (D)\ACAD-H928SW_D01E.dwg

SURVEY NOTES:

1. NO BOUNDARY SURVEY HAS BEEN UNDERTAKEN. DIMENSIONS ARE FROM TITLE ONLY AND ARE SUBJECT TO CONFIRMATION BY BOUNDARY SURVEY.
2. DIMENSIONS AND AREA(S) SHOWN ARE APPROXIMATE ONLY AND ARE SUBJECT TO CONFIRMATION BY BOUNDARY SURVEY.
3. SERVICES SHOWN ON SUBJECT SITE ARE INDICATIVE ONLY. POSITIONS ARE BASED ON SURFACE INDICATOR(S) LOCATED DURING FIELD SURVEY. CONFIRMATION OF THE EXACT POSITION SHOULD BE MADE TO THE RELEVANT AUTHORITIES PRIOR TO ANY EXCAVATION WORK. OTHER SERVICES MAY EXIST WHICH ARE NOT SHOWN.
4. LEVELS ARE BASED ON AUSTRALIAN HEIGHT DATUM (AHD) USING PM44902 WITH RL OF 156.698 (ACCURACY: LB/L2) LOCATED ON NORTHERN SIDE OF THE COMENARRA PARKWAY, IN CLOSE PROXIMITY TO FOX VALLEY ROAD, WAHROONGA.
5. ORIGIN OF CO-ORDINATES PM44902 (E) 324017.521 (N) 6265509.922
6. CONTOURS ARE AN INDICATION OF LANDFORM AND SHOULD NOT BE TAKEN IN PREFERENCE TO SPOT LEVELS SHOWN.
7. CONTOUR INTERVAL 0.5m.

COPYRIGHT: © 2012 WHELANS INSITES PTY LTD
INFORMATION CONTAINED IN THIS DRAWING / FILE IS THE COPYRIGHT OF WHELANS INSITES PTY LTD. COPYING OR USING THIS DATA IN WHOLE OR PART, IN ANY FORMAT, WITHOUT PERMISSION INFRINGES COPYRIGHT. ©

THIS DOCUMENT IN BOTH ELECTRONIC AND HARDCOPY FORMAT IS AND SHALL REMAIN THE PROPERTY OF WHELANS INSITES PTY LTD. THE INFORMATION MAY ONLY BE USED FOR THE PURPOSE FOR WHICH IT WAS COMMISSIONED AND IN ACCORDANCE WITH THE TERMS OF ENGAGEMENT FOR THE COMMISSION, UNAUTHORISED USE OF THIS INFORMATION IN ANY FORM WHATSOEVER IS PROHIBITED.

DIAL BEFORE YOU DIG www.1100.com.au

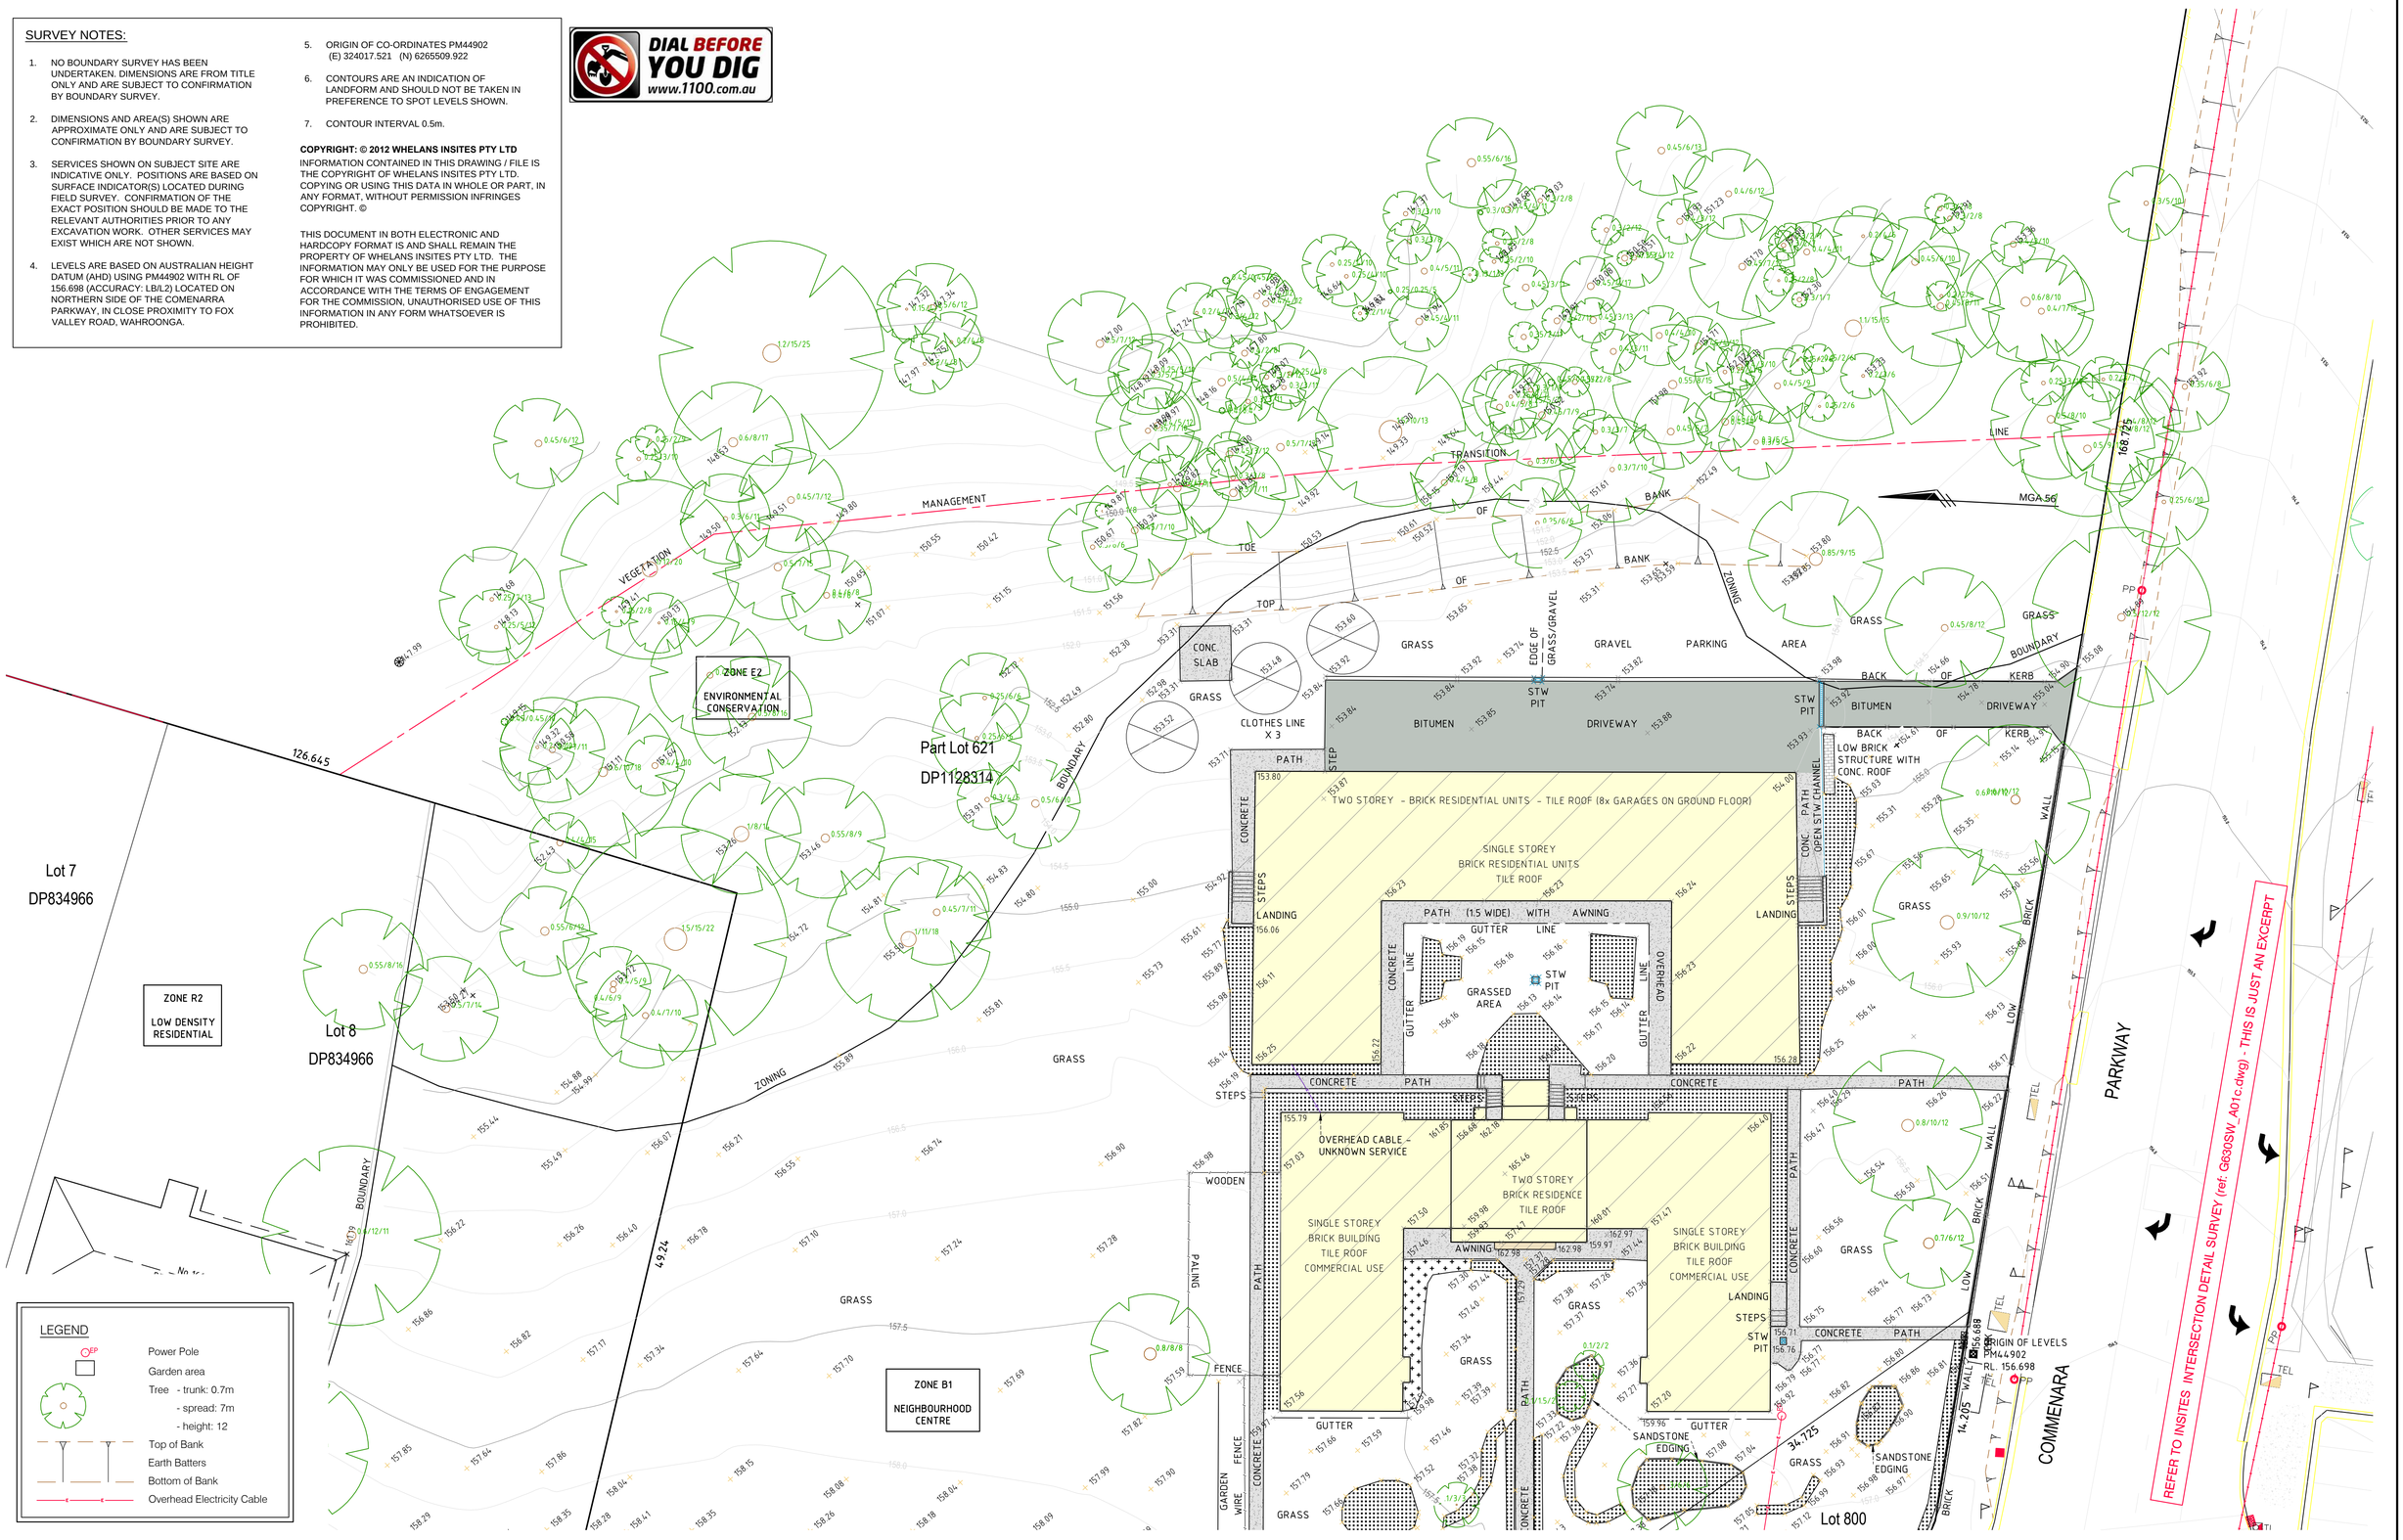

LEGEND

- Power Pole
- Garden area
- Tree - trunk: 0.7m
  - spread: 7m
  - height: 12
- Top of Bank
- Earth Batters
- Bottom of Bank
- Overhead Electricity Cable

REVISIONS					
E	9-10-2014	8 Trees added to plan	G.D.S	B.J.F.	B.J.F.
D	22-09-2014	Tree table and tree Nos removed	C.G.L	B.J.F.	B.J.F.
C	22-09-2014	Added tree and adjoining house Information	C.G.L	B.J.F.	B.J.F.
B	06-12-2012	Added additional Survey Information	C.G.L	B.J.F.	B.J.F.
A	04-04-2012	Original Issue	C.F.W.	B.J.F.	B.J.F.
No.	DATE	REVISION DETAILS	DRAWN	CHK	APP

NOTES:

1. Survey data within public road area sourced from InSites survey titled "Details and Levels over Intersection of Fox Valley Road & The Comenarra Parkway, Wahroonga" (ref: G630SW_A01c.dwg, dated 03-09-2010). Refer to this plan to describe symbology within public road area.
2. Dial Before You Dig data has is not reflected in this plan.

HORIZ. SCALE: 1:200 @ A1
VERTICAL SCALE: N/A @ A1
COORDINATES: MGA
DATUM: AHD
4 2 0 4 8 12
SCALE IN METRES AT ORIGINAL REDUCTION RATIO

PREPARED BY
SURVEYING insites insites.com.au
Whelans Insites Pty Ltd ACN: 088 148 743
INCORPORATING WALLIS & MOORE
Level 12, 80 Clarence Street Sydney, NSW 2000 DX 288 Sydney t: 02 8234 8300 f: 02 9262 6511
Suite 2, Level 1, 668 Princes Hwy Sutherland, NSW 2232 DX 4522 Sutherland t: 02 9542 1177 f: 02 9542 4631

CLIENT: johnstaff projects

SURVEY:	B.J.F.	DATE OF SURVEY:	28-03-2012
DRAWN:	C.F.W.	DATE OF PLAN:	22-09-2014
CHECKED:	B.J.F.	DATE LAST SAVED:	09.10.14
APPROVED:	B.J.F.	DATE APPROVED:	22-09-2014

TITLE

Detail Survey
Lot 621 in DP1128314
Fox Valley Road, Wahroonga

DRAWING Ref.: ACAD-H928SW_D01E.dwg

JOB No: H928SW
DRAWING No: D01
ISSUE: E
SHEET 3 OF 3 SHEETS
SIZE: A1

J:\H928_Ian_Commercial\H928SWCAD_G0\CAD_Fs\DS\Detail Surveys (DS\CAD-H928SW_D01E.dwg)