A3

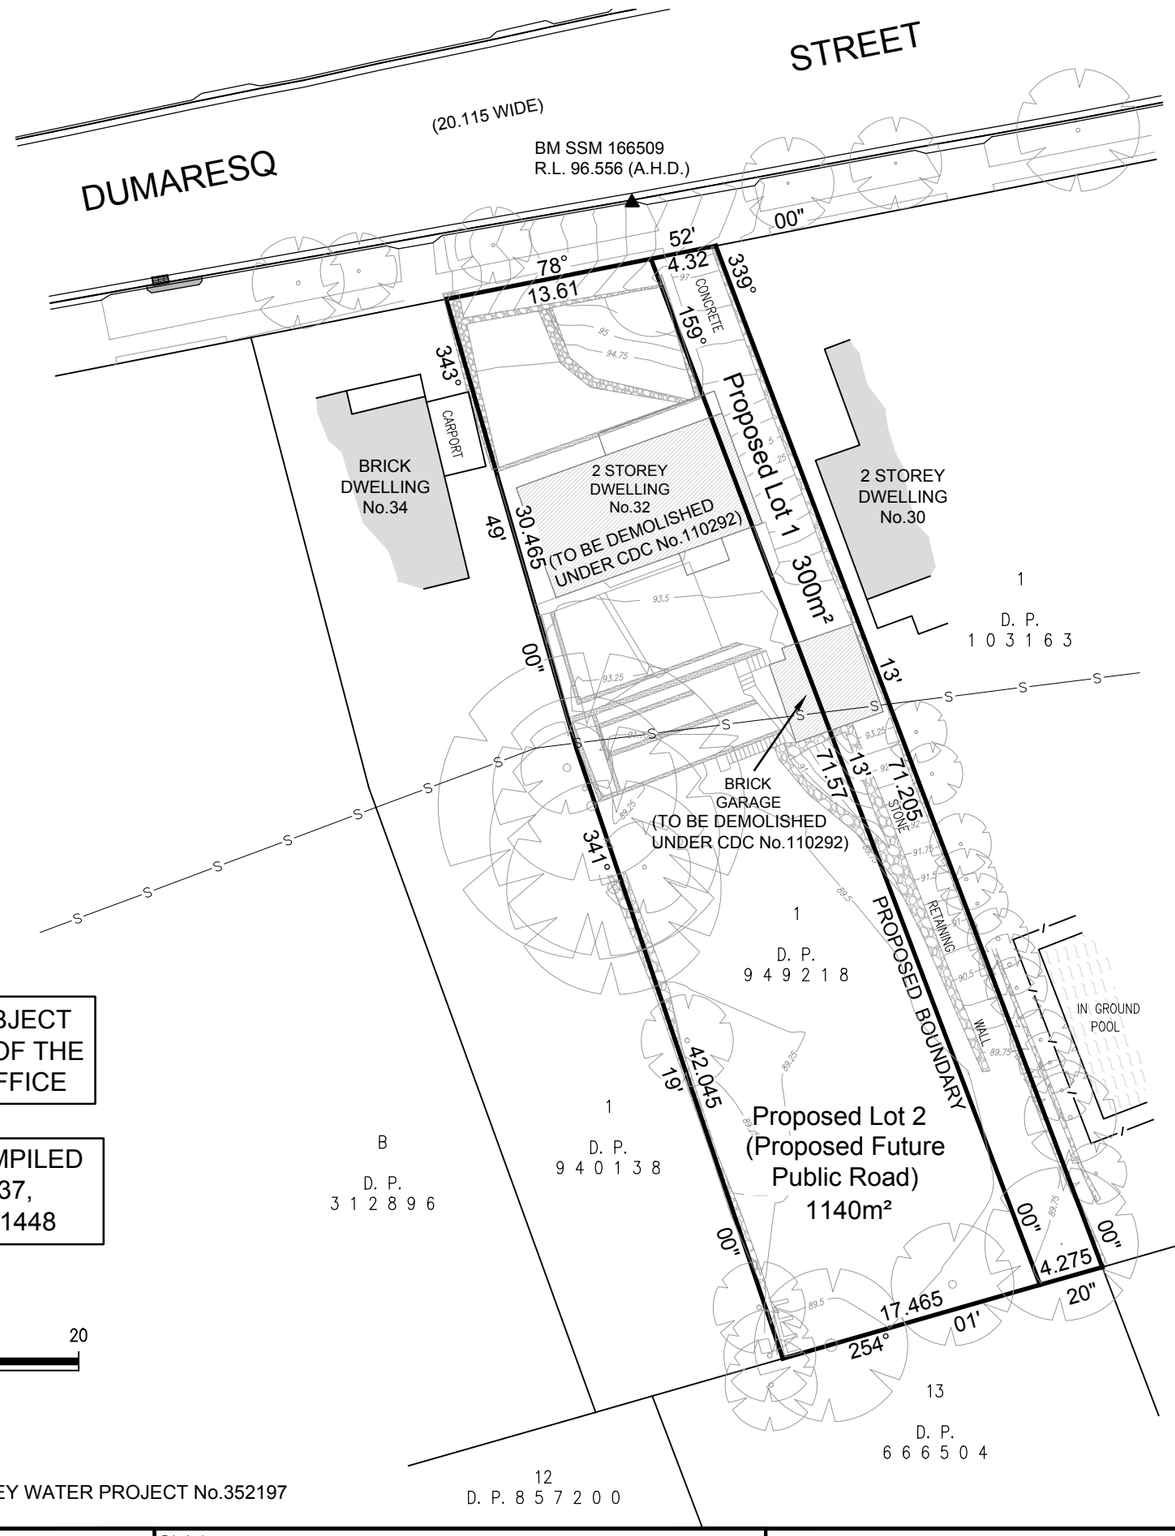

LOT DIMENSIONS & AREAS SUBJECT TO SURVEY & REGISTRATION OF THE FINAL PLAN AT LAND TITLES OFFICE

LOT DIMENSIONS & AREAS COMPILED FROM INFORMATION ON D.P.3337, D.P.940138, D.P.949218 & D.P.961448

10 8 6 4 2 0 10 20

1:400 @ A3

ORIGIN OF LEVELS : BM ON STEP R.L.83.67 SYDNEY WATER PROJECT No.352197

DIAL 1100 BEFORE YOU DIG

Project:

PLAN OF PROPOSED SUBDIVISION OF LOT 1, D.P. 949218
No. 32 DUMARESQ STREET, GORDON

Principal: KU-RING-GAI COUNCIL

Scale 1:400	Date 27/2/2013	Council Ref.	
	Datum A.H.D.	L.G.A. KU-RING-GAI	
Calc's A.T.	Drawn. N.F.	Proj.Man. A.T.	Client Ref:

CRAIG & RHODES

ABN 77 050 209 991
Level 4, Suite 400
16-18 Cambridge St
EPPING NSW 2121
PO Box 233
EPPING NSW 1710

ACN 050 209 991
DX 4408 EPPING
Tel. 9869-1855
Fax. 9869-2341
reception@crhodes.com.au
www.craigandrhodes.com.au

© Craig & Rhodes

QMS ISO 9001 Approved Company

Our Ref. 181-11

Dwg File Ref. [Rev] - Sheet Ref.

18111L03 [00] - 01

CAD REF.: Z:\181-11\CR_PLANS\18111L03 [00].DWG - 01 - A.T. - N.F. - A.T. - DATE PRINTED: 28/02/2013 2:25:03 PM