© Mark D. McCrone, 2014
This information and design concepts contained herein remain the property of **Mark D McCrone - Landscape Architect** and are not to be used or copied without written permission.

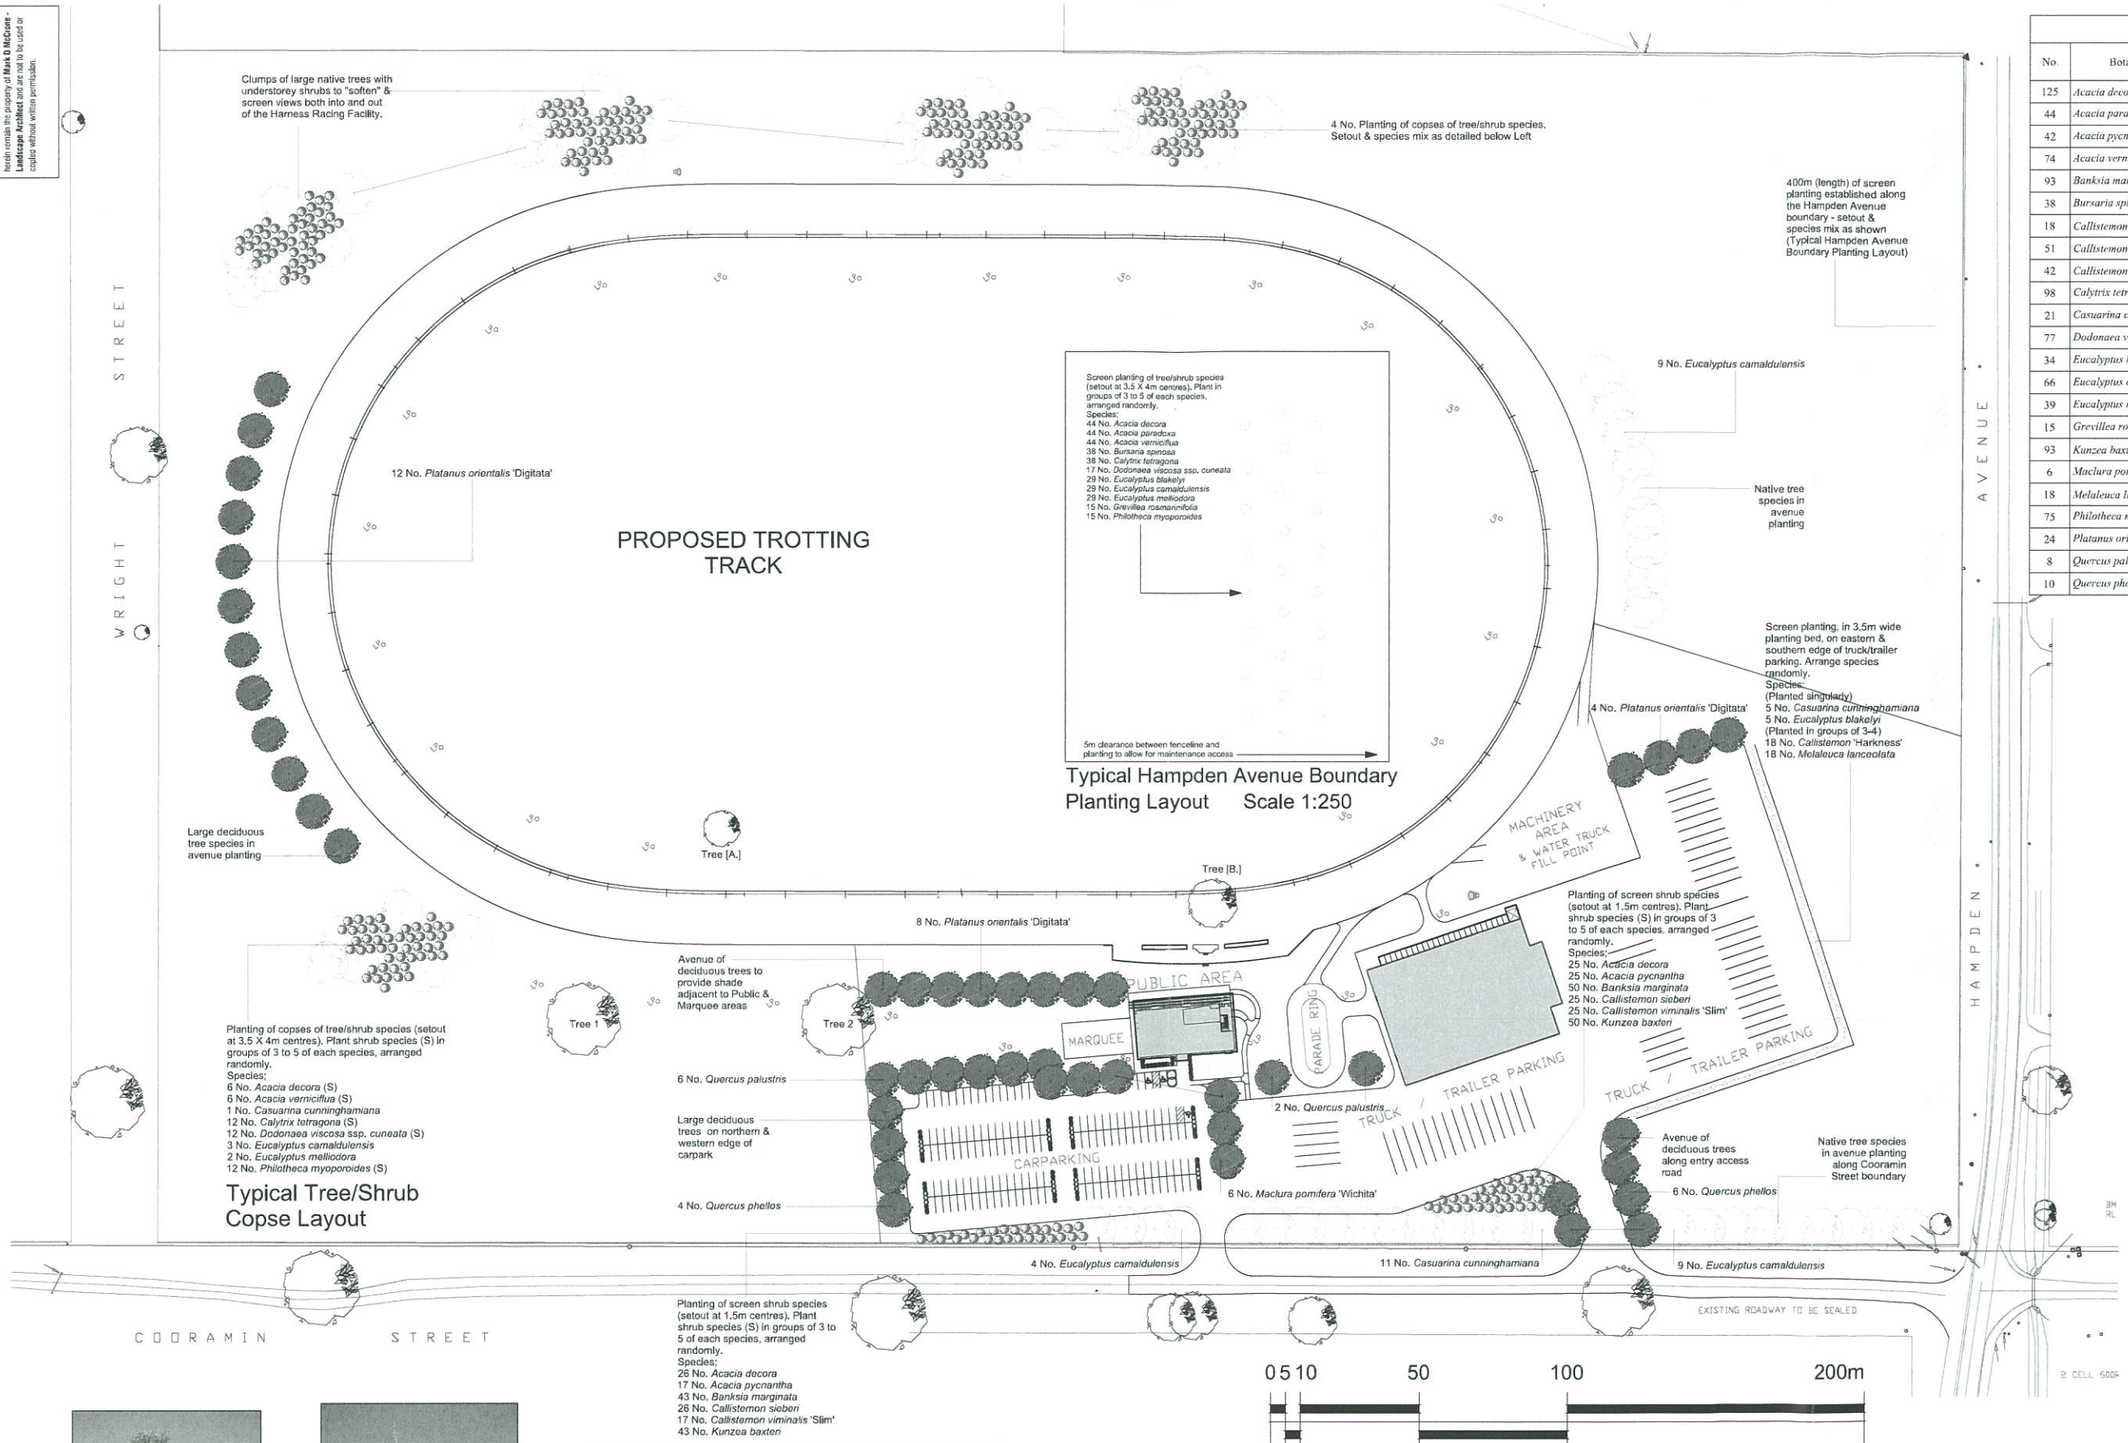

Planting Schedule

No.	Botanical Name	Common Name	Container Size
125	*Acacia decora*	Western Golden Wattle	Tube
44	*Acacia paradoxa*	Kangaroo Thorn	Tube
42	*Acacia pycnantha*	Golden Wattle	Tube
74	*Acacia verniciflua*	Varnish Wattle	Tube
93	*Banksia marginata*	Silver Banksia	Tube
38	*Bursaria spinosa*	Blackthorn	Tube
18	*Callistemon* 'Harkness'	Harkness Bottlebrush	Tube
51	*Callistemon sieberi*	River Bottlebrush	140
42	*Callistemon viminalis* 'Slim'	Slim Bottlebrush	140
98	*Calytrix tetragona*	Fringe Myrtle	Tube
21	*Casuarina cunninghamiana*	River She Oak	Tube
77	*Dodonaea viscosa* ssp. *cuneata*	Hop Bush	Tube
34	*Eucalyptus blakelyi*	Blakely's Red Gum	Tube
66	*Eucalyptus camaldulensis*	River Red Gum	Tube
39	*Eucalyptus melliodora*	Yellow Box	Tube
15	*Grevillea rosmarinifolia*	Rosemary Grevillea	Tube
93	*Kunzea baxteri*	Scarlet Kunzea	Tube
6	*Maclura pomifera* 'Wichita'	Wichita Osage Orange	300
18	*Melaleuca lanceolata*	Moonah	Tube
75	*Philotheca myoporoides*	Eriostemon	Tube
24	*Platanus orientalis* 'Digitata'	Cut-leaf Plane Tree	300
8	*Quercus palustris*	Pin Oak	300
10	*Quercus phellos*	Willow Oak	300

Legend

- Existing trees
- Tree planting
- Evergreen native tree species
- Deciduous shade trees
- Screen shrub planting
- Proposed Buildings

Notes:

1. Base mapping of site and Harness Racing Club Facility proposal provided by McKinnon Design
2. Existing features & improvements shown are approximate only, & subject to verification.
3. Prepared for the purposes of Development Application approval only.

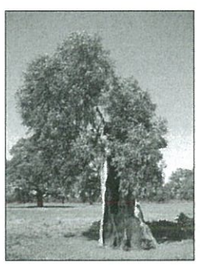
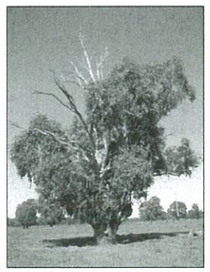

Trees A. (left) & B. (right) - to be removed

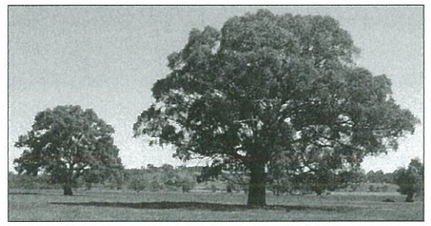

Tree Nos. 1 (left) & 2 (right) - to be retained

Proposed Wagga Wagga Harness Racing Club Facility, Cartwrights Hill

Landscape Master Plan

Scale; 1:1,000 (@A1)

Dwg. No. 14/324/LD-01A

28.11.14

Prepared by;

MARK D. McCRONE
LANDSCAPE ARCHITECT

P.O.Box 1053,
Wagga Wagga,
NSW, 2650

p. 04 0790 7958
e. larch_therock@bigpond.com
ABN : 35 336 150 981