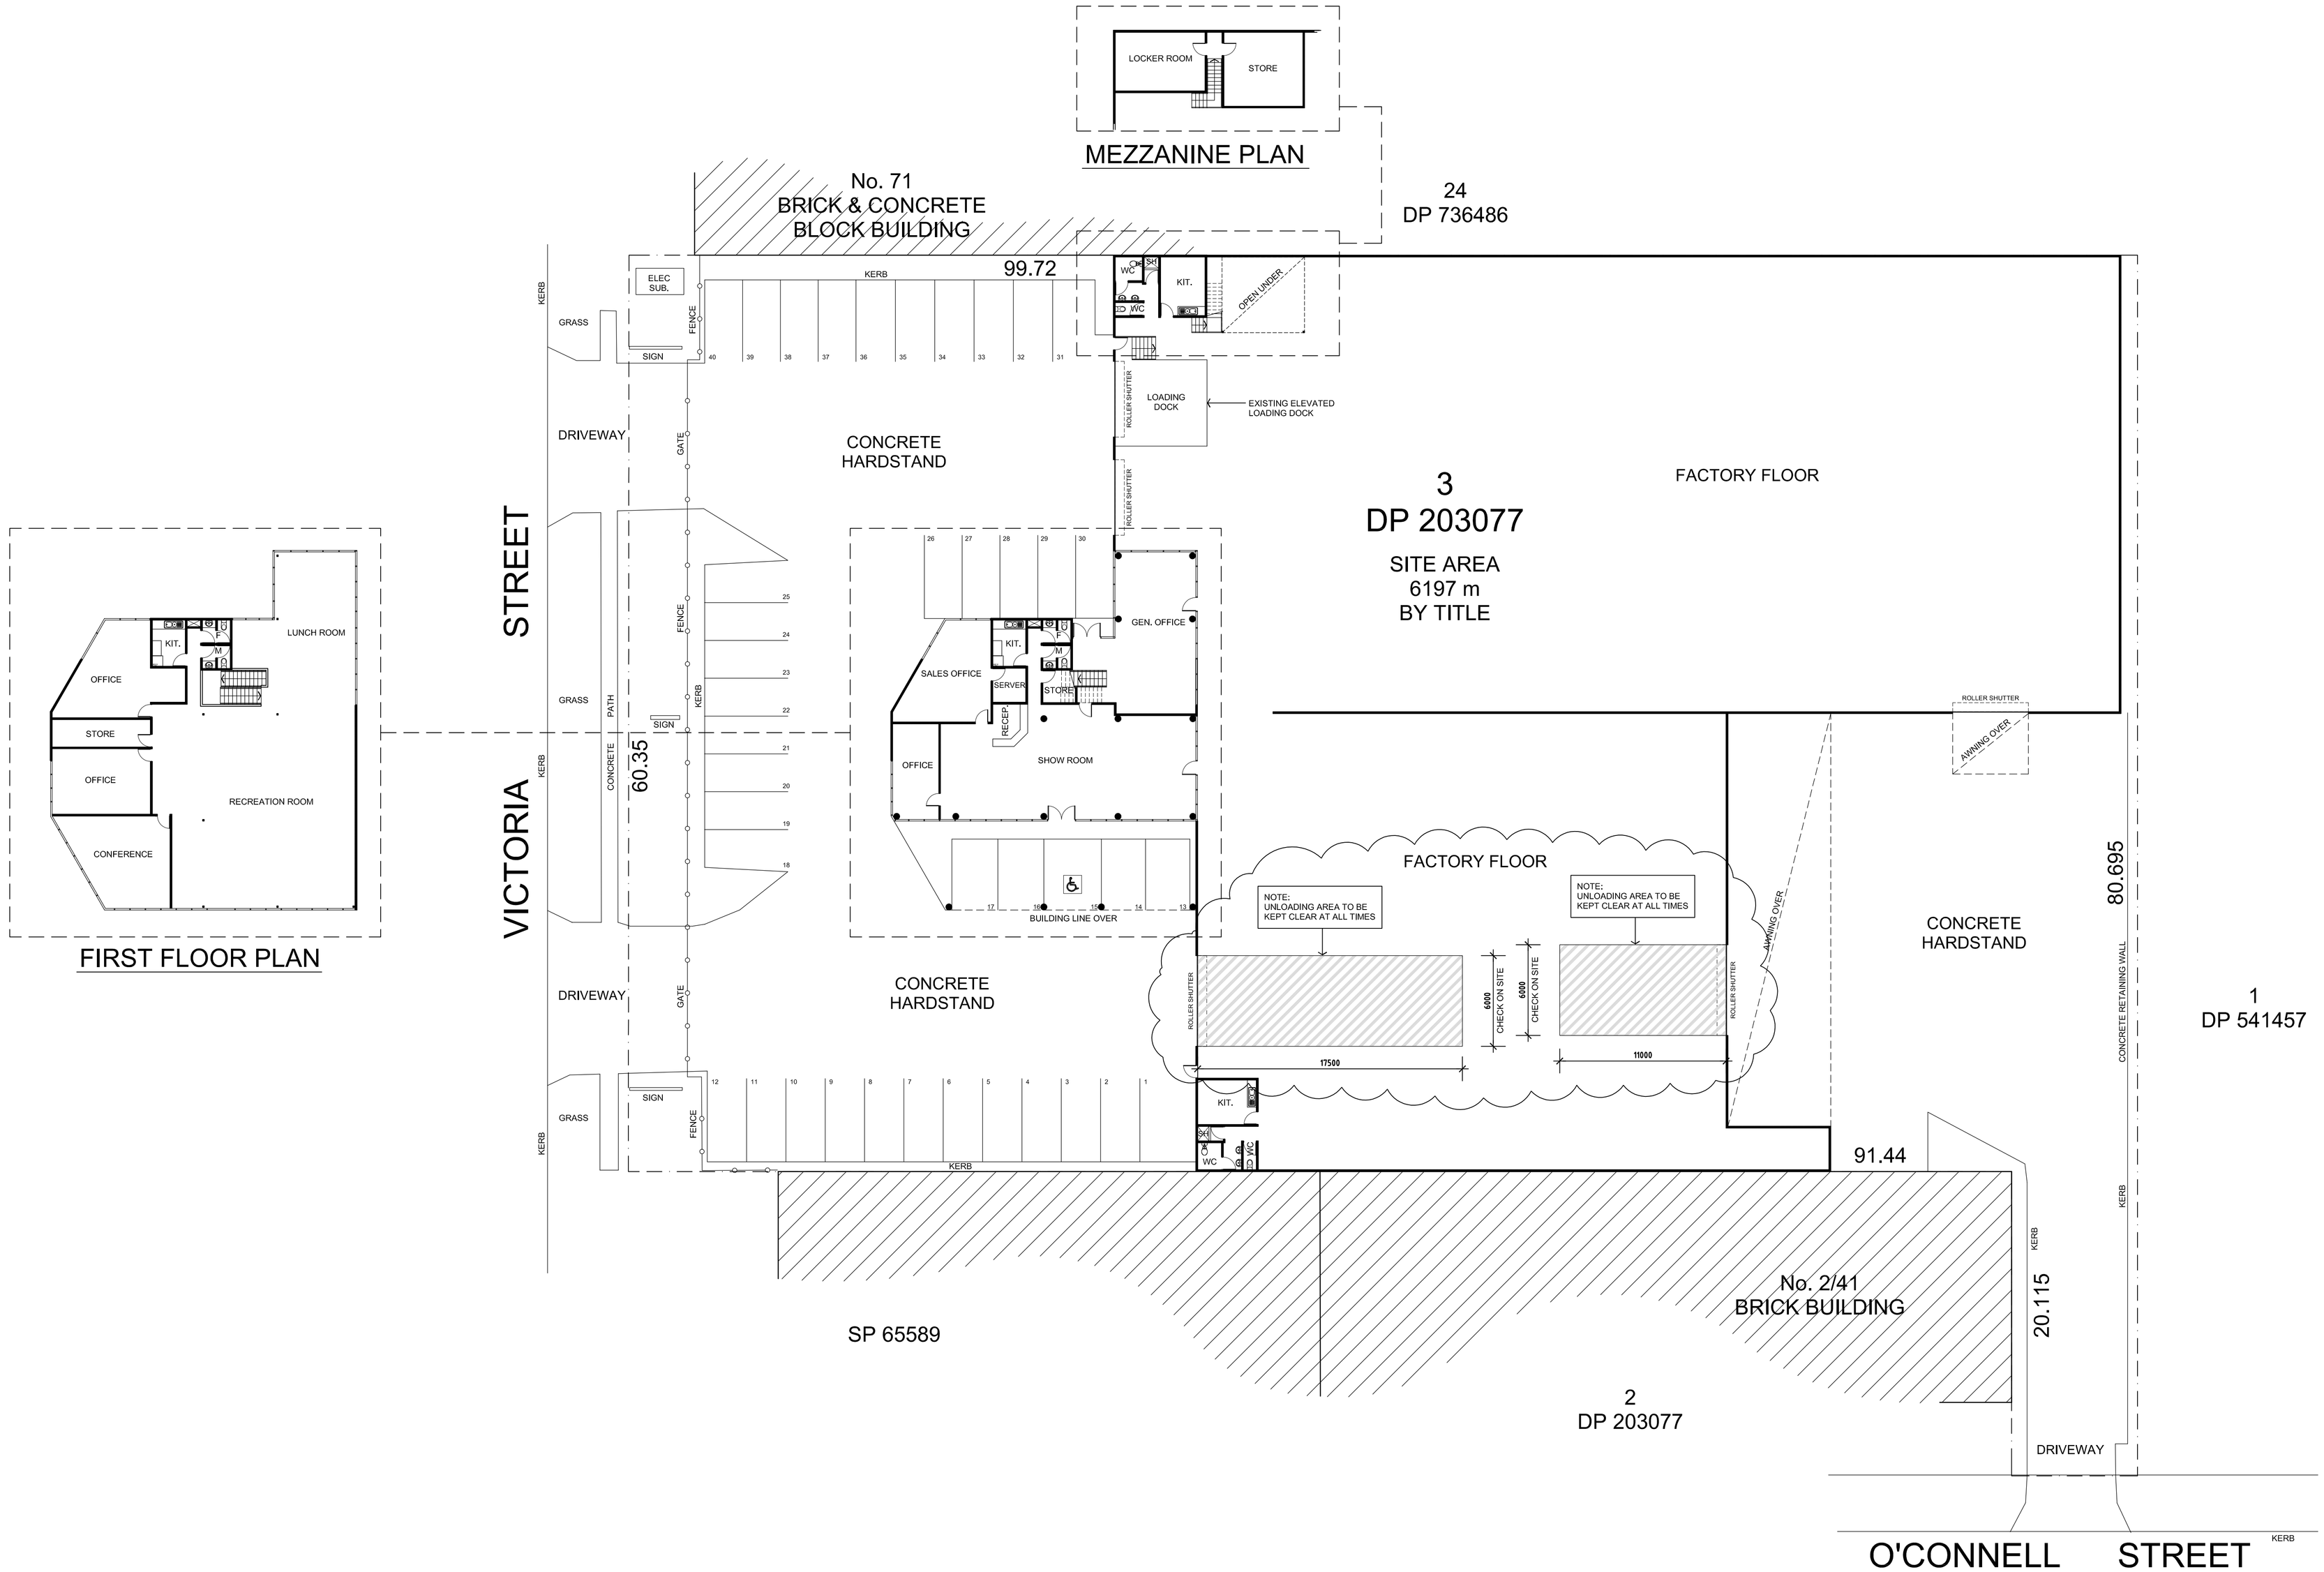

AMENDMENTS		
A	5.5.14	ISSUE FOR DA
B	7.5.14	MINOR AMENDMENTS TO REAR
C	8.10.14	UNLOADING AREA

CLARON
CONSULTING PTY LTD
PO Box 115
Castle Hill NSW 1765
m 0418 242 738

MRI (AUST) PTY LTD
73 VICTORIA STREET, SMITHFIELD, NSW

SITE AND FLOOR PLAN

SCALE: 1:200@A1
DATE: 5.5.14
DRAWN: SB

DA01 C