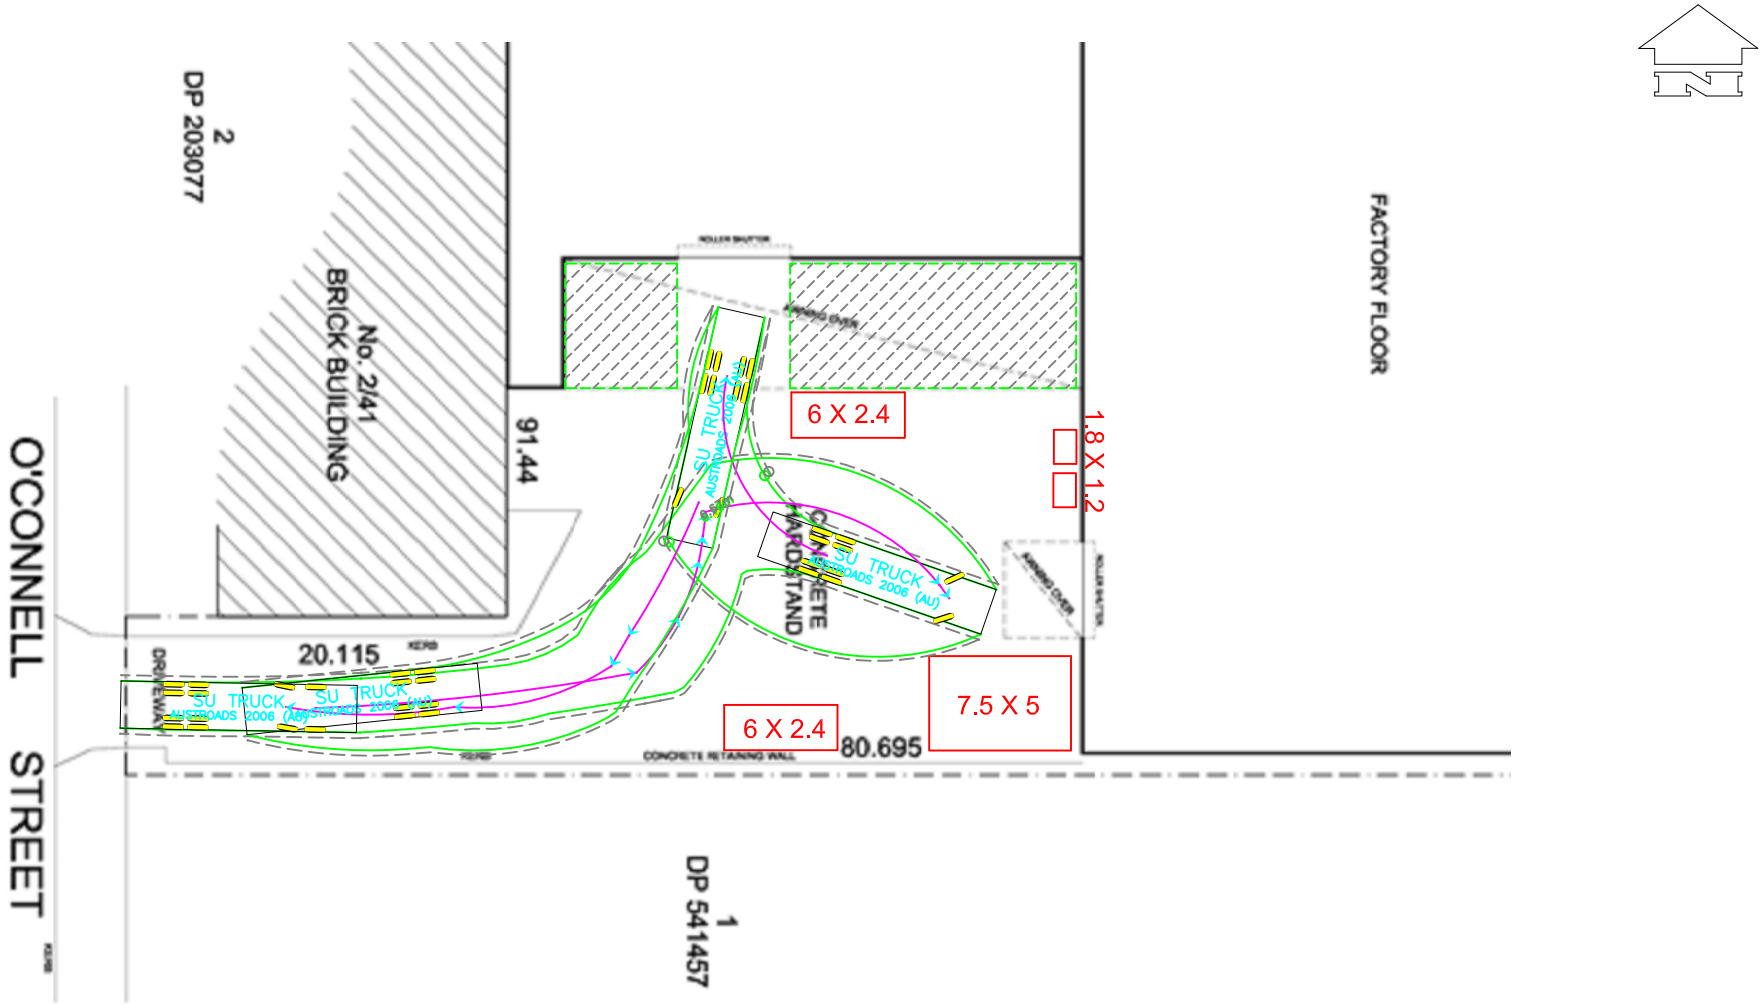

TRANSPORT AND URBAN PLANNING

TRAFFIC, TRANSPORT & PROJECT MANAGEMENT CONSULTANTS

5/90 Toronto Parade, Sutherland NSW 2232

Phone 02 9545 1411 Fax 02 9545 1556

tupa@tpgi.com.au www.transurbanplan.com.au

PLAN

SCALE 1:400@A4

FIGURE 7A

MRI AUSTRALIA

73 VICTORIA STREET, SMITHFIELD REAR YARD

12.5m HRV SWEPT PATH WITH CONTAINERS

JOB NO.13137