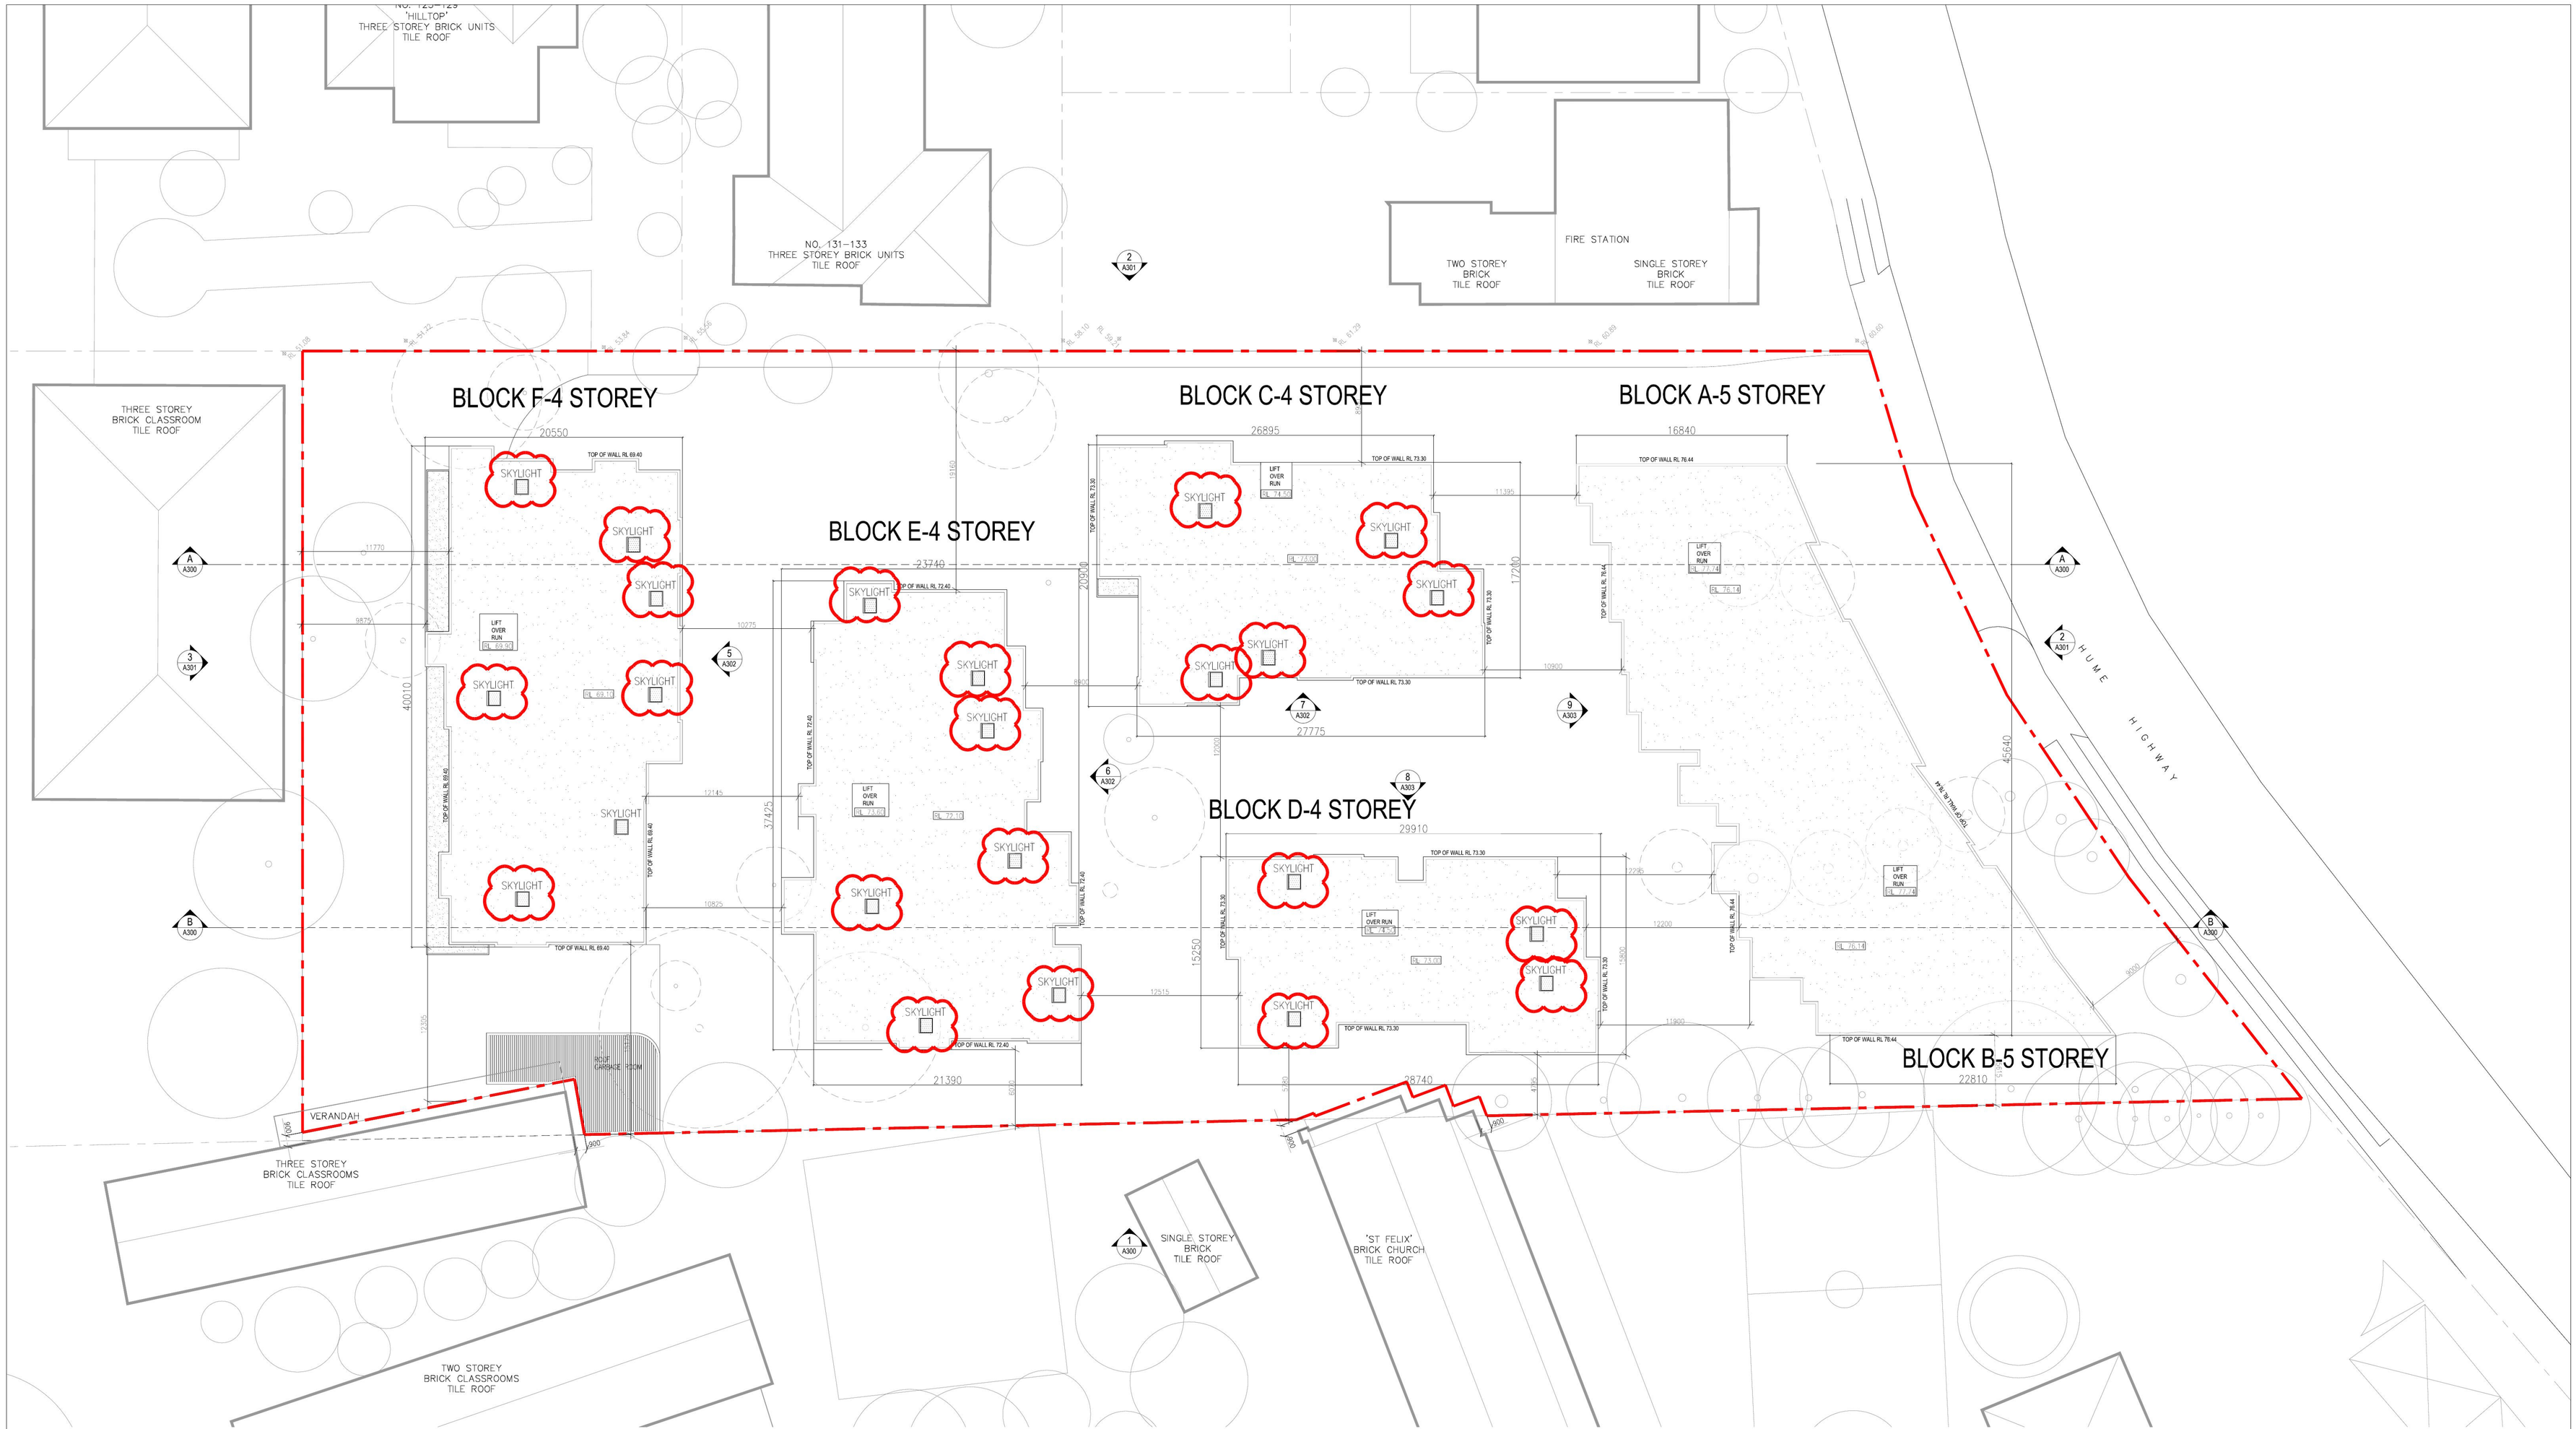

ITEM 3 - SKYLIGHTS

ROOF PLANS

Rev.	Description	By	Date
A	SECTION 96	GR	01-11-2013
/			
H	COUNCIL REVISIONS	AZ	17-10-2014

Disclaimer

"THESE DRAWINGS ARE PRELIMINARY DRAWINGS AND ARE SUBJECT TO CHANGE WITHOUT NOTICE DURING THE COURSE OF THE PROPOSED DEVELOPMENT AND IN CONSULTATION WITH COUNCIL SUBMISSION OF THE DRAWINGS DOES NOT CONSTITUTE A REPRESENTATION OR WARRANTY BY THE DEVELOPER OR ITS SERVANTS, AGENTS OR CONTRACTORS THAT THE DRAWINGS ARE FINAL NOR THAT THE PROPOSED DEVELOPMENT WILL TAKE PLACE IN ACCORDANCE WITH THESE DRAWINGS."

BEFORE CARRYING OUT ANY WORK ENSURE THAT THE DRAWINGS USED CARRY THE LATEST AMENDMENT No.

Notes

DRAWINGS MADE TO A LARGER SCALE AND THOSE SHOWING PARTICULAR DETAIL OF WORKS SHALL TAKE PRECEDENCE OVER DRAWINGS MADE TO A SMALLER SCALE AND FOR MORE GENERAL PURPOSES

WHERE ANY DISCREPANCY EXISTS BETWEEN FIGURED AND SCALED DIMENSIONS. THE FIGURED DIMENSIONS SHALL PREVAIL

BUILDER TO CHECK ALL SITE DIMENSIONS PRIOR TO FABRICATION OF FITMENTS

THESE DOCUMENTS AND ANY WORKS EXECUTED AS A RESULT OF THESE DOCUMENTS SHALL BE SUBJECT TO THE COPYRIGHT CONDITIONS SET OUT IN THE CONDITIONS OF ENGAGEMENT ©

Consultants

PLANNING
Cabonne Town Planning Pty Ltd
PO Box 1127
CASTLE HILL NSW 2154
T: (02) 9894 8411
E: info@cabonne.com.au

LANDSCAPE
Site Landscapes
PO Box 1000
COLLAROY NSW 2097
T: (02) 9982 5776
E: mail@sitelandscapes.com.au

TRAFFIC
Traffic Pro
PO Box 1051
POTTS POINT NSW 1335
T: (02) 9358 4480
F: (02) 9358 4485
E: info@traffic.net.au

BCA
ALBC
Suite 3.01
35 Millar Street
PYRMONT NSW 2009
T: (02) 8411 6602
F: (02) 8411 6603
E: admin@albcconsulting.com.au

BASIX
MTHC Engineers & Solar-Hydro Ltd
2 Grove Road
LANE COVE NSW 2066
T: (02) 9420 4222
F: (02) 9420 5911
E: sydney@mtpe.com.au

HYDRAULIC
S&D Consultants Pty Ltd
Suite 2.06 Level 2
20 Lexington Drive
BELLA VISTA NSW 2153
T: (02) 8824 9200
F: (02) 9673 6977
E: mail@sdpe.com.au

ACOUSTIC
Acoustic Engineers & Solar-Hydro Ltd
2 Grove Road
LANE COVE NSW 2066
T: (02) 9420 4222
F: (02) 9420 5911
E: sydney@mtpe.com.au

ACCESS
Accessible Building Solutions
124 Upper Washington Drive
EAST GOSFORD NSW 2250
T: (02) 4604 2476
F: (02) 4628 5981
E: info@accessibledriveway.com.au

ARBORIST
Jeff Scott Consultant Scientific Consulting
PO Box 342
RICHMOND NSW 2753
M: 0423 498 942

WASTE MANAGEMENT
Waste Management Waste Compactors Pty Ltd
UNIT 5/2 Grand Avenue
PADSTOW NSW 2211
T: (02) 9750 3300
F: (02) 9707 2998
E: info@wastemanfactor.com.au

QUANTITY SURVEYOR
Cost Control Services
PO Box 2117
QVB SYDNEY NSW 1230
T: (02) 9221 2211
F: (02) 9221 6512
E: info@costcontrolservices.com.au

Client

STATEWIDE PLANNING PTY LTD
5-7 CHARLES STREET
PARRAMATTA NSW 2150

Architects

tony owen ptnrs
LEVEL 2
77 Paramatta Street
Leichhardt NSW 2040
P: (02) 9560 2022
F: (02) 9560 2033
E: info@tonyowenpartners.com.au

Project

351 HUME HIGHWAY
APARTMENTS

Project address

351 HUME HIGHWAY,
BANKSTOWN

Key plan

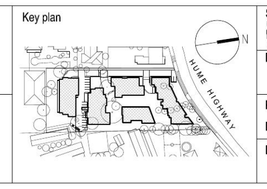

Scale 1:250 @ A1, 1:500 @ A3 — Date APRIL 2014

Drawing title: ROOF PLANS

Project no. 869 — Drawing no. A114 — Rev H

Drawn GR

Drawing status: SECTION 96