NOTES:
1. THIS PLAN HAS BEEN PREPARED BY JWP AND NOT A REGISTERED SURVEYOR.
2. FINAL BOUNDARIES AND EASEMENTS ARE SUBJECT TO FUTURE PLAN OF SUBDIVISION TO BE PREPARED BY A REGISTERED SURVEYOR.

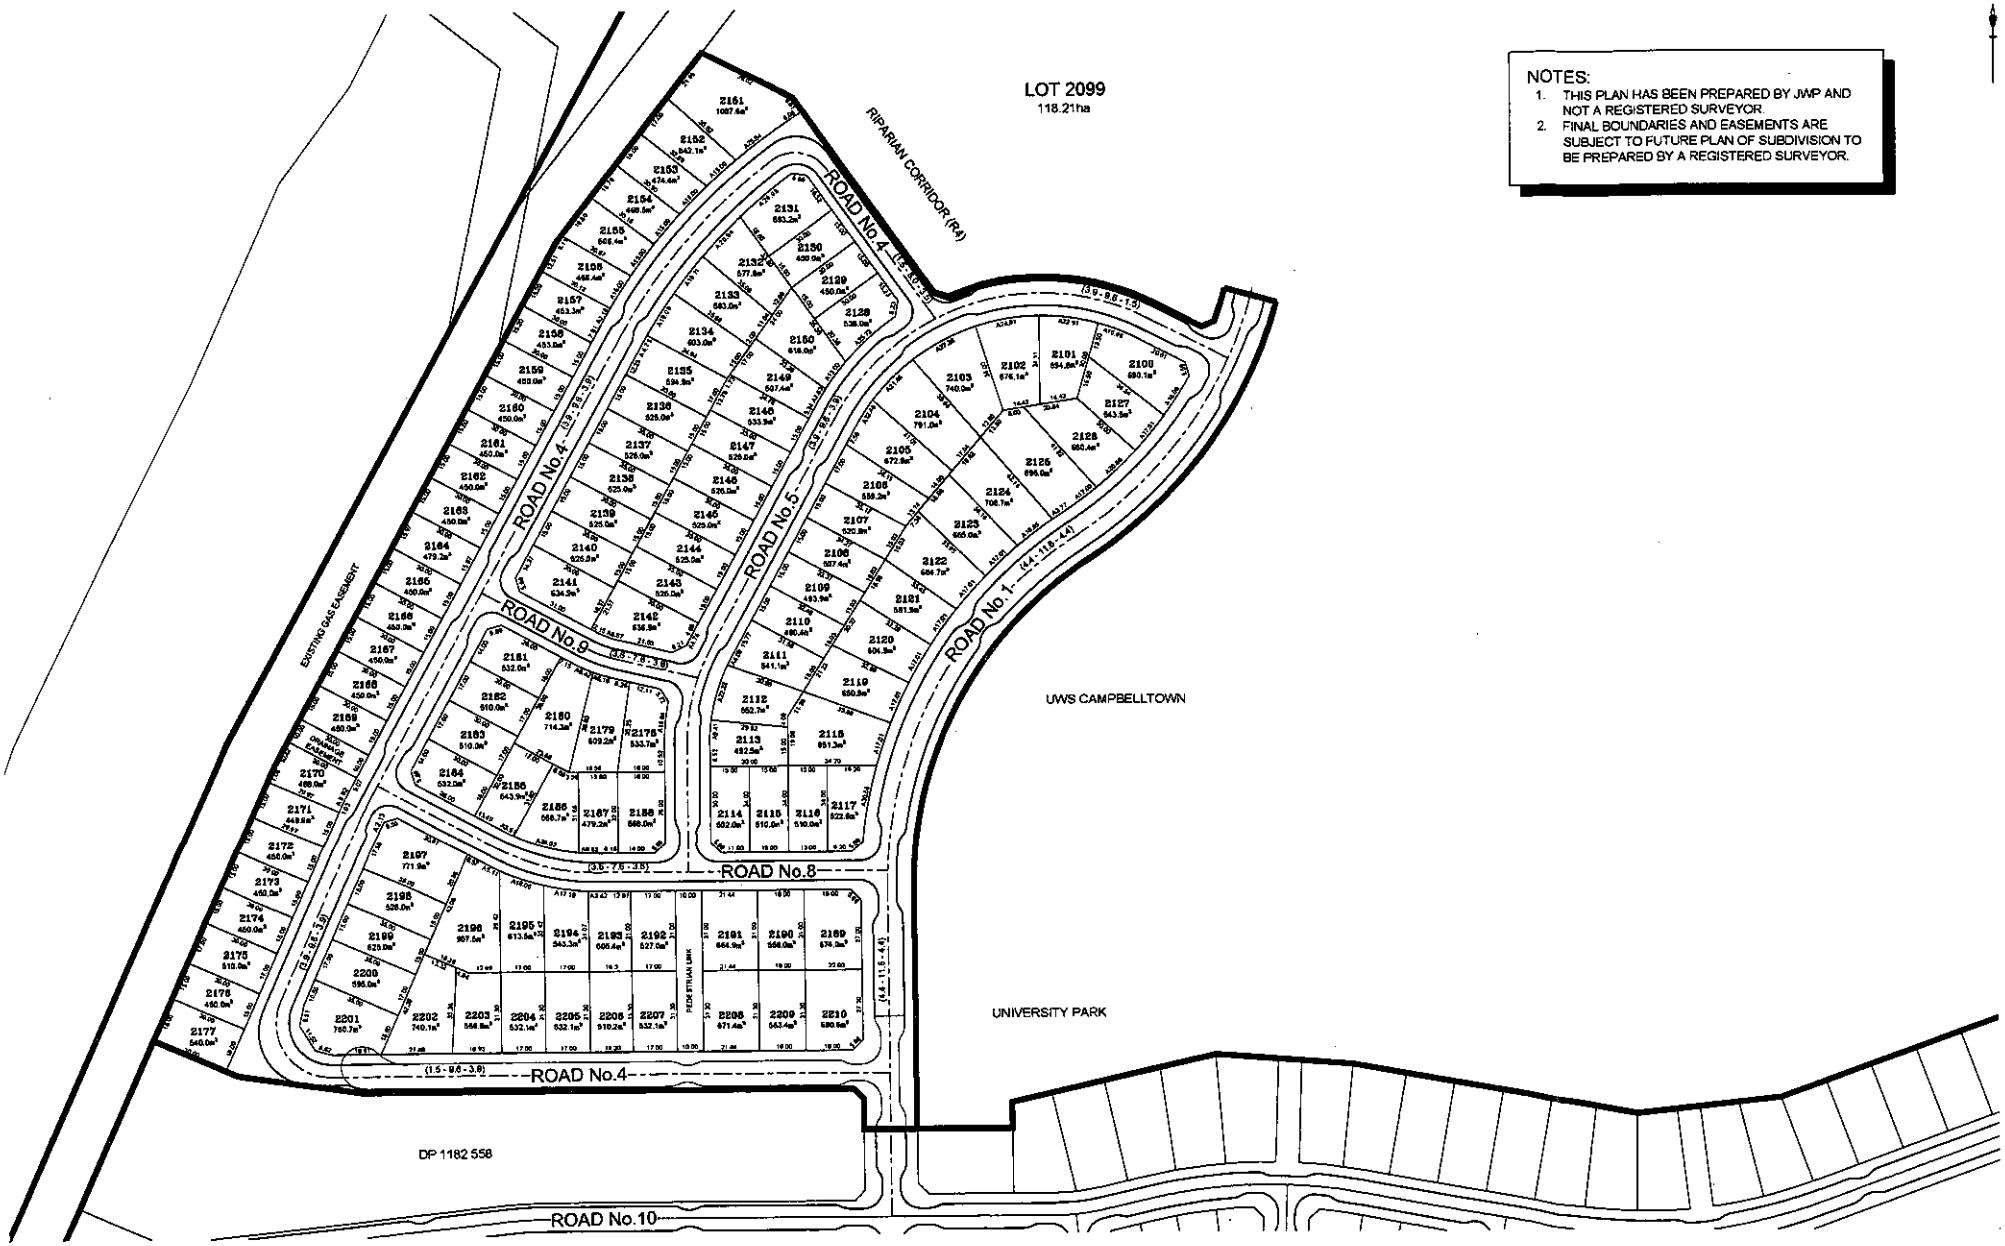

1:1000 (AT A1) 20 10 0 10 20 30 40 50 60 70 80 90 100 METRES

C	ISSUED FOR DA APPROVAL	AM	NW	RT	MS	12/02/14
B	SECOND ISSUE	AM	NW			28/01/14
A	ISSUED FOR CLIENT REVIEW	VG	VG	RT	MS	14/01/14
	AMENDMENT	DES	DRN	CKD	APR	DATE

J. WYNDHAM PRINCE CONSULTING CIVIL INFRASTRUCTURE ENGINEERS & PROJECT MANAGERS

PO Box 4366 PENRITH WESTFIELD NSW 2750
P 02 4720 3300 F 02 4721 7638 W www.jwprince.com.au E jwp@jwprince.com.au

AZIMUTH:
DATUM:
ORIGIN:

CLIENT: UrbanGrowth NSW
University of Western Sydney

THIS DRAWING MUST NOT BE USED FOR CONSTRUCTION UNLESS SIGNED AS PART OF AN APPROVED CONSTRUCTION CERTIFICATE.

ISSUED FOR DA APPROVAL
NOT FOR CONSTRUCTION

UWS CAMPBELLTOWN
STAGE 2
PLAN OF SUBDIVISION LOT 1099 IN DP 1182558
SHEET 2

PLAN No: 9435/DA202 C
FILE No: 9435DA202
SHEET SIZE: A1 ORIGINAL

Plotted: February 12, 2014 File Name: J:\9435\DA - Development Application Approval Plans\Stages 2 & 3\Stage 2\9435DA202.dwg