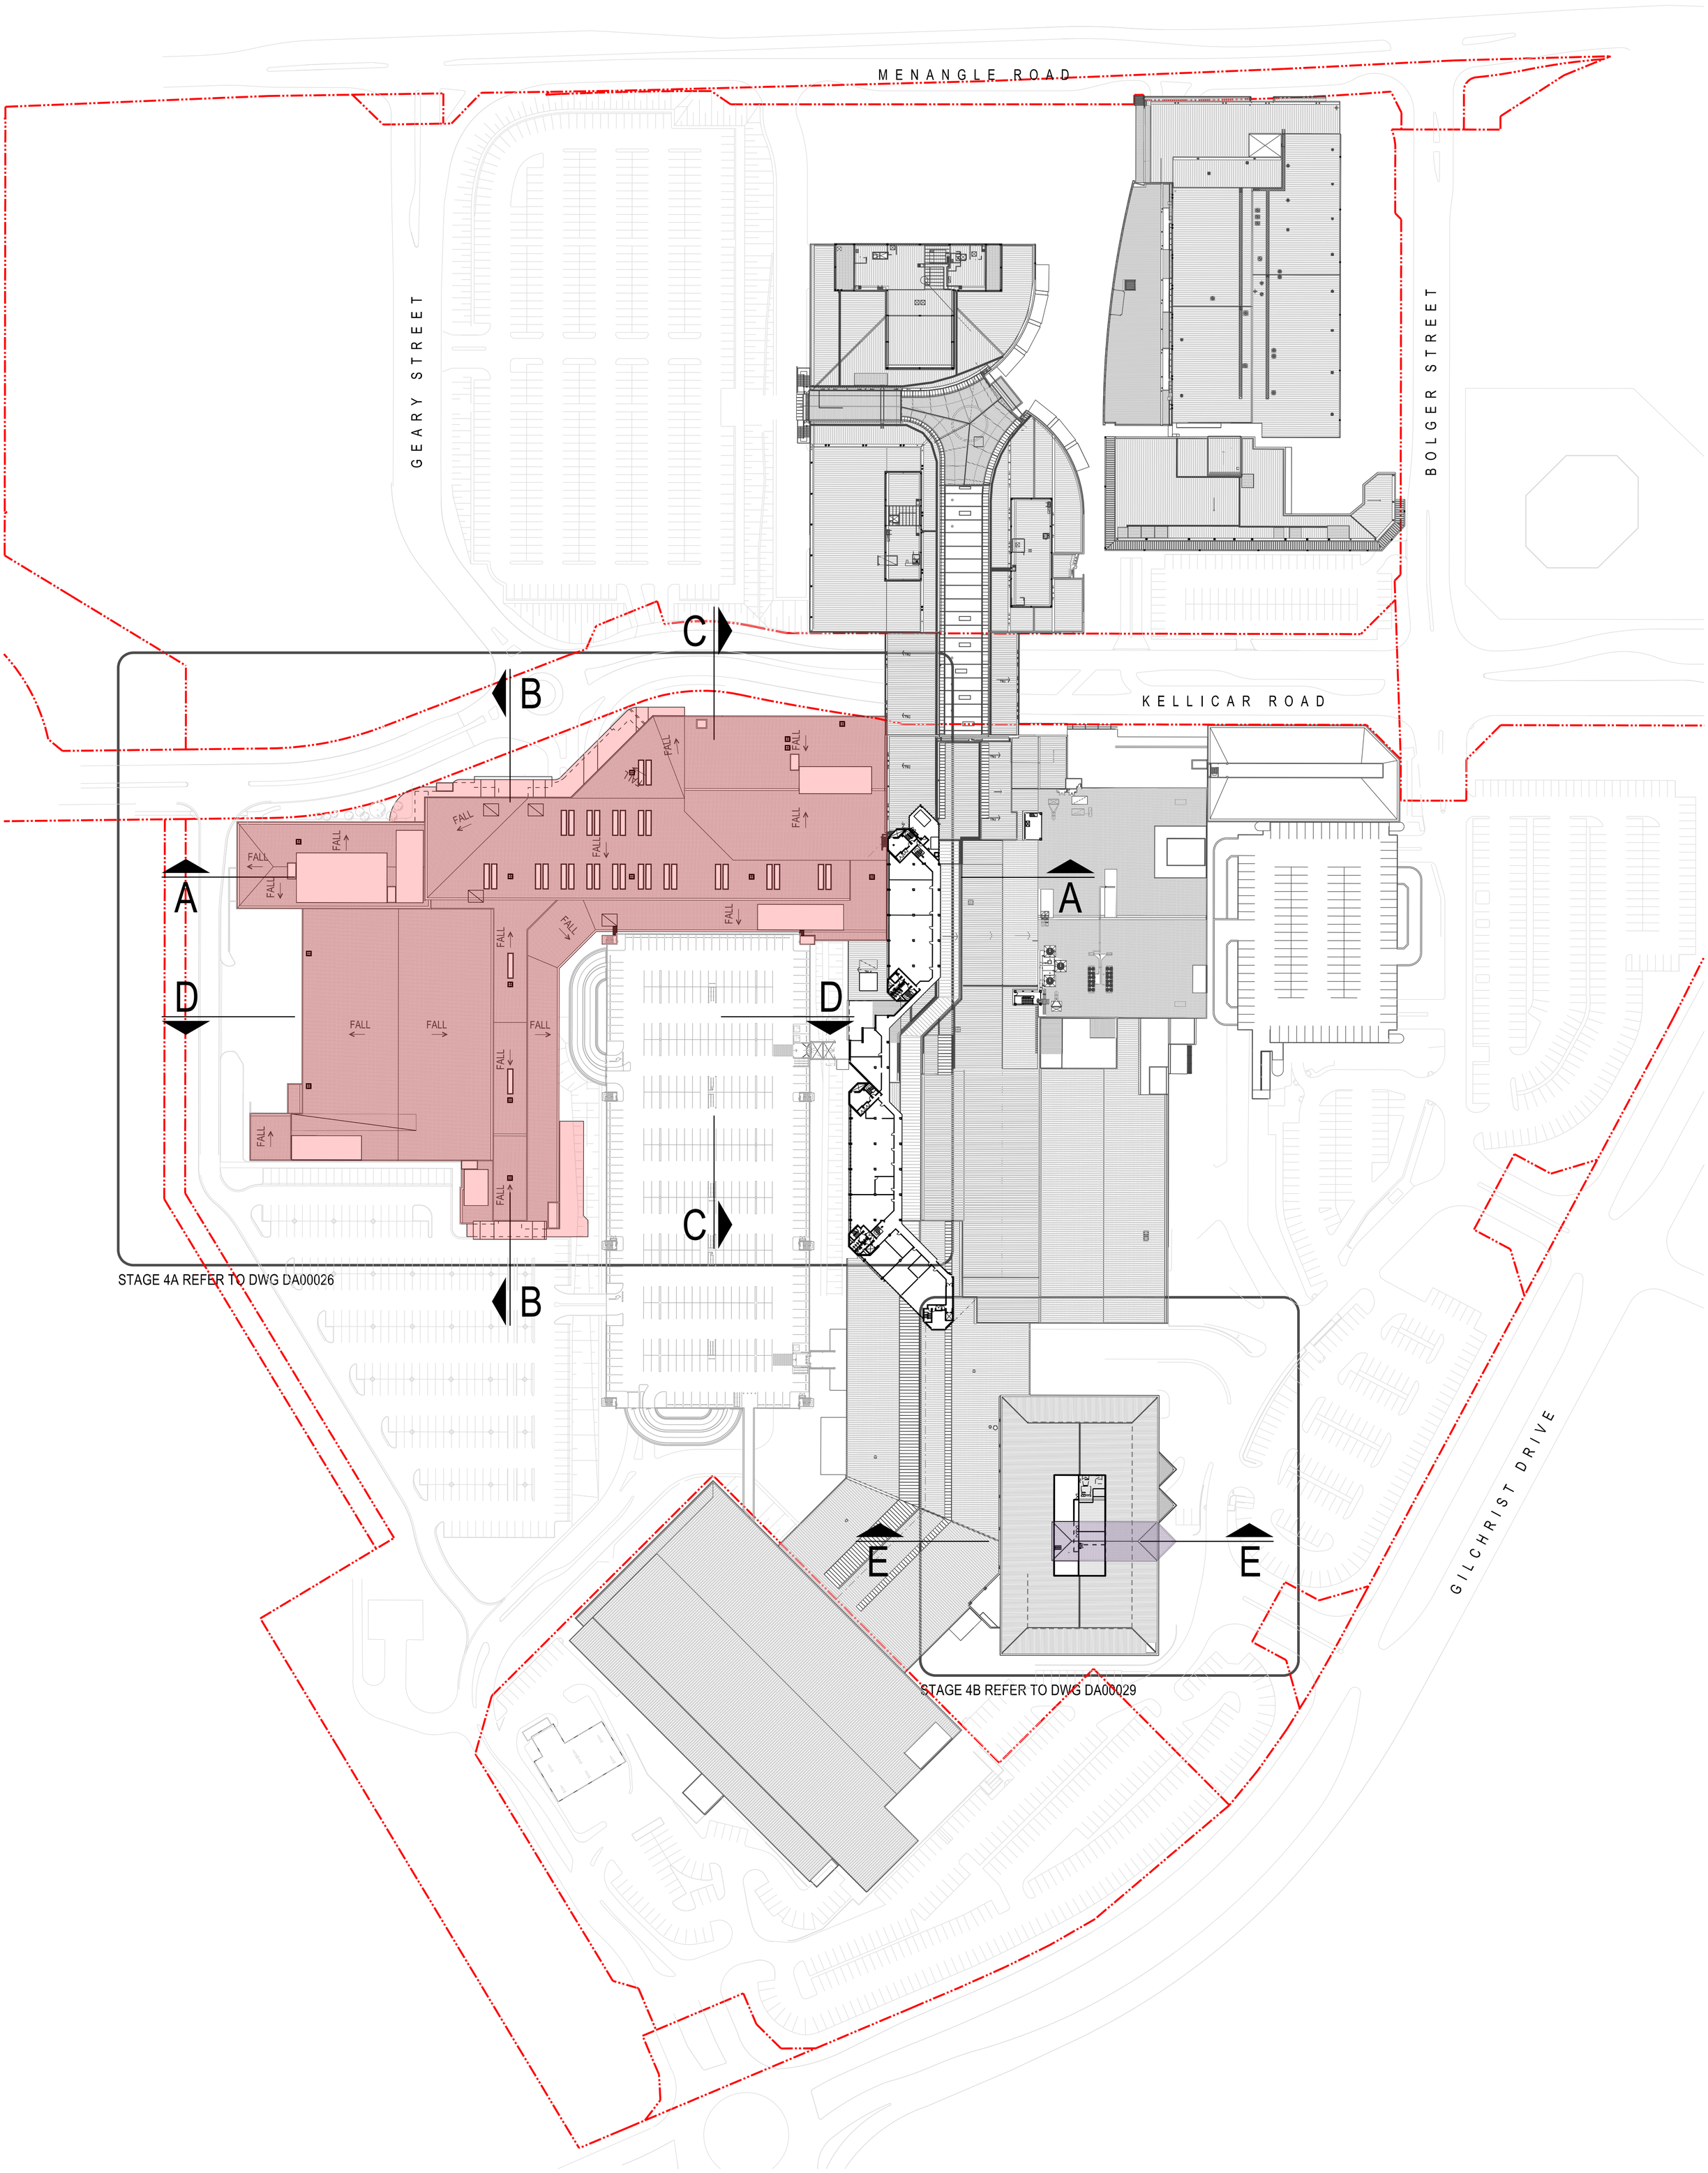

MACARTHUR SQUARE

APPF Retail

GPT The GPT Group

Lend Lease

Rev.	Item	Revision Description	Date
00	Issue	Issued for DA	15.4.14

Key Plan

North

Scale 1:1000 @ A1 1:2000 @ A3

0 50

Project
MACARTHUR SQUARE
WESTERN MALL EXPANSION

Drawing Title
PROPOSED LEVEL 4 FLOOR PLAN

Date	Project No.	Rev	Drawing No.
06/03/14	162544	00	DA00020