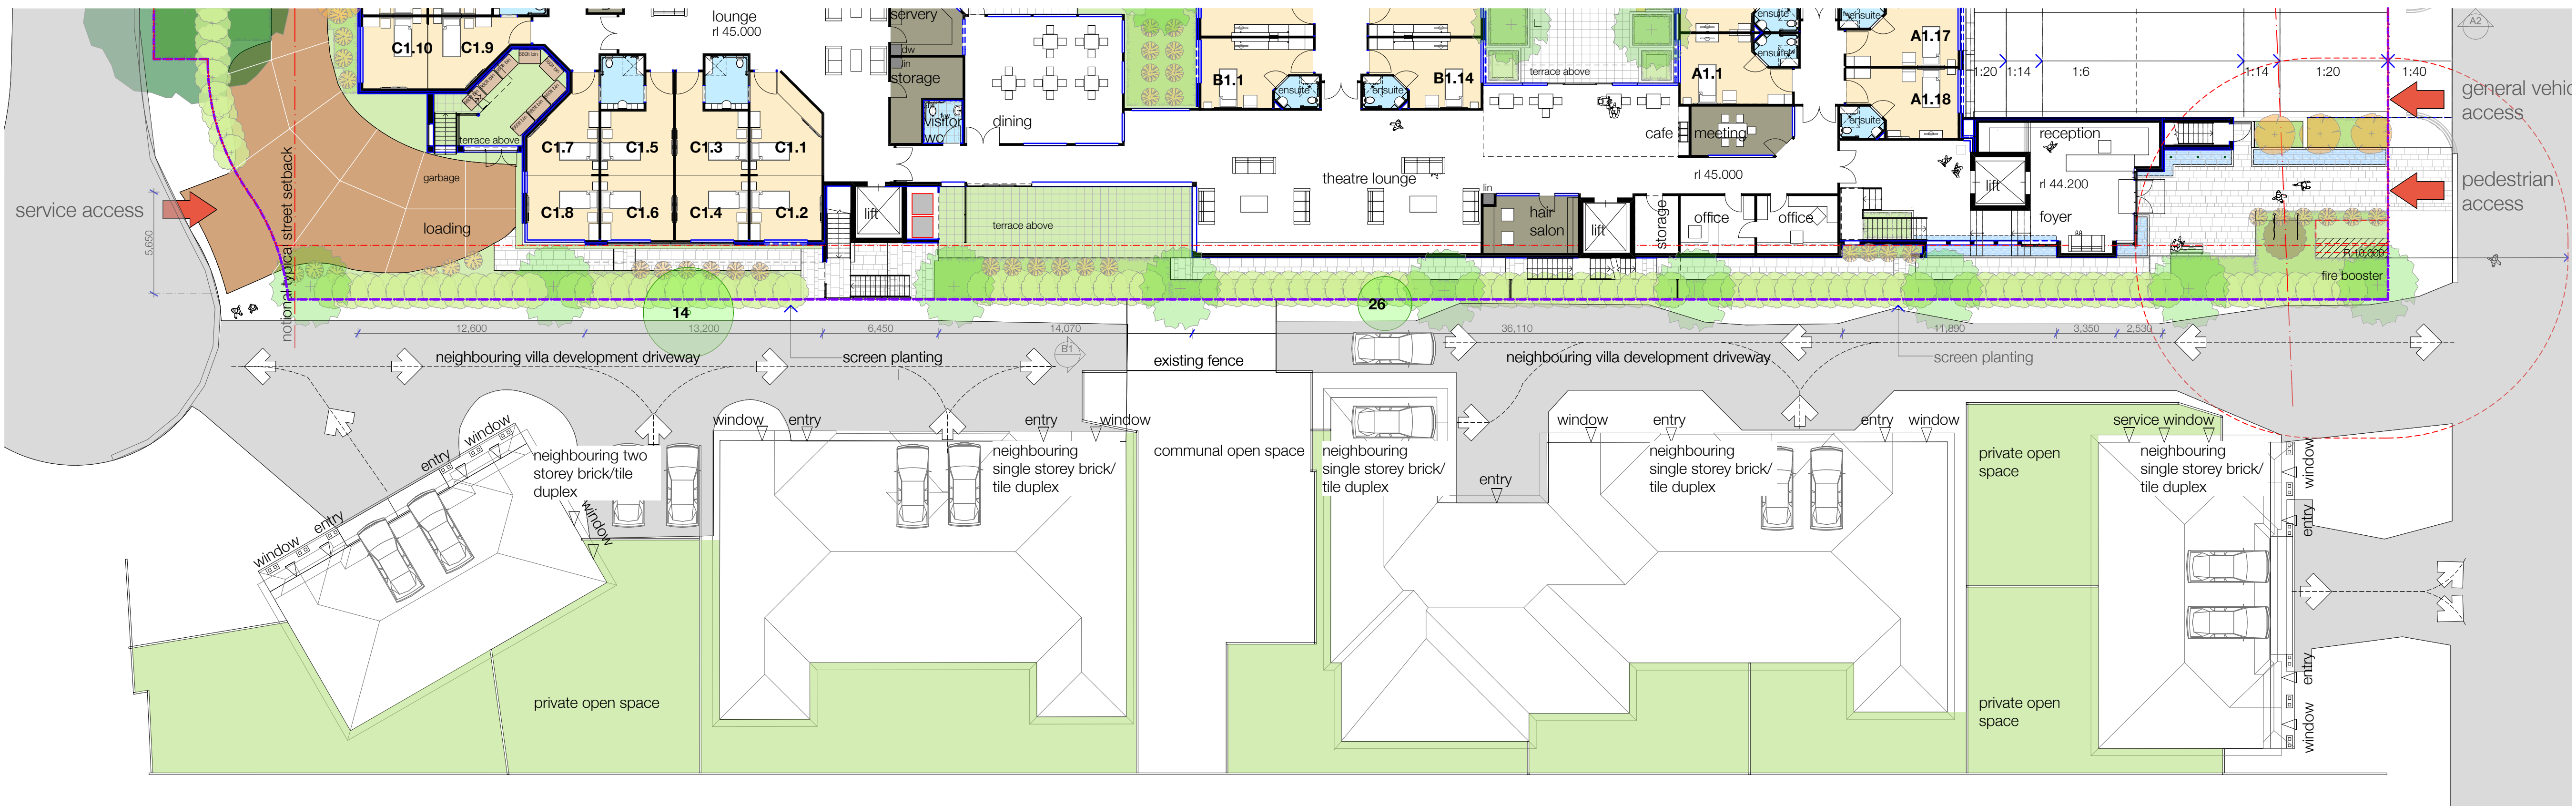
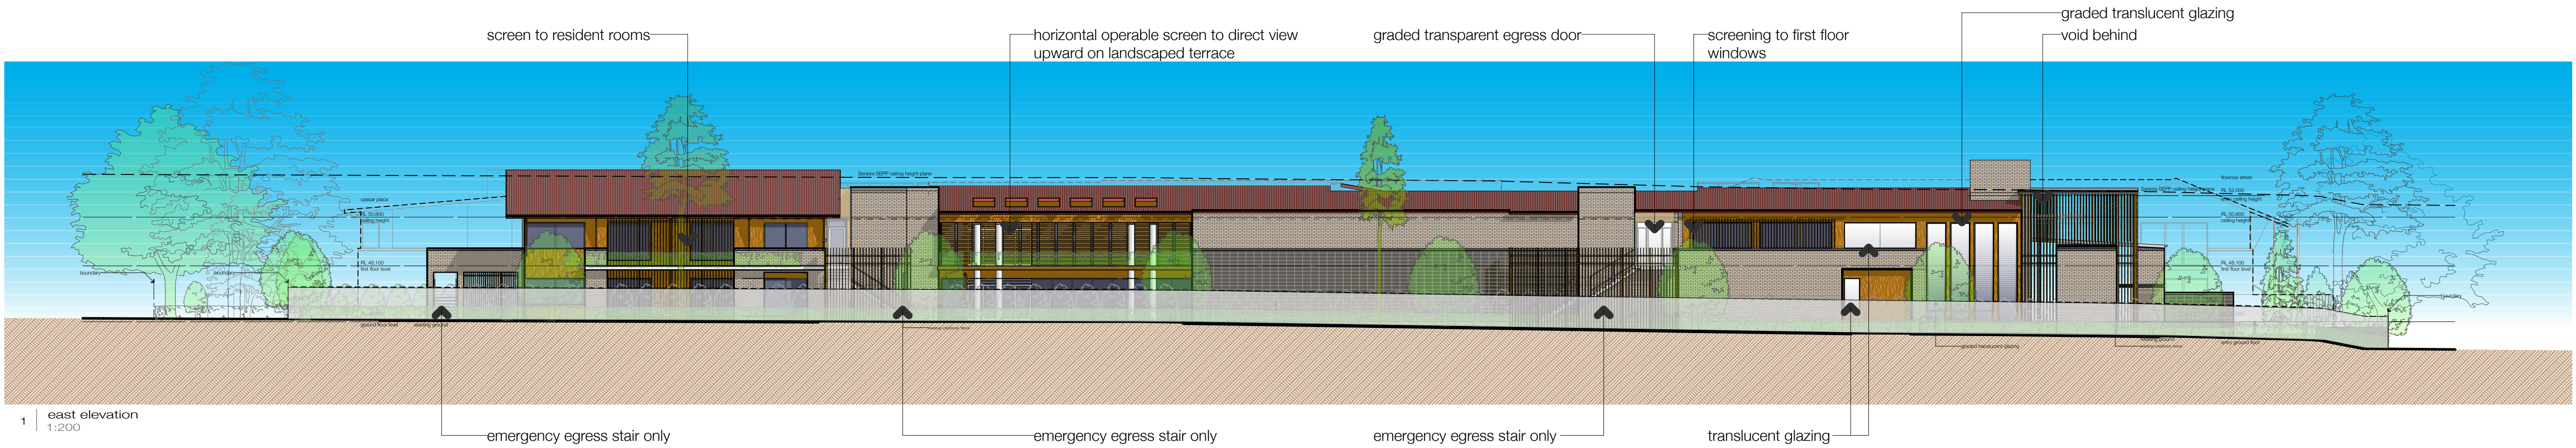


screen beside egress only stair

1875

height of screen above landing

2125


height of landing above ground

0


ground level



view from neighbours to
eastern egress only stair

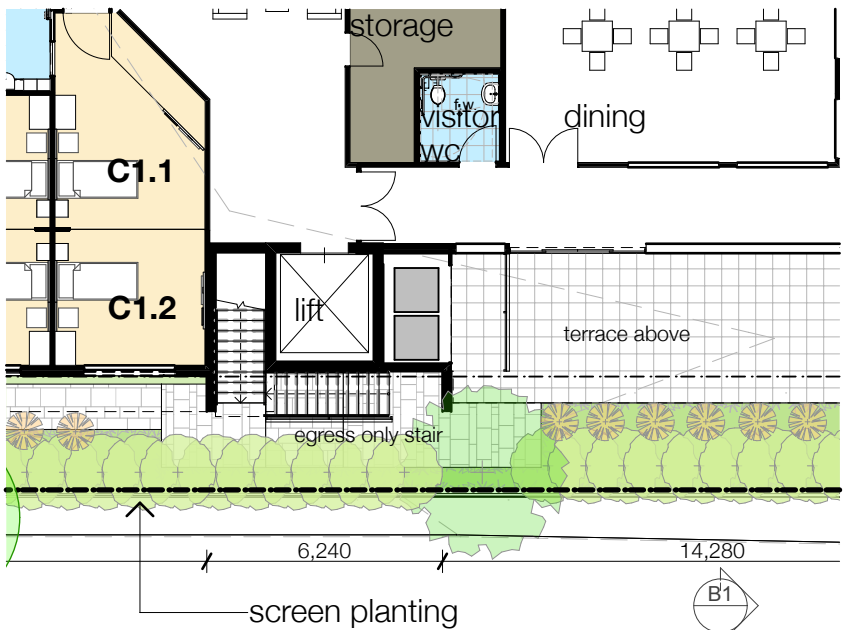

1 | eastern egress only stair ground floor
1:200

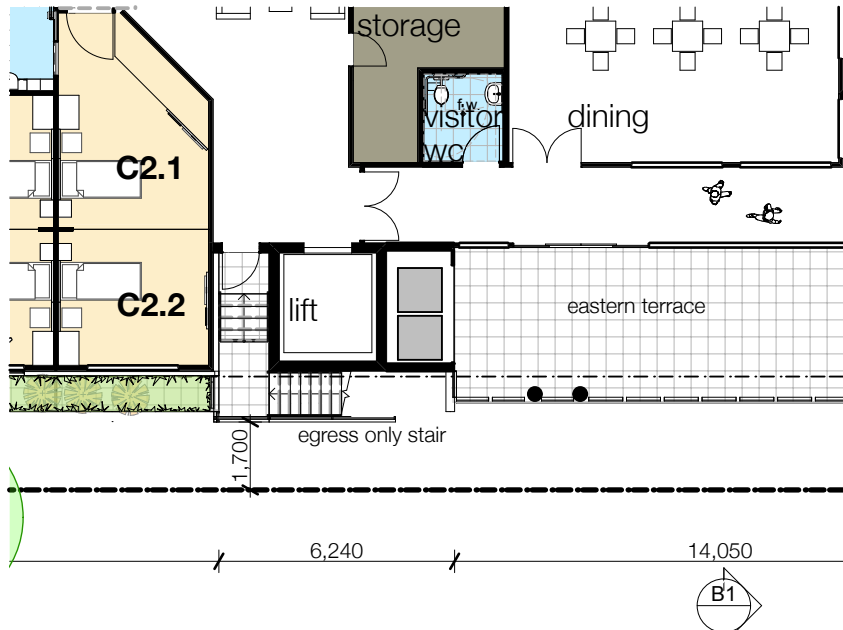

1 | eastern egress only stair first floor
1:200

18/06/15 a eastern egress detail
date issue amendments

eastern egress stair detail

advantaged care at
oakhurst gardens
melaleuca ventures pty limited |
lot 10, lot 11, lot 121 florence
street oakhurst nsw 2761
australia

drawn: bm
checked: tm, pr
scale: vary @ a3

KRE14066
da
9302
issue a

preliminary not for construction

instructions local regulations and SAA codes | conflicting information to be brought to notice of the architect and clarification sought before proceeding with any works



advantagedcare at oakhurst gardens

17.04.15


shading device | style and precedent



kew house 3, melbourne australia by vibe design group




little gore st studio, melbourne australia by tim spicer

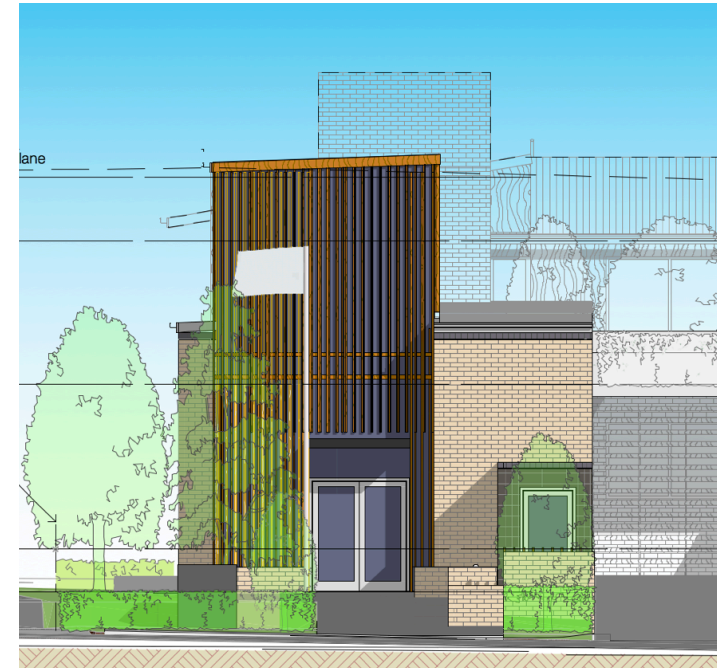

advantagedcare at oakhurst gardens



madrona residence, washington america
by vandeventer + carlander architects

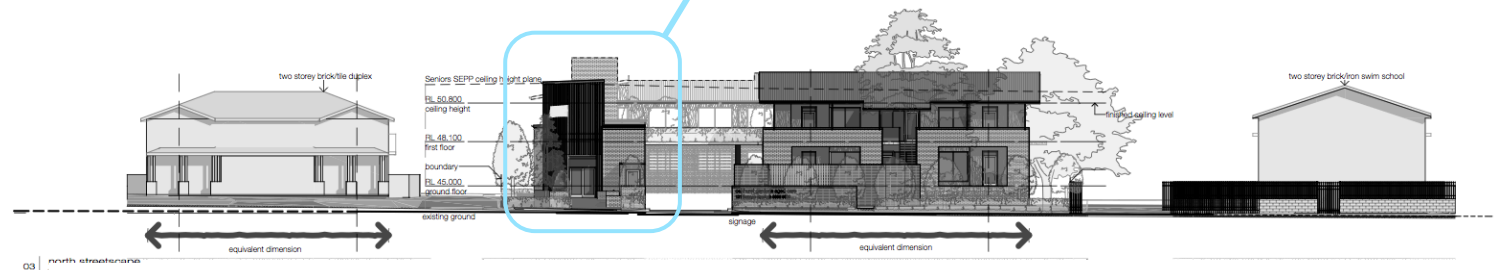

integratedDESIGNgroup
architects bathurst | sydney

advantagedcare at oakhurst gardens

17.04.15


shading device | style and precedent



kew house 3, melbourne australia by vibe design group




kew house 3, melbourne australia by vibe design group

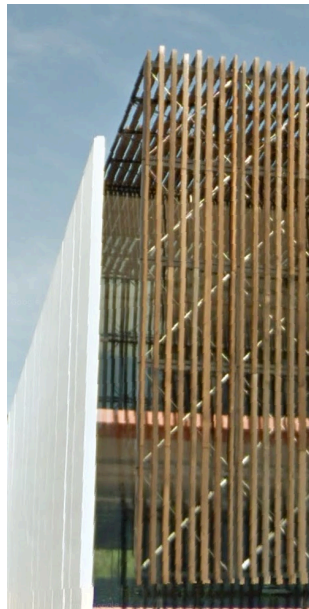


195 melbourne st, south australia by tridente architects



advantagedcare at oakhurst gardens

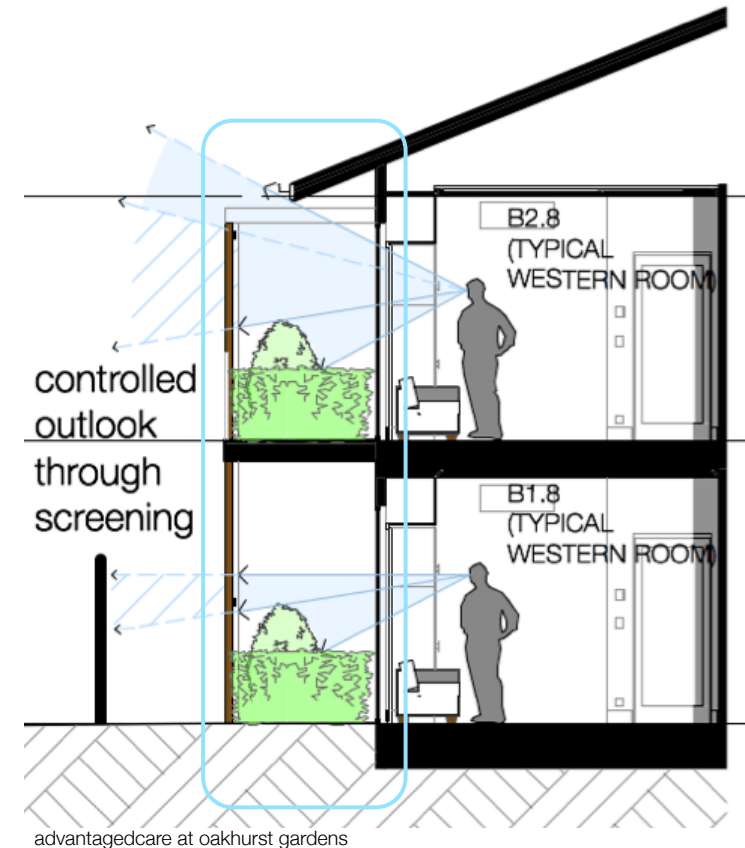

advantagedcare at oakhurst gardens

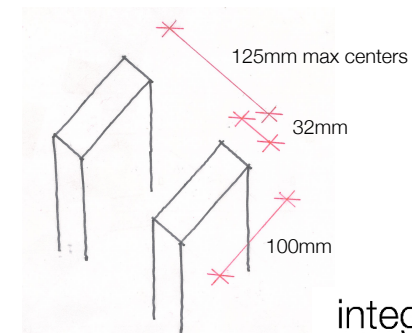

integratedDESIGNgroup
architects bathurst | sydney


dimensions are approximate

25.06.15

landscaping | fence diagram



1800mm high black palisade fence similar to swim school as shown above

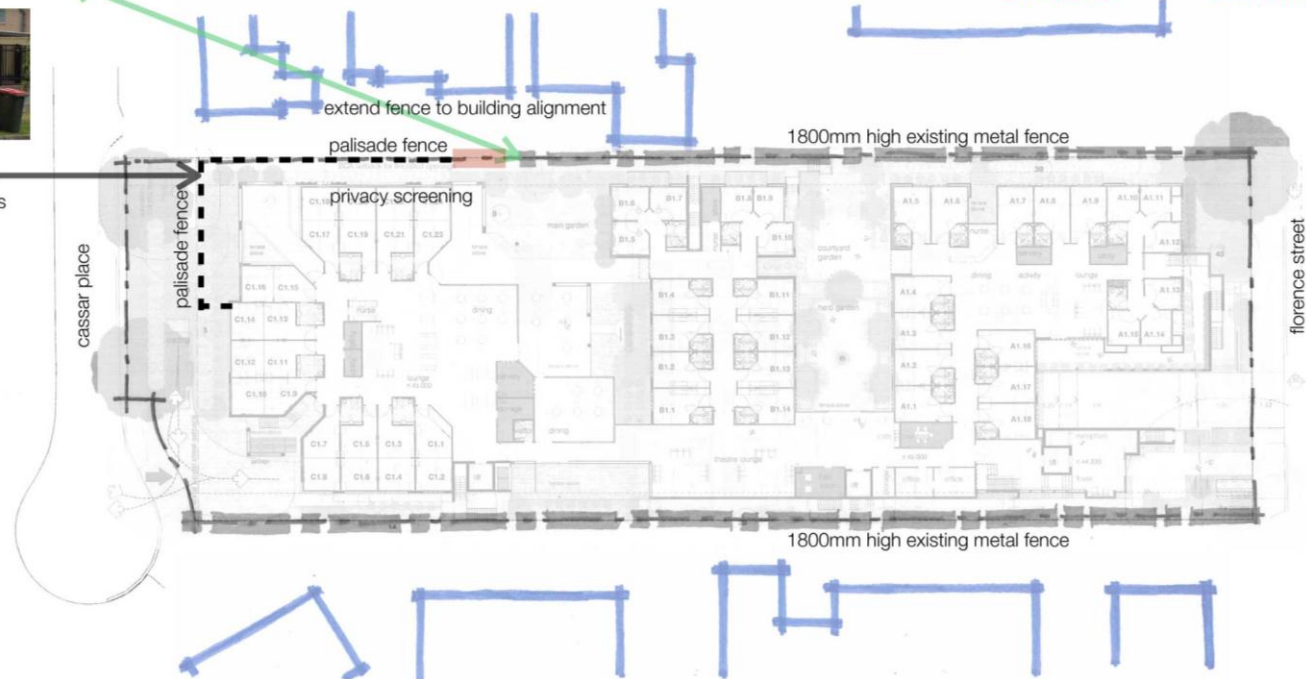

integratedDESIGNgroup
architects bathurst | sydney

advantagedcare at oakhurst gardens

17.04.15

landscaping | plant location diagram



integratedDESIGNgroup
architects bathurst | sydney
approximate scale 1:400 @ A3