


CONSTRUCTION MANAGEMENT PLAN - STAGE 1 DATA DETAILED SITE LAYOUT PLAN

MEDOWIE CHRISTIAN SCHOOL

Lot 1 DP868525 Lot 22 & 23 DP1036306 No. 6, 6A and 6B Waropara Road, Medowie

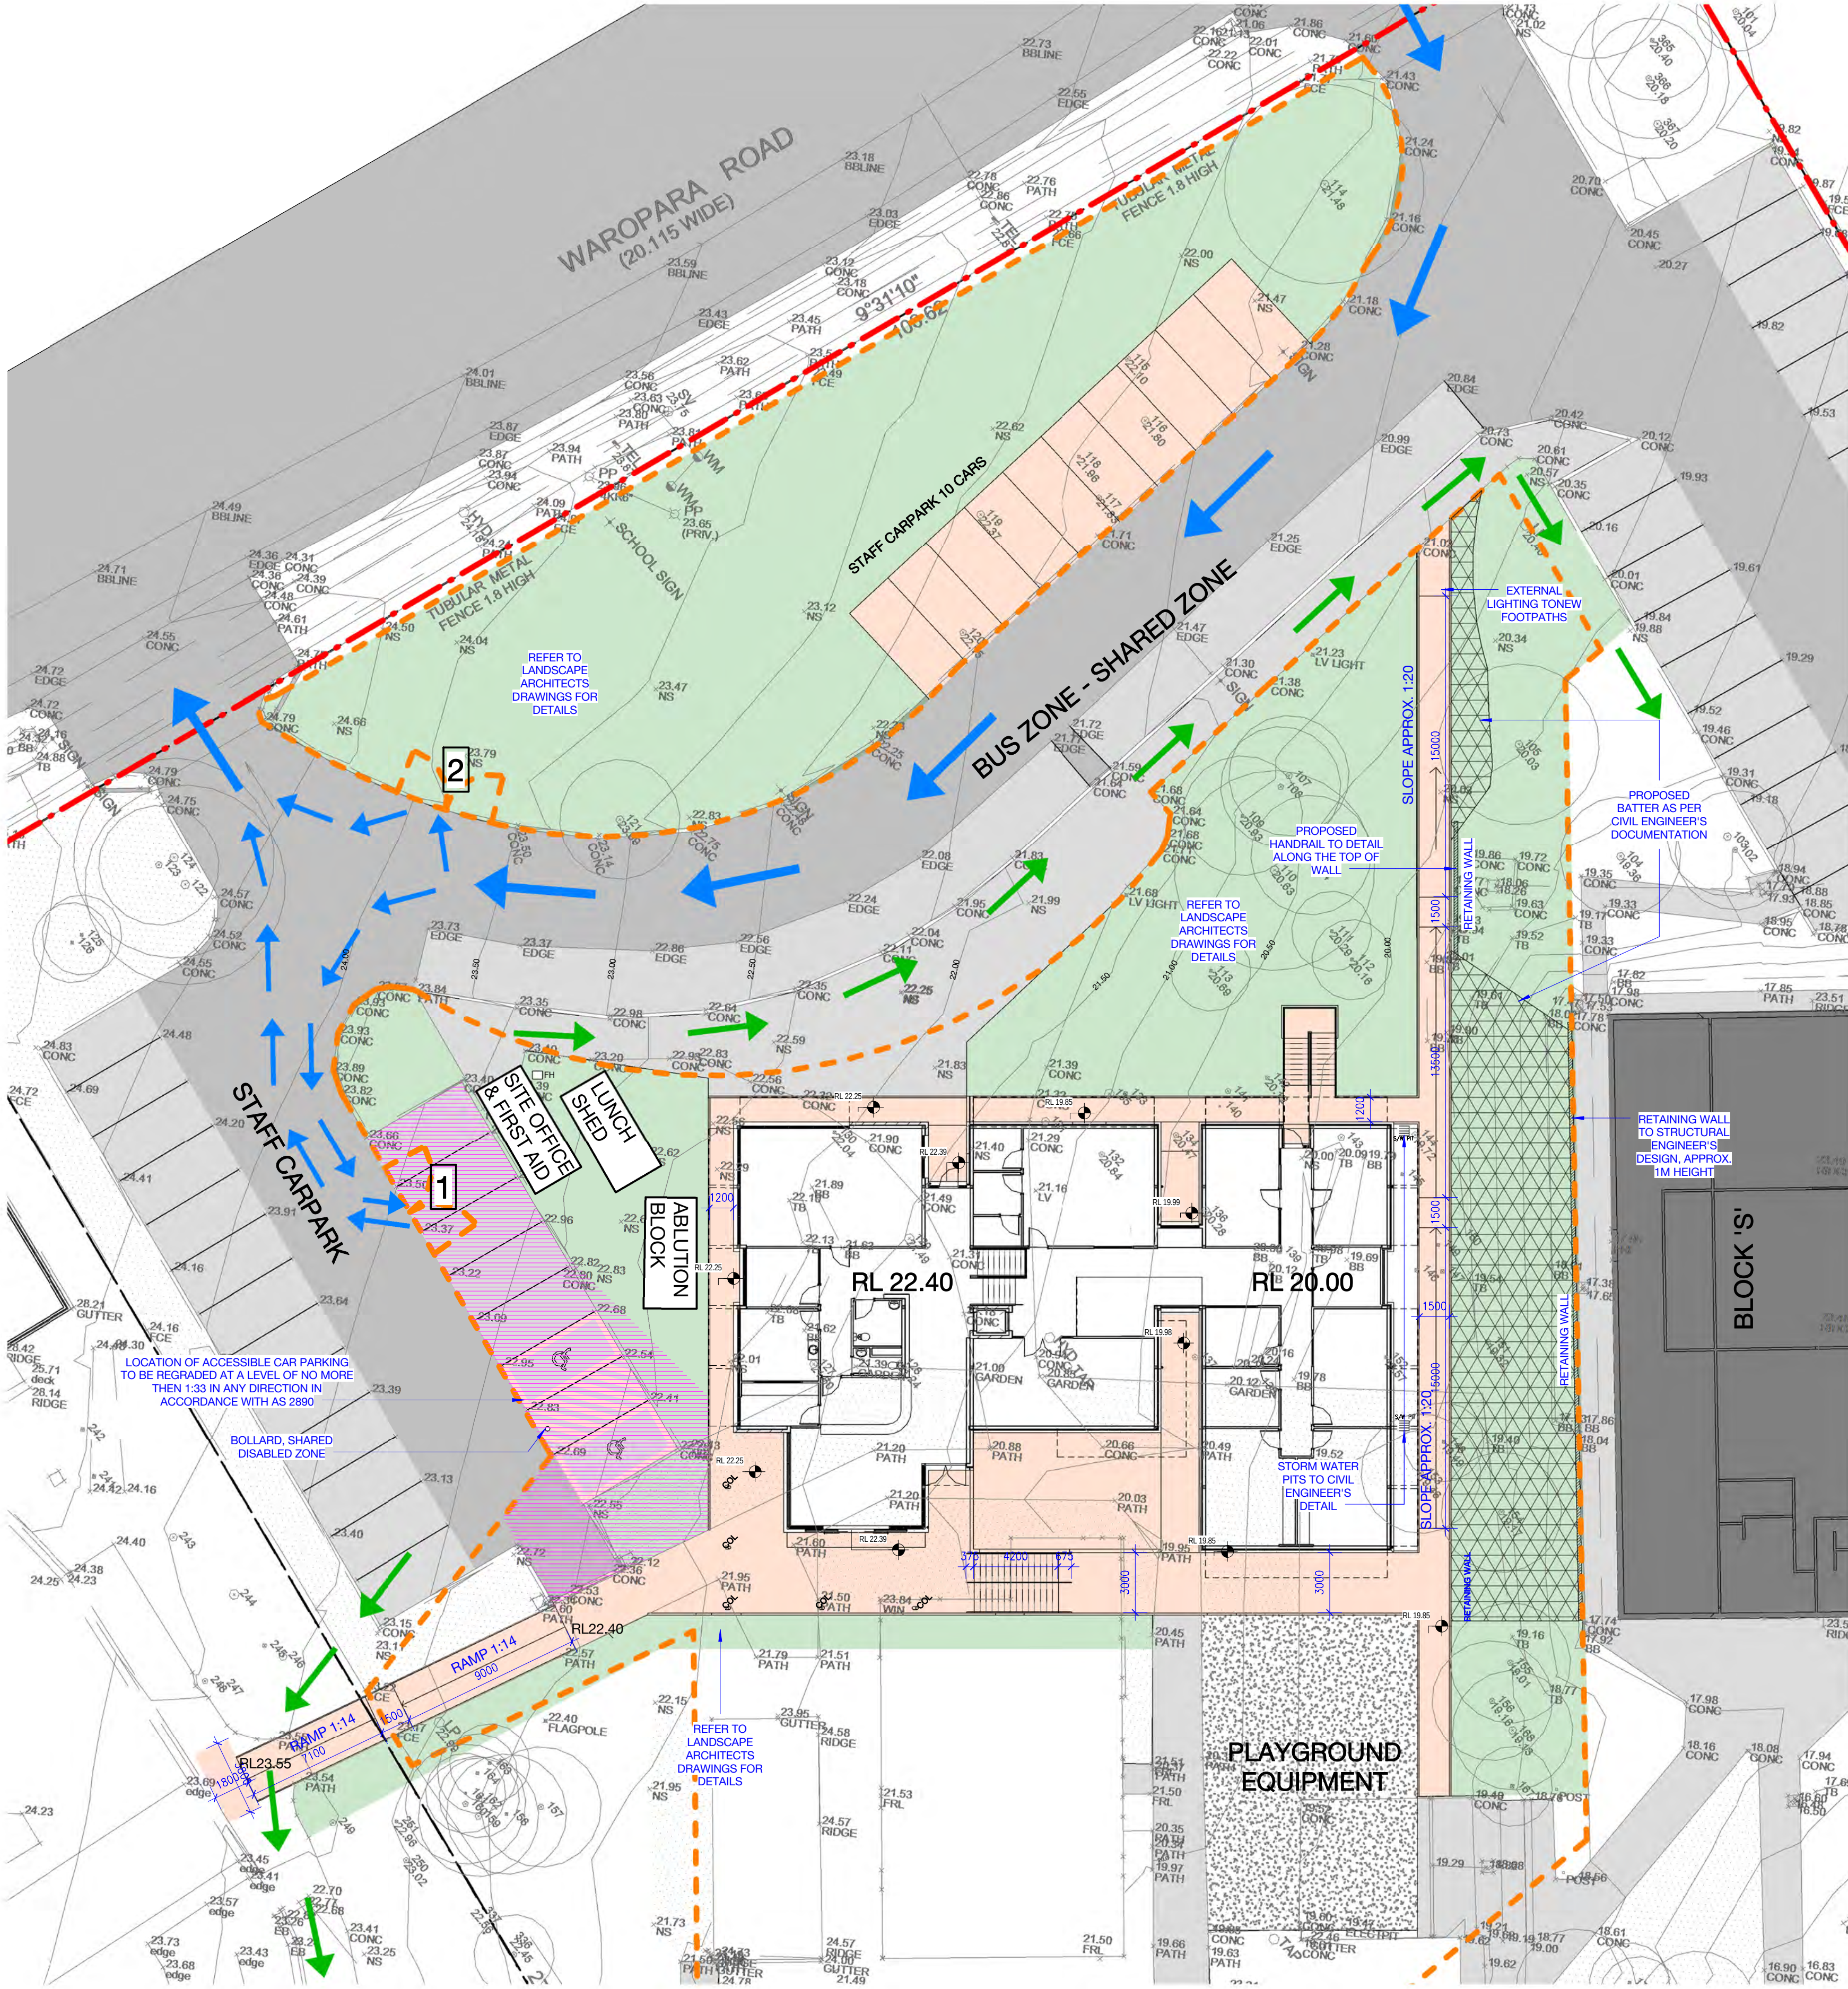

LEGEND

-  STUDENT & STAFF ACCESS
-  VEHICLE MOVEMENT
-  SITE FENCING
-  DELIVERY, MATERIAL STORAGE OR BIN ZONE
-  MAIN SITE ENTRY GATE
-  PART SITE ENTRY GATE

NOTE:
THIS IS A GUIDE AND SHOULD BE
CONFIRMED WITH CHOSEN
BUILDER ONCE A CONTRACT FOR
WORKS IS IN PLACE


NOTE:
LICENSED TRAFFIC CONTROLLERS
TO ESCORT VEHICLES ON SITE


NOTE:
SEDIMENT FENCING INSTALLED AS
REQUIRED & MAINTAINED SO
SEDIMENT & DEBRI DO NOT LEAVE
THE CONSTRUCTION ZONE

NOTE:
ROADWAYS & FOOTPATHS CLEAN.
NO SPOIL TO BE TRACKED IN AND
OUT OF THE SITE



SCALE: 1 : 200 A1
1 : 400 A3
JOB NO: 15012
DATE: 2015.11.13
DWG NO: DA5001

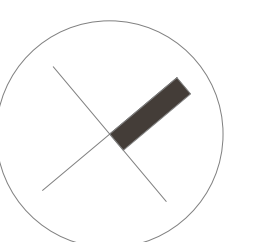

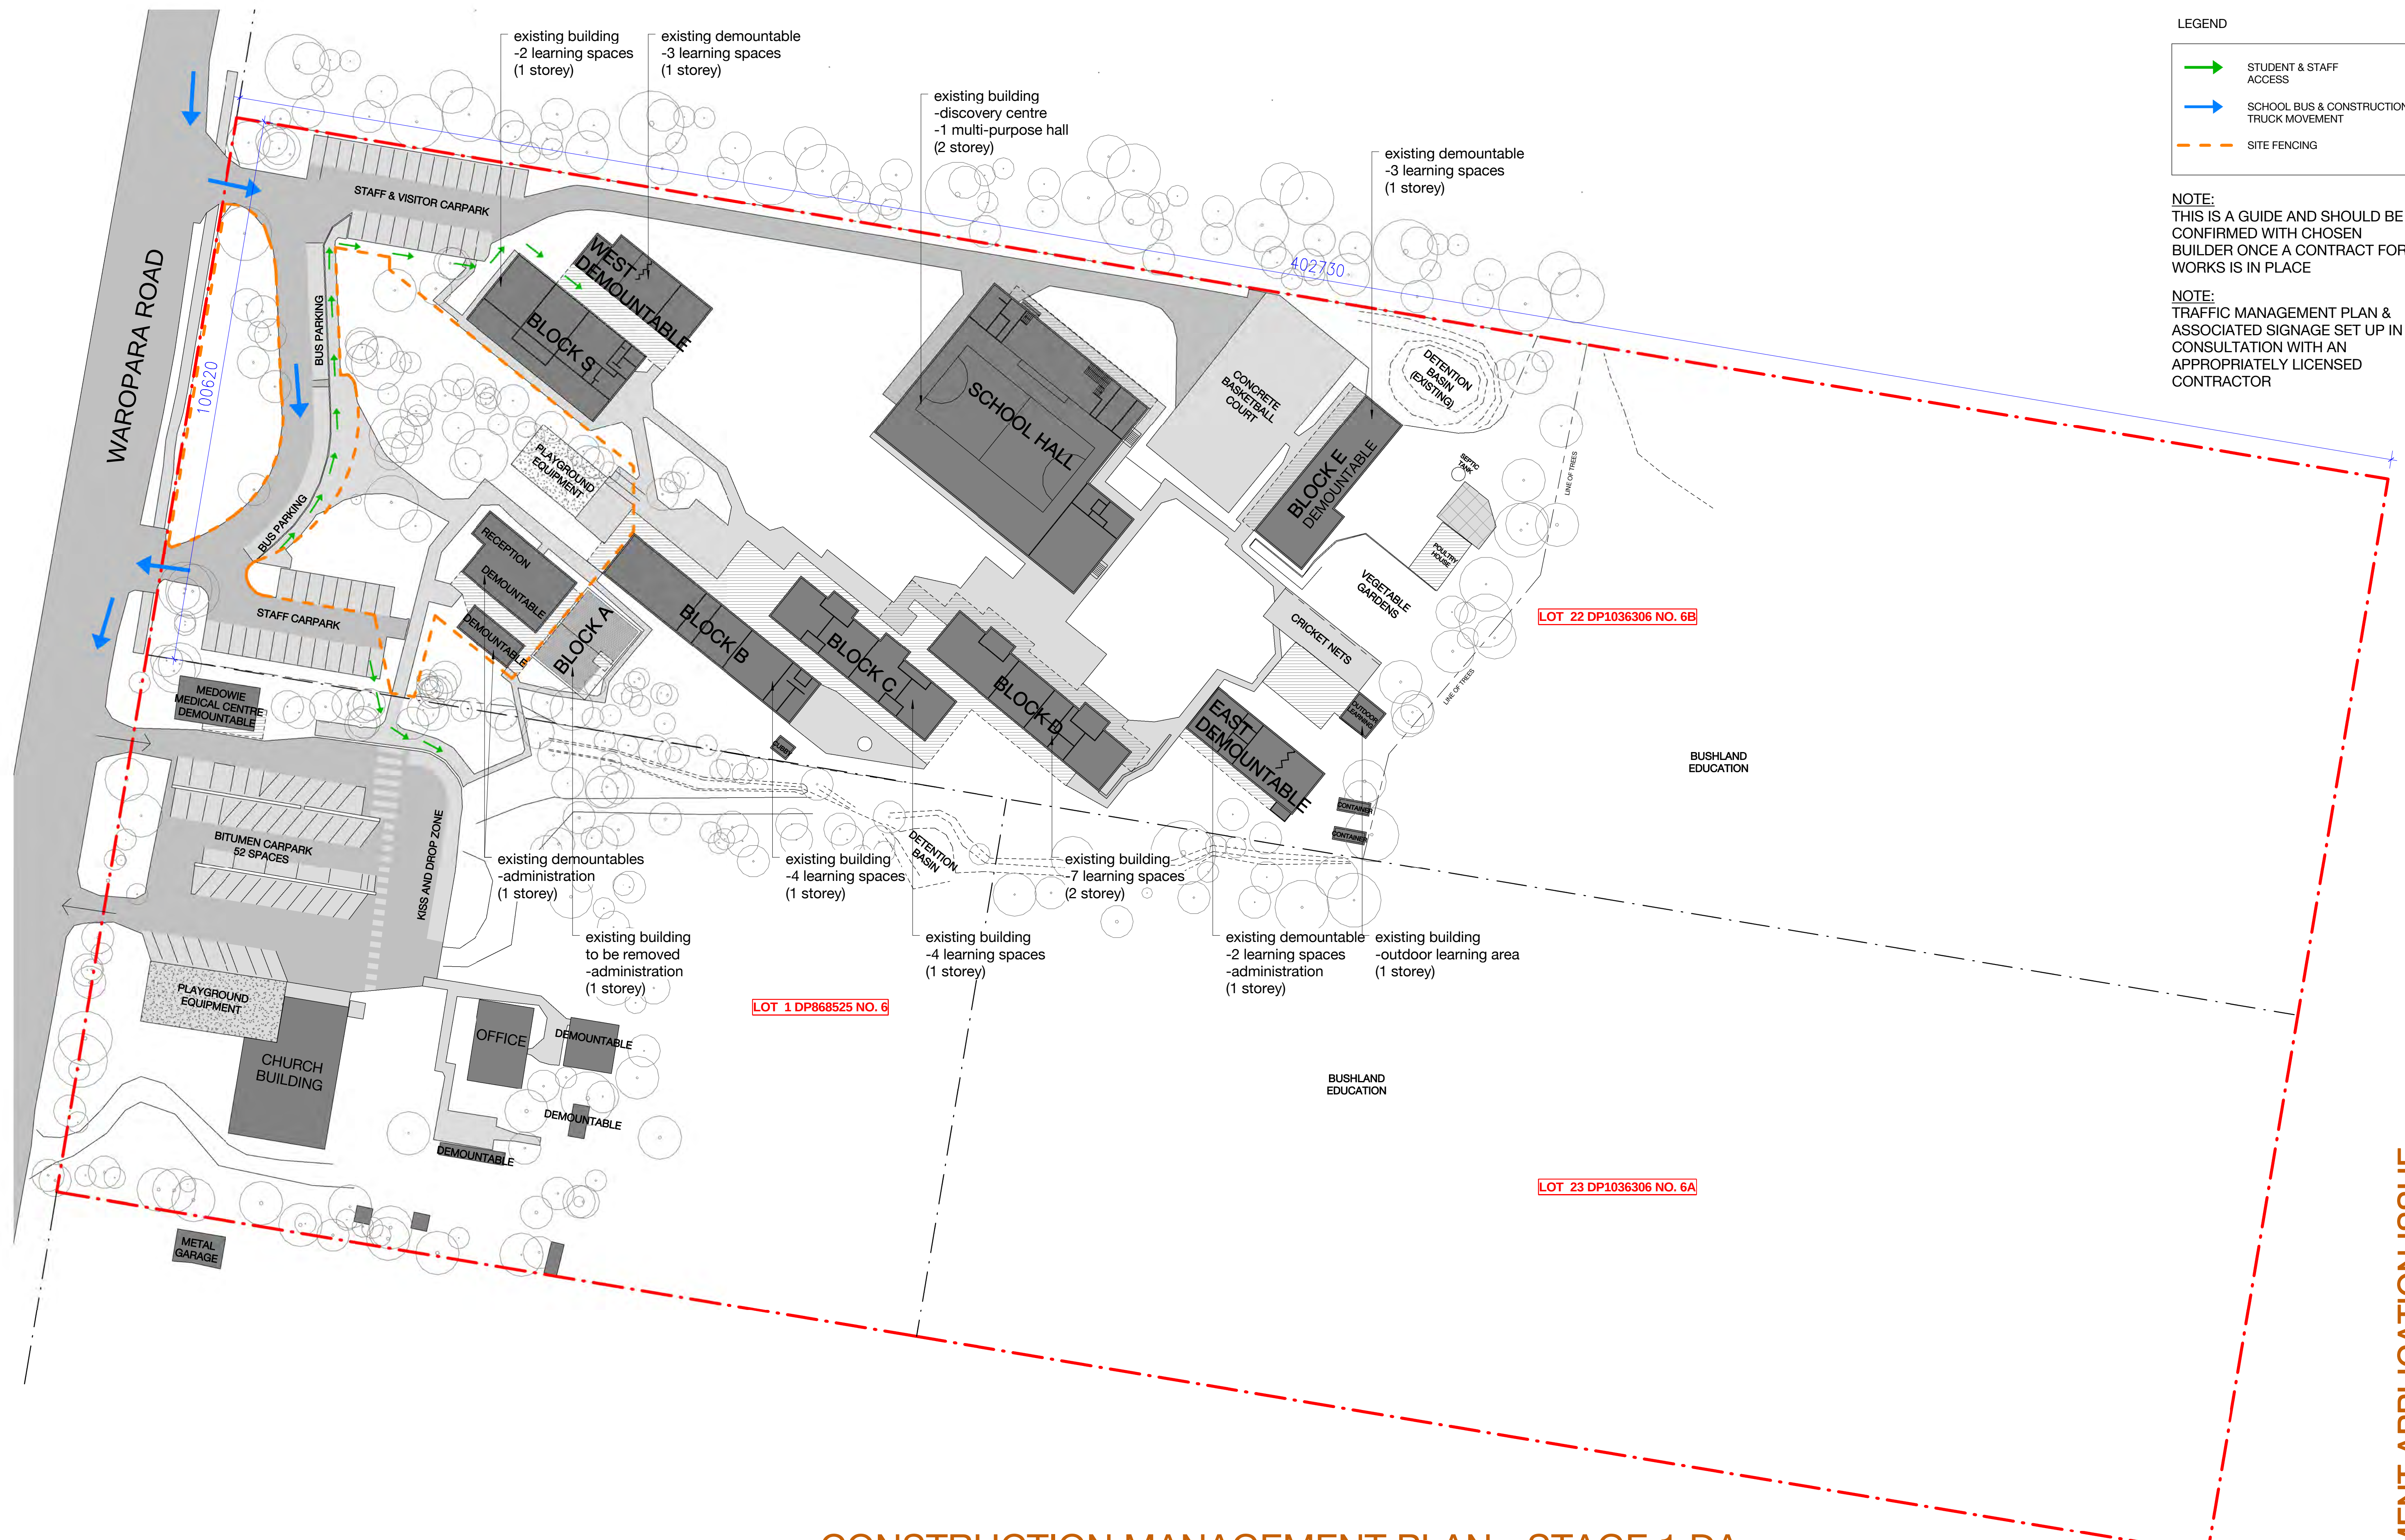

LEGEND

- STUDENT & STAFF ACCESS
- SCHOOL BUS & CONSTRUCTION TRUCK MOVEMENT
- SITE FENCING


NOTE:
THIS IS A GUIDE AND SHOULD BE CONFIRMED WITH CHOSEN BUILDER ONCE A CONTRACT FOR WORKS IS IN PLACE

NOTE:
TRAFFIC MANAGEMENT PLAN & ASSOCIATED SIGNAGE SET UP IN CONSULTATION WITH AN APPROPRIATELY LICENSED CONTRACTOR

CONSTRUCTION MANAGEMENT PLAN - STAGE 1 DA
SITE LAYOUT & PEDESTRIAN + VEHICLE MOVEMENTS
MEDOWIE CHRISTIAN SCHOOL

Lot 1 DP868525 Lot 22 & 23 DP1036306 No. 6, 6A and 6B Waropara Road, Medowie

SCALE: 1 : 550 A1
1 : 1100 A3
JOB NO: 15012
DATE: 2015.11.13
DWG NO: DA5000

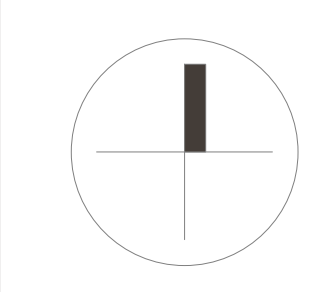

DEVELOPMENT APPLICATION ISSUE