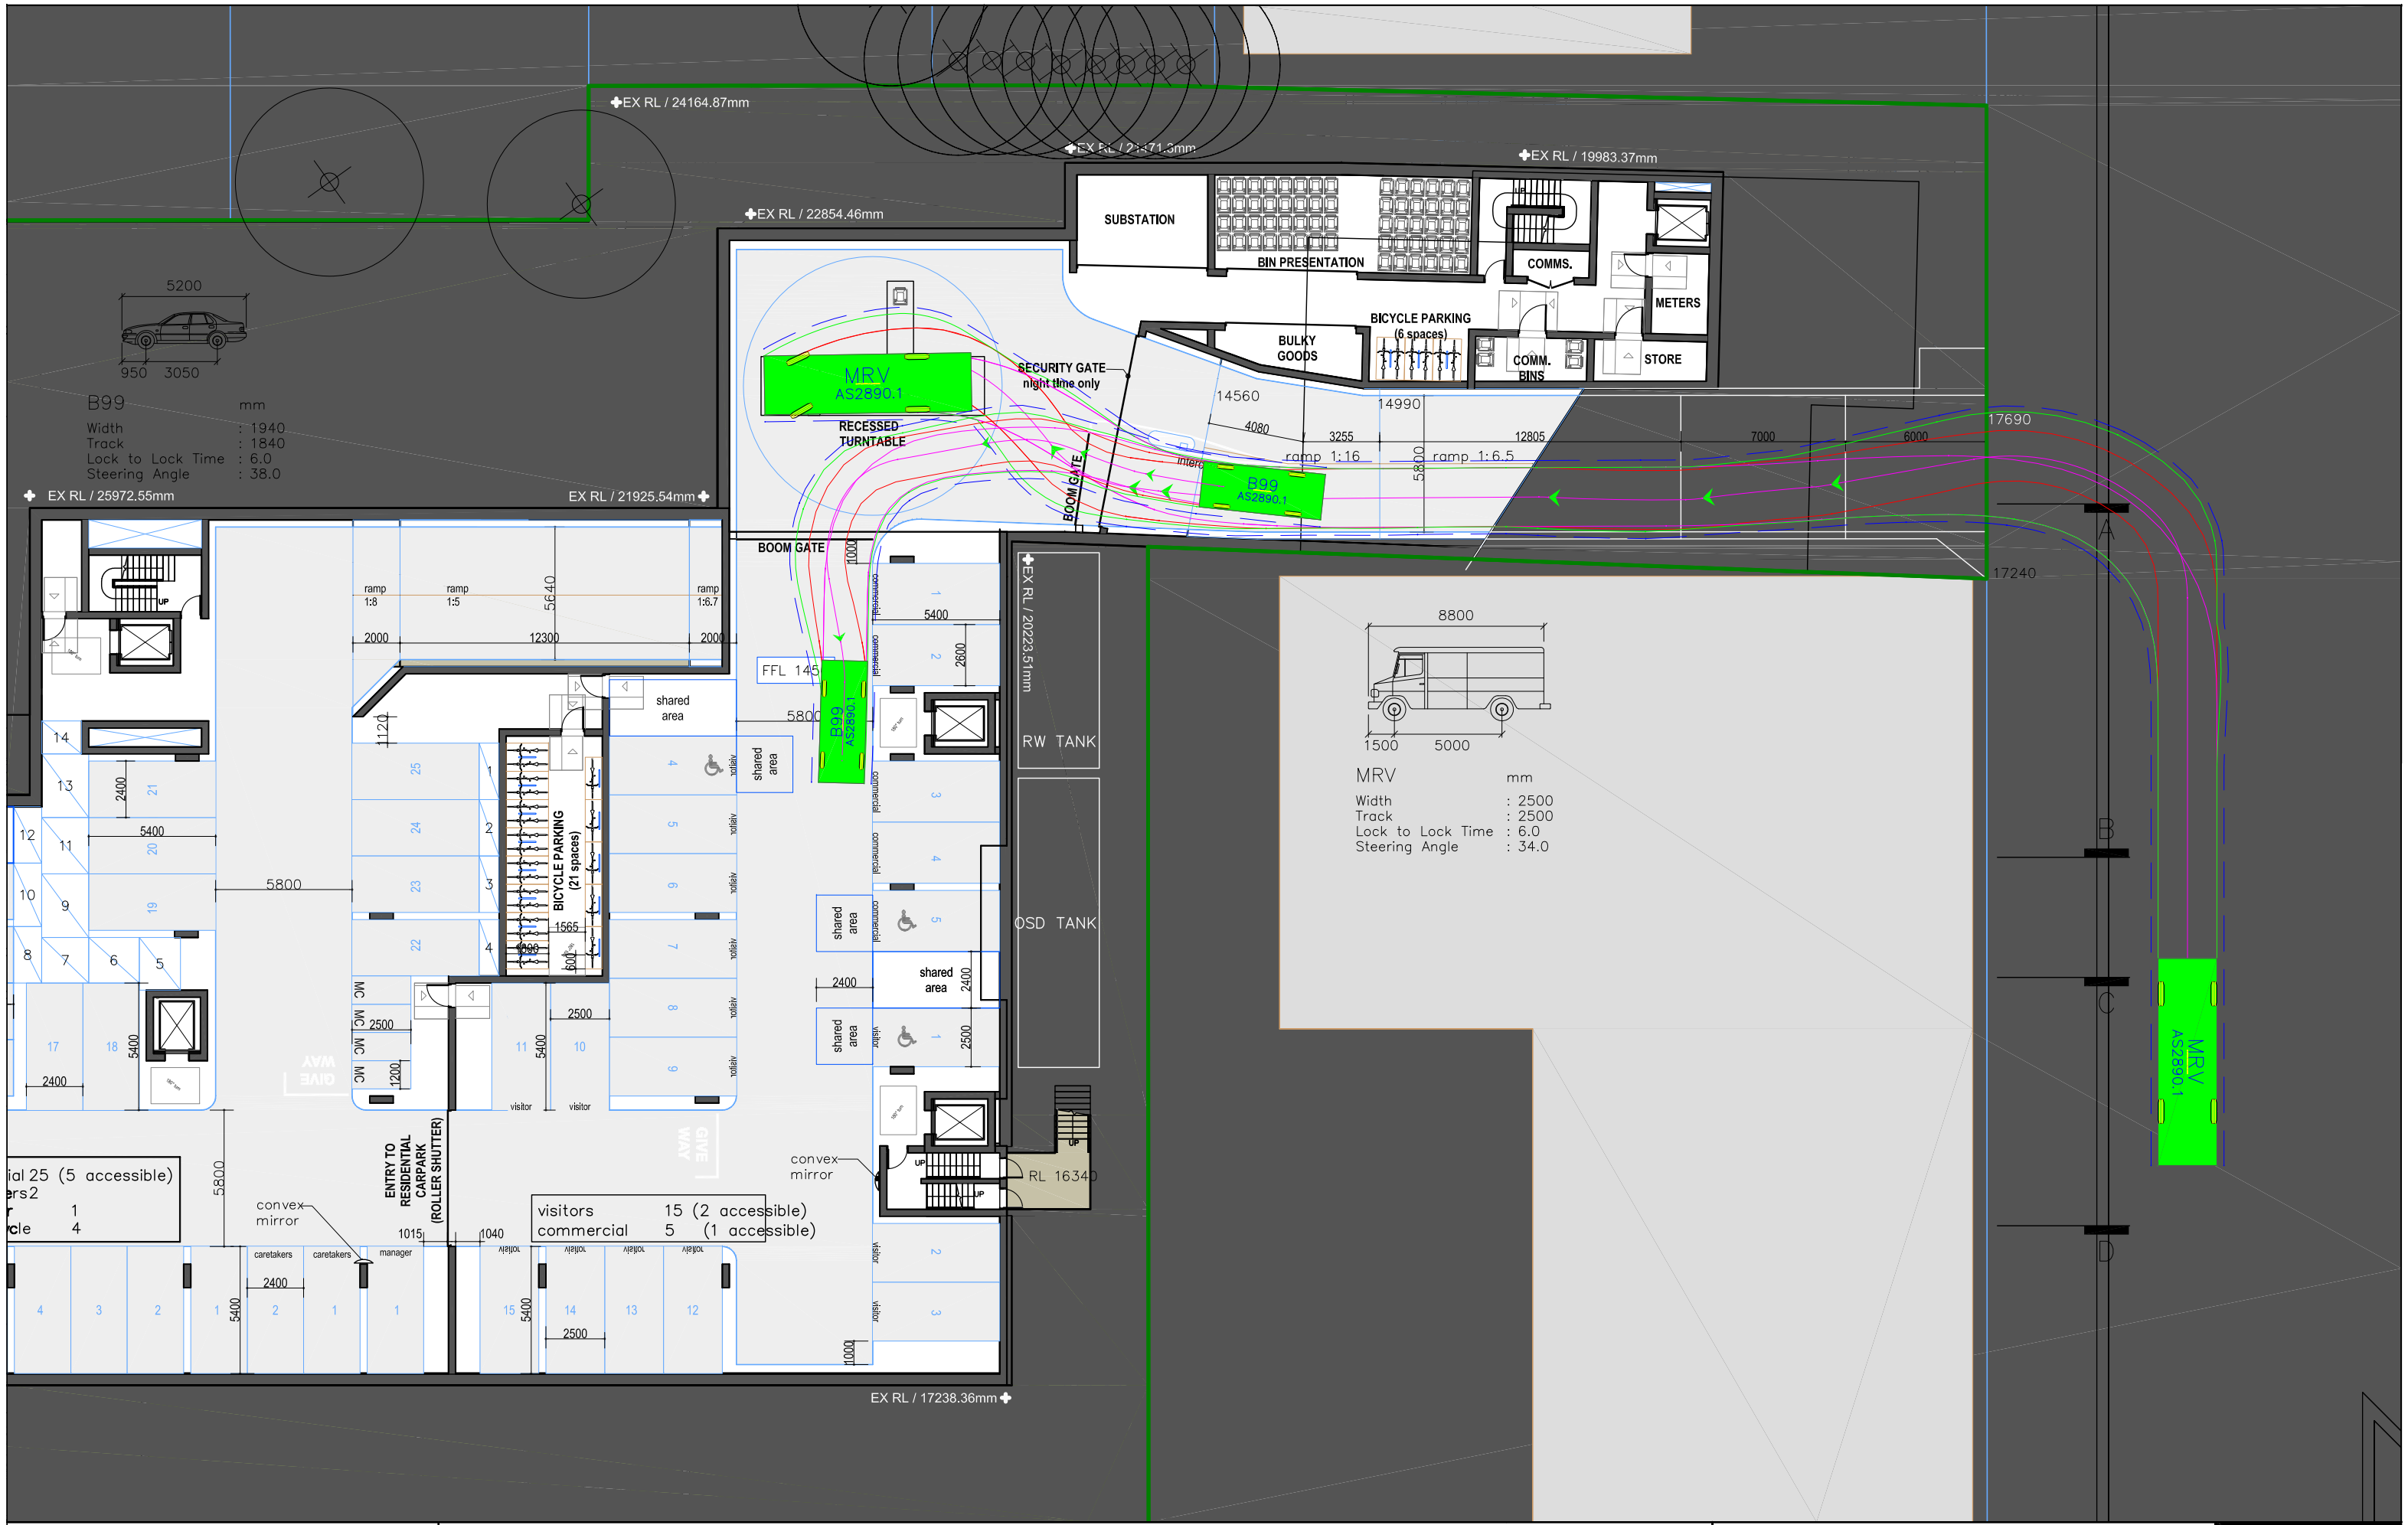

Date: 2/08/18	Drawing Name: Swept Path Assessment	Scale @ A3 0 2 4 6 8 10 12 1:250	BITZIOS -consulting
Project No: P2544	Project Name: Kiama Shores Senior Housing Development		Sheet 6 / Version A