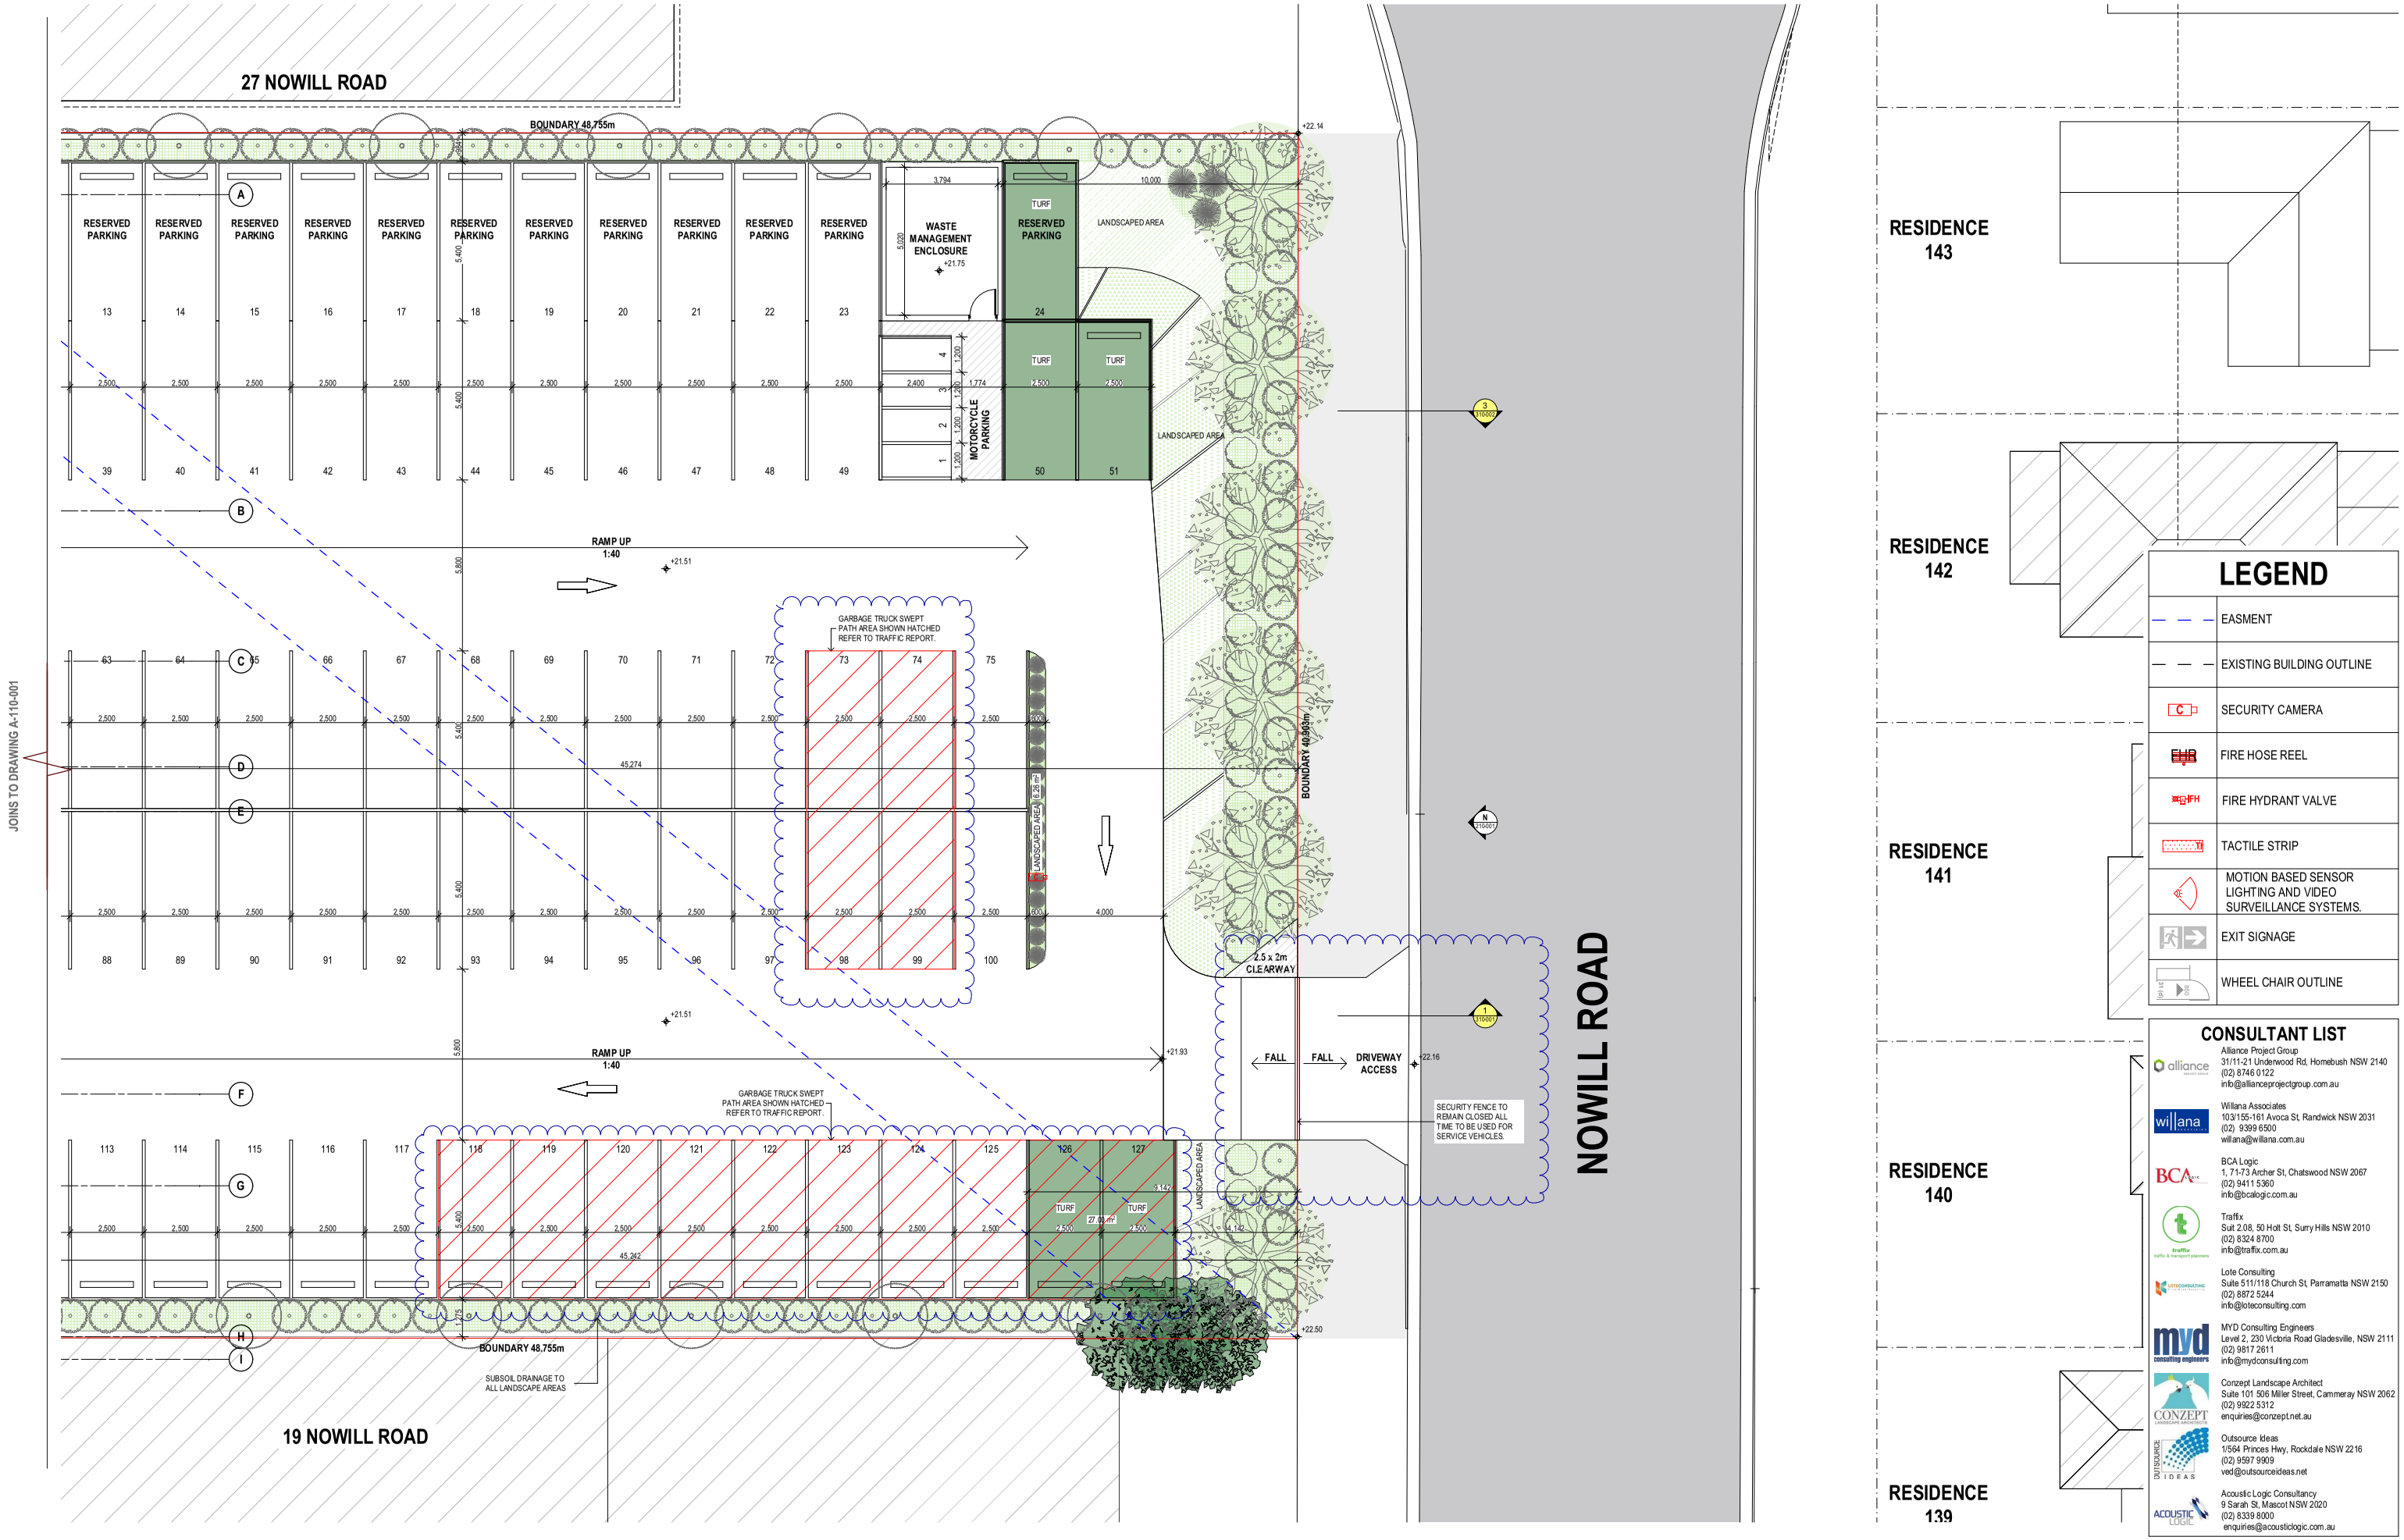

1 GROUND FLOOR FFL
1:100

ISSUE FOR DA

Rev	Date	Amendment	By
F	04/01/2017	COUNCIL AMENDMENTS	YA
E	12/10/2016	REQUEST FOR AMENDMENTS	FMK
D	23/03/2016	ISSUE FOR DA	FMK
C	15/03/2016	ISSUE TO CONSULTANTS	FMK
B	04/03/2016	ISSUE TO CONSULTANTS	FMK
A	09/02/2016	ISSUE FOR PRE-DA	FMK

Rev	Date	Amendment	By

GENERAL NOTES
1. ALL DIMENSIONS AND SIZES ARE IN MILLIMETRES.
2. DO NOT SCALE DRAWINGS.
3. ALL WALL THICKNESSES DIMENSIONED OR NOTED ARE NOMINAL SIZES ONLY.
4. INFORMATION INDICATED IN THIS DOCUMENT MAY BE CRUCIAL TO THE SAFE AND PROPER FUNCTIONING OF THE PROJECT. DO NOT ALTER ANY ASPECT WITHOUT REFERENCE TO THE ARCHITECT.
5. READ THIS DRAWING IN CONJUNCTION WITH RELEVANT CONSULTANT DRAWINGS AND SPECIFICATIONS.
6. INFORM THE ARCHITECT OF ANY DISCREPANCIES.

- THE WORK IS TO BE COMPLETED WITH THE BUILDING CODE OF AUSTRALIA, SAA CODES AND RELEVANT BY-LAWS.
- THE BUILDING / MANUFACTURER SHALL CHECK AND VERIFY ALL DIMENSIONS, RL GROUNDLINES AND CONSTRUCTION METHODS PRIOR TO COMMENCEMENT OF WORK.
- PREFERENCES OF DIMENSIONED MESURMENT TO BE TAKEN OVER SCALED MEASURMENTS.
- A COPY OF THIS PLAN IS TO BE SUBMITTED BY THE PROPRIETOR TO THE WATERBOARD FOR APPROVAL AS REQUIRED BY THE LOCAL COUNCIL.

ARCHITECTURE DESIGN STUDIO PTY LTD
ABN: 43 159 401 420
43/8 Avenue Of The Americas
Newington, NSW 2127
Phone: 02 9648 6663 | Fax: 02 9648 6664
email: info@ad-s.com.au
ARCHITECTURE DESIGN STUDIO PTY LTD
Member Australian Institute of Architects

This drawing is protected by copyright. It may only be used for the purpose for which it is issued

A1 Scale 1:100 | A3 Scale 1:200
0 1 2 3 4 5 10m

Client: Alliance Project Group
Project: CONDELL PARK COMMUNITY & FAITH CENTRE
Address: 131-135 ELDRIDGE RD CONDELL PARK NSW 2200 AUSTRALIA

Drawing Title: Ground Floor Plan 2/2
Project No: Pn_0607
Date: 09/01/2017
Checked: IB
Drawing No: A-110-002
Revision: F