Application No. 8474057

Created on 3/07/2013 13:07:14

SEWERAGE SERVICE DIAGRAM

Municipality of Bankstown No. 690971

MARINER SHOPPING CENTRE

SYMBOLS AND ABBREVIATIONS

	Boundary Trap	R.V.	Reflux Valve	I.P.	Indoor Pipe	Bth.	Bath
	Pit		Cleaning Eye	M.F.	Mica Flap	Shr.	Shower
G.I.	Grease Interceptor	Vert.	Vertical Pipe	T.	Tube	W.I.P.	Wrought Iron Pipe
	Gully	V.P.	Vent. Pipe	K.S.	Kitchen Sink	C.I.P.	Cast Iron Pipe
P.T.	P. Trap	S.V.P.	Soil Vent. Pipe	W.C.	Water Closet	F. W.	Floor Waste
R.S.	Reflux Sink	D.C.C.	Down Cast Cowl	B.W.	Bath Waste	W.M.	Washing Machine

Scale: 40 Feet To An Inch

SEWER AVAILABLE

Where the sewer is not available and a special inspection is involved the Board accepts no responsibility for the suitability of the drainage in relation to the eventual position of the Board's Sewer

Boundary Trap not required.
D.S. 5932

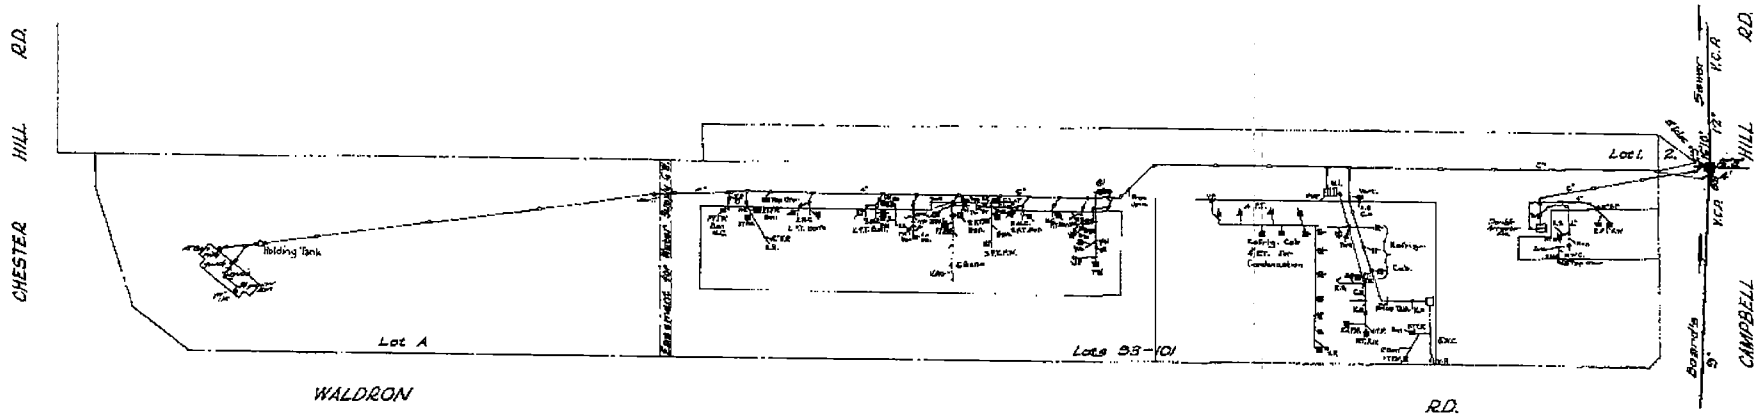

NOTE This diagram only indicates availability of a sewer and any sewerage service shown as existing in Sydney Water's records. The existence and position of Sydney Water's sewers, stormwater channels, pipes, mains and structures should be ascertained by inspection of maps available at any of Sydney Water's Customer Centres. Position of structures, boundaries, sewers and sewerage services shown hereon are approximately only.