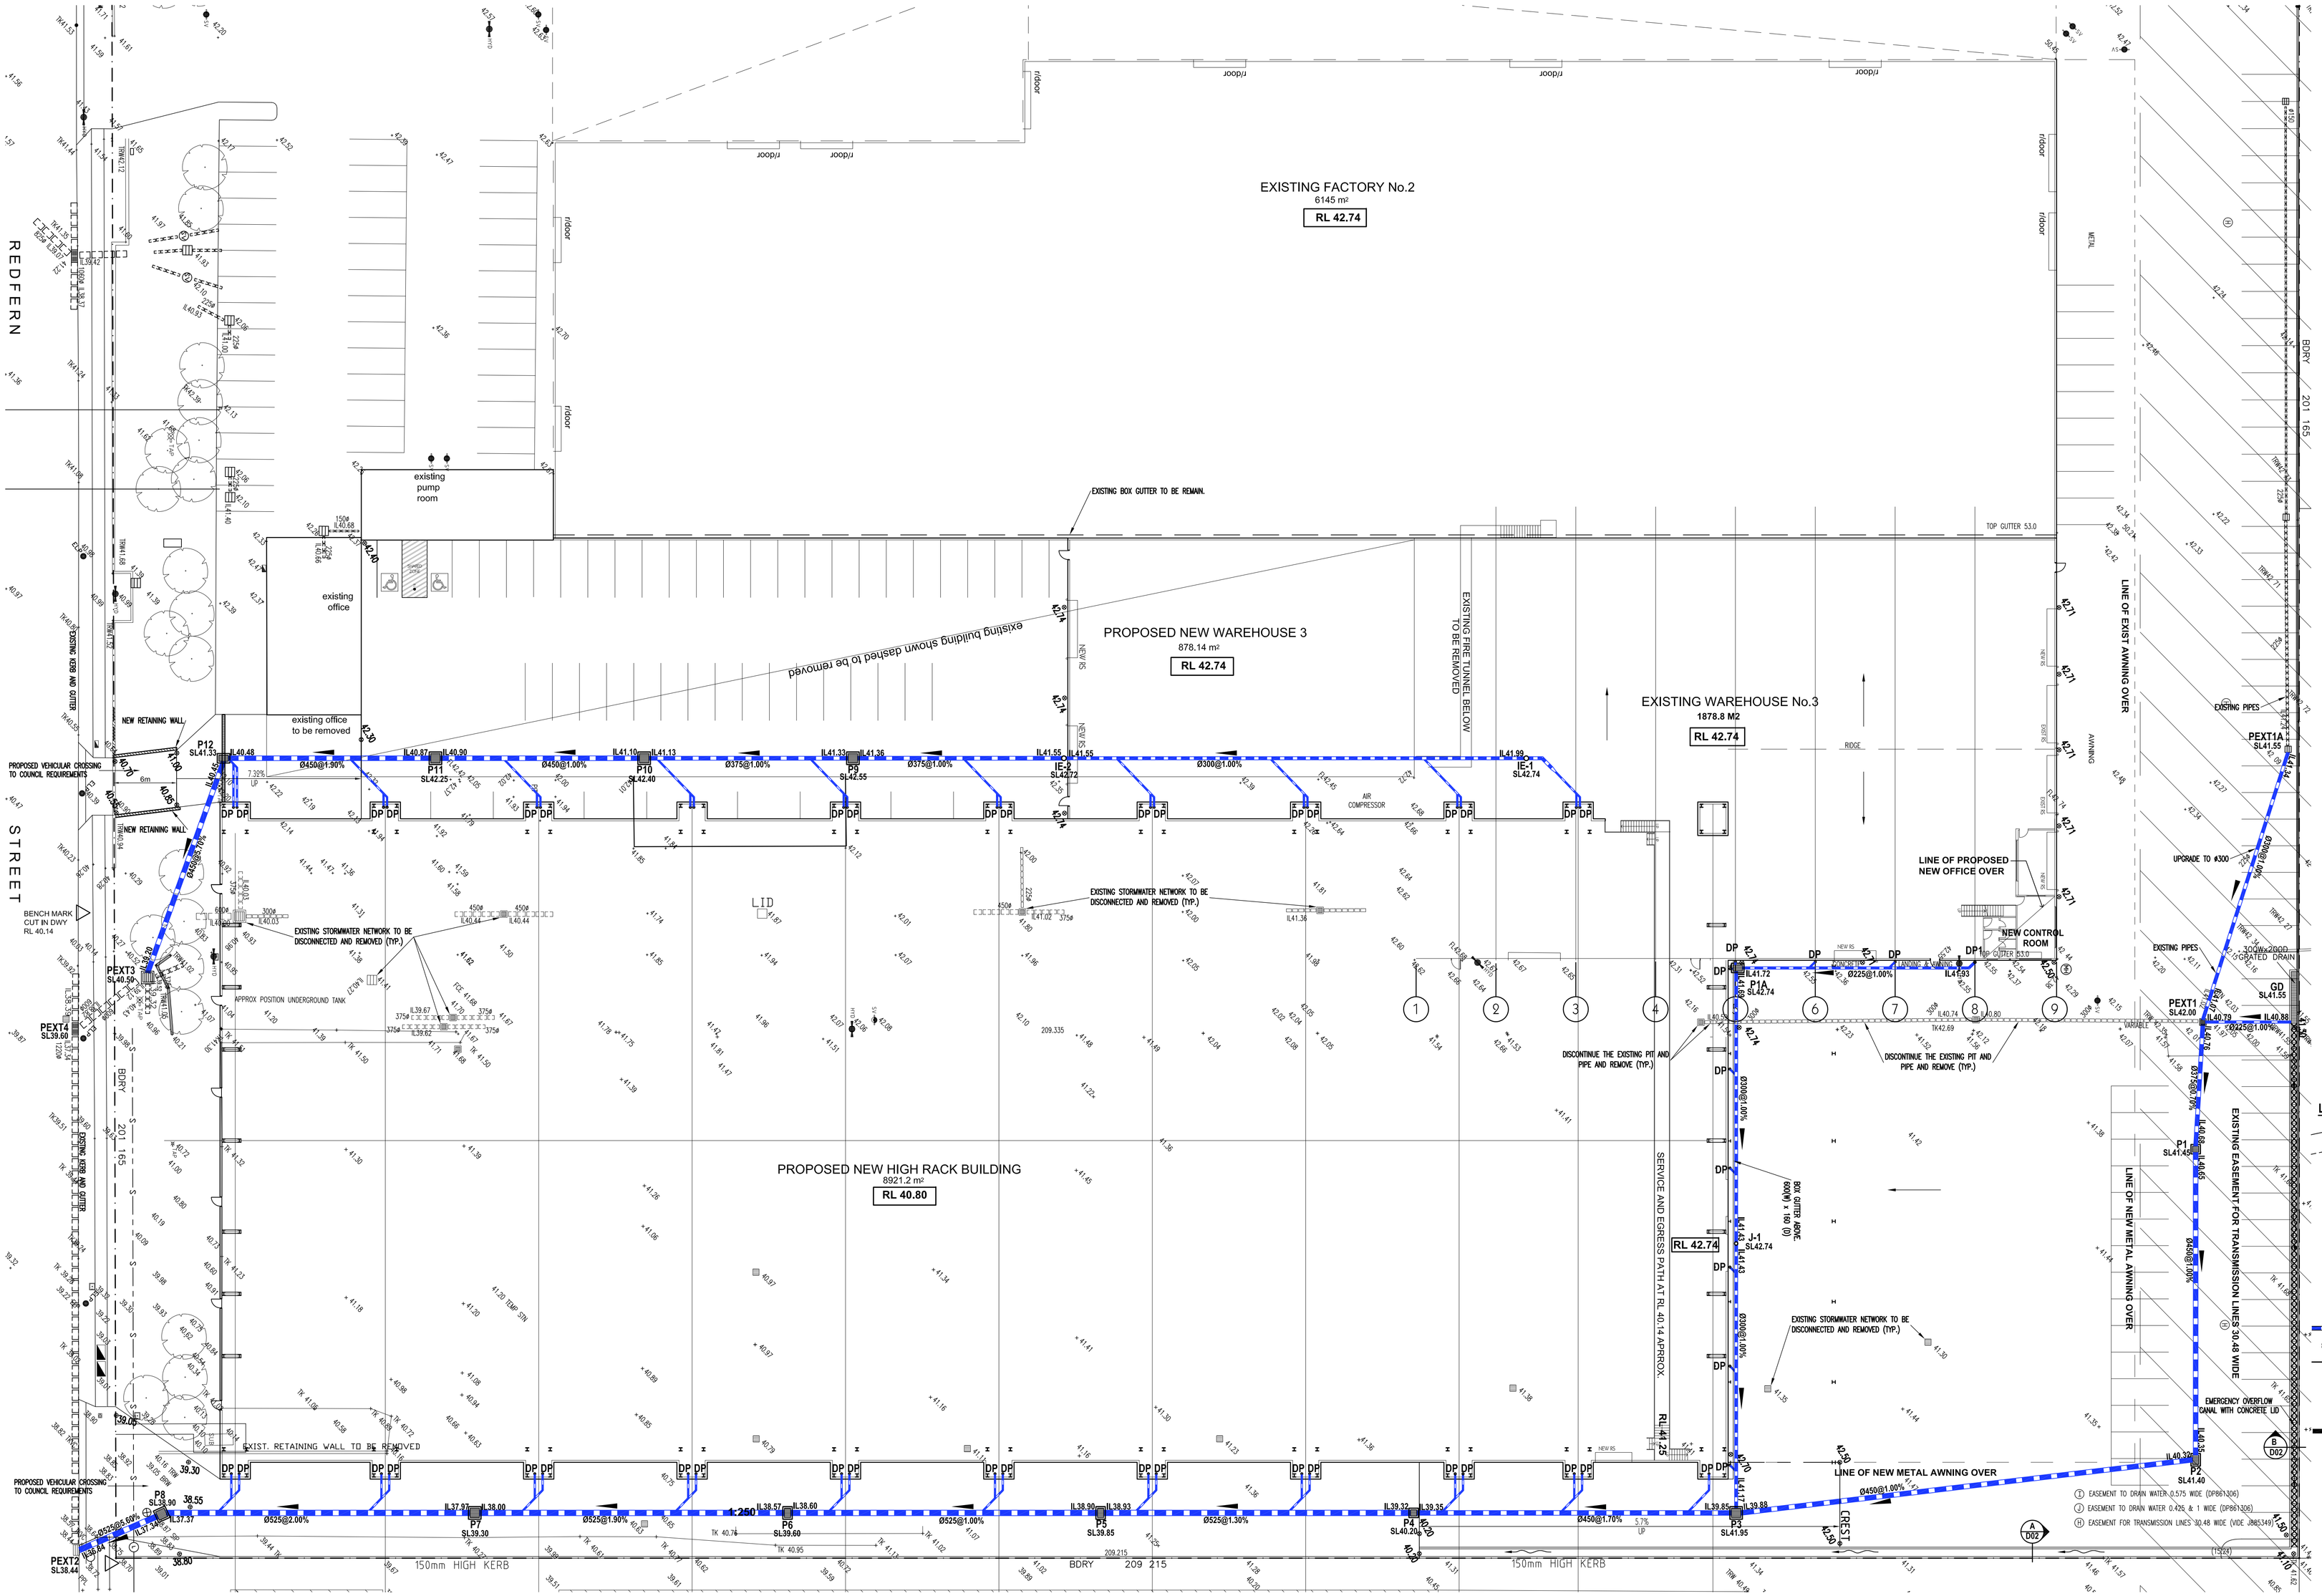

STORMWATER DRAINAGE PLAN
1:250

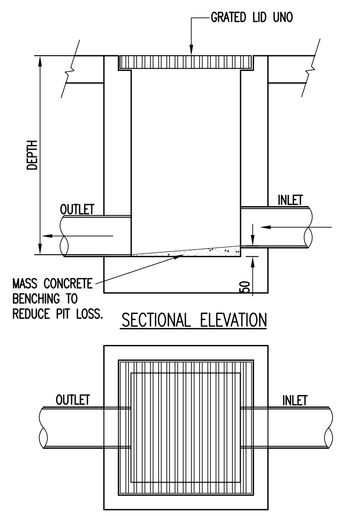

TYPICAL STORMWATER PIT
NTS

LOCATIONS & LEVELS OF THE EXISTING SERVICES TO BE CHECKED AND CONFIRMED ON SITE BEFORE COMMENCING ANY CONSTRUCTION. ANY DISCREPANCY TO BE NOTIFIED TO THE ENGINEER.

LEGEND:

- ??? EXISTING CONTOUR
- ???? PROPOSED DESIGN CONTOUR
- ??? PROPOSED DESIGN LEVEL
- ??? EXISTING LEVEL
- FFL FINISHED FLOOR LEVEL
- SL SURFACE LEVEL OF PIT
- IL INVERT LEVEL
- RL REDUCED LEVEL
- P1,P2.... PITS OR SIMILAR
- DP DOWN PIPES
- IE INSPECTION EYE
- PROPOSED STORMWATER PIPE LINE
- EXISTING STORMWATER PIPE LINE
- SEWER PIPE LINE
- EXST. STORMWATER DRAINAGE PIT WITH GRATE
- PROP. STORMWATER DRAINAGE PIT WITH GRATE
- PROPOSED SUSPENDED STORMWATER PIPE LINE
- PROP. STORMWATER DRAINAGE PIT WITH CONCRETE LID
- DP1 DIRECTION OF FLOW
- SERVICE
- ø100 SIZE
- DIRECTION OF FLOW
- EXST. STORMWATER DRAINAGE PIT WITH CONCRETE LID

ASSOCIATED DRAWINGS:
D02 - SEDIMENT CONTROL PLAN AND DETAILS

Issue	Description	Date	Drawn	Issued
A	ISSUED FOR DA	12.08.16	IM	LA
B	AMENDED & REISSUED FOR DA FOR COUNCIL	29.11.16	IM	LA

DRAINAGE GENERAL NOTES
1. DRAINAGE DRAWINGS SHALL BE READ IN CONJUNCTION WITH ALL ASSOCIATED ARCHITECTURAL DRAWINGS.
2. THIS CONSULTANT'S DRAWINGS ARE ISSUED FOR COUNCIL EVALUATION ONLY AND SHALL NOT BE USED FOR ANY OTHER PURPOSE.
3. CONSTRUCTION OF THE SYSTEM SHALL BE DONE IN ACCORDANCE WITH THE REQUIREMENTS OF THE COUNCIL AND OTHER RELEVANT AUSTRALIAN STANDARDS.
4. ALL DOWNPIPES ARE OF Ø90mm OR EQUIVALENT U.N.O.

SURVEY
LEVELS ARE TO AHD AND ARE TAKEN FROM DRAWING No. 59129RD PREPARED BY LEAN LACKENBY AND HAYWARD SURVEYING CONSULTANTS.

Certified

ALGORRY ZAPPIA & ASSOCIATES PTY.LTD.
Building Designers & Consulting Civil & Structural Engineers
a Suite 4, Level 1, 84 Bathurst Street, Liverpool, NSW 2170
P.O. Box 825, Liverpool Business Centre, NSW 1871
t 9602 3133 / 9602 0303 f 9601 6903
e admin@algorryzappia.com.au
w www.algorryzappia.com.au
ABN 43 064 952 692

Project
PROPOSED EXPANSION TO EXIST. INDUST. DEVEL.
LOT 234 DP 1037039, LOT 5 DP 3082 No 58-72 REDFERN STREET, WETHERILL PARK

Client
ABC Tissue Products

Title
STORMWATER DRAINAGE PLAN

Drawn	Checked	Date
IM	L.A	JUNE 2016
Activity Type: DA	Job # 1129-16	Scale @ B1 AS SHOWN
Project # P3808	Sheet No.: D01	Issue B